
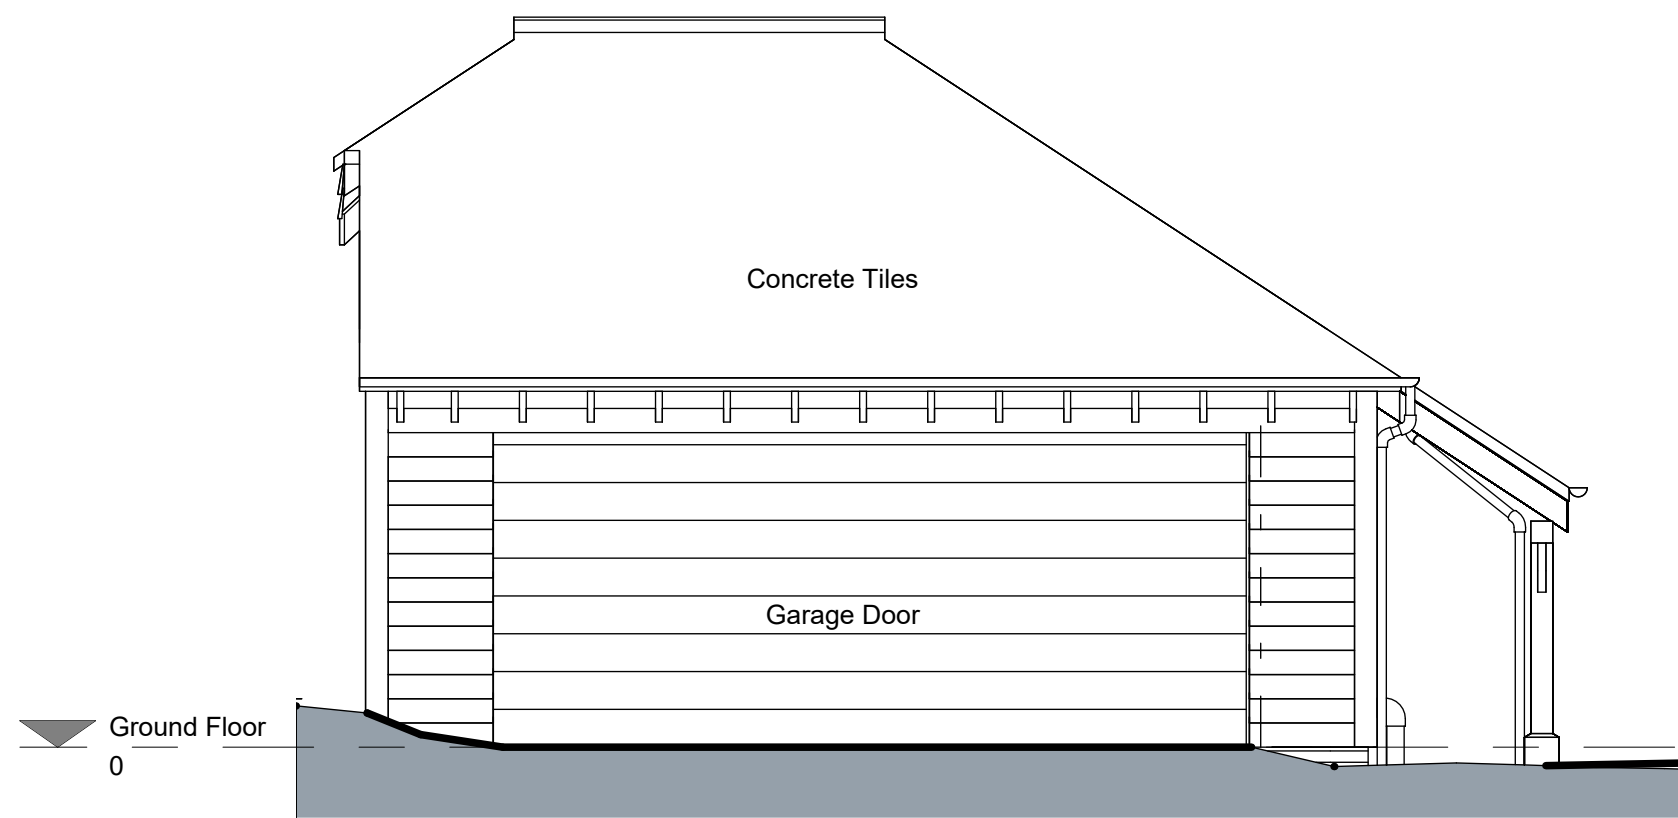



All heights, sizes and dimensions should be checked on site by the contractor before any work is put in hand.

Figured dimensions should be taken in preference to scaling and any errors or omissions reported to the architect at once.


This drawing has been prepared in accordance with the CDM (Construction Design and Management) and all foreseeable design risks to those involved or affected by construction have been avoided wherever possible.

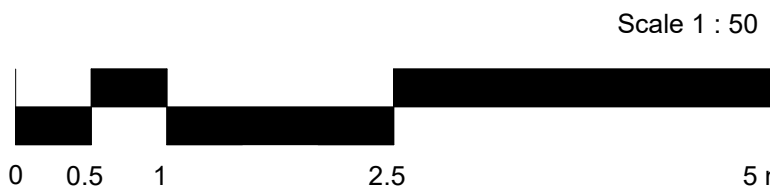


Front Elevation As Existing
1 : 50

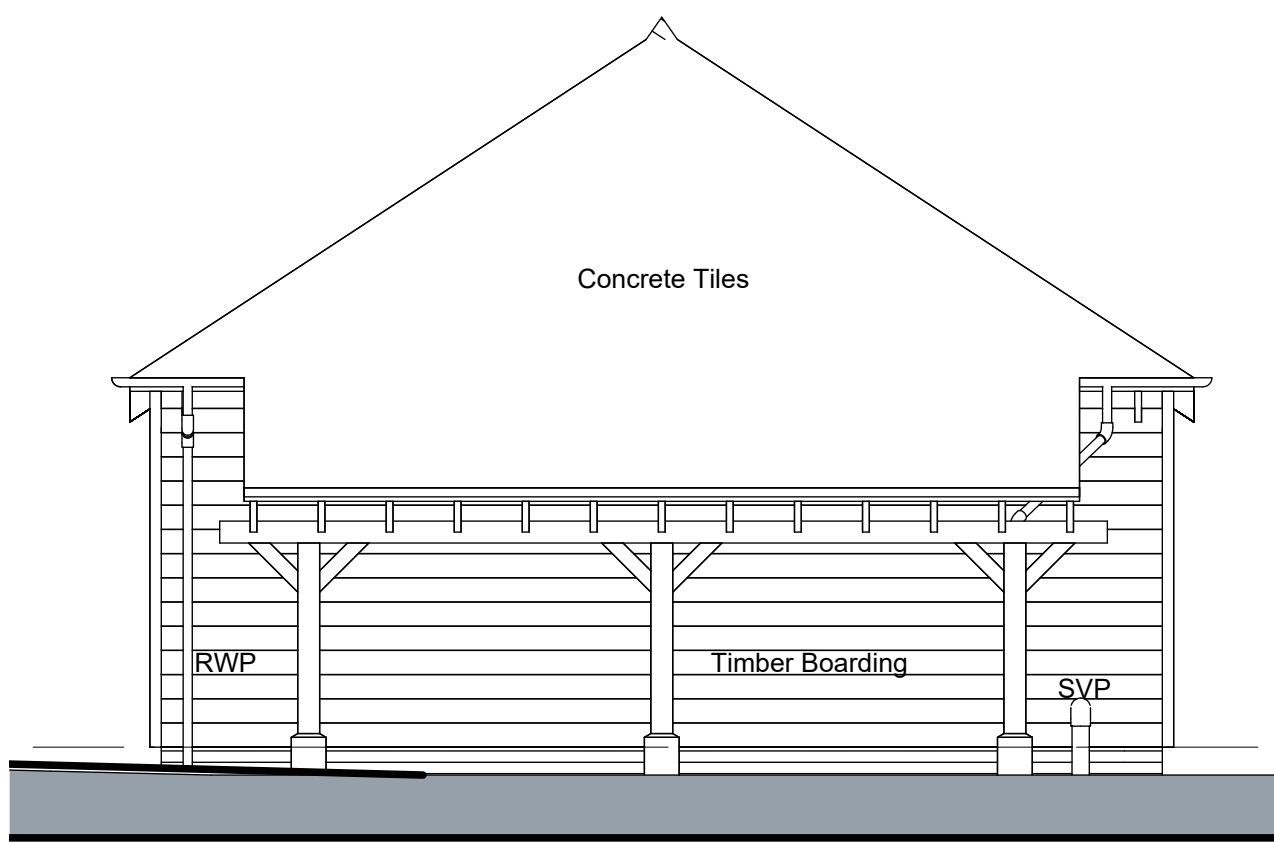


Side Elevation As Existing
1 : 50

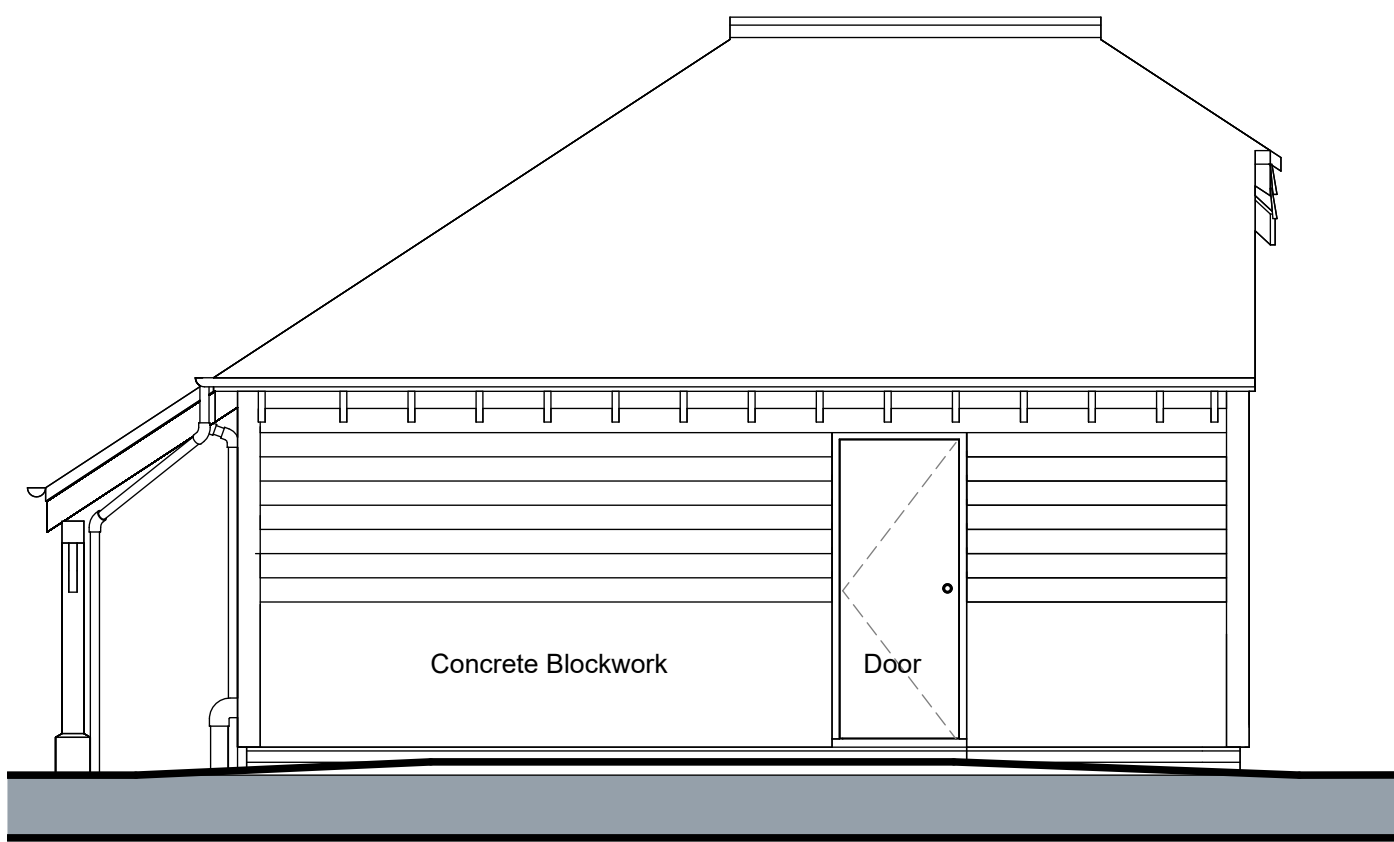


Rear Elevation As Existing
1 : 50

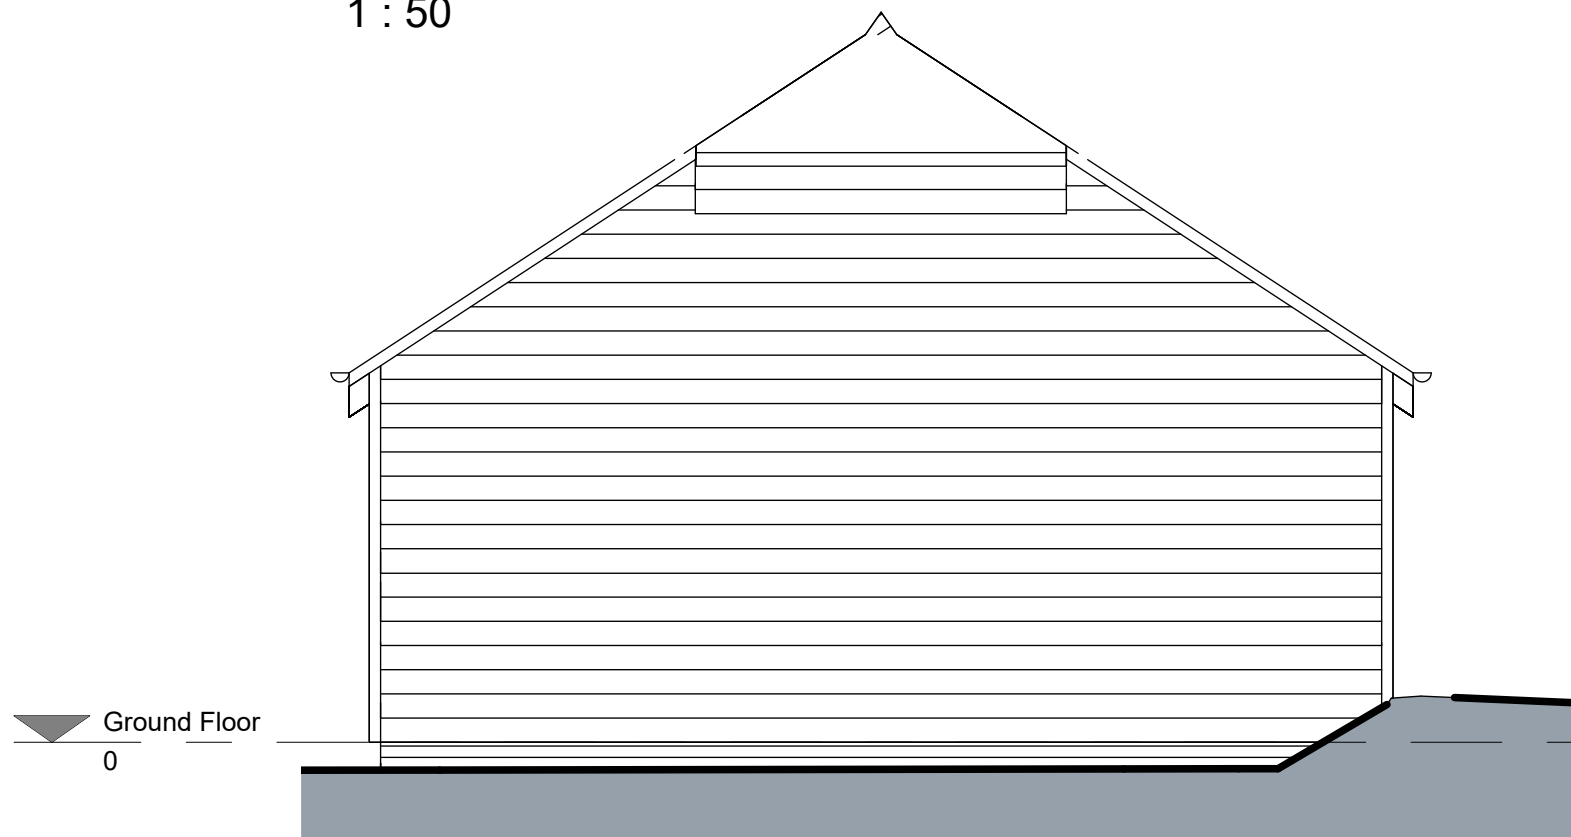

Side Elevation 2 As Existing
1 : 50

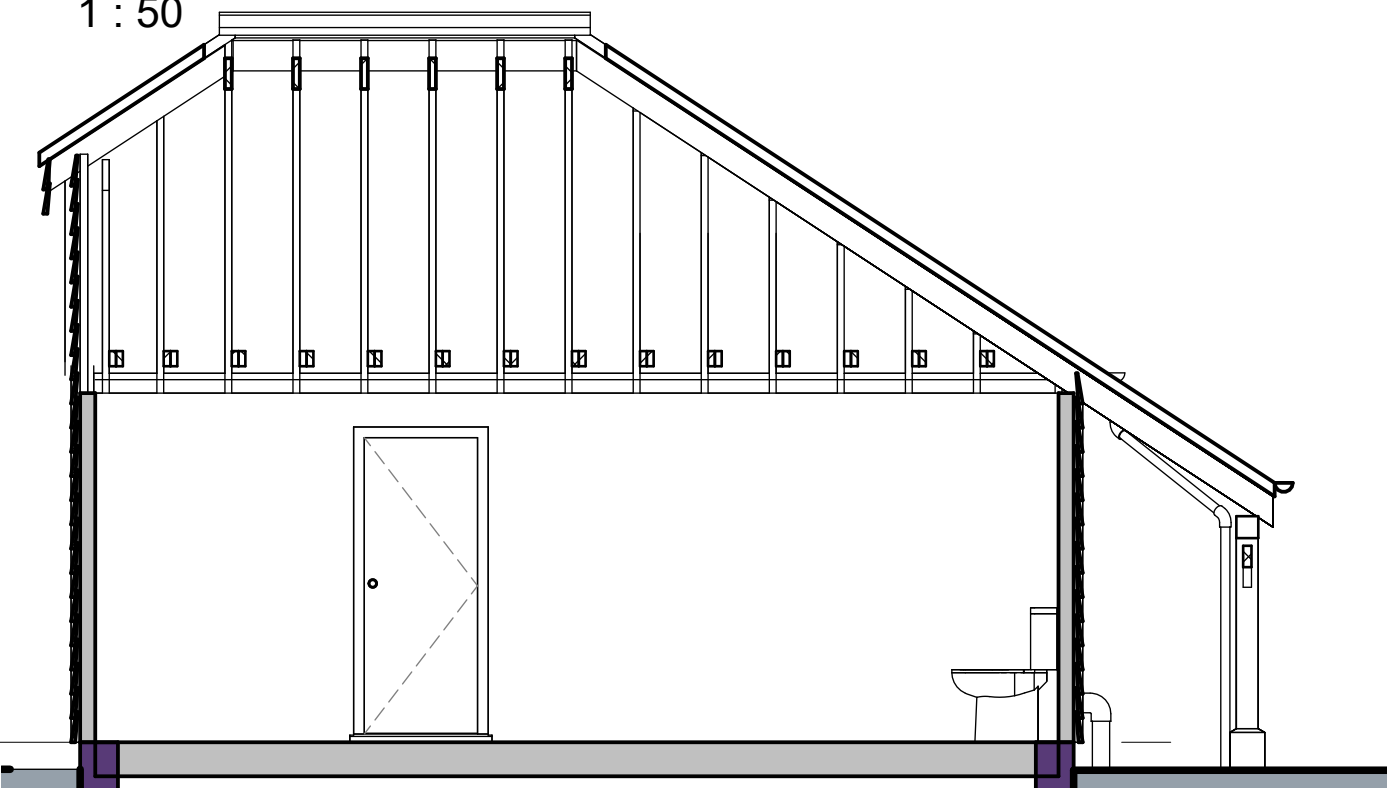

Section A A
1 : 50

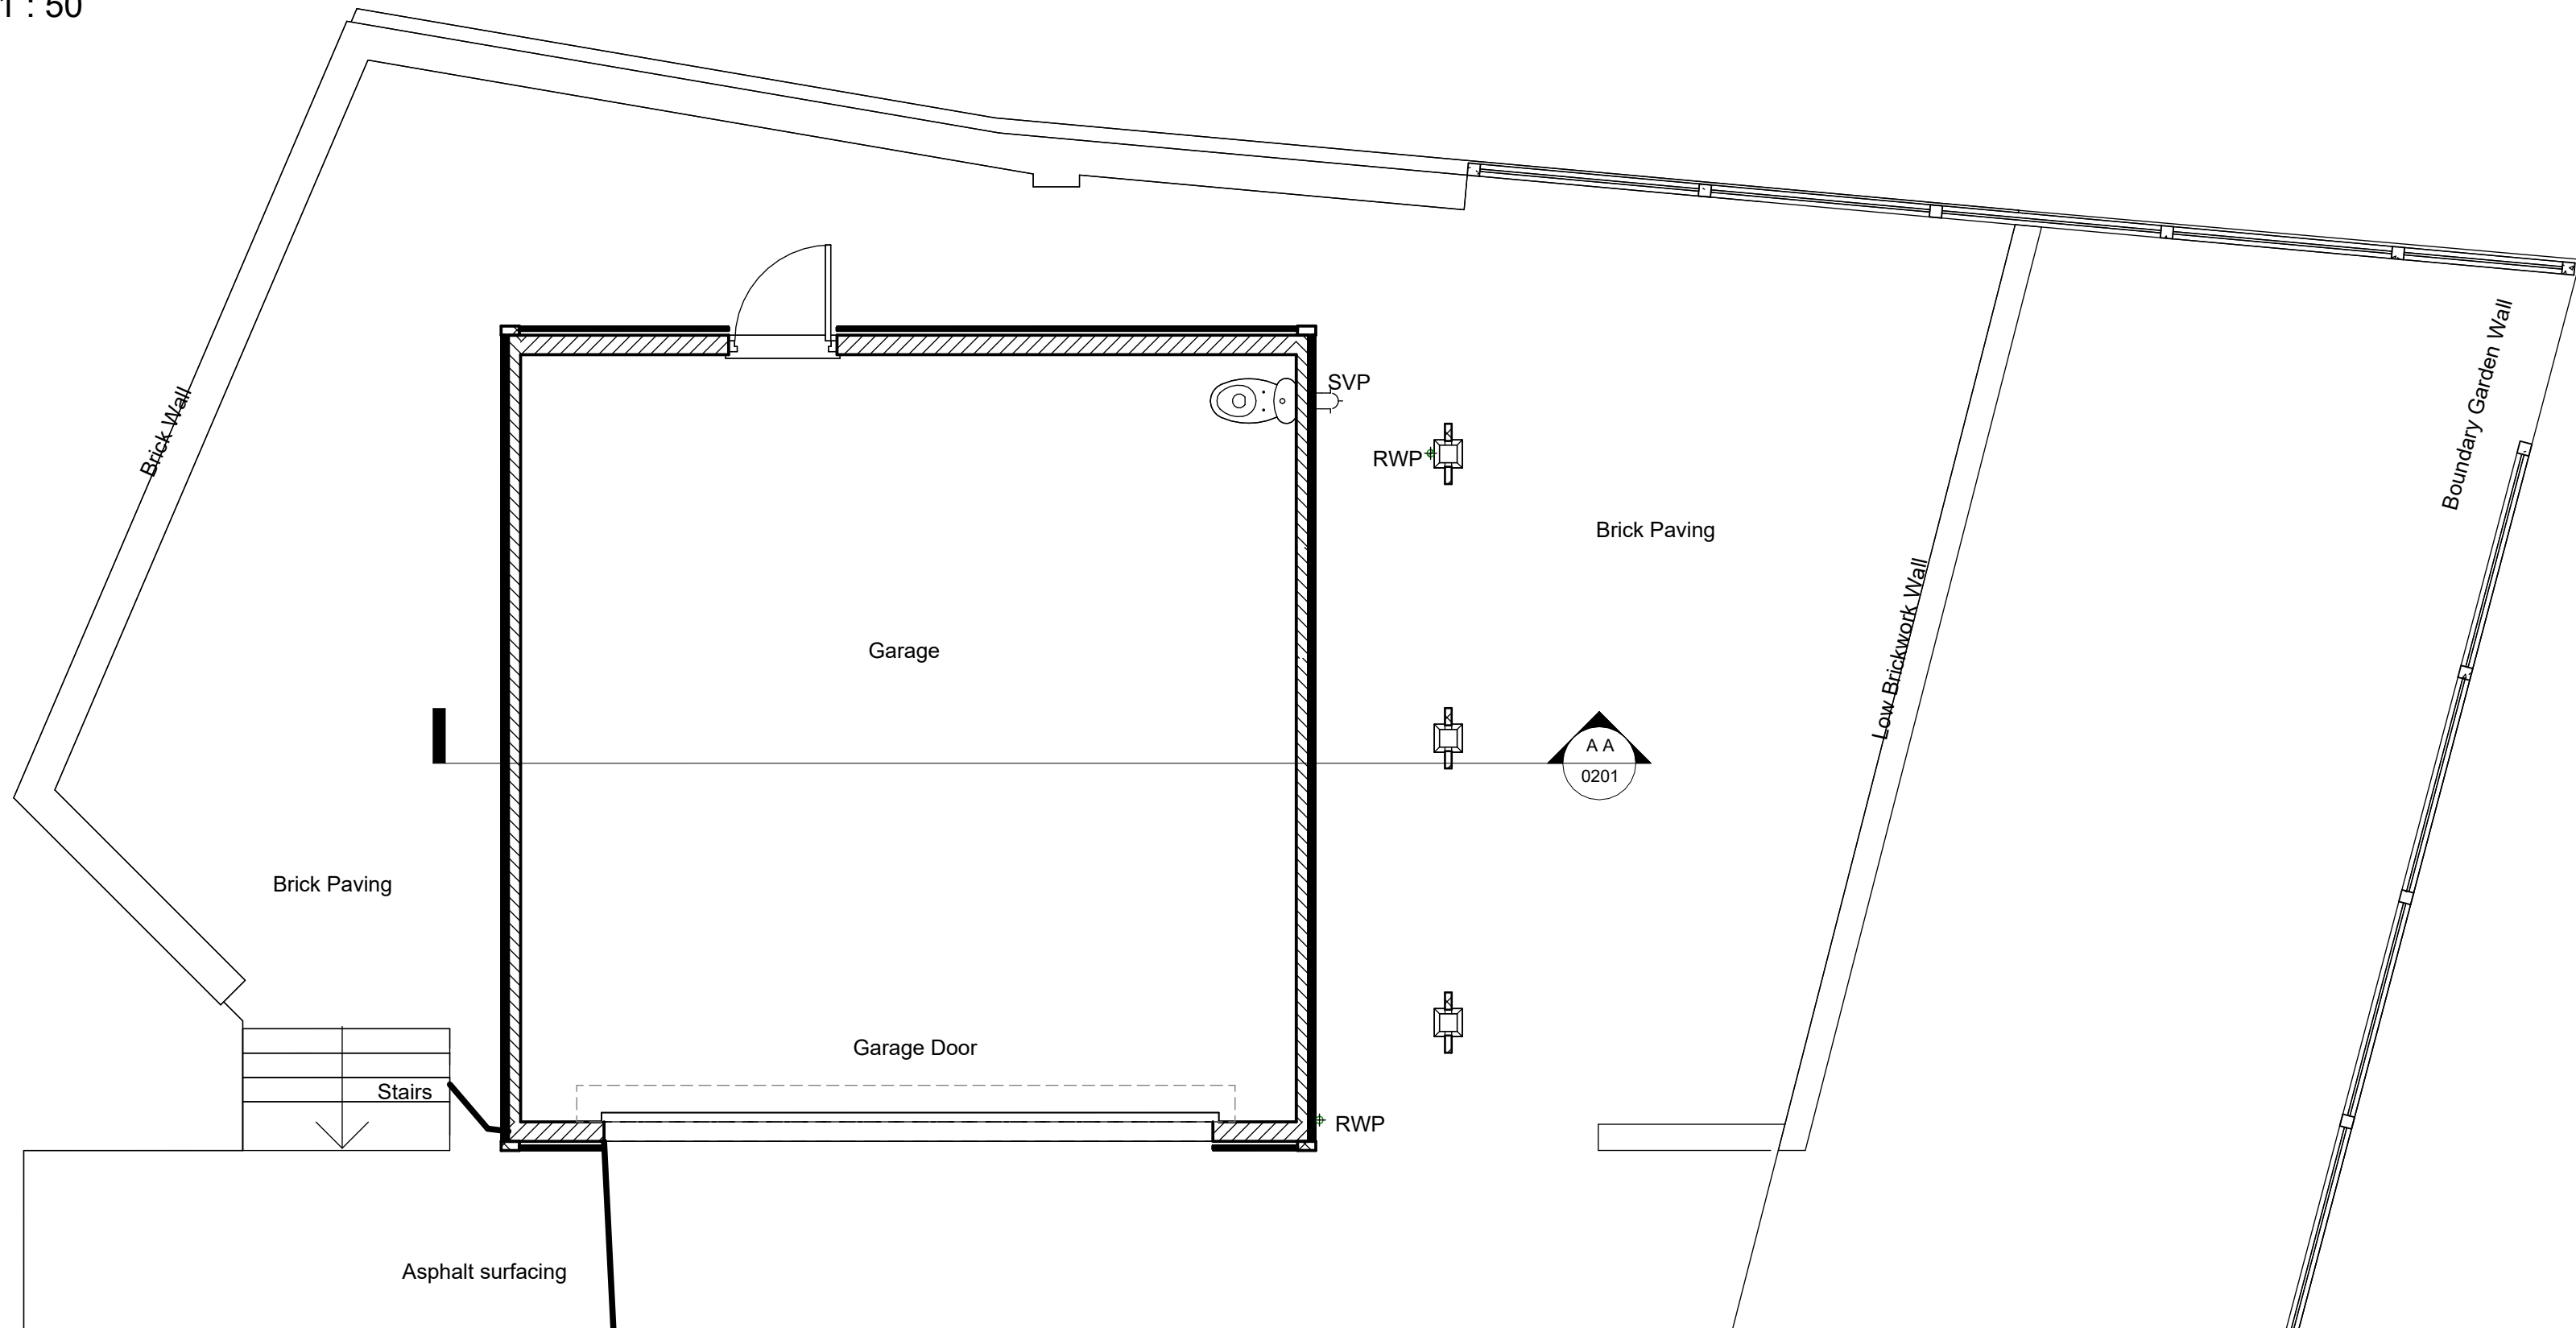

Ground Floor As Existing
1 : 50

Rev	Date	By	Detail
-----	------	----	--------

Drawing status			
----------------	--	--	--

P1 - Planning			
---------------	--	--	--

Client			
--------	--	--	--

Mr Clive Wheawall			
-------------------	--	--	--

Project/Location			
------------------	--	--	--

The Woodlands Hollington Road Winnothdale Staffordshire ST10 4HB			
--	--	--	--

Drawing title			
---------------	--	--	--

Plans And Elevations As Existing			
----------------------------------	--	--	--

Date	Drawn	Checked	Job No.
10/11/25	NNC	Checker	3343

Scale(s)			
----------	--	--	--

1 : 50 @A1			
------------	--	--	--

Drawing number	Revision
----------------	----------

TWCW-SA-XX-XX-DR-A-0201	
-------------------------	--



12 High Street, Tean,
Stoke-on-Trent
ST10 4DZ
T: +44 (0)1538 722097
E: mail@smytheman.co.uk
W: www.smytheman.co.uk

