



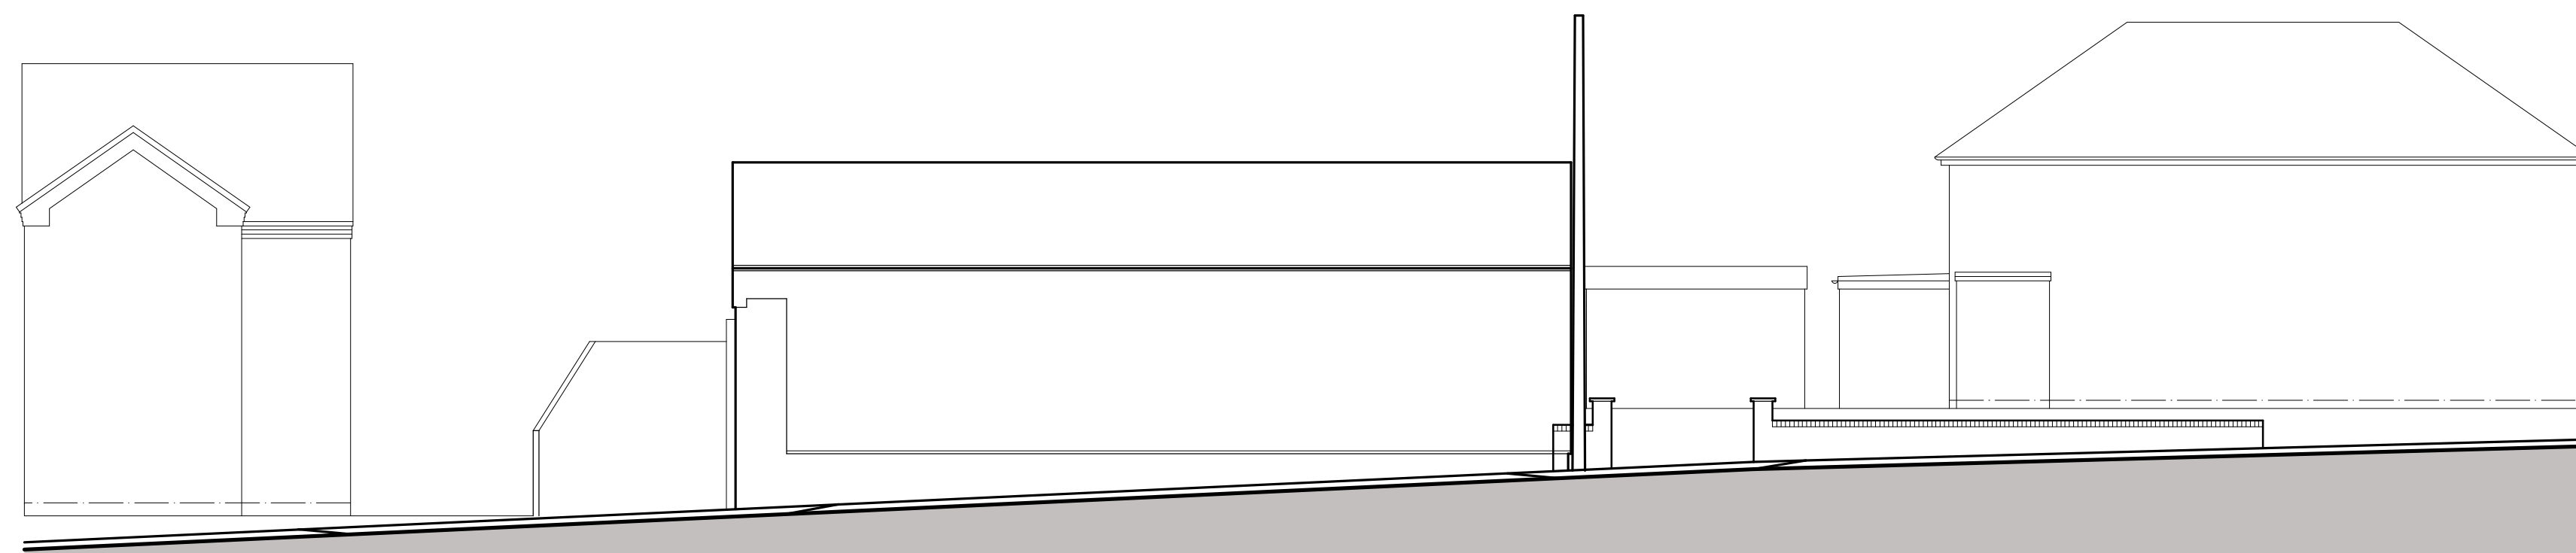

South West Elevation
(Propect Road)

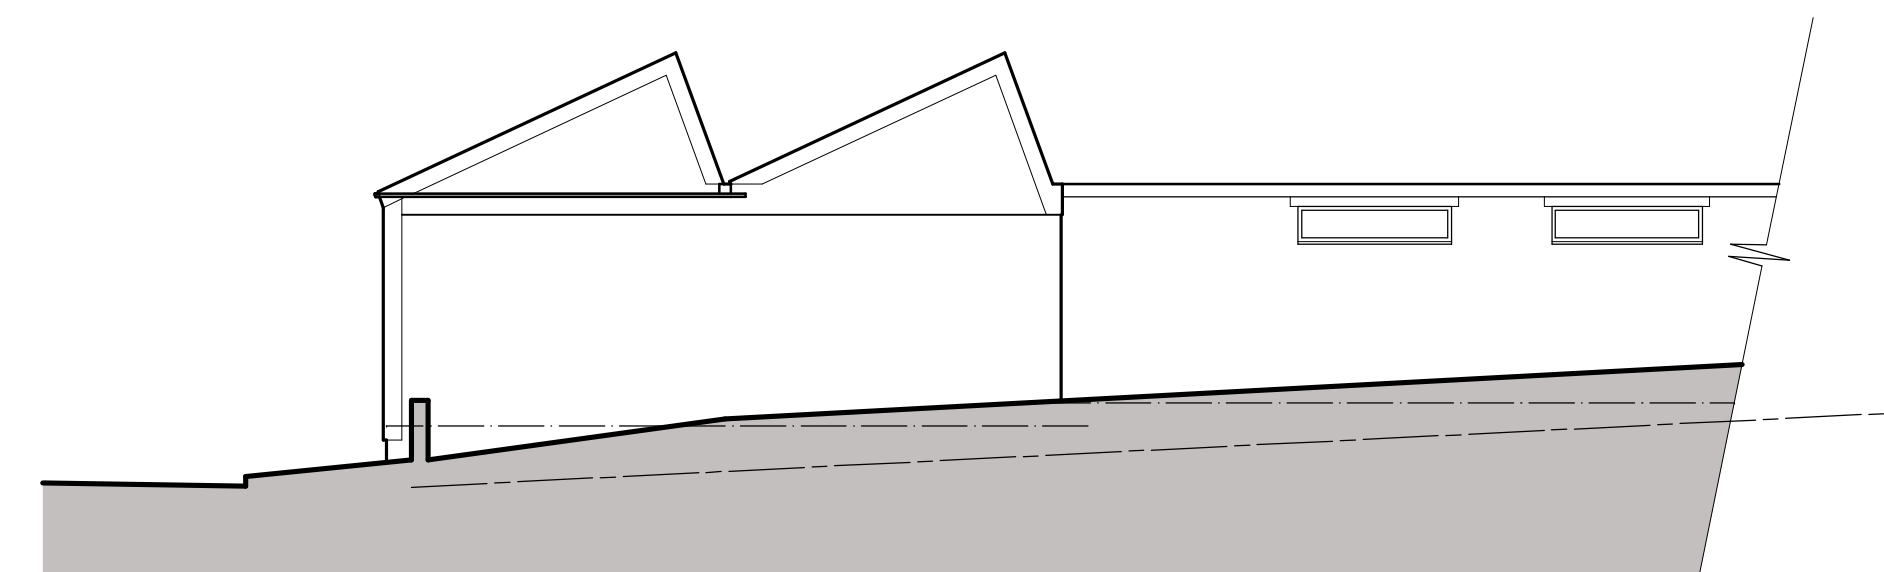


South East Elevation




North West Elevation



North East Elevation

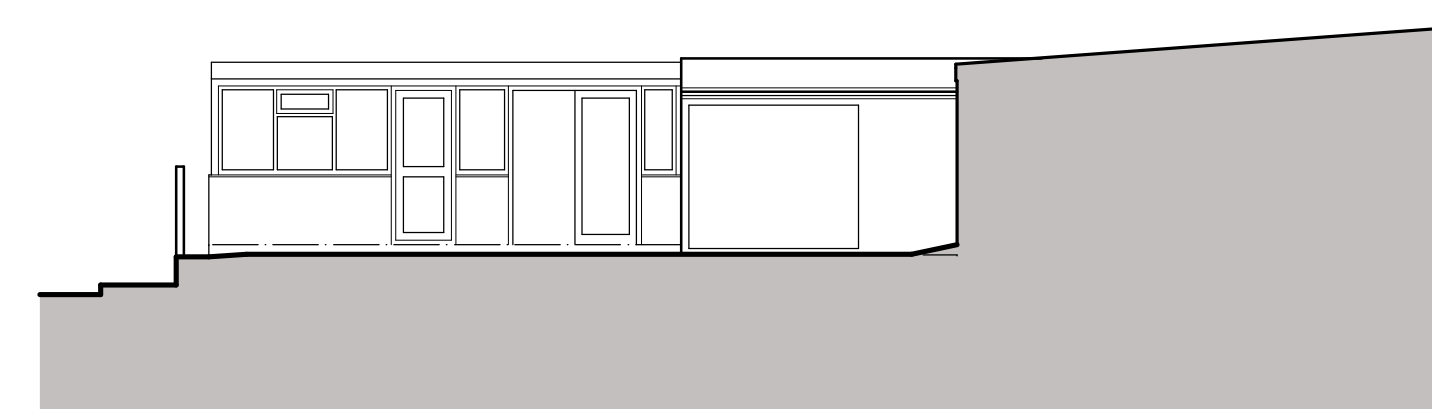

South West Elevation
(Yard)

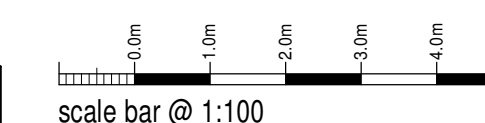


P.D. & S. Smart Ltd

Proposed Redevelopment of
Prospect Works,
Prospect Road,
Leek, ST13 5BX


Existing Conditions
Site Plan + Elevations

Date	November 2024	Sheet	A1	Scale	1:100
Dwg No	2025-3028-01	Rev.	-	Drawn	NAW

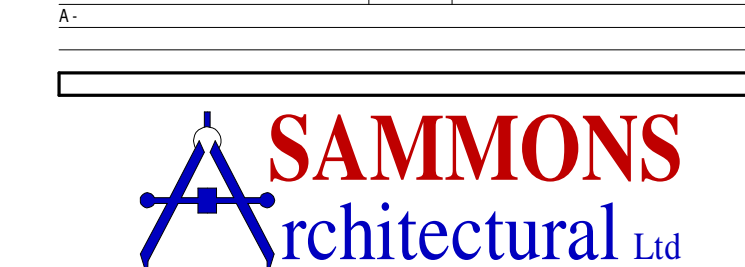

10 Cawdry Buildings, Fountain Street, Leek, ST13 6JP
Telephone: 01538 386002
E-mail: info@sammonsltd.co.uk
Web: www.sammonsltd.co.uk

This drawing is copyright.
All dimensions must be checked prior to commencement.

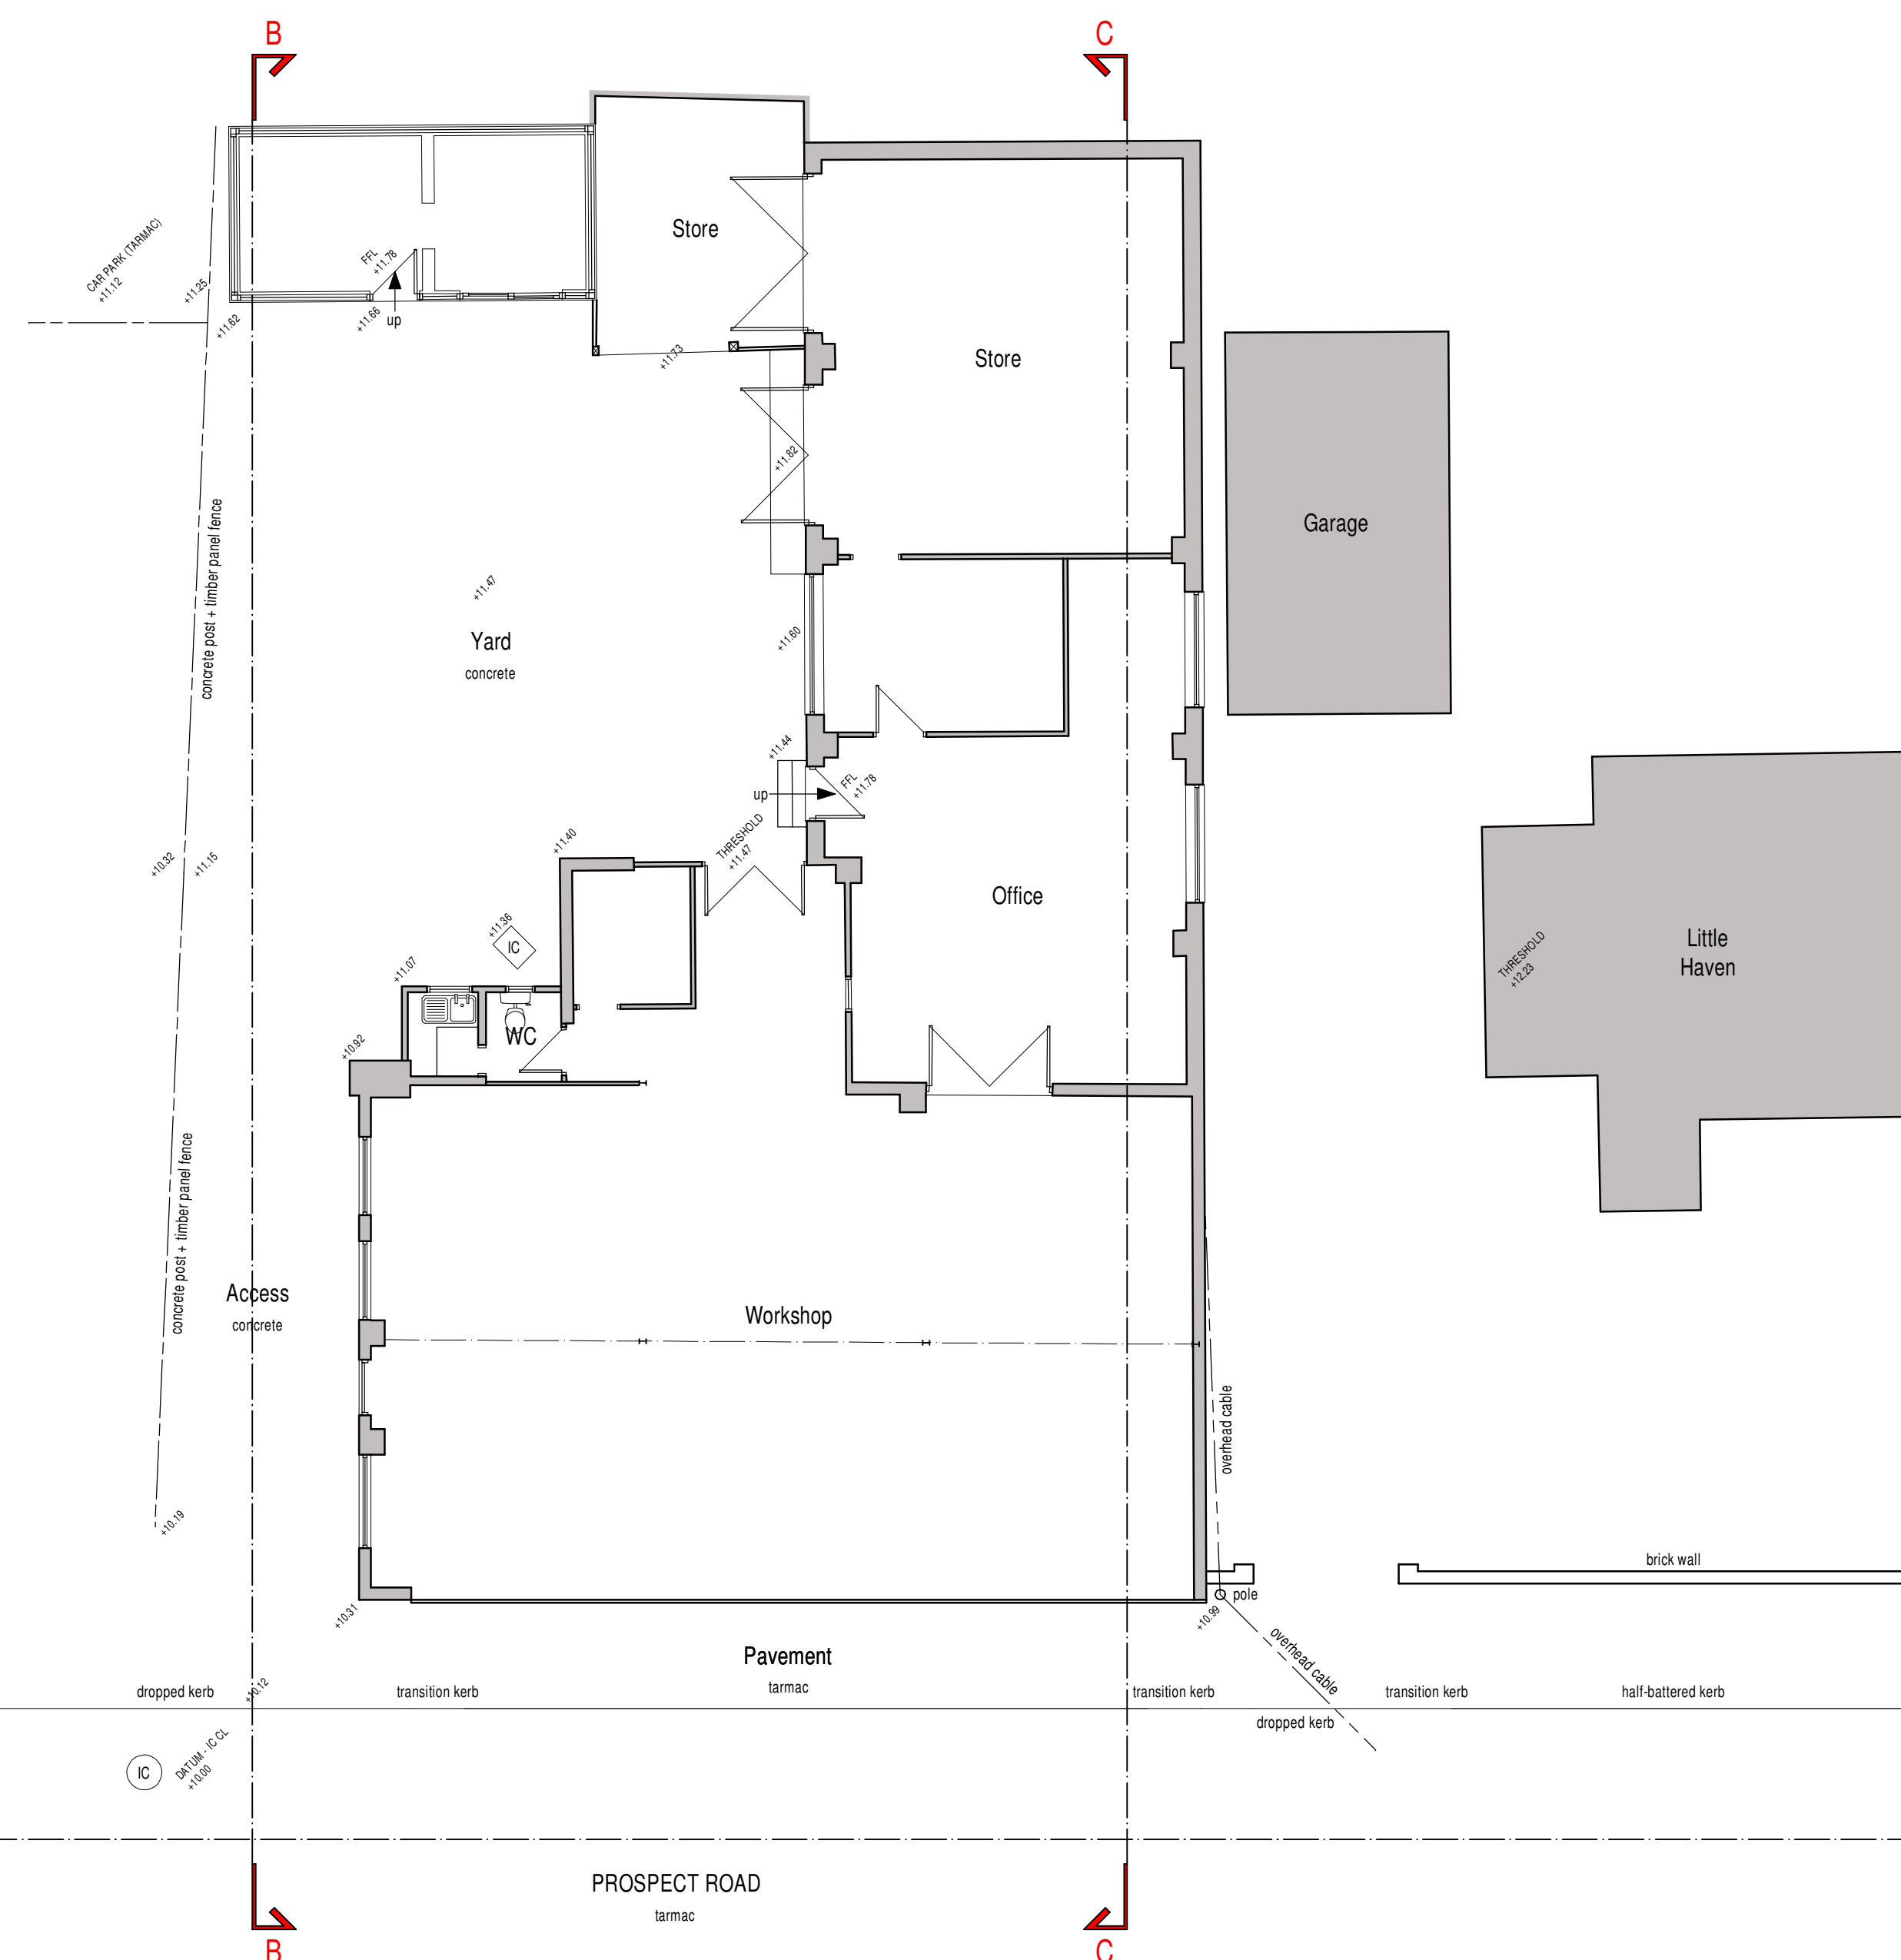

Site Plan