


Copyright of this drawing is vested in the Architect and it must not be copied or reproduced without consent. Figured dimensions only are to be taken from this drawing. All contractors must visit the site and be responsible for taking and checking all dimensions relative to their work. Hewitt&Carr Architects Ltd are to be advised of any variation between drawings and site conditions. CLIENTS ARE ADVISED TO CLARIFY DIMENSIONS WITH THE ARCHITECT PRIOR TO SETTING OUT AND NOT TO SCALE FROM THE DRAWING


Ordnance Survey © Crown copyright 2025 All rights reserved. Licence number AC0000810055

Rev.	Drawn	Comments	Date
------	-------	----------	------

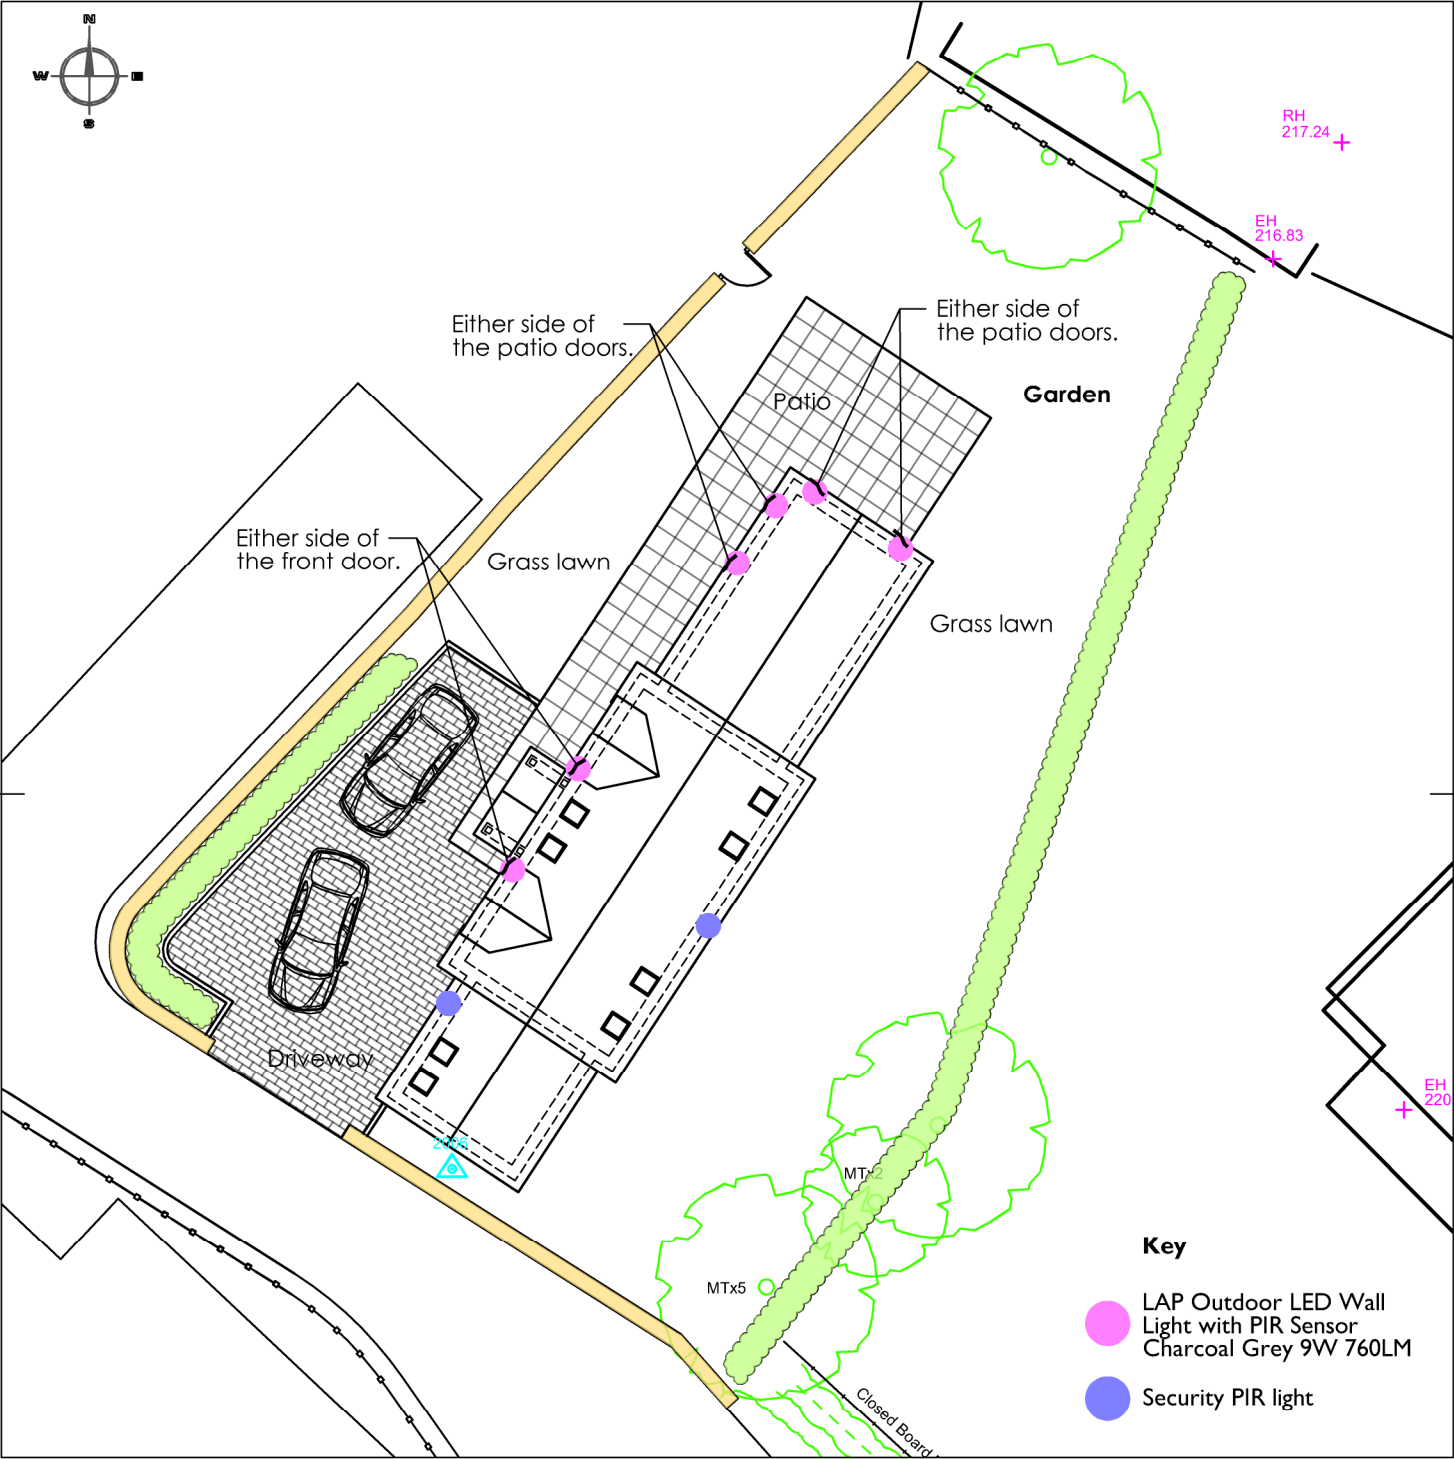

Site Plan 1:200

1:200

 

Client	Mr A. Cunningham	Status	Planning
Project	Detached dwelling, Land Rear of The Royal Oak	Date	Nov 2025
Title	Proposed Lighting Layout	Scale @A4	As Stated
Project No	Drawing No.	Drawn	BVC
01250	AL(0)13	Checked	

Hewitt&CarrArchitects
A: DaisyBank House | 17-19 Leek Road | Cheadle | ST10 1JE
T: 01538 756888
E: enquiries@hcarchitects.co.uk
W: www.hcarchitects.co.uk