





Existing South Elevation
Scale 1 : 100


Existing West Elevation
Scale 1 : 100

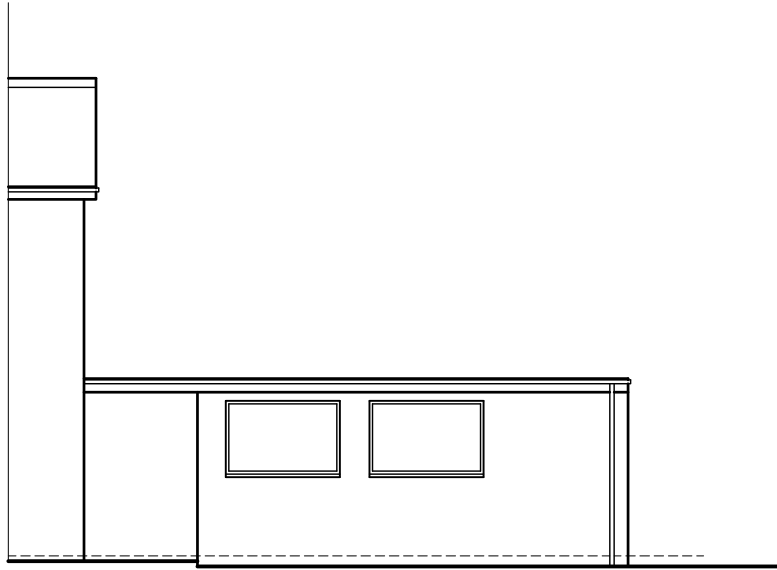


Existing North Elevation
Scale 1 : 100

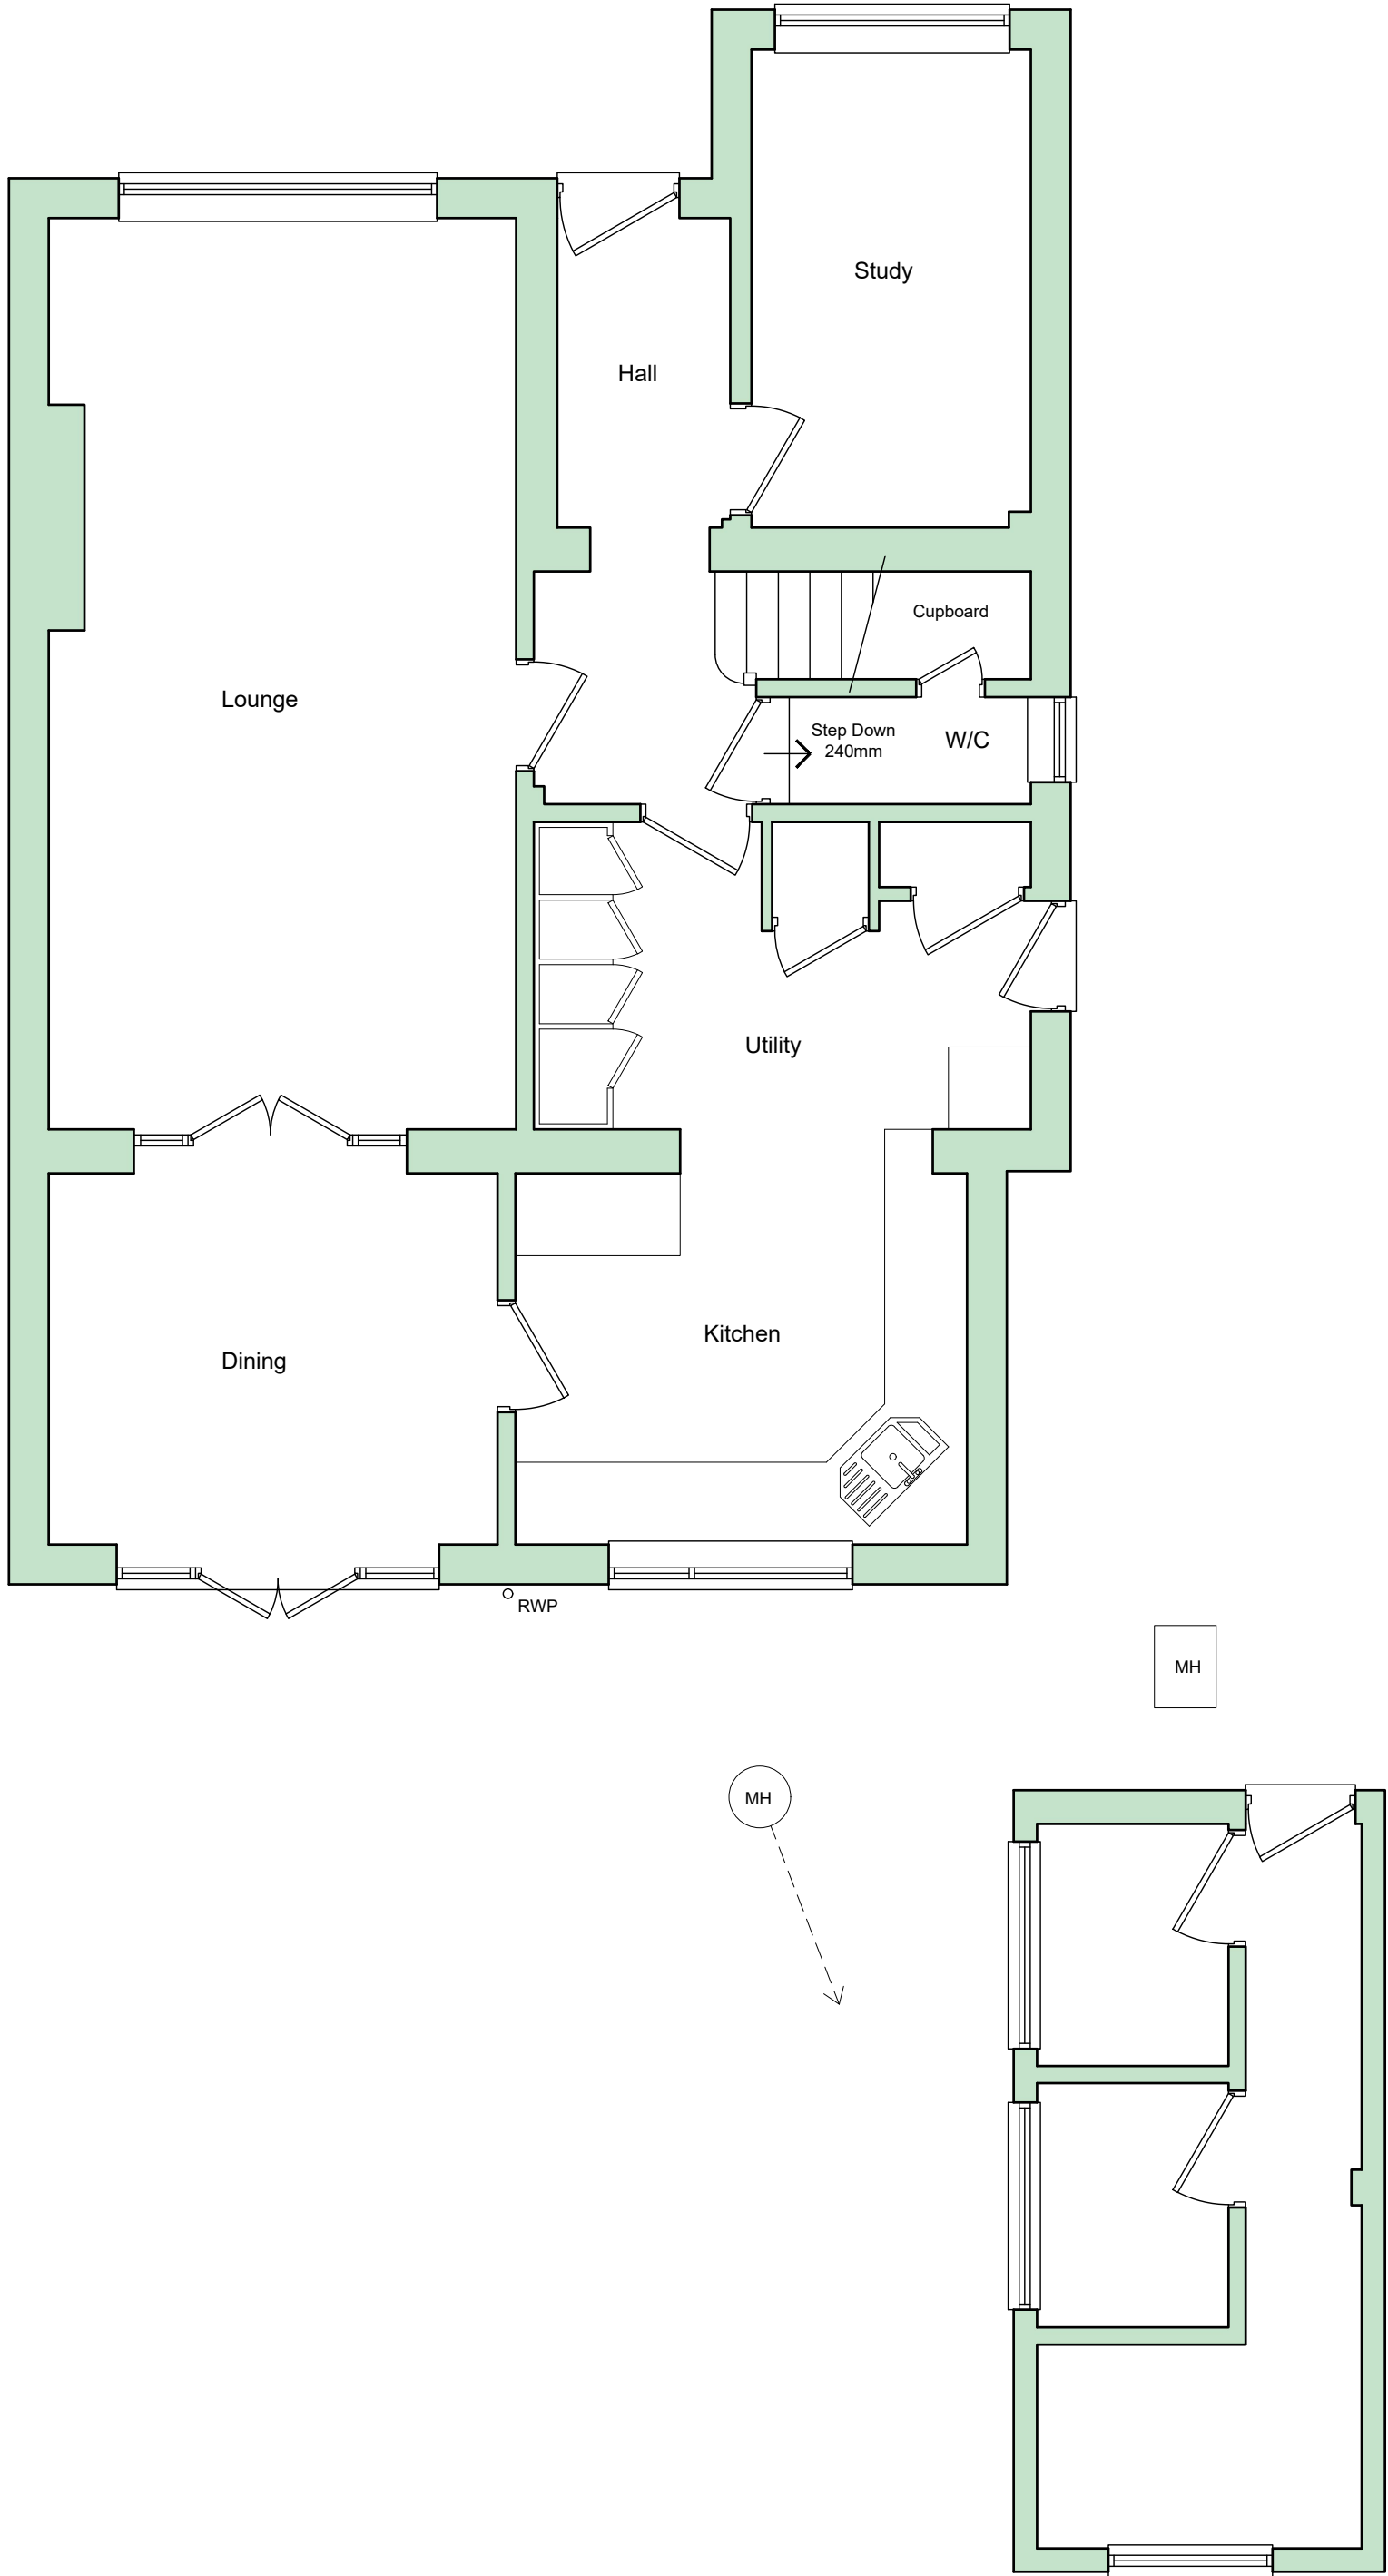

Existing Ground Floor Plan
Scale 1 : 50

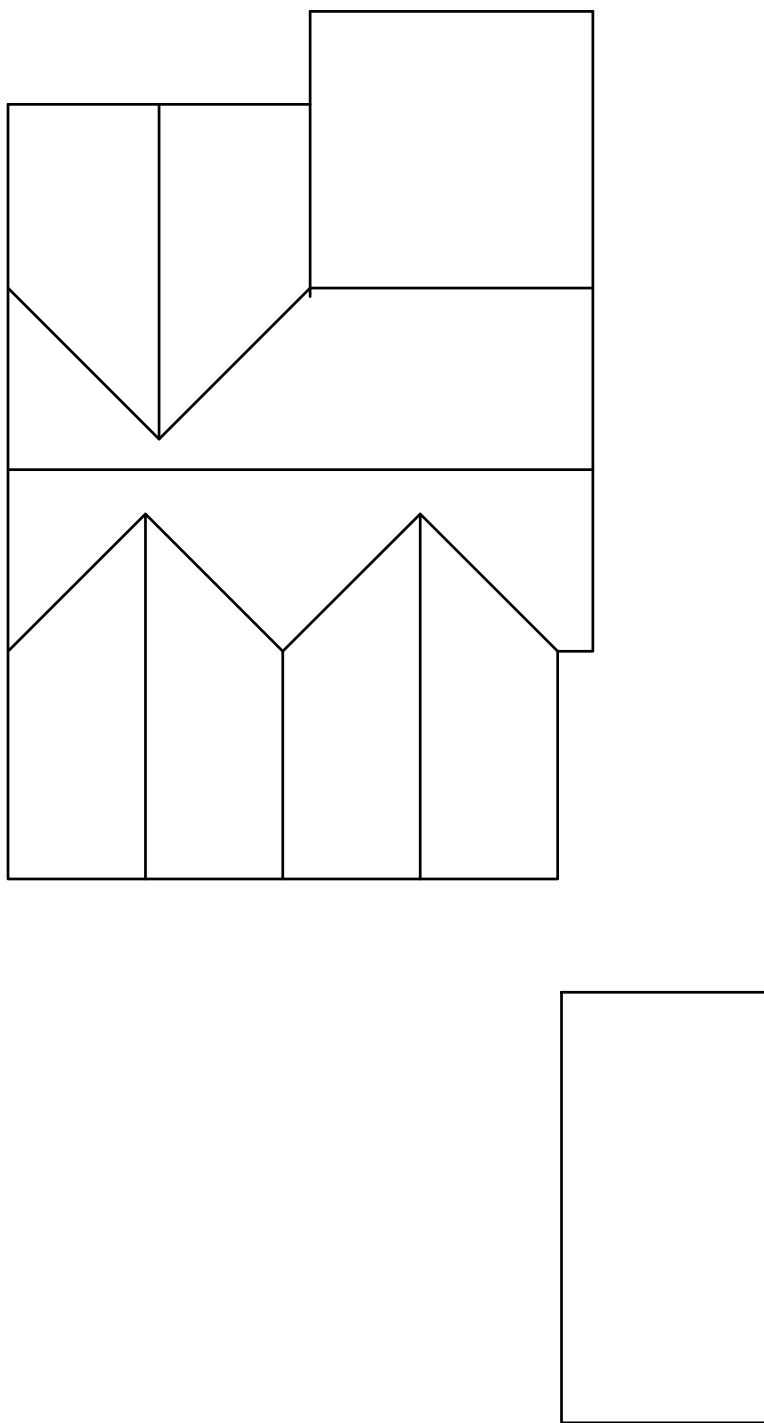

Existing Roof Plan
Scale 1 : 100

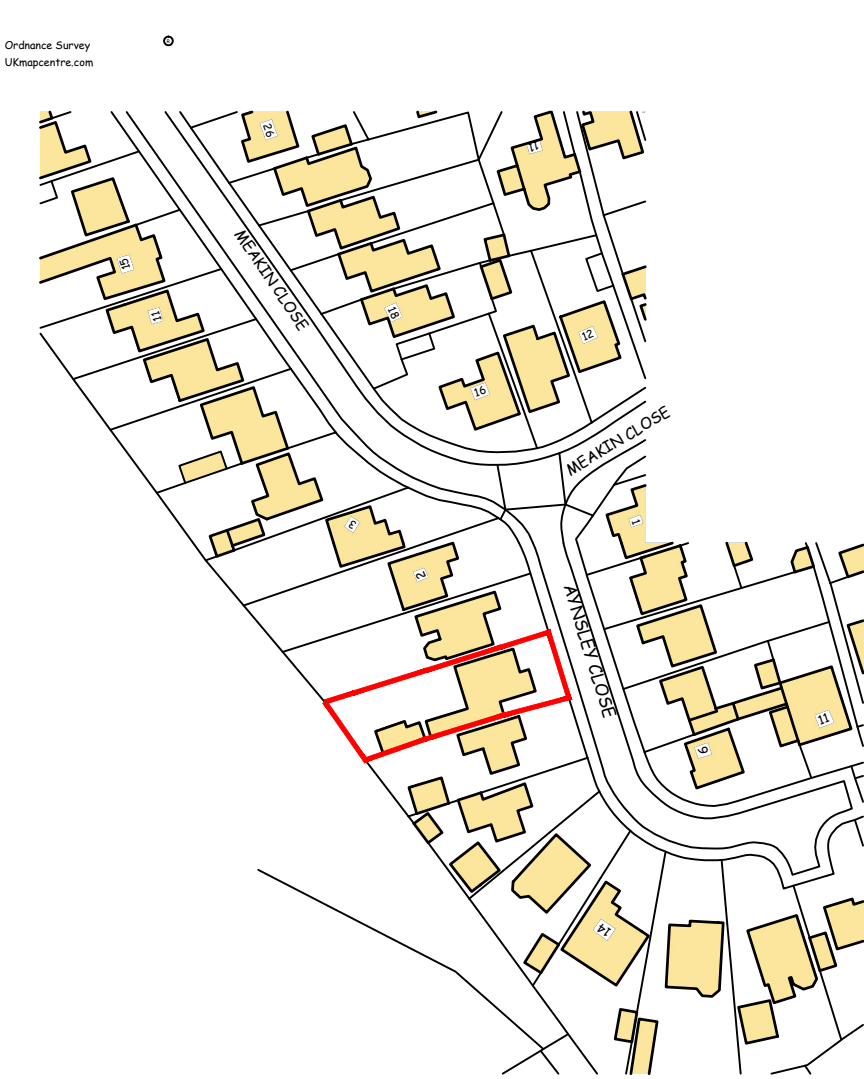

Location Plan
Scale 1 : 1250


Serial number: 323624
© Crown copyright and database right 2025
Ordnance Survey Licence AC2000464823
Reproduction in whole or in part is prohibited
without the prior permission of Ordnance Survey



Existing Block Plan
Scale 1 : 500

Notes:

- 1) To be read in conjunction with the building regulation specification, structural calculations and construction drawings.
- 2) The contractor to confirm details of the existing structure are correct prior to commencement of any works. if there are any discrepancies please contact us.
- 3) Soakaways are to be a minimum of 5.0m away from any building and 10.0m away from any water course.
- 4) All drainage details are indicative and should there be any discrepancies, please contact us to review or agree with the building control officer.
- 5) Contractor to locate the position of any existing services prior to excavation.
- 6) In any project in which a Party Wall Agreement is required, it is the contractor/ client responsibility.

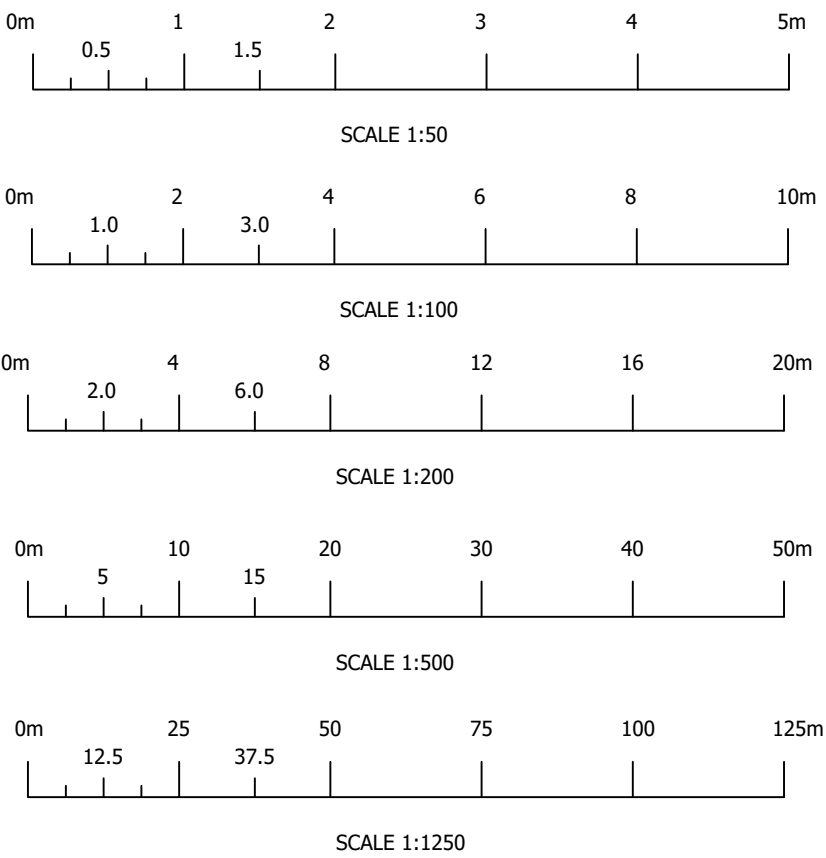

Rev.	Revision Description	Drm		Date
 Startin & Co PROPERTY DESIGN 60 Carter Street, Uttoxeter, Staffordshire, ST14 6EU ☎ 01889 307 434 ✉ info@startinco.com				
Client: Mr and Mrs Chawner 6 Ansley Close, Cheadle, ST10 1DP				
Title: Proposed Extension and Alterations Existing Layout, Location and Block Plan				
Drawn by: BSAS		Date: November 2025		Index No.:
Scales: As shown, Paper Size A1.				
Drawing No: 2025-255-001				Revision P3