




Notes:
This drawing is copyright.
Figured dimensions only to be used.

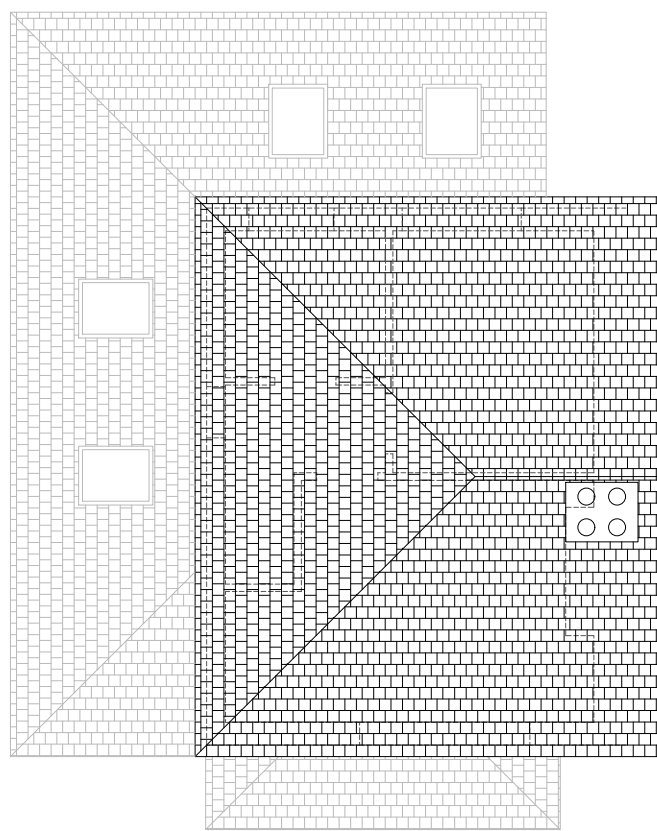


Roof Plan

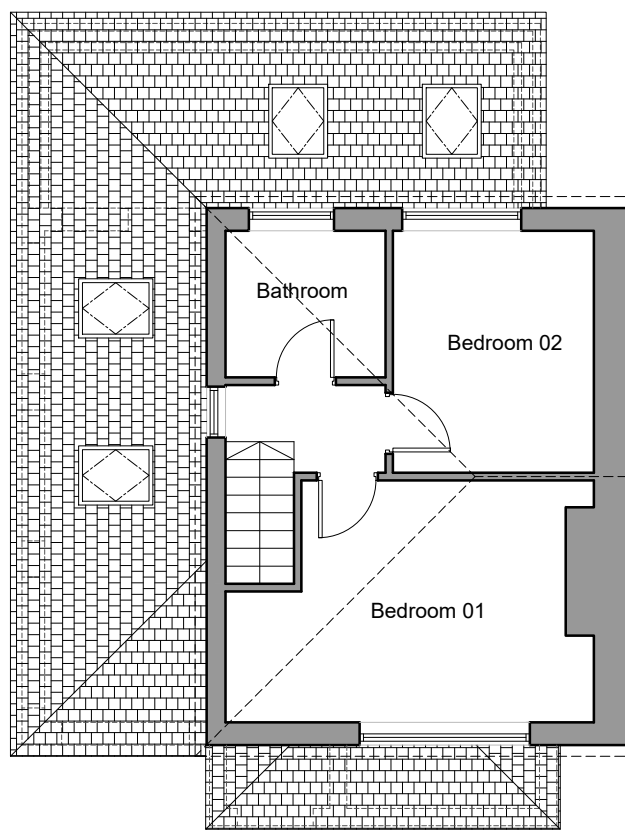


First Floor Plan

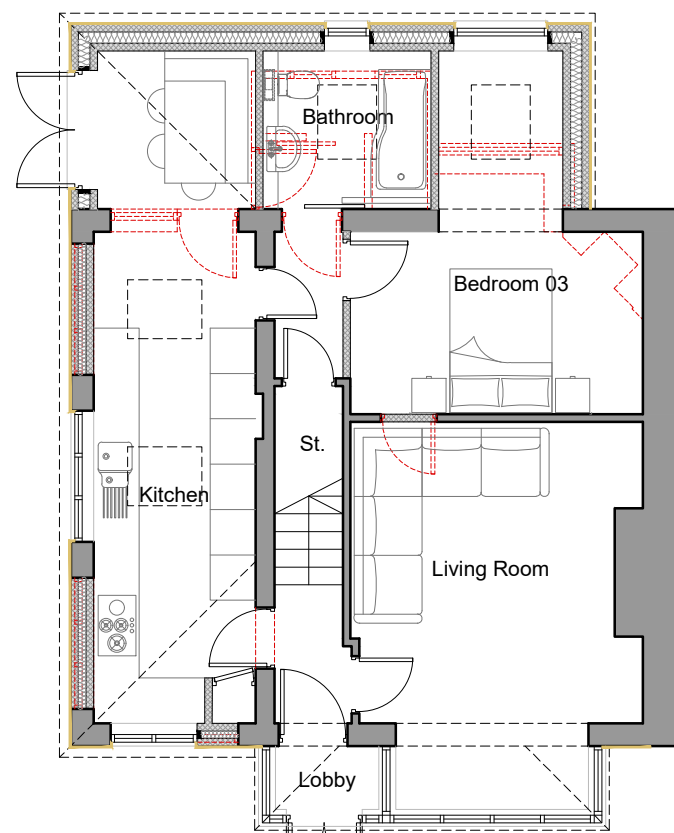


Ground Floor Plan

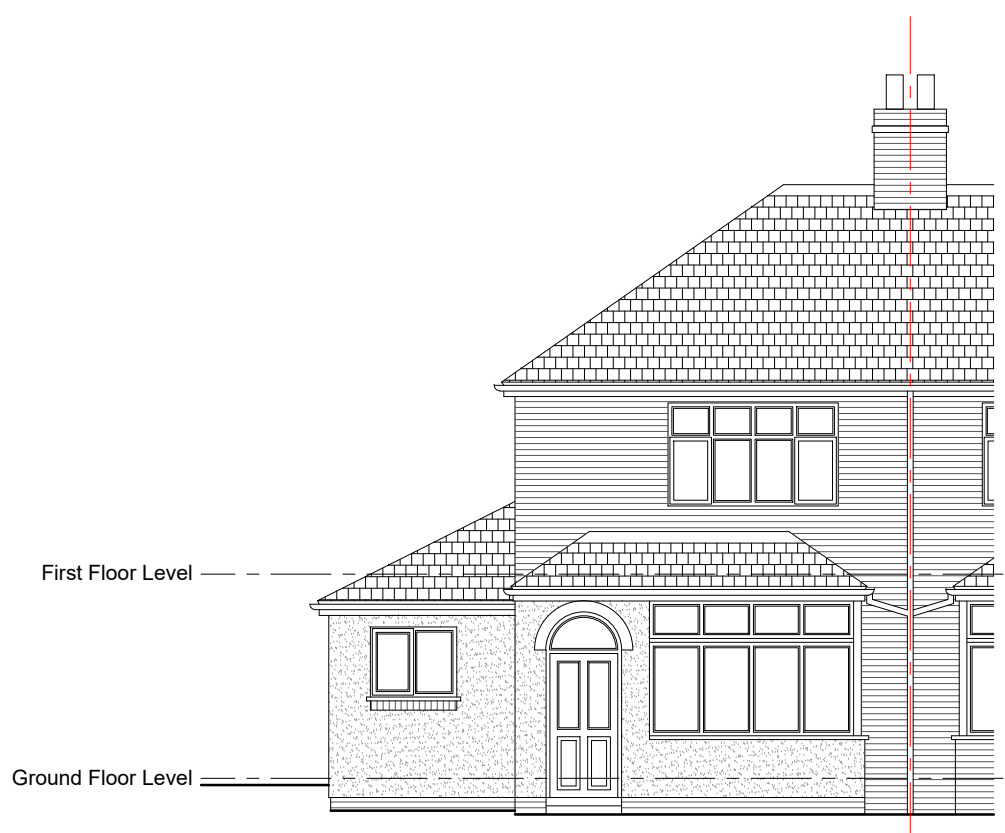


Front Elevation

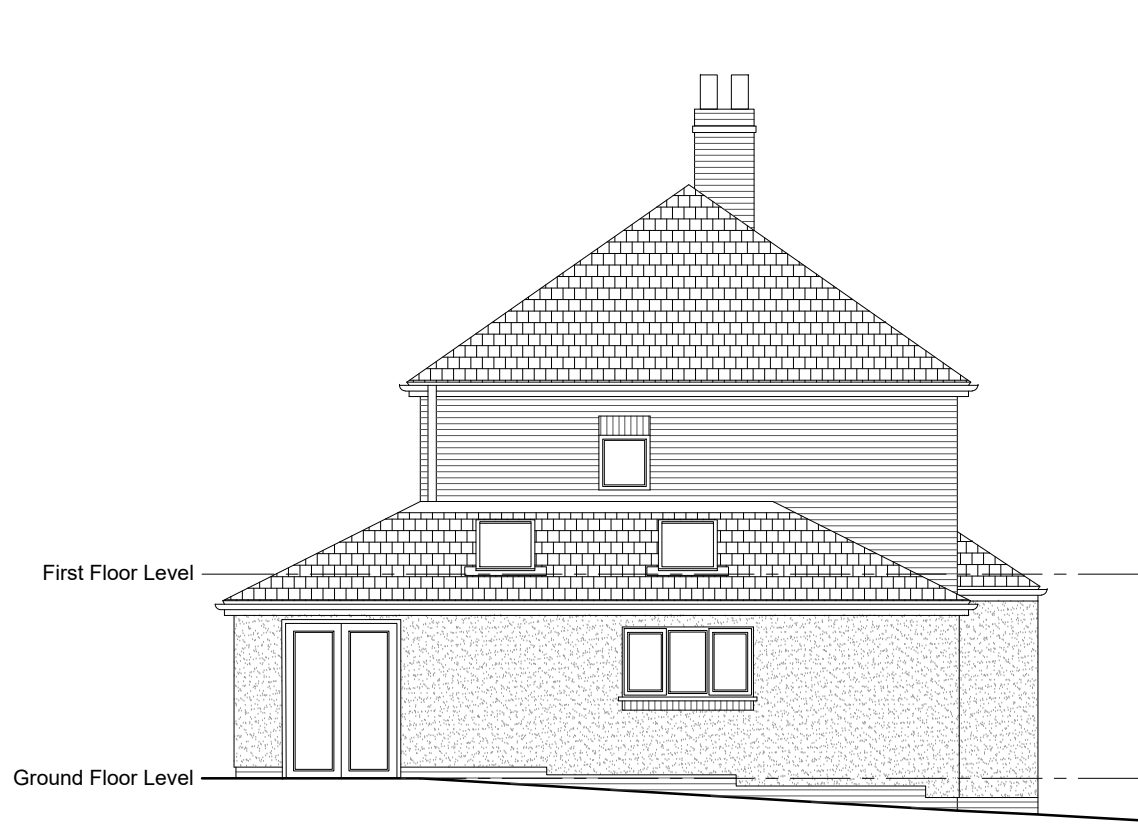

Side Elevation

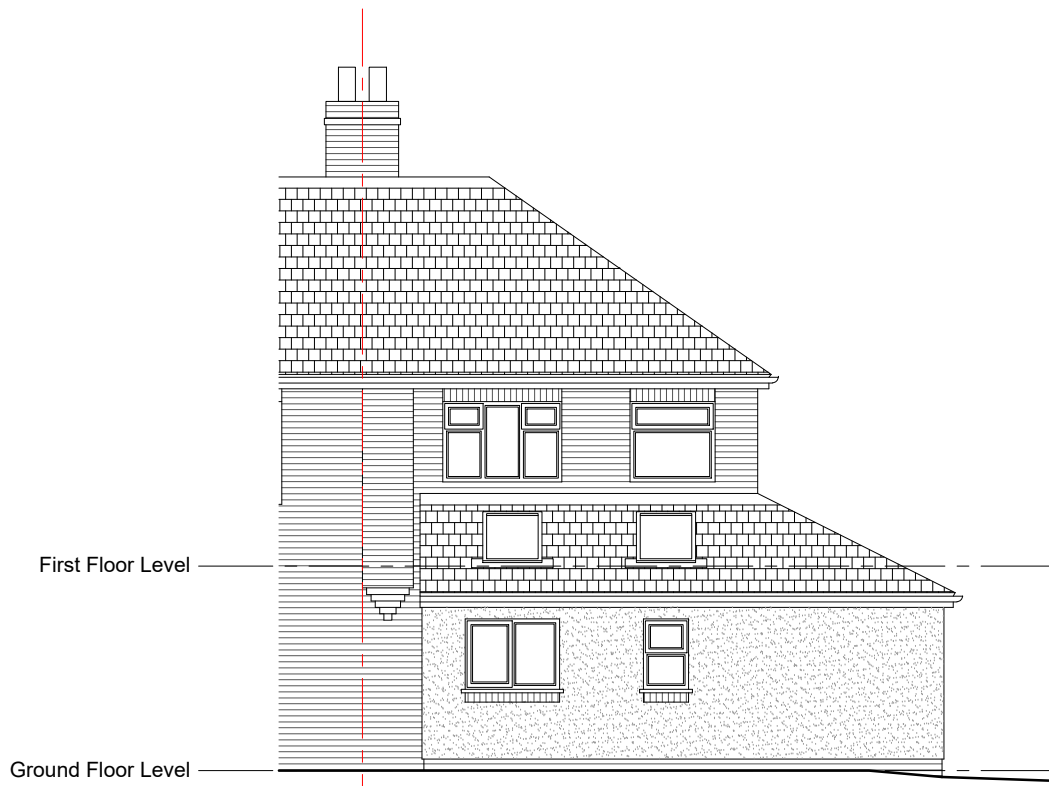

Rear Elevation

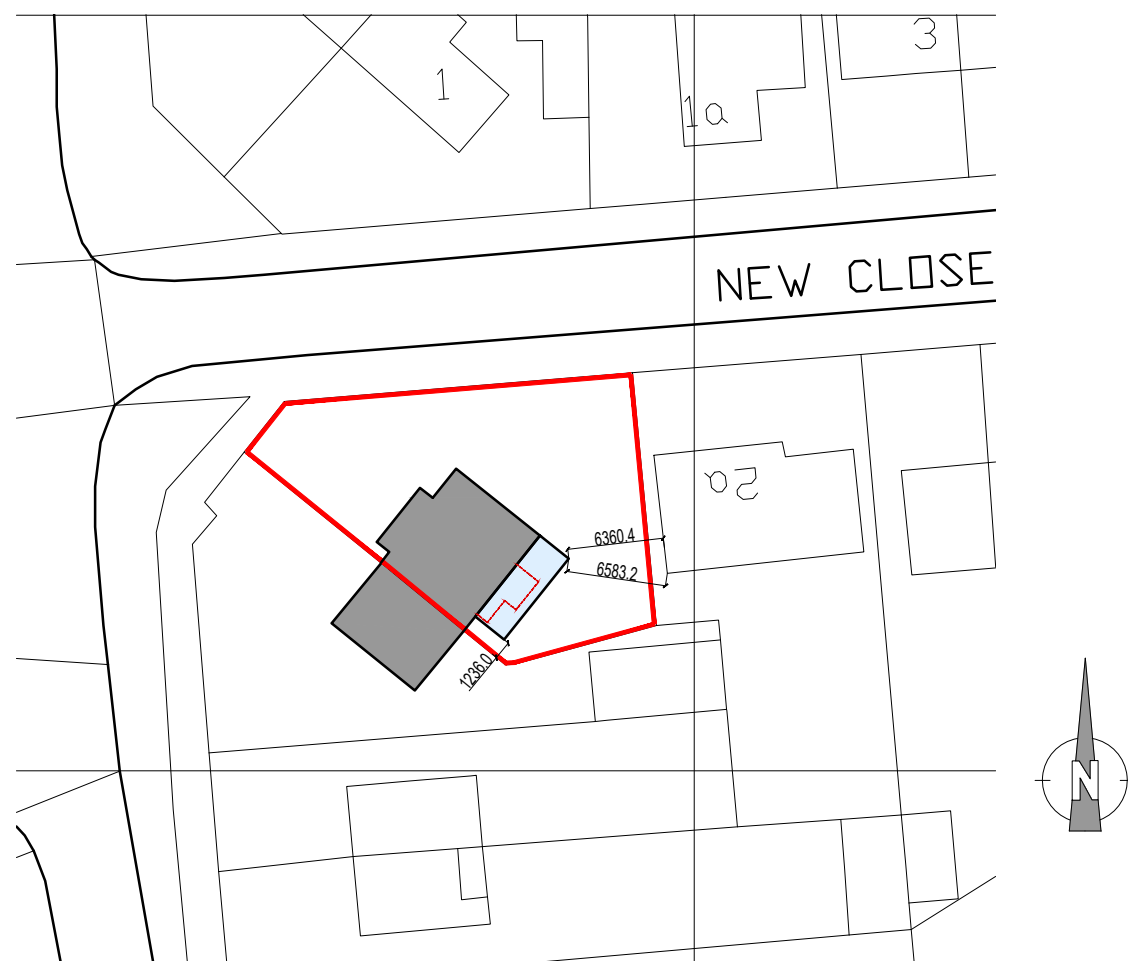

Block Plan

SCALE 1 : 500
SCALE 1 : 1

00 Date Description
Revisions

Client Mrs Sarah Bourne
2 New Close Avenue
Forsbrook

Contract Extensions and Alterations

Drawing Title Proposed Plans and Elevations
Block Plan

Date Dec '25 Contract Number

Scale As Shown @A1

Drg. no. 6457-002

6457

ellis
hillman
architects

www.ellishillmanarchitects.co.uk
enquiries@ellishillmanarchitects.co.uk
01782 633116
Holly Lodge, 3 Silverdale Road, Wolstanton,
Newcastle-under-Lyme, Staffordshire, ST5 8BQ

Proposed Plans and Elevations

SCALE 1 : 100
SCALE 1 : 1