



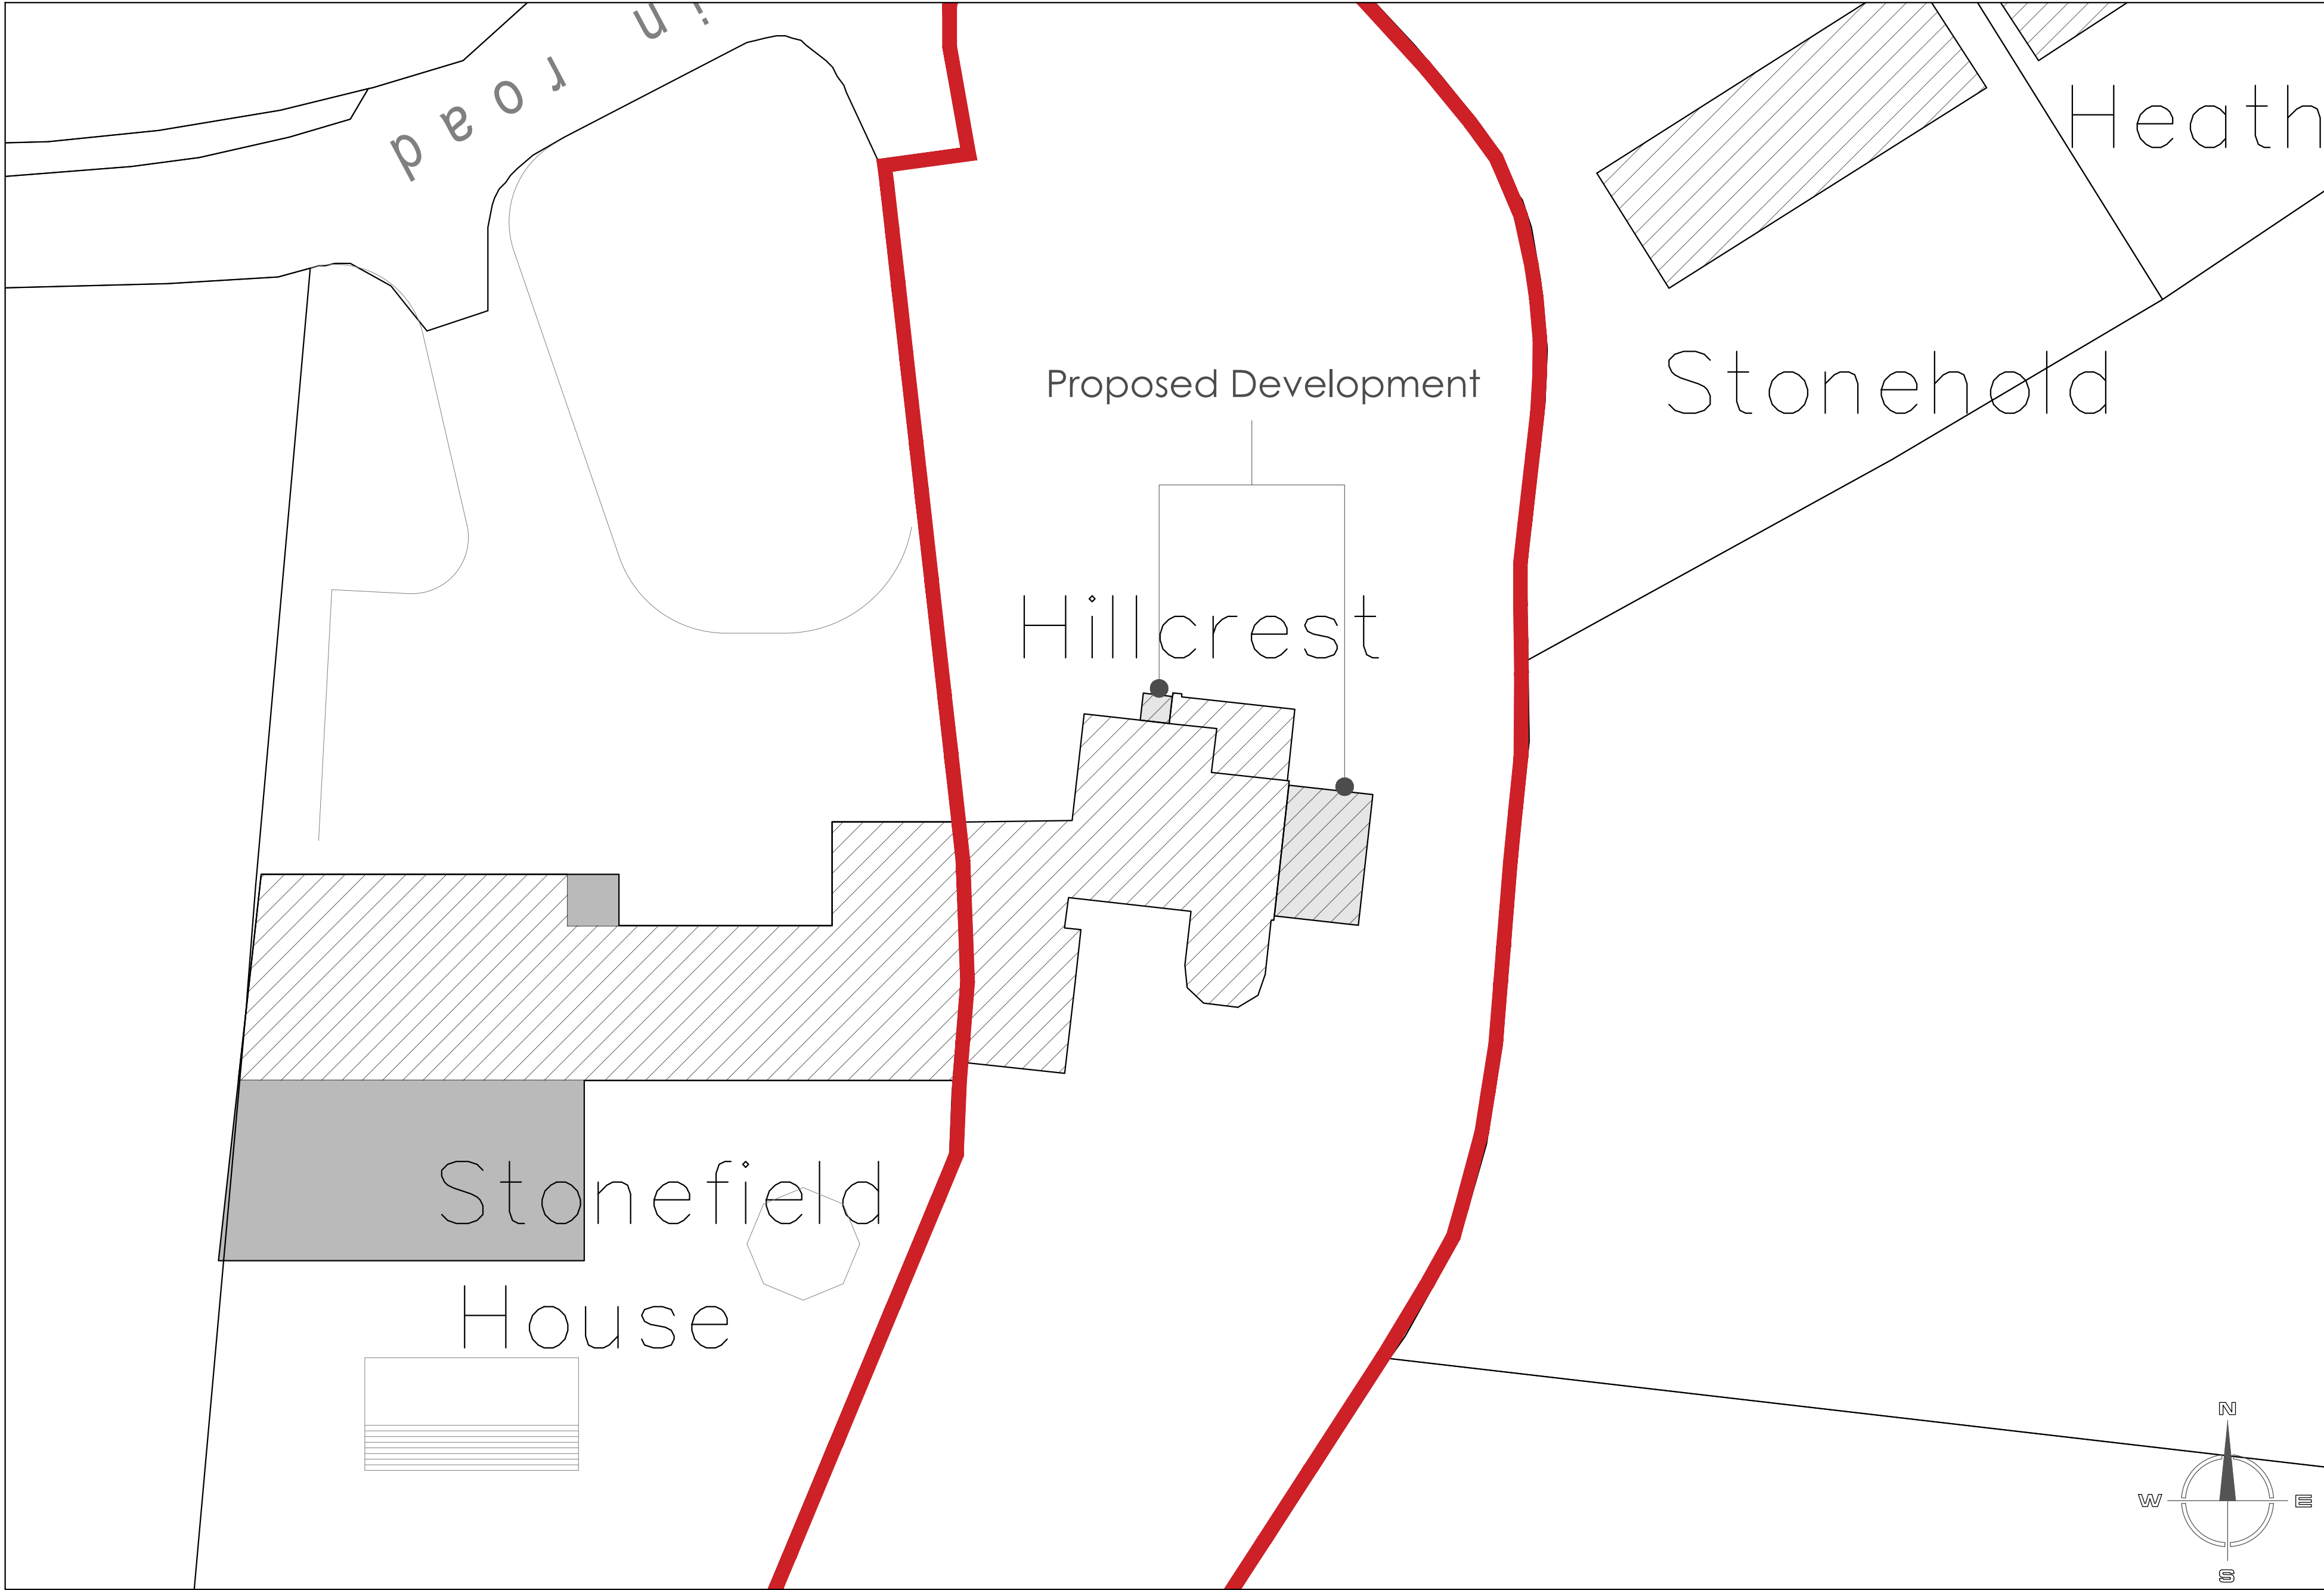

Proposed Site Plan
Scale 1:200

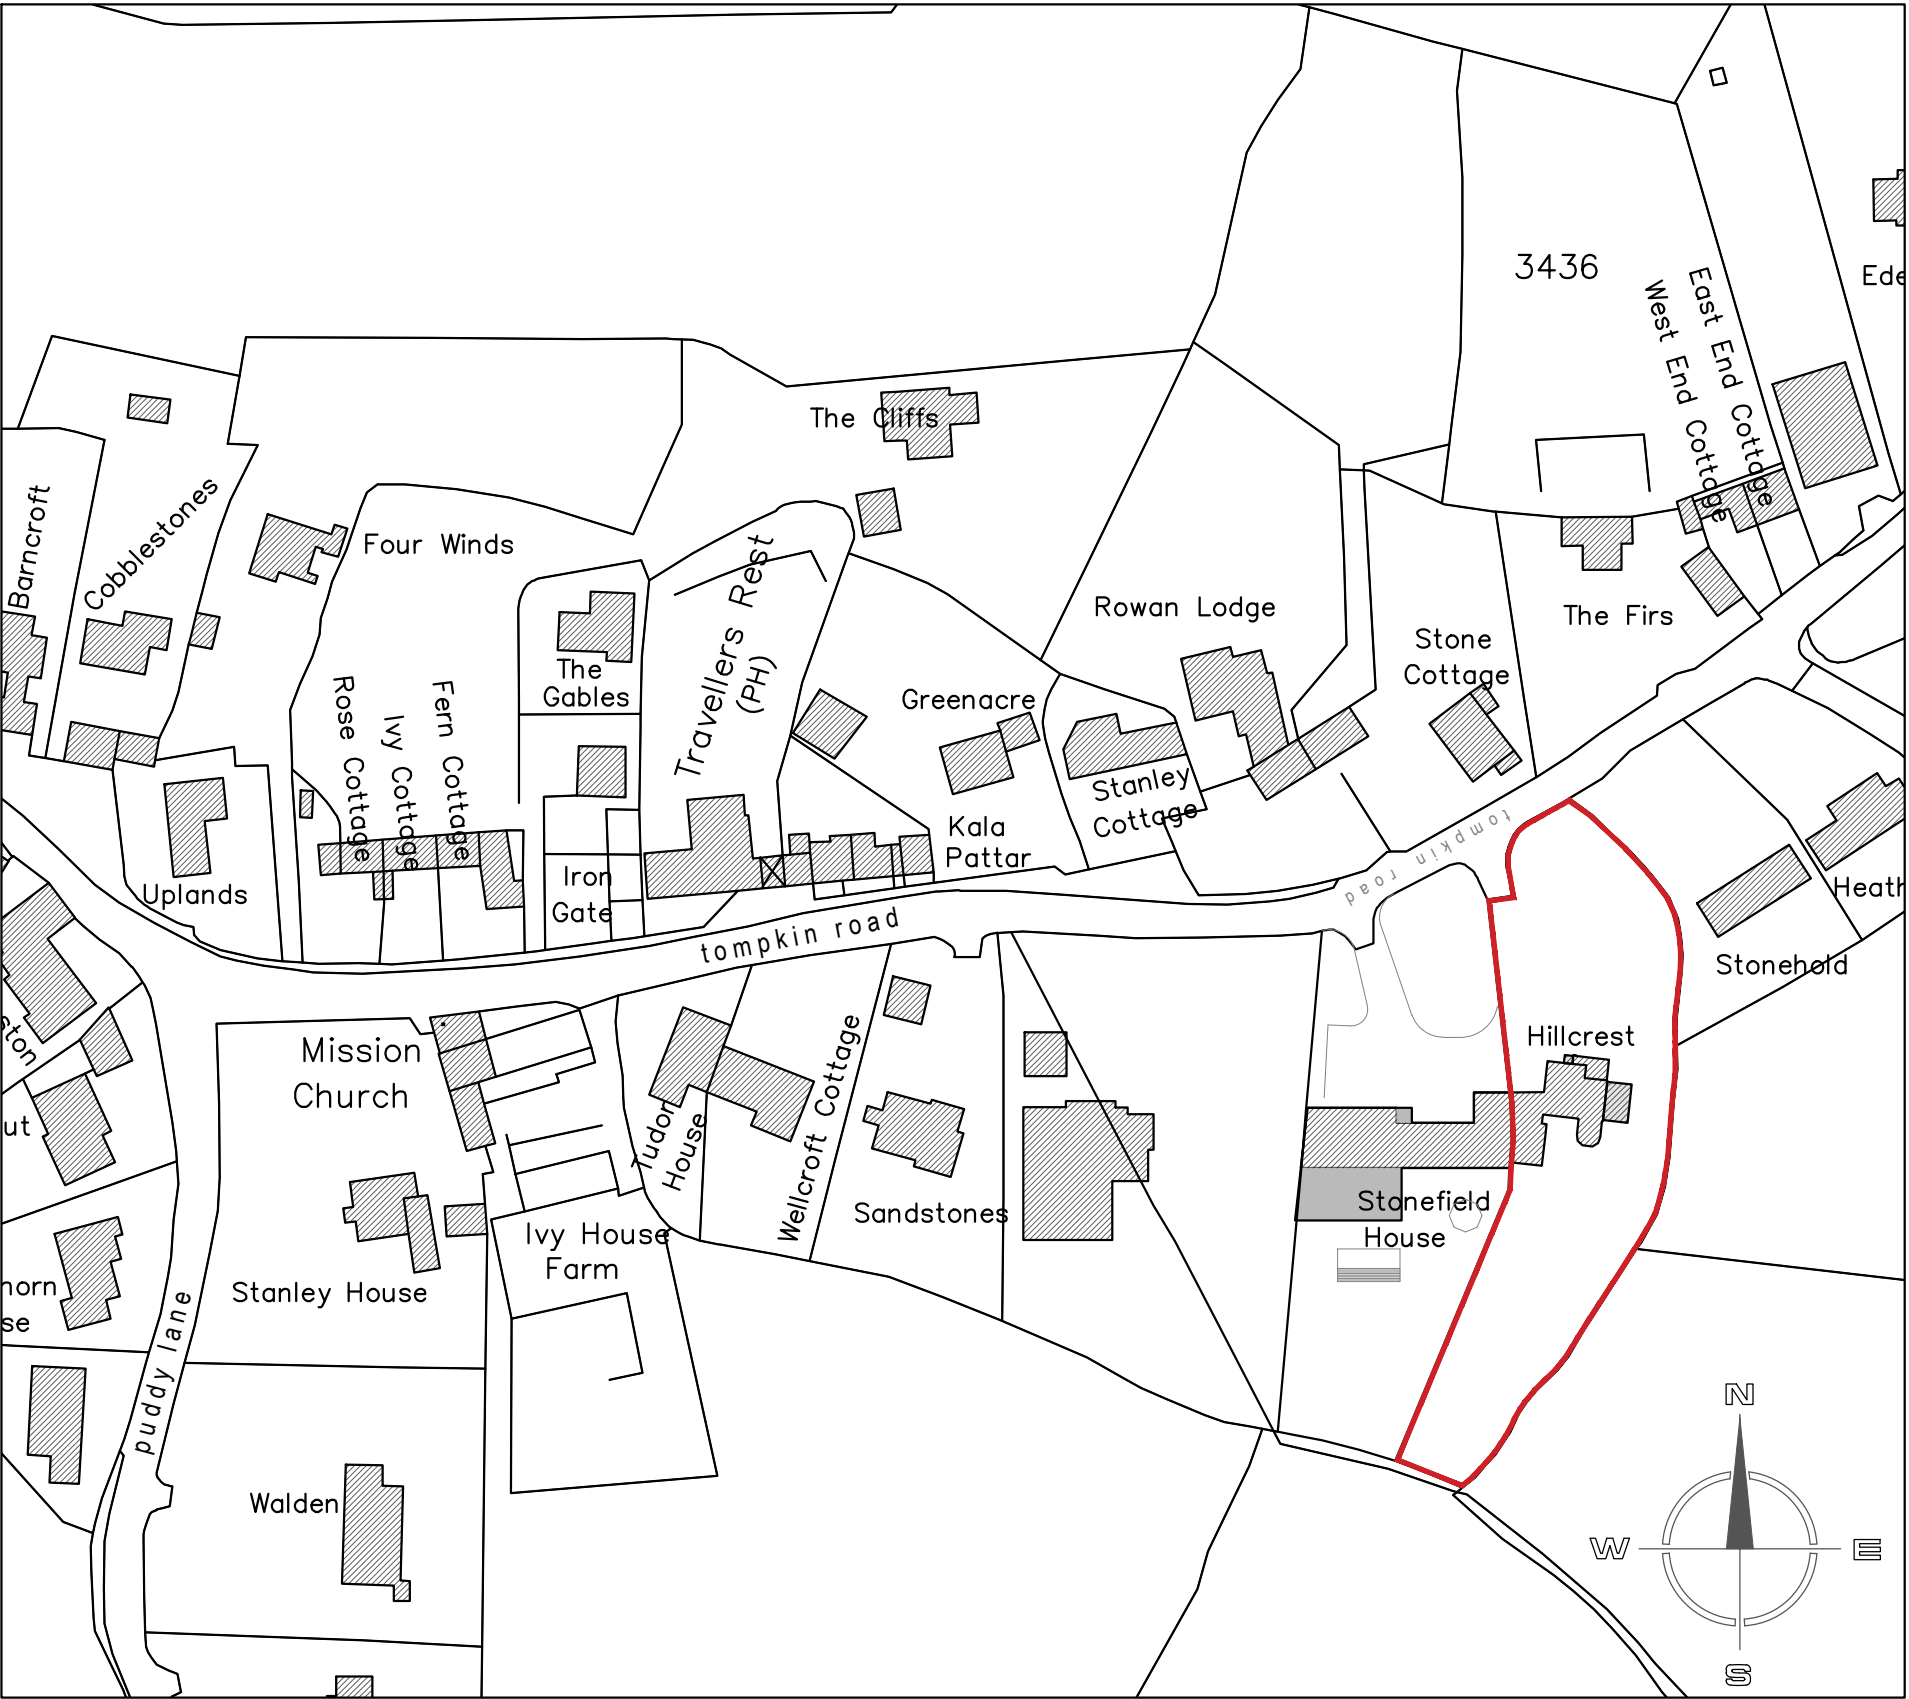

Proposed Location Plan
Scale 1:1250

Hewitt&CarrArchitects

A: DaisyBank House | 17-19 Leek Road | Cheadle | ST10 1JE
T: 01538 756888
E: enquiries@hcarchitects.co.uk
W: www.hcarchitects.co.uk

Client
Stonefield Estate Developments

Project
Architectural Services at Stonefield Estate
Development. Hillcrest, Stanley, Stoke-on
Trent, ST9 9LX
Title
Site Location and Block Plan

Status
PLANNING
Date
July 2025
Scale @A1
As Stated

Project No
01487 _ PL(0)01

Drawing No.

Drawn JD

Checked

Rev

