


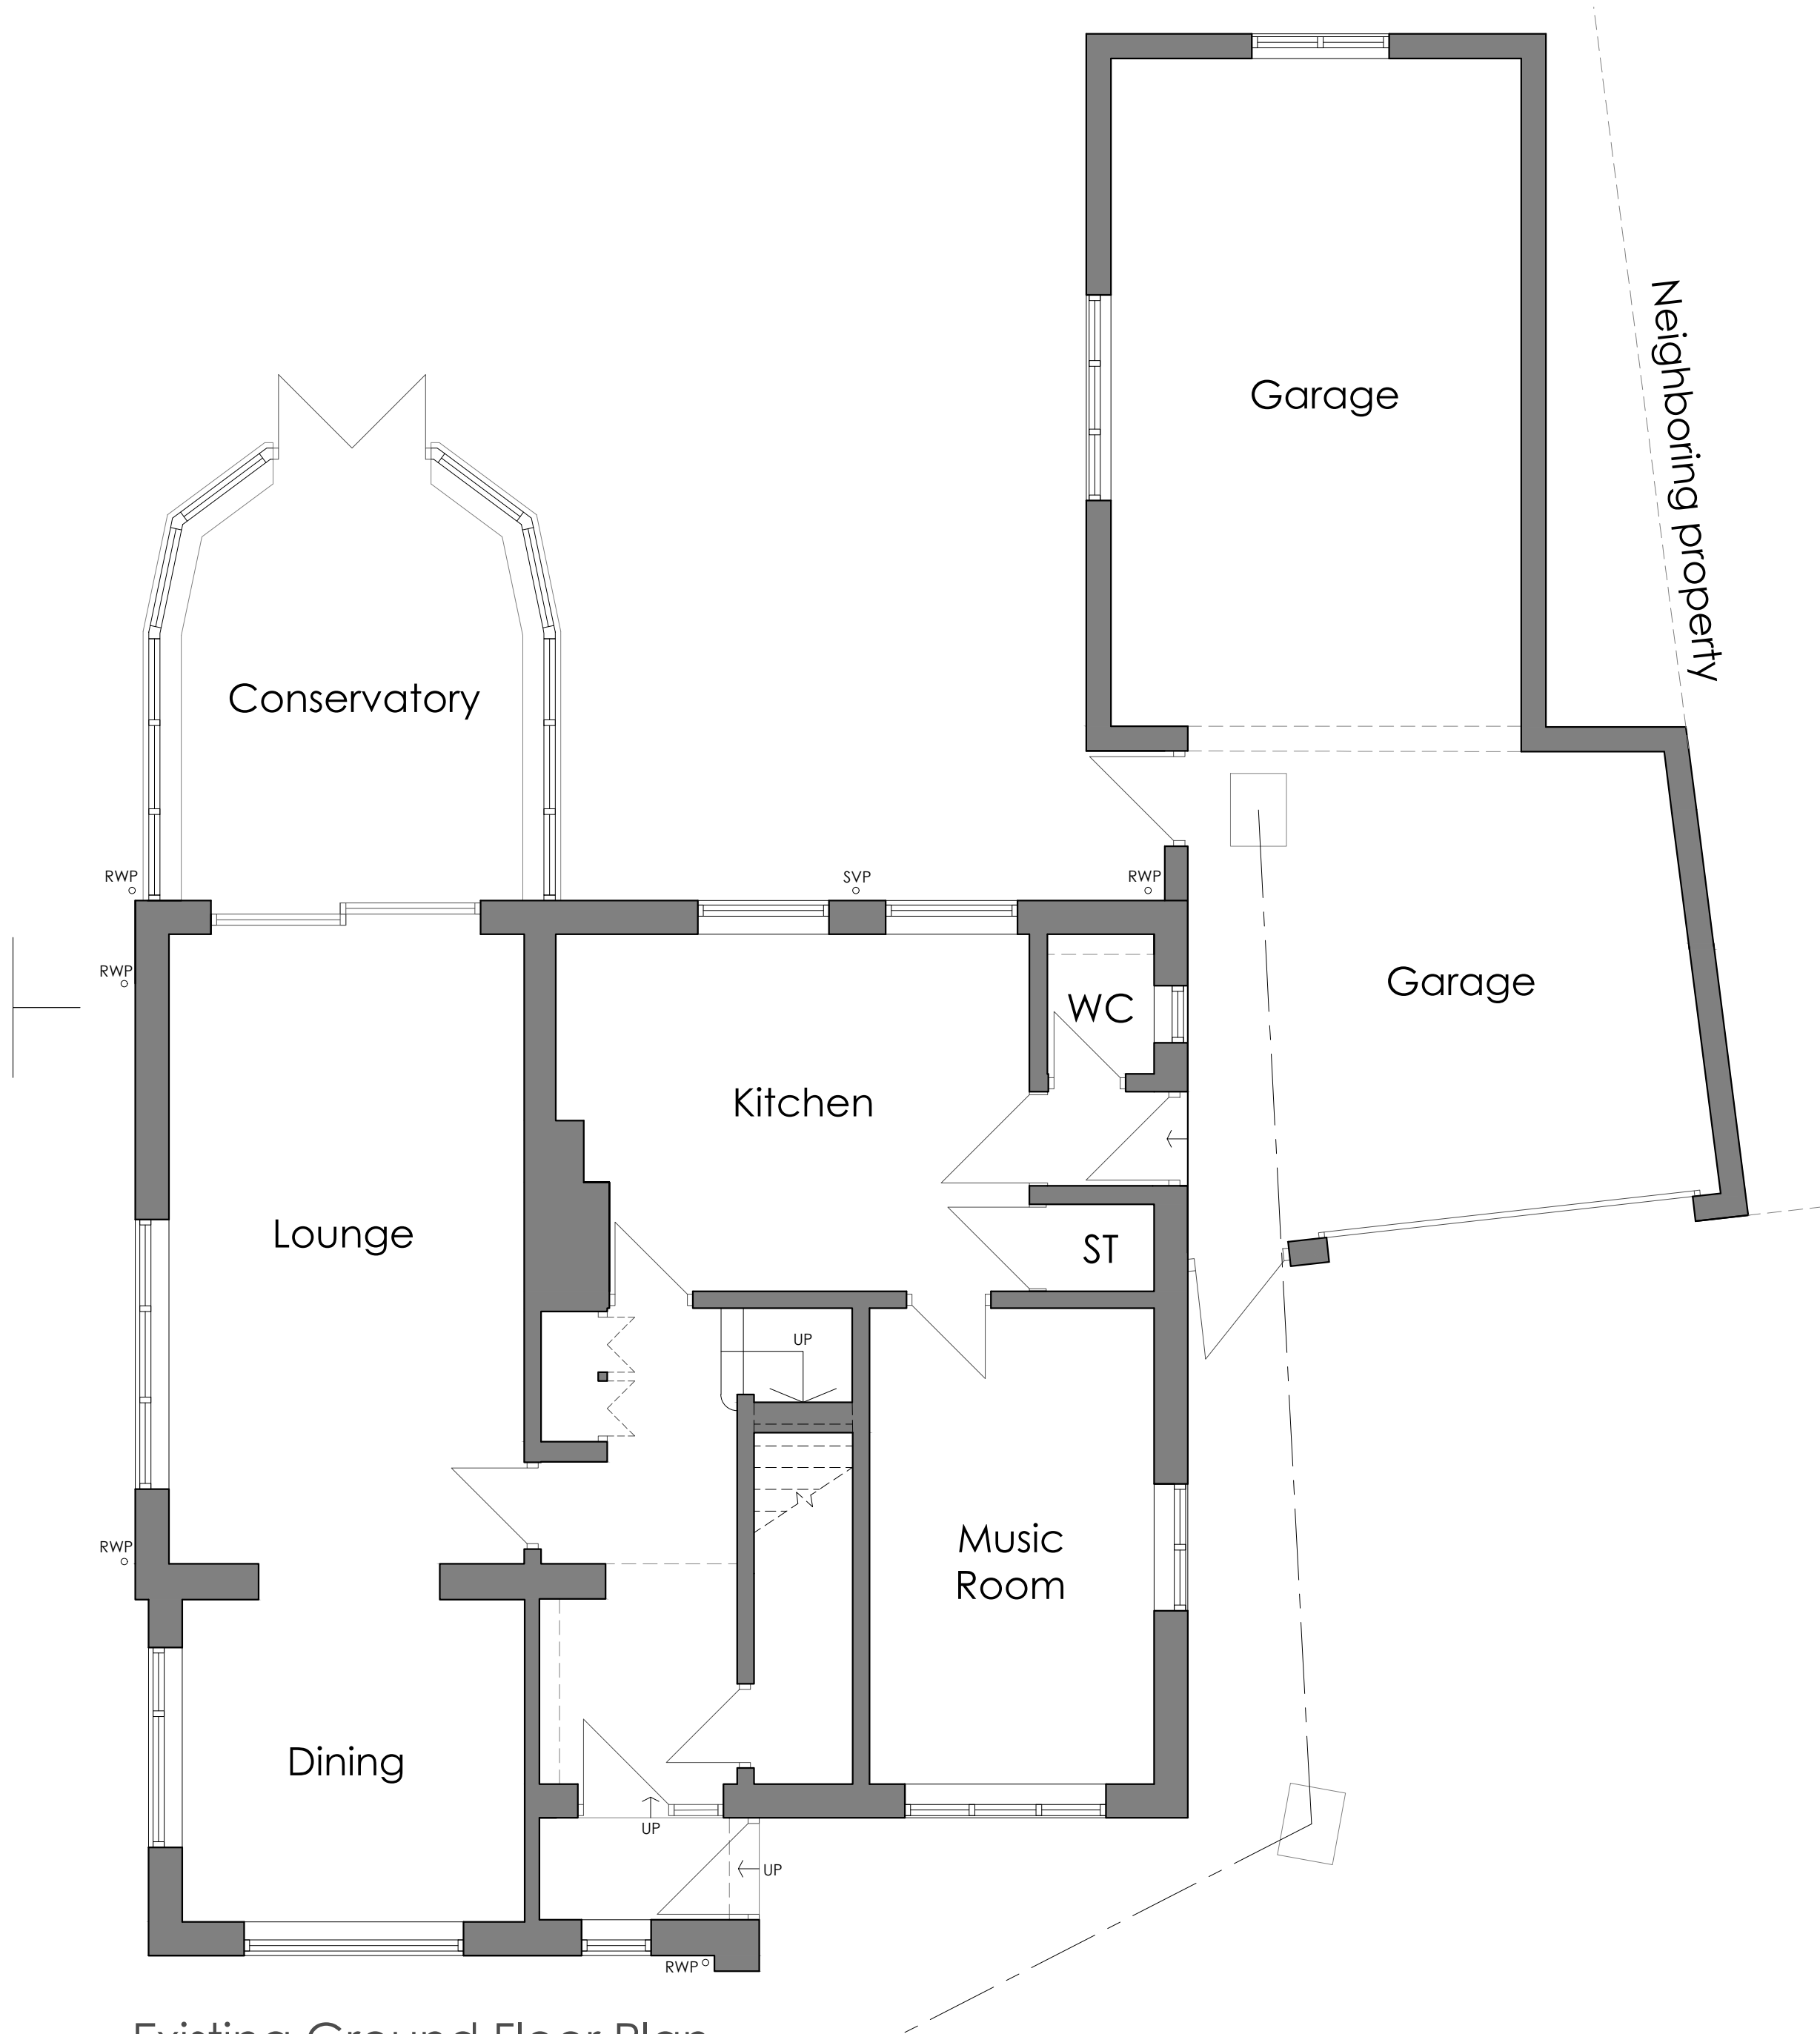


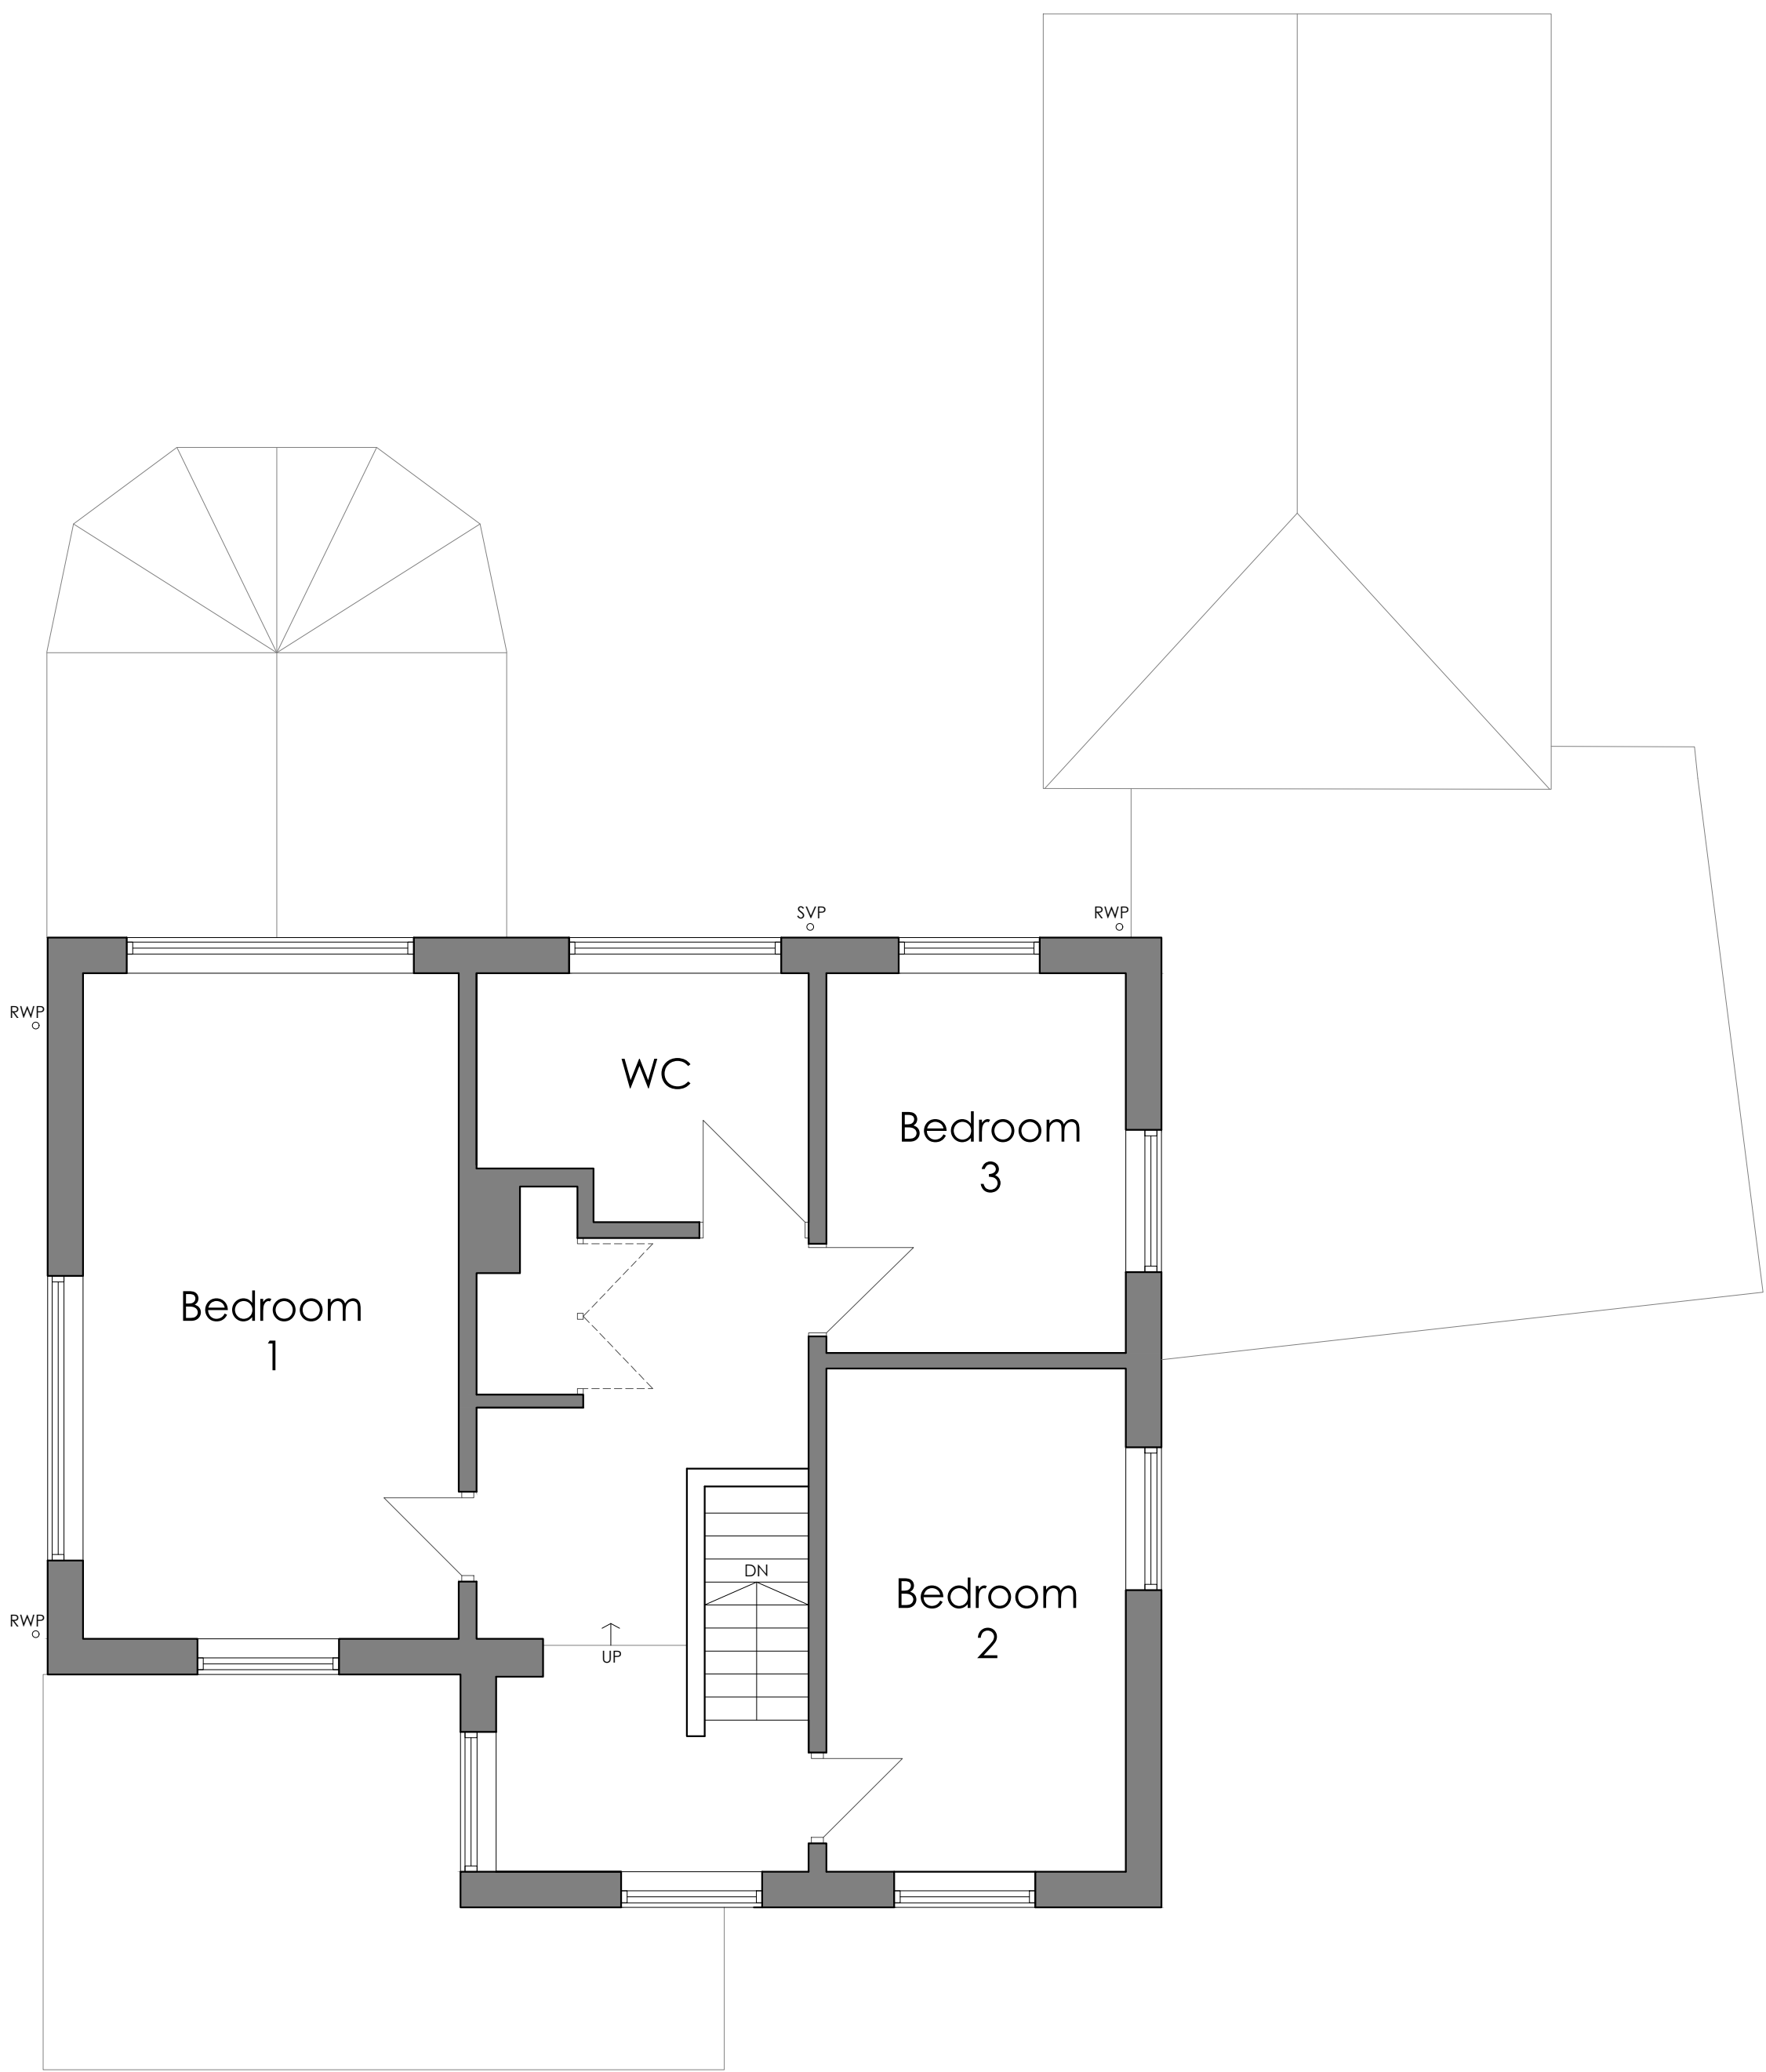

Existing Ground Floor Plan
Scale 1:50

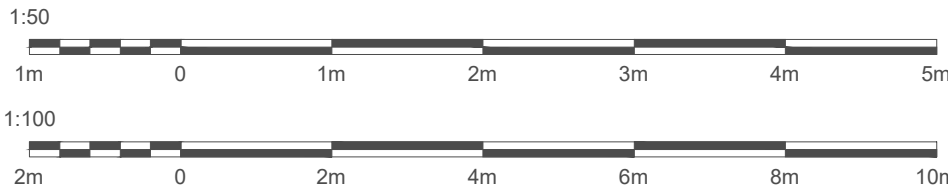

Existing First Floor Plan
Scale 1:50

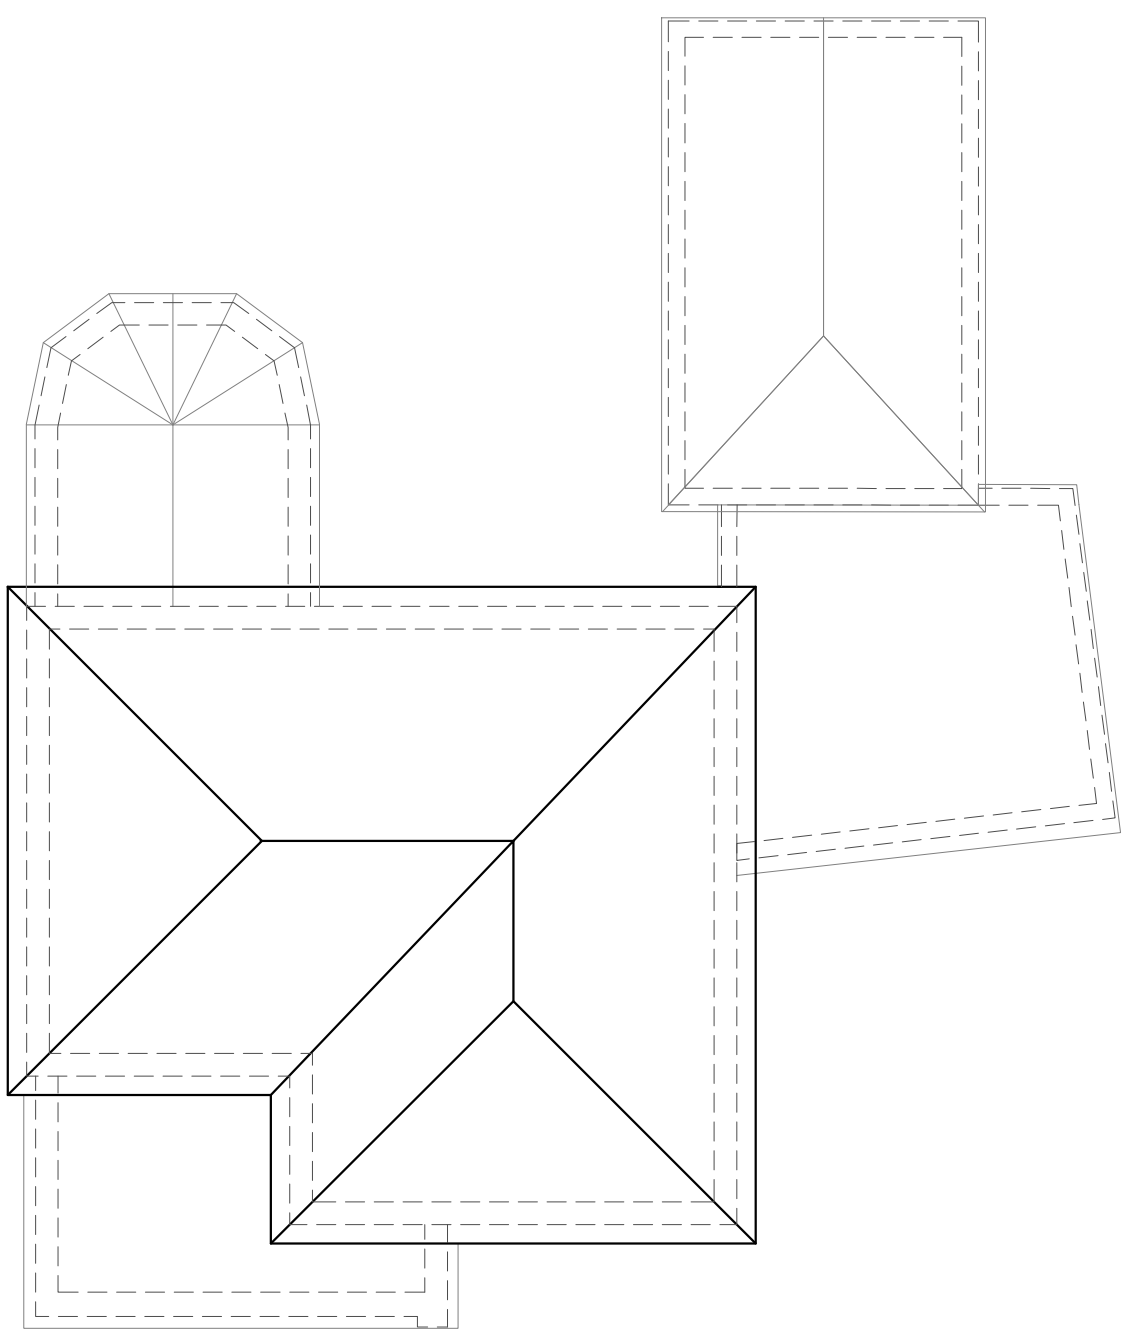

Existing Roof Plan
Scale 1:100

Hewitt&CarrArchitects

A: DaisyBank House | 17-19 Leek Road | Cheadle | ST10 1JE
T: 01538 756888
E: enquiries@hcarchitects.co.uk
W: www.hcarchitects.co.uk

Client
Stonefield Estate Developments

Project
Architectural Services at Stonefield Estate
Development. Hillcrest, Stanley, Stoke-on
Trent, ST9 9LX

Title
Existing Floor and Roof plans

Status
PLANNING

Date
July 2025

Scale @A1
As Stated

Project No.
01487 _ AL(0)02

Drawing No.

Drawn
JD

Checked

Rev

PLANNING