



Copyright of this drawing is vested in the Architect and it must not be copied or reproduced without consent. Figured dimensions only are to be taken from this drawing. All contractors must visit the site and be responsible for taking and checking all dimensions relative to their work. Hewitt&Carr Architects Ltd are to be advised of any variation between drawings and site conditions. CLIENTS ARE ADVISED TO CLARIFY DIMENSIONS WITH THE ARCHITECT PRIOR TO SETTING OUT AND NOT TO SCALE FROM THE DRAWING.


Rev.	Drawn	Comments	Date
------	-------	----------	------

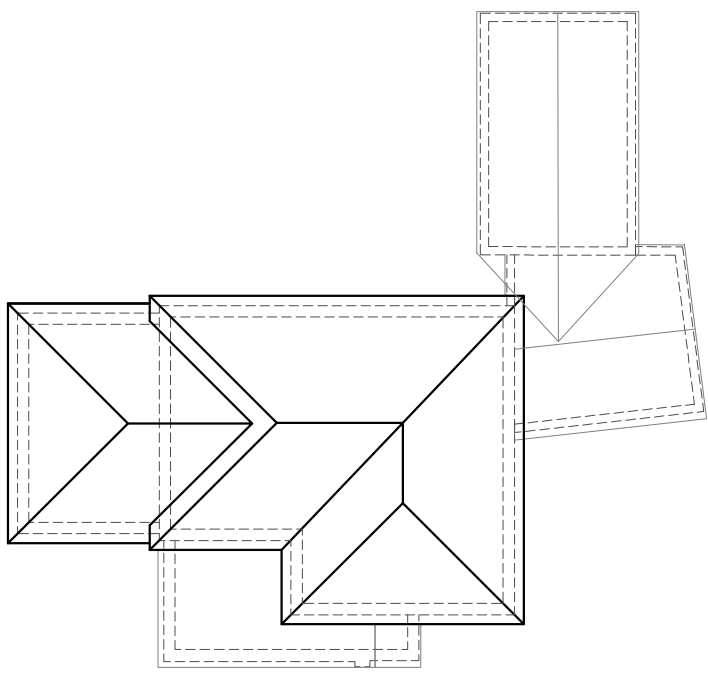


Proposed Roof Plan
Scale 1:200

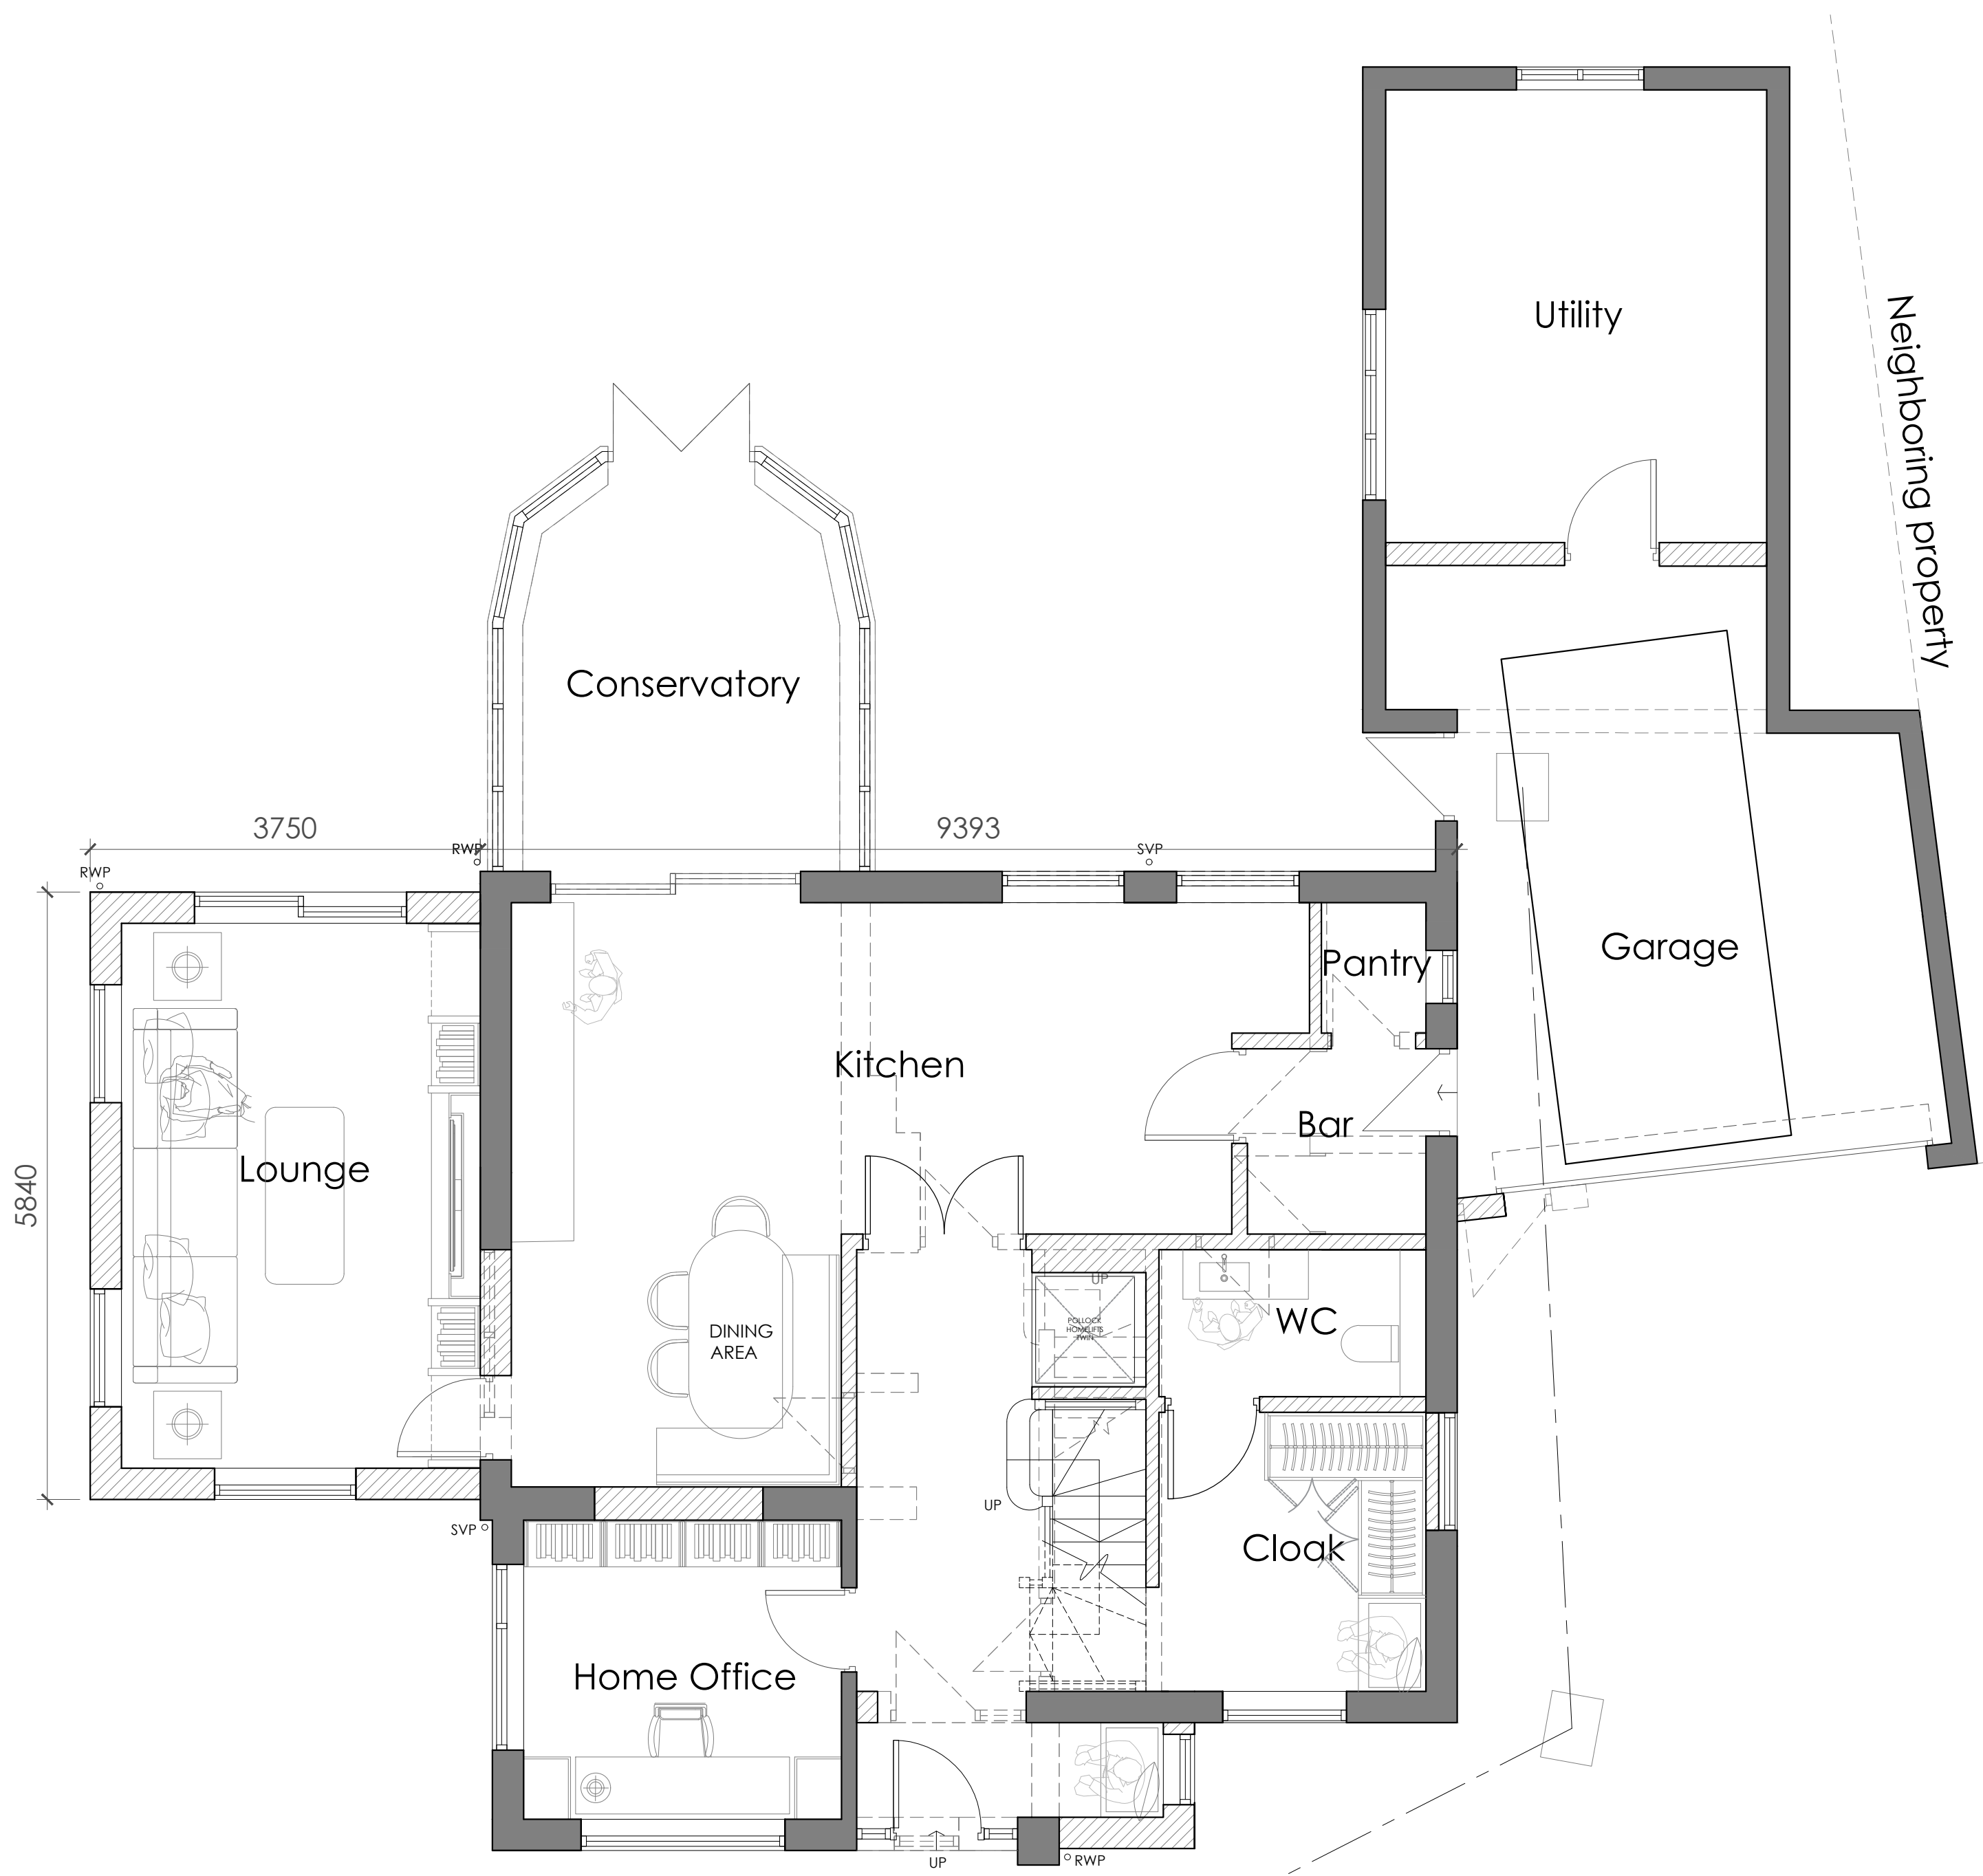

Proposed Ground Floor Plan
Scale 1:50

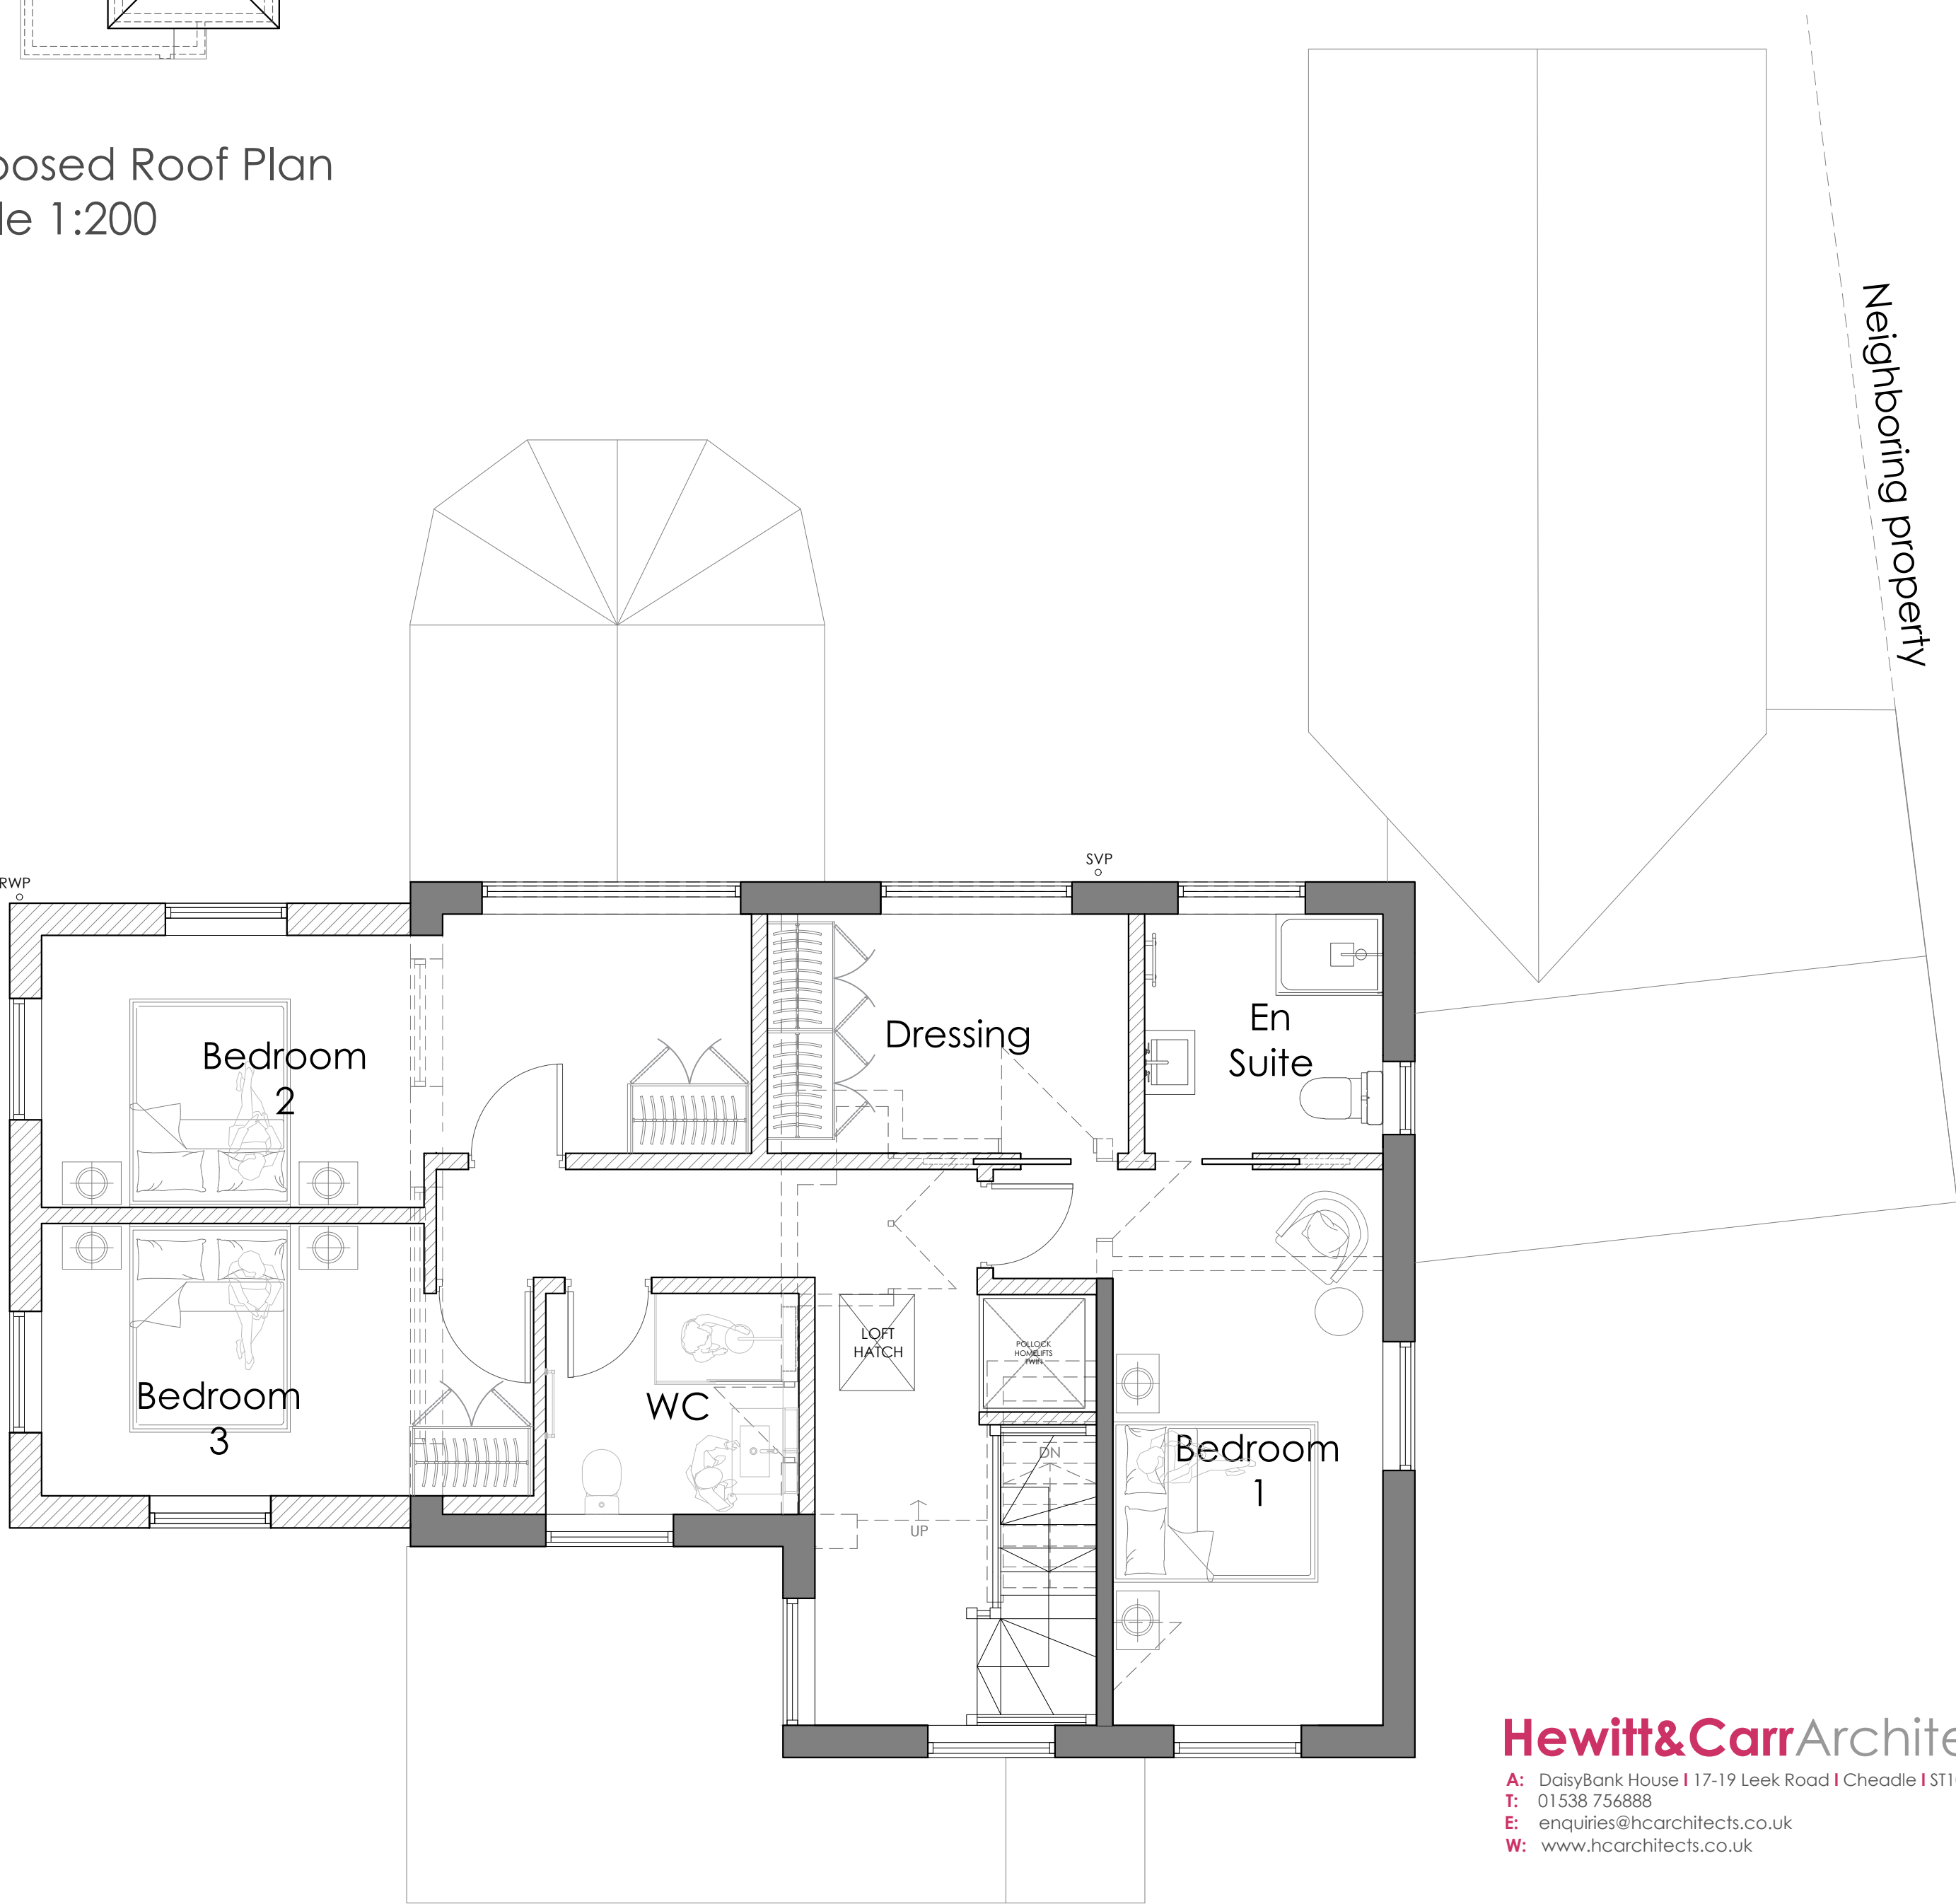

Proposed First Floor Plan
Scale 1:50

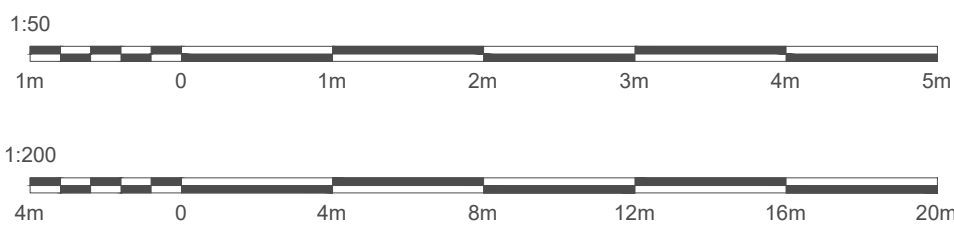

Hewitt&CarrArchitects
A: DaisyBank House | 17-19 Leek Road | Cheadle | ST10 1JE
T: 01538 756888
E: enquiries@hcarchitects.co.uk
W: www.hcarchitects.co.uk

Client
Stonefield Estate Developments

Project
Architectural Services at Stonefield Estate
Development. Hillcrest, Stanley, Stoke-on
Trent, ST9 9LX
Title
Proposed Floor and Roof plans

Status
PLANNING
Date
Aug 2025
Scale @A1
As Stated
Drawn
JD
Checked

Project No
01487 _ PL(0)04
Drawing No.

Rev

PLANNING

File Ref: H-REF