





Proposed Front Elevation - A
Scale 1:50




Proposed Rear Elevation - B
Scale 1:50

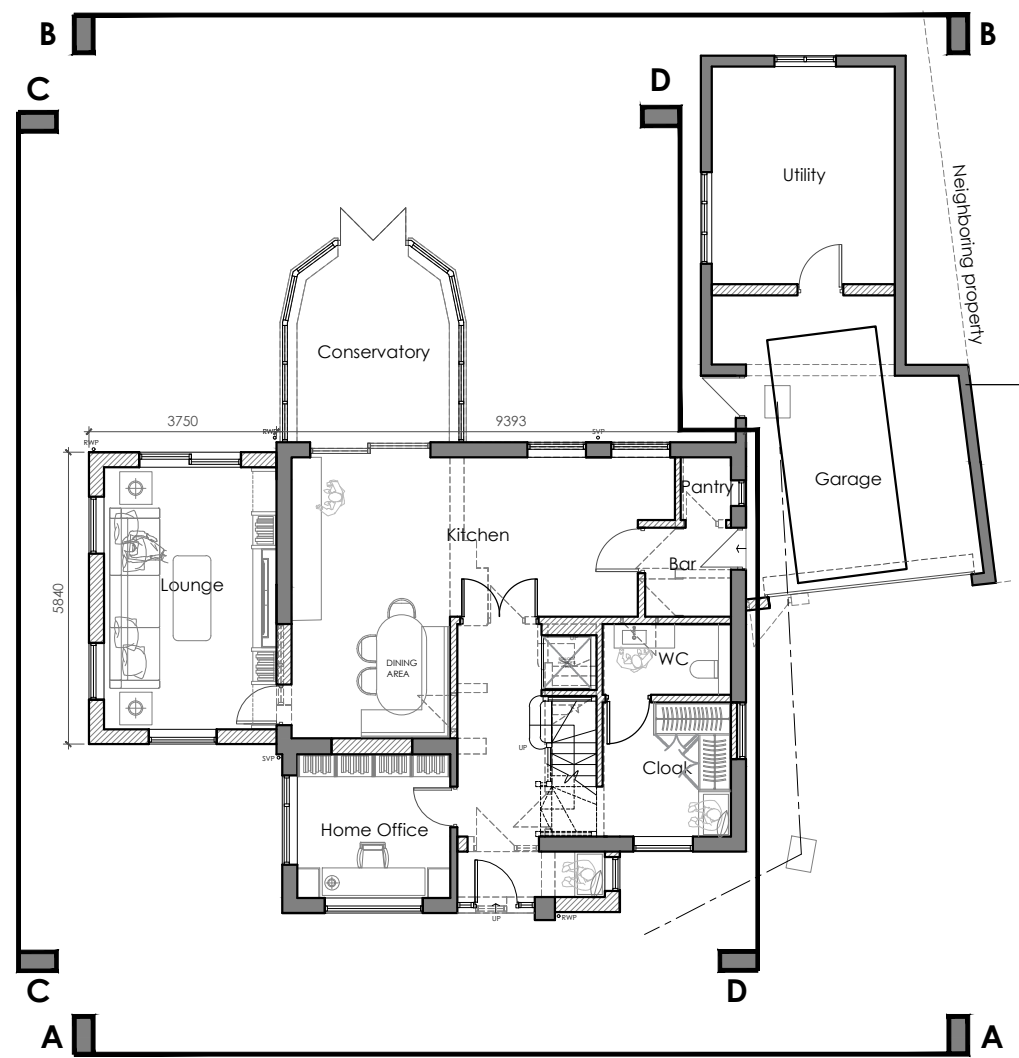


Key Plan NTS

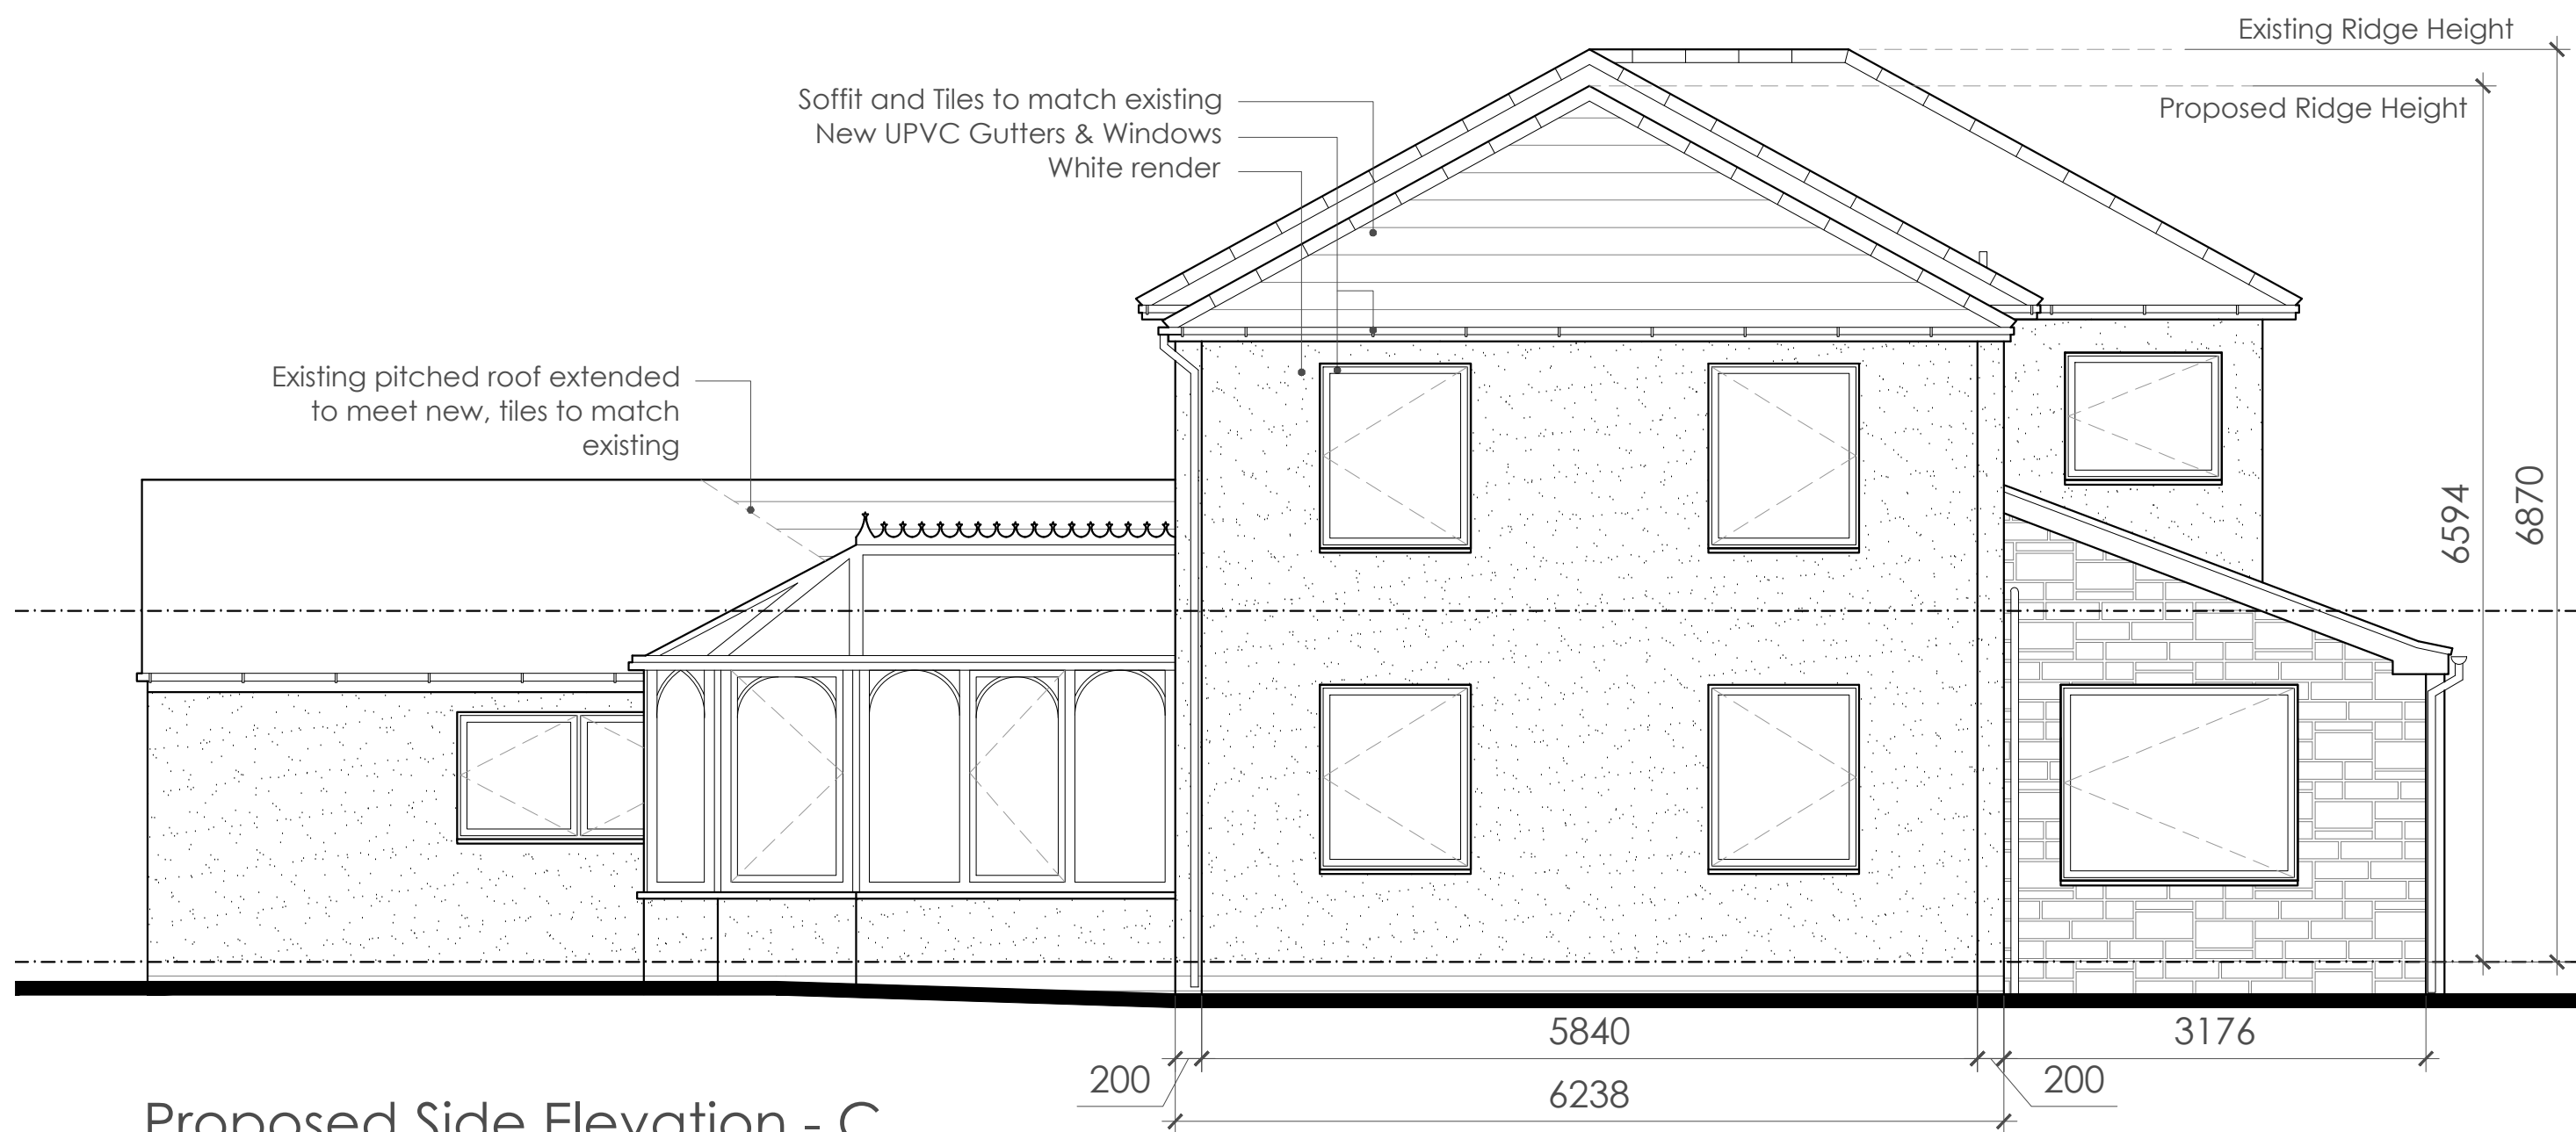

Proposed Side Elevation - C
Scale 1:50

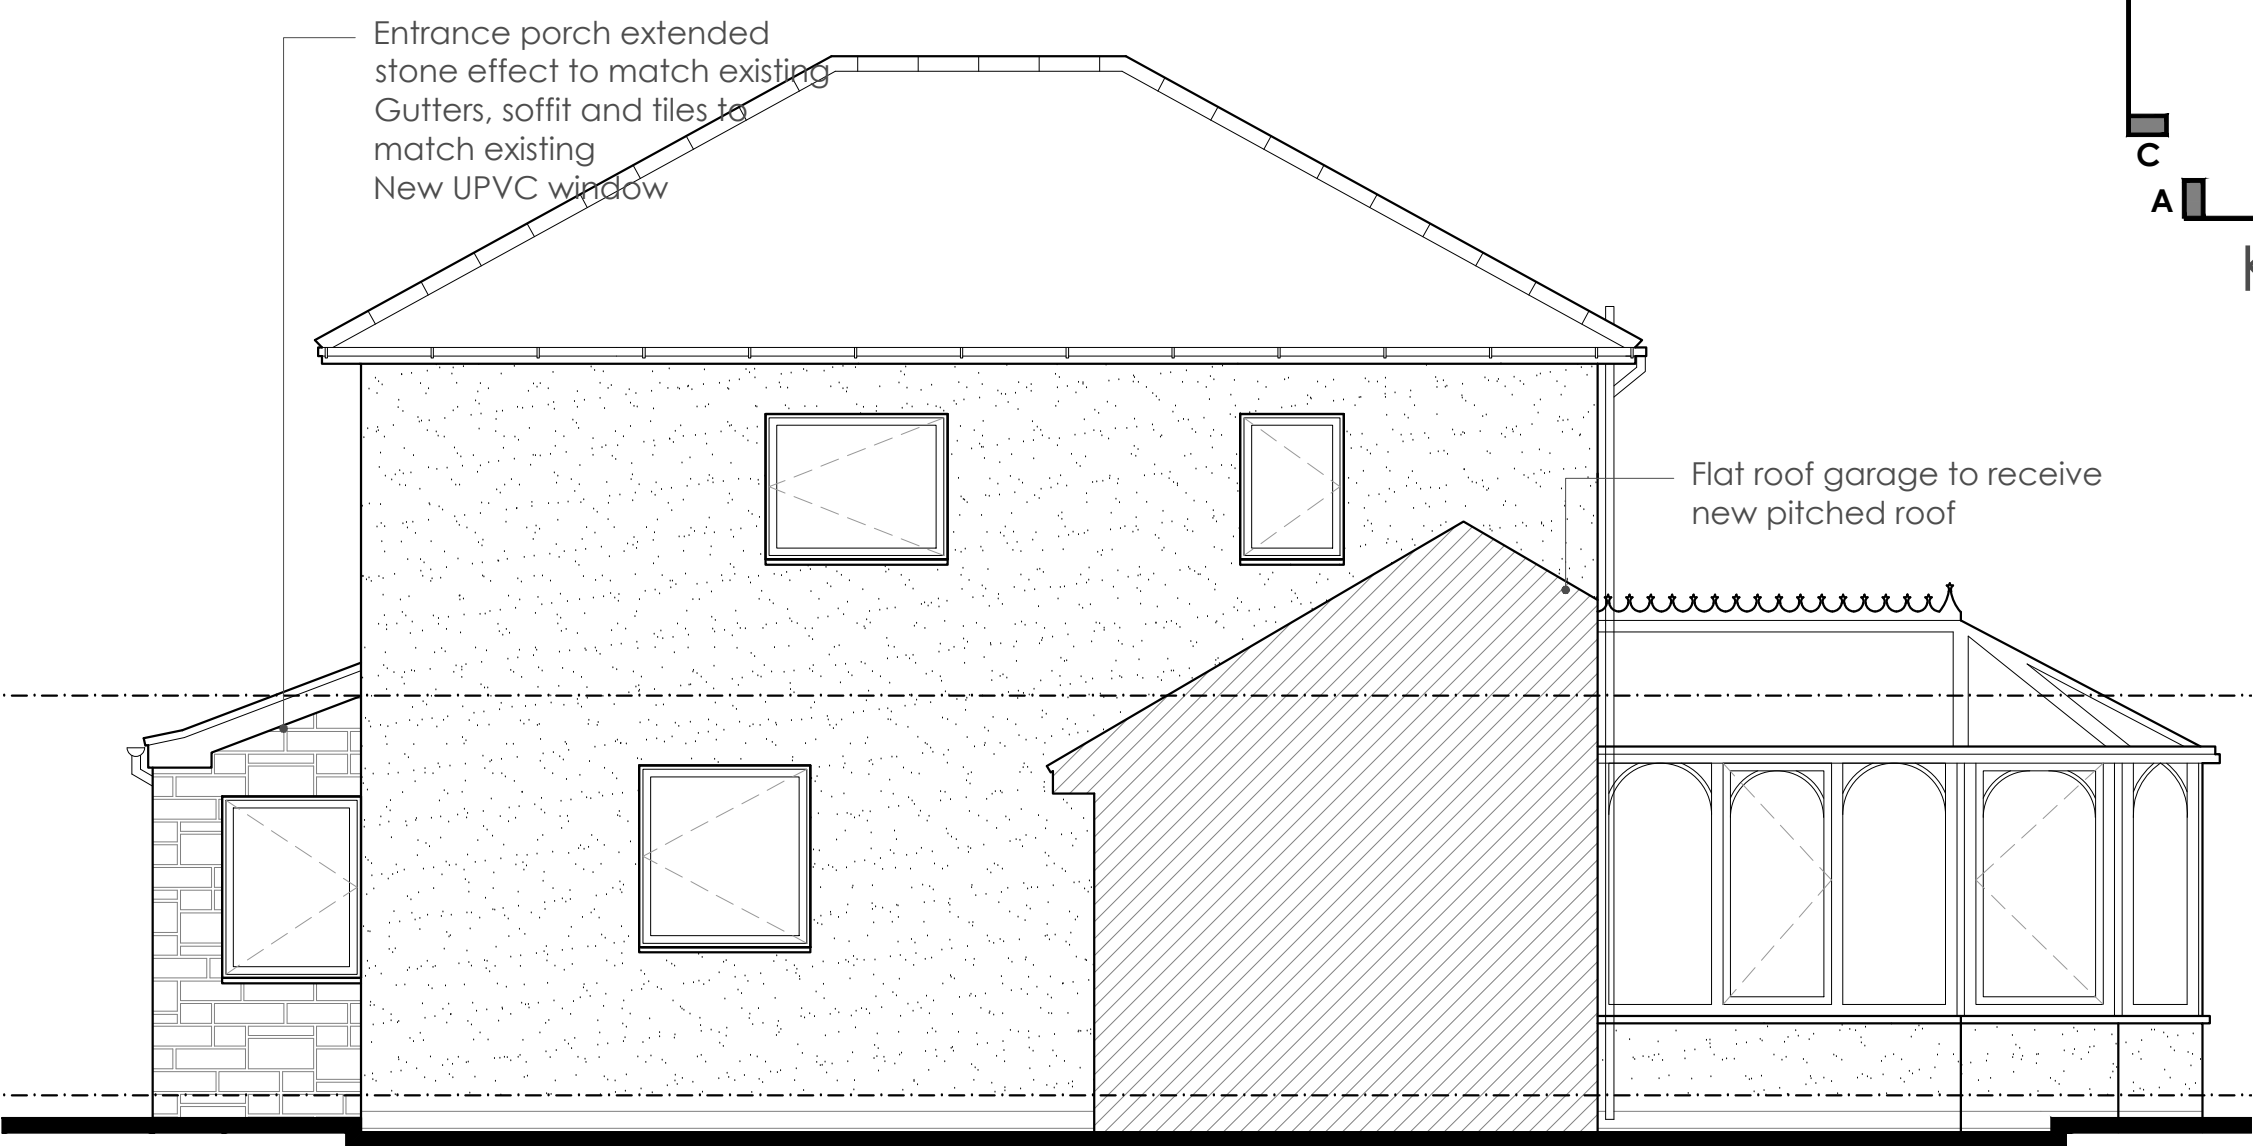

Proposed Side Elevation - D
Scale 1:50

 

Hewitt&CarrArchitects
A: DaisyBank House | 17-19 Leek Road | Cheadle | ST10 1JE
T: 01538 756888
E: enquiries@hcarchitects.co.uk
W: www.hcarchitects.co.uk

Client
Stonefield Estate Developments

Project
Architectural Services at Stonefield Estate
Development. Hillcrest, Stanley, Stoke-on
Trent, ST9 9LX
Title
Proposed Elevations

Status
PLANNING
Date
Aug 2025
Scale @A1
As Stated
Project No
01487 _ PL(0)05
Drawing No.
Rev

Drawn JD

Checked

Rev

PLANNING