


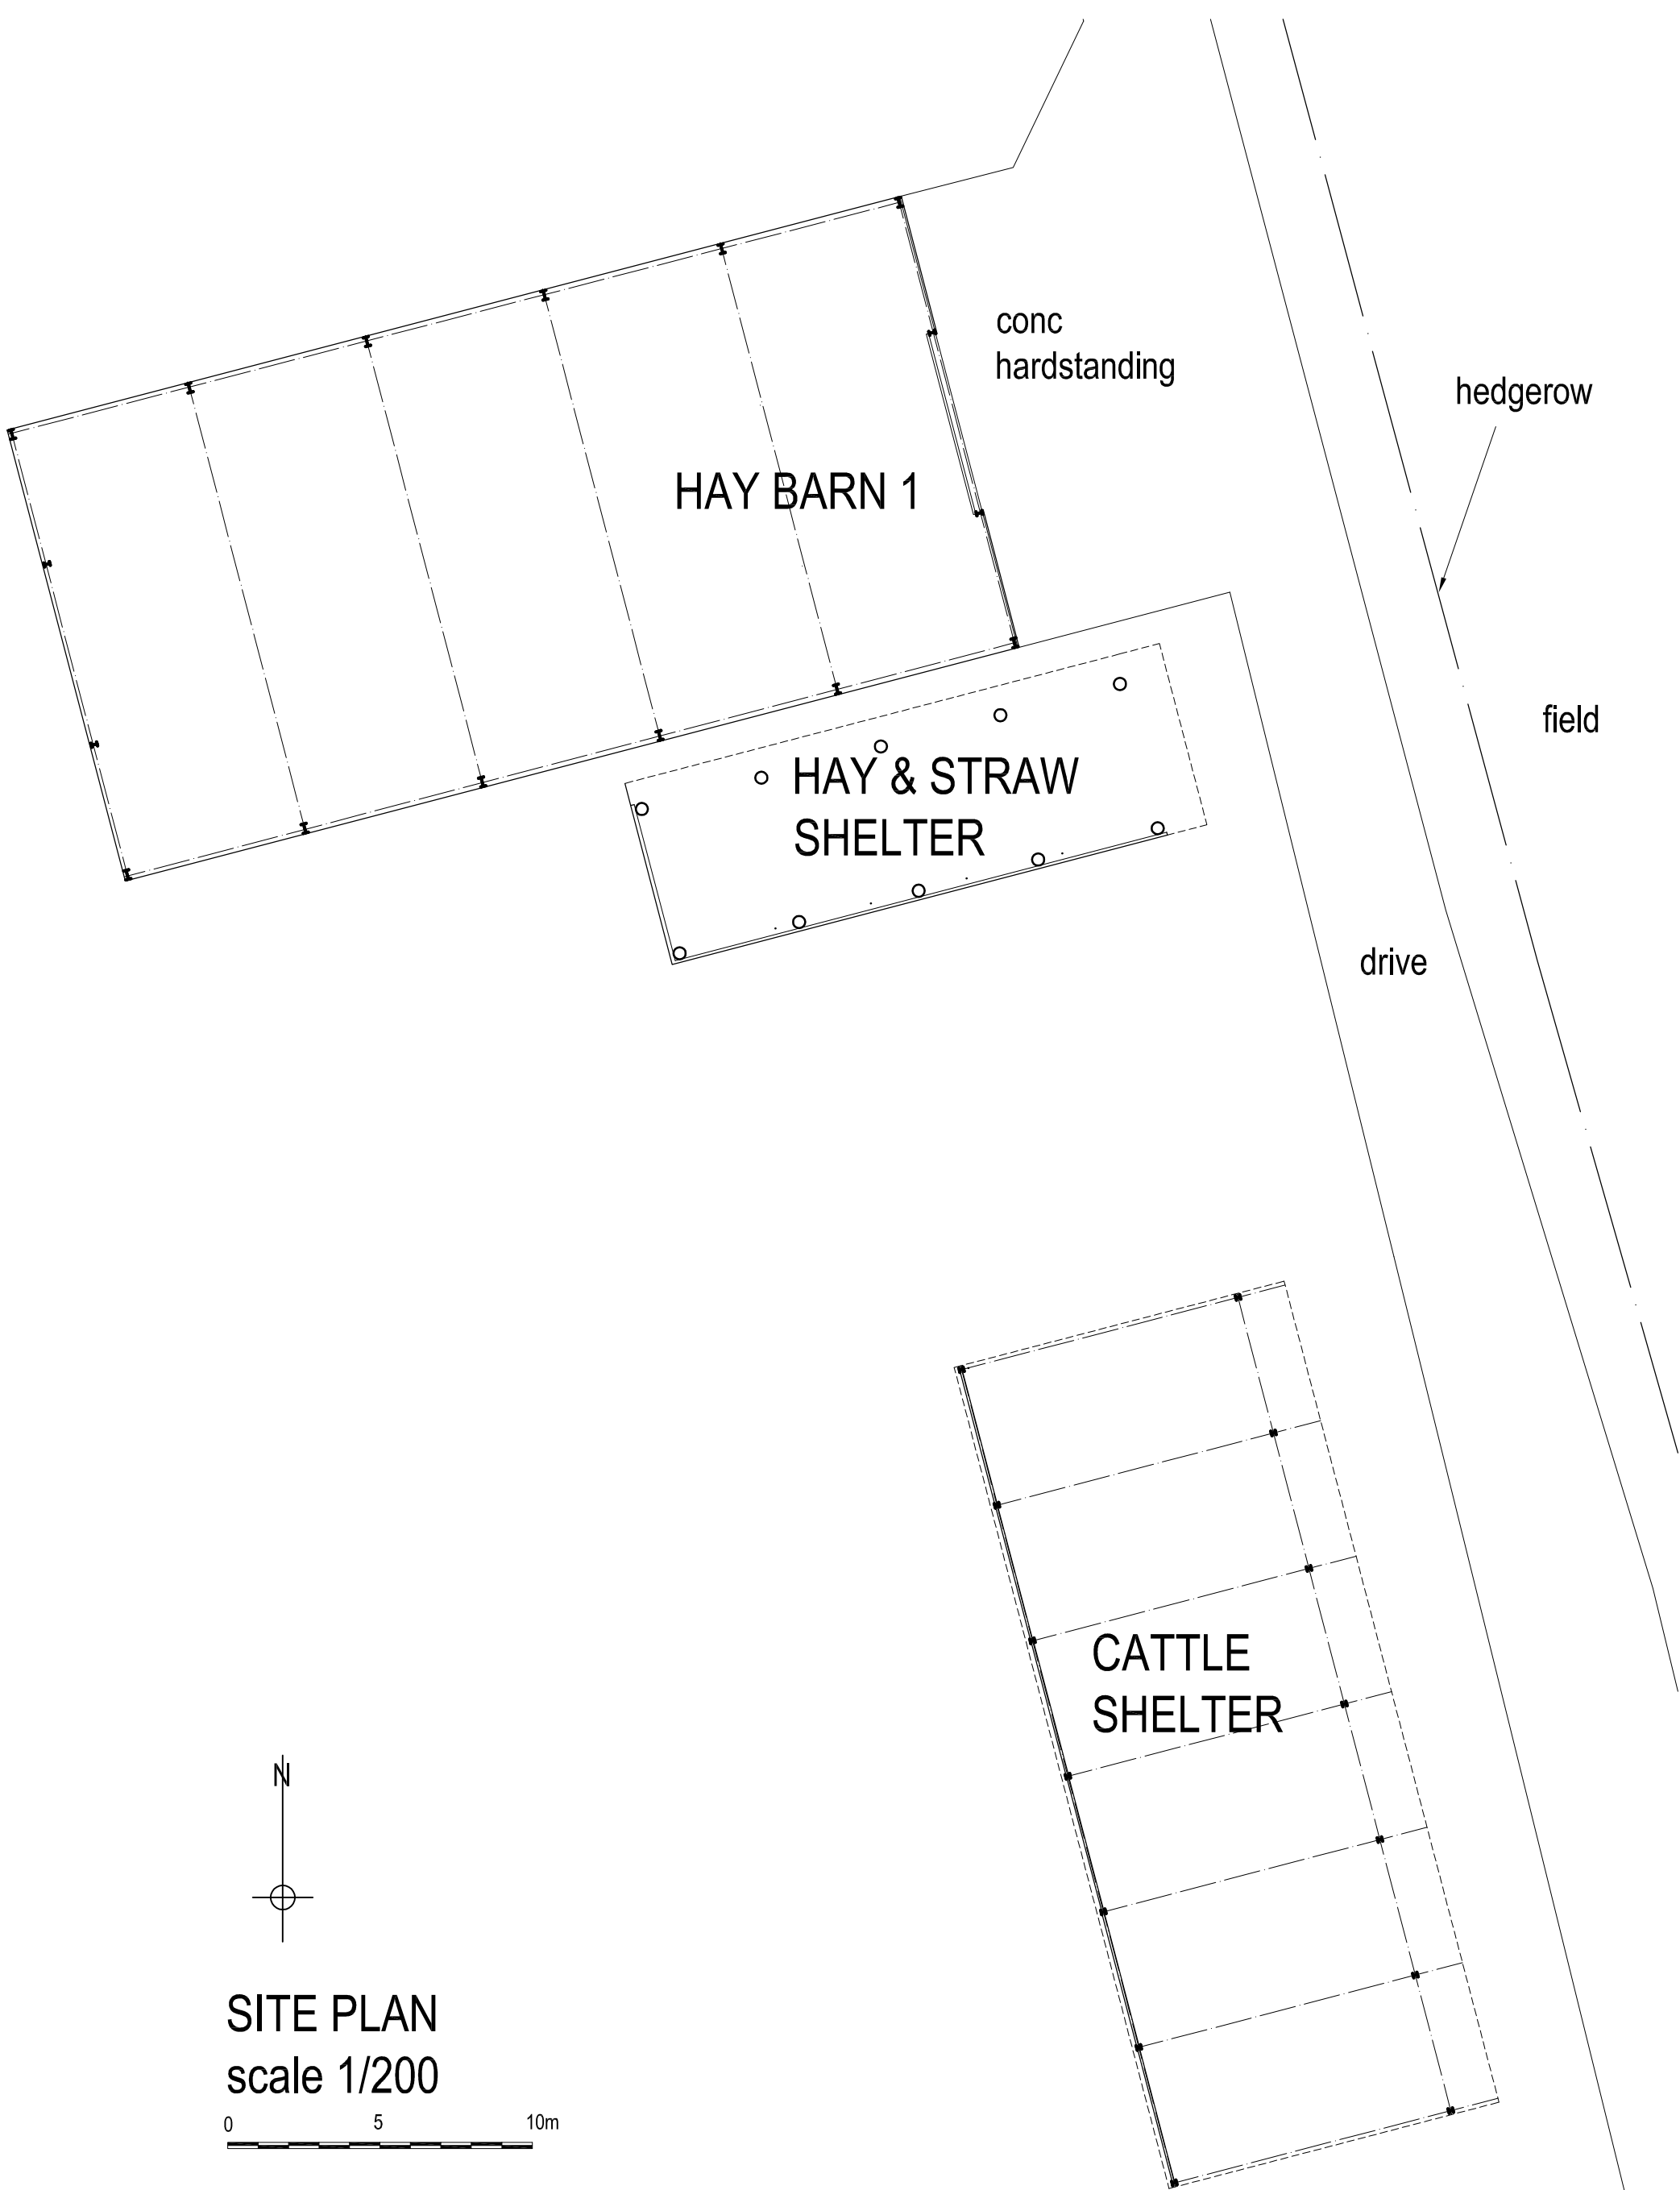

SITE PLAN
scale 1/200


0 5 10m

Revisions

A | Fifth bay added

22.12.25

job		Heaton House Farm, Rushton Spencer Proposed Extensions to Agricultural Sheds	
title		Site Plan as Existing	
date	scale	dwg. no.	rev.
29.07.25	1/200 @ A3	HHF-HS2-01	A

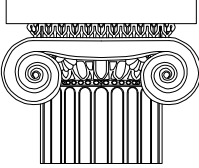

Ian Ankers architecture
Building and Design Consultants
Ryecroft Farm, Rushton Spencer, Macclesfield, SK11 0RP
t 01260 546944
e ian@ianankers.co.uk
w www.ianankers.co.uk