


REV	DATE	DESCRIPTION	DRW	CHK
P01	2025-06-25	FIRST ISSUE	Adel	GD
P02	2025-06-26	Floor plan updated	Adel	GD
P03	2025-11-18	Store frontage updated	Adel	GD

CUSTOMER
ENTRANCE/EXIT

MOE

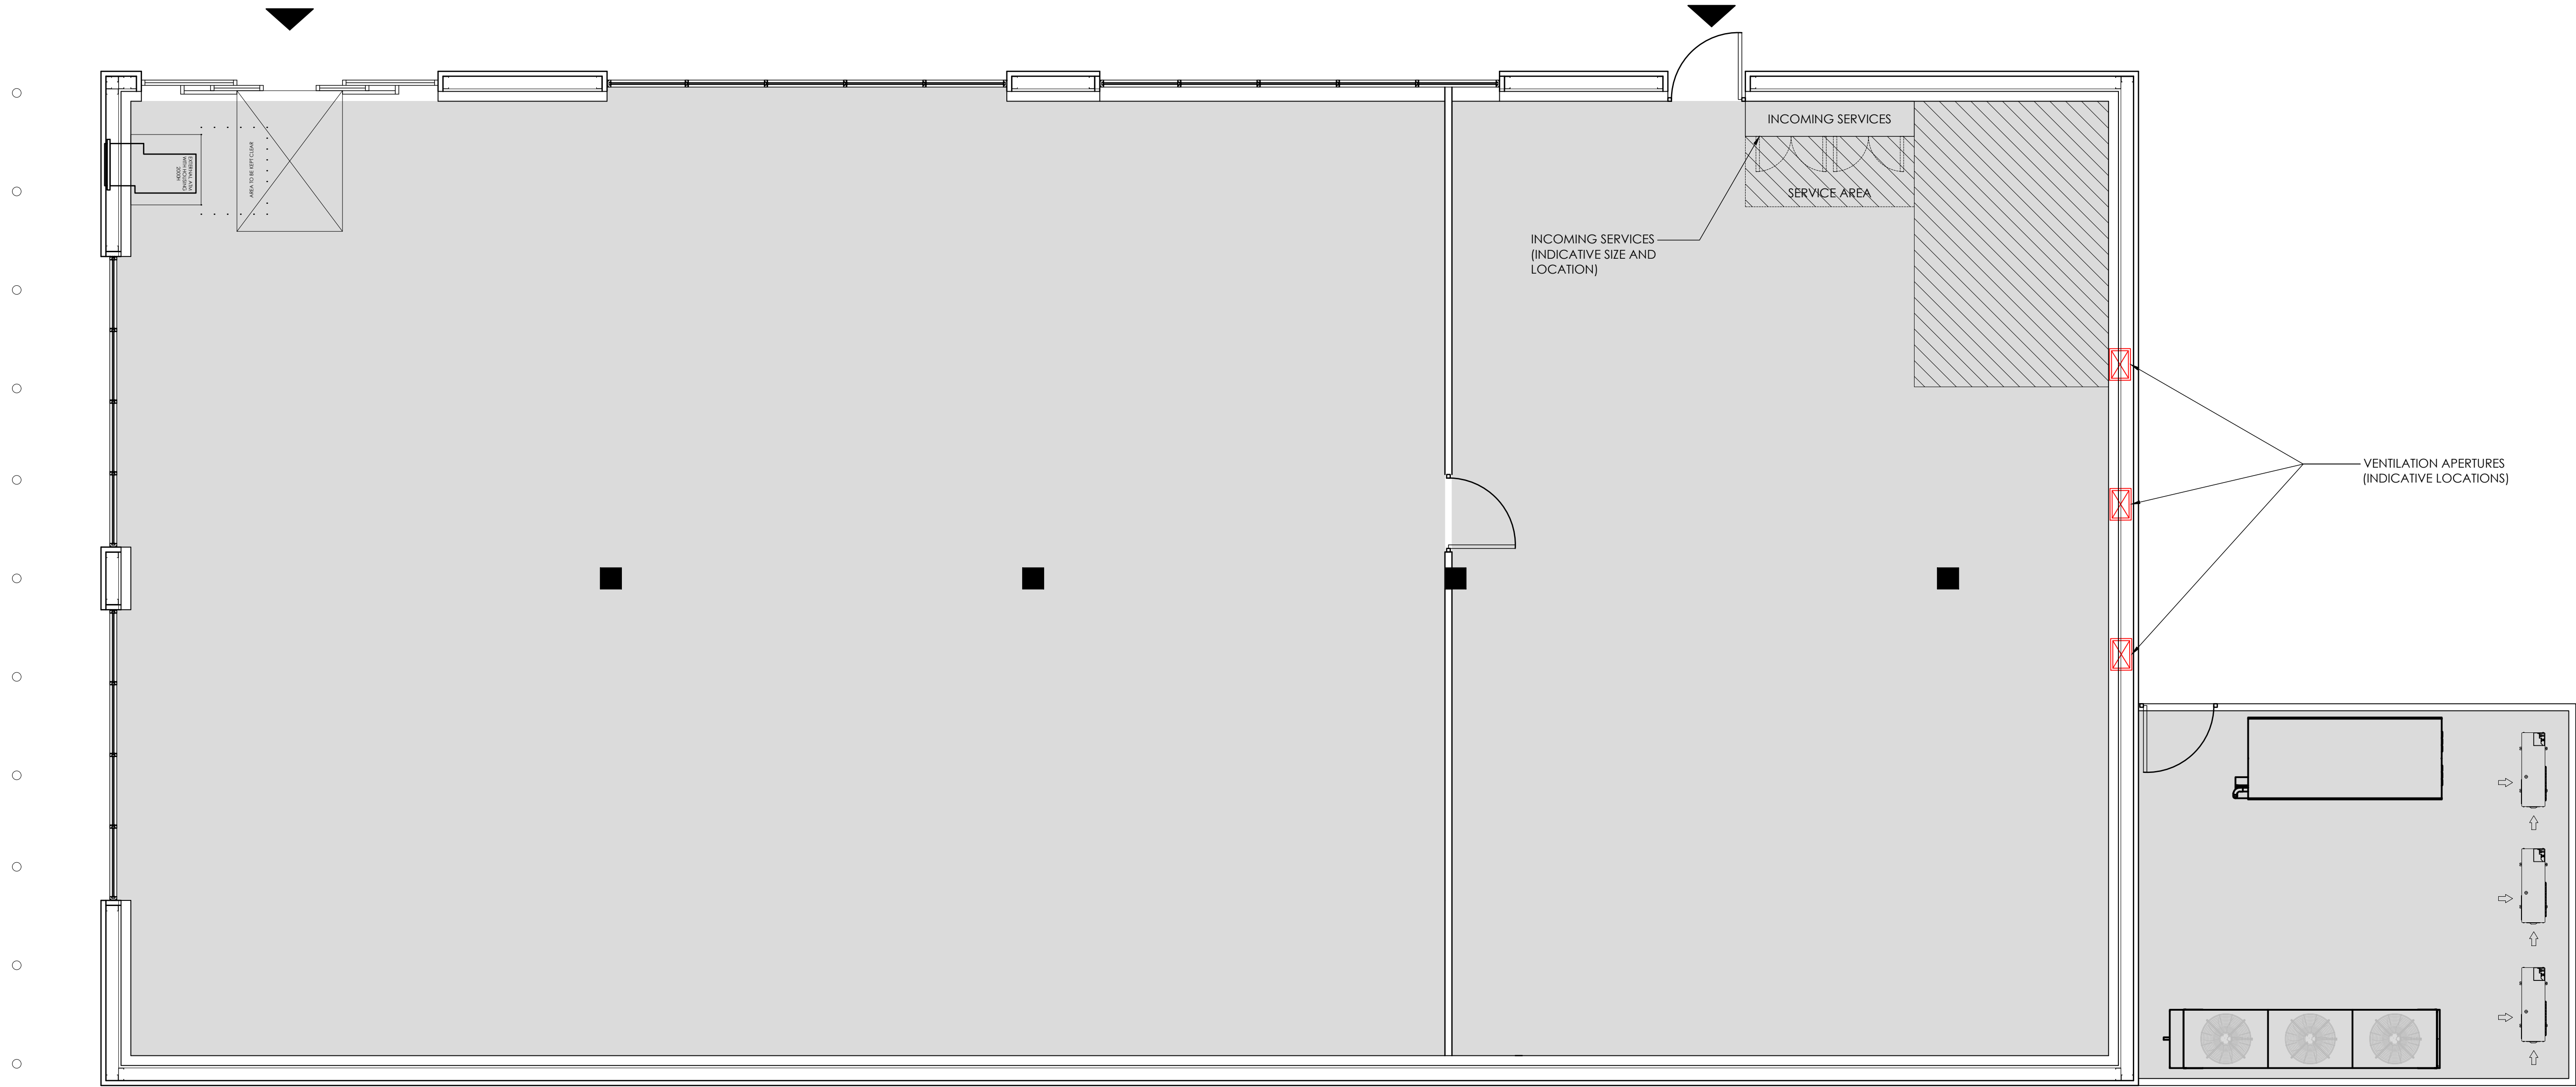

Client
Carla Real Estate

Project Title
Co-op - Werrington

Project Address
**ASH BANK ROAD,
WERRINGTON,
STOKE-ON-TRENT**

Drawing Title
PROPOSED FLOOR PLAN

Job No.	Originator	Zone	Level	Type	Role
GP2235	PA	XX	00	DR	A
System Classification		Drawing No.	Suitability	Revision	
PM_40_50-21-0005			S4	P03	
Drawn	Checked	Date	Scale	Size	
Adel	GD	2025-06-24	1:50	A1	

Studio 204, Mailing Exchange,
Haults Yard, Walker Road,
Newcastle Upon Tyne
NE6 2HL

One Lochrin Square,
92 Fountainbridge,
Edinburgh,
EH3 9QA

t : 07554 452348
e : admin@projektarchitects.com
w : www.projektarchitects.com

Architects | Construction

The drawing must not be used and all dimensions are to be measured on the plan to work commencing. The format dimensions in all cases. The design is showing the copyright of Projekt Architects and must not be used or reproduced without permission. All dimensions shown on the drawing are subject to obtaining the necessary statutory consents. Copyright © Projekt Architects Ltd.

