



Elevation Details


West Elevation

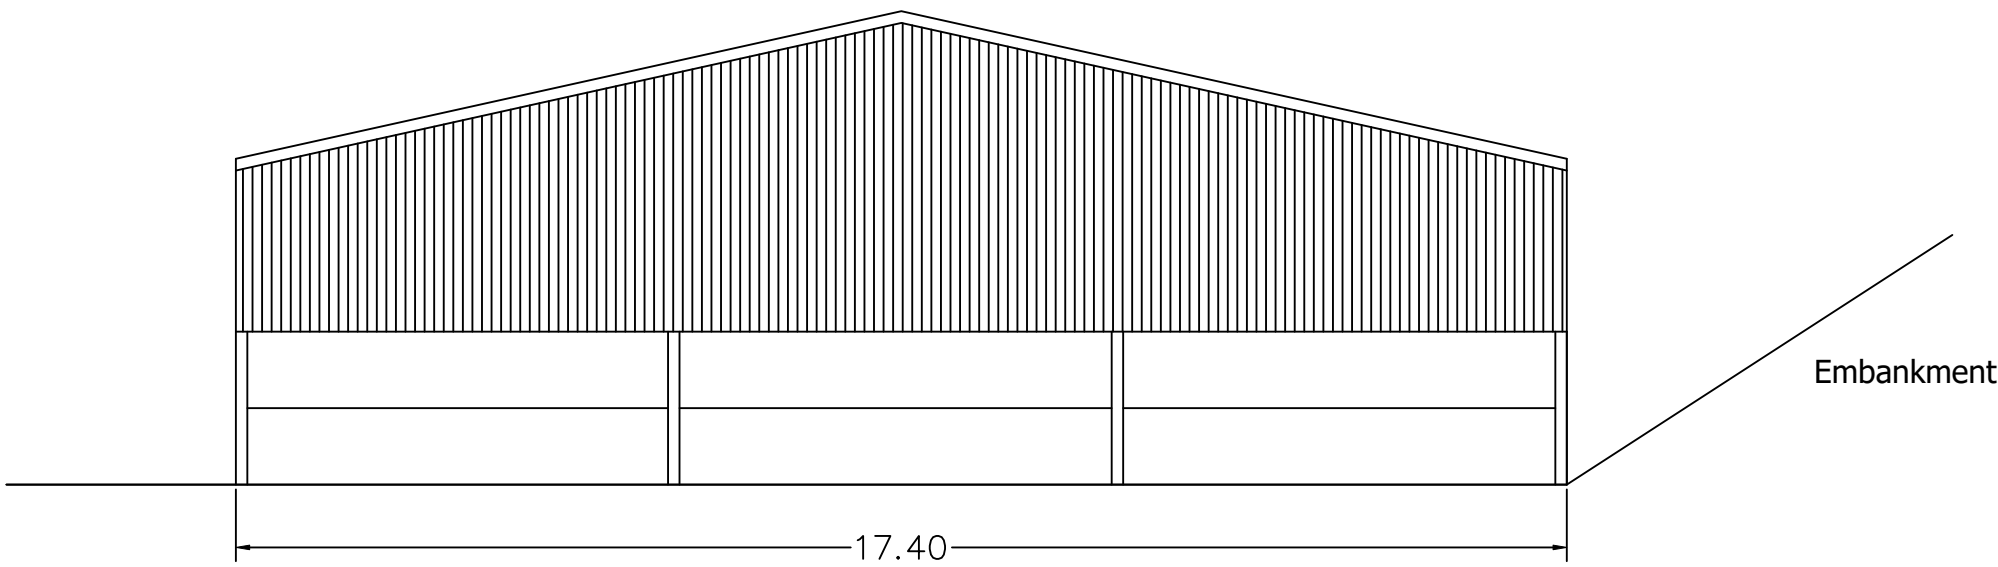


East Elevation

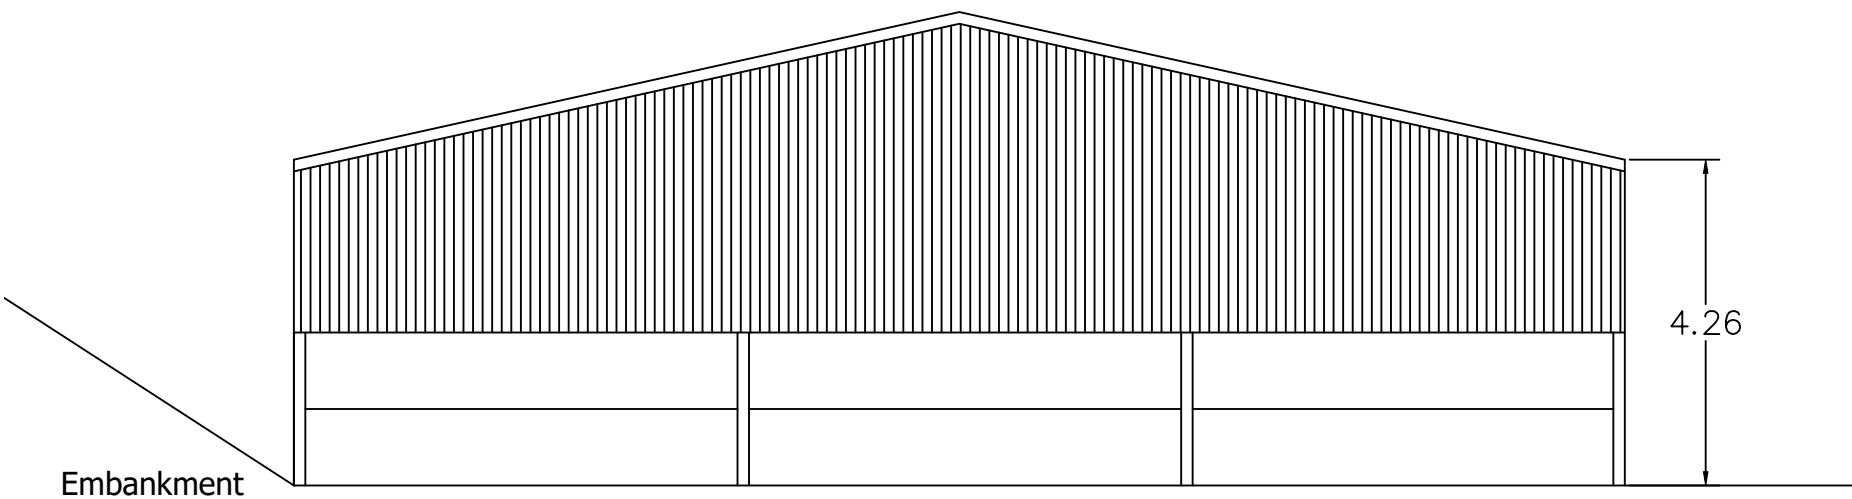


North Elevation

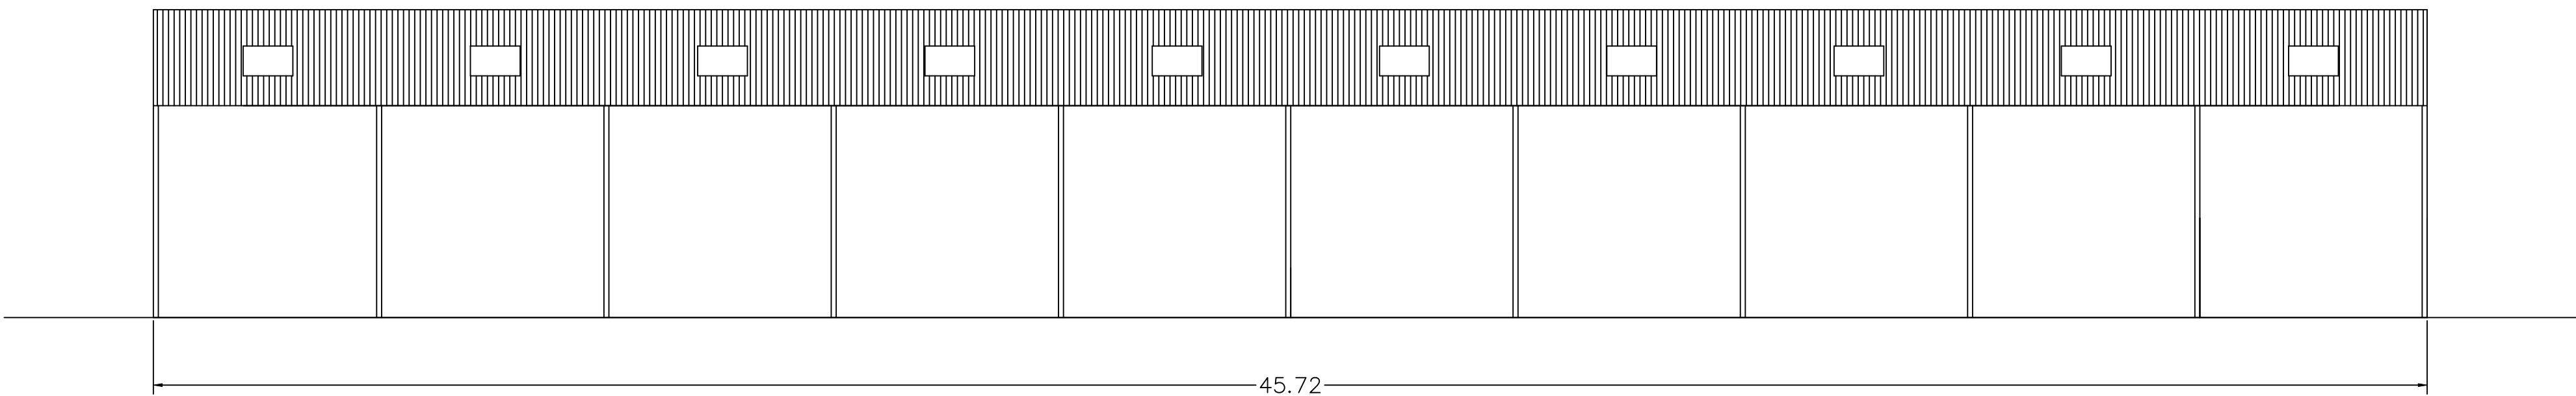

South Elevation

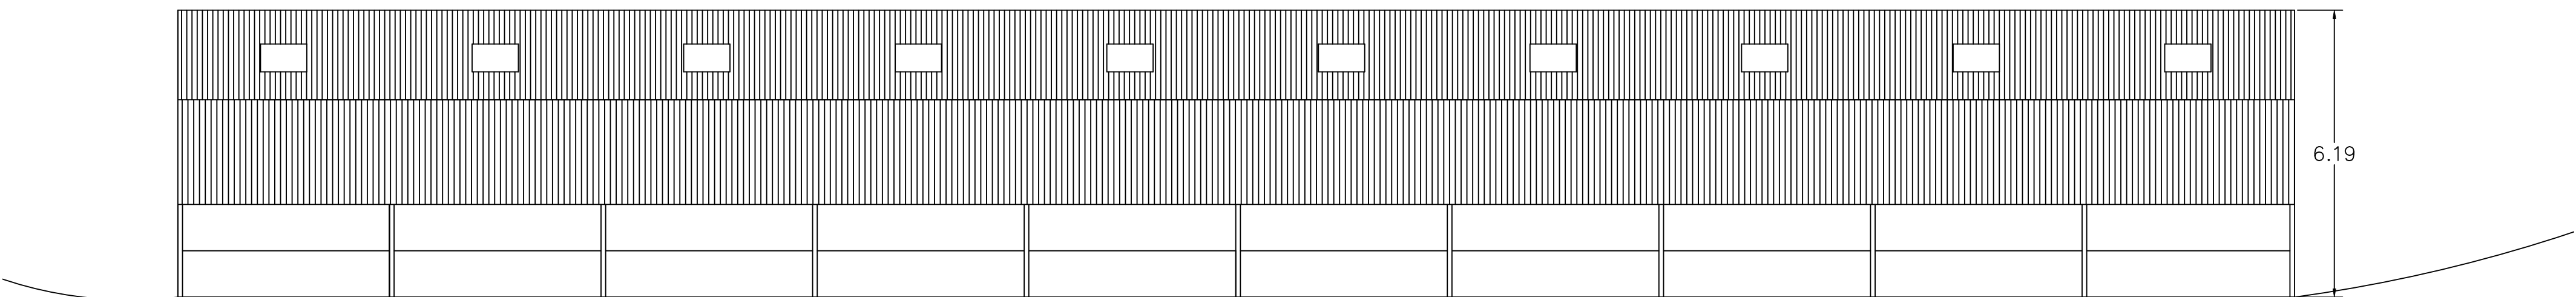

Roof Plan

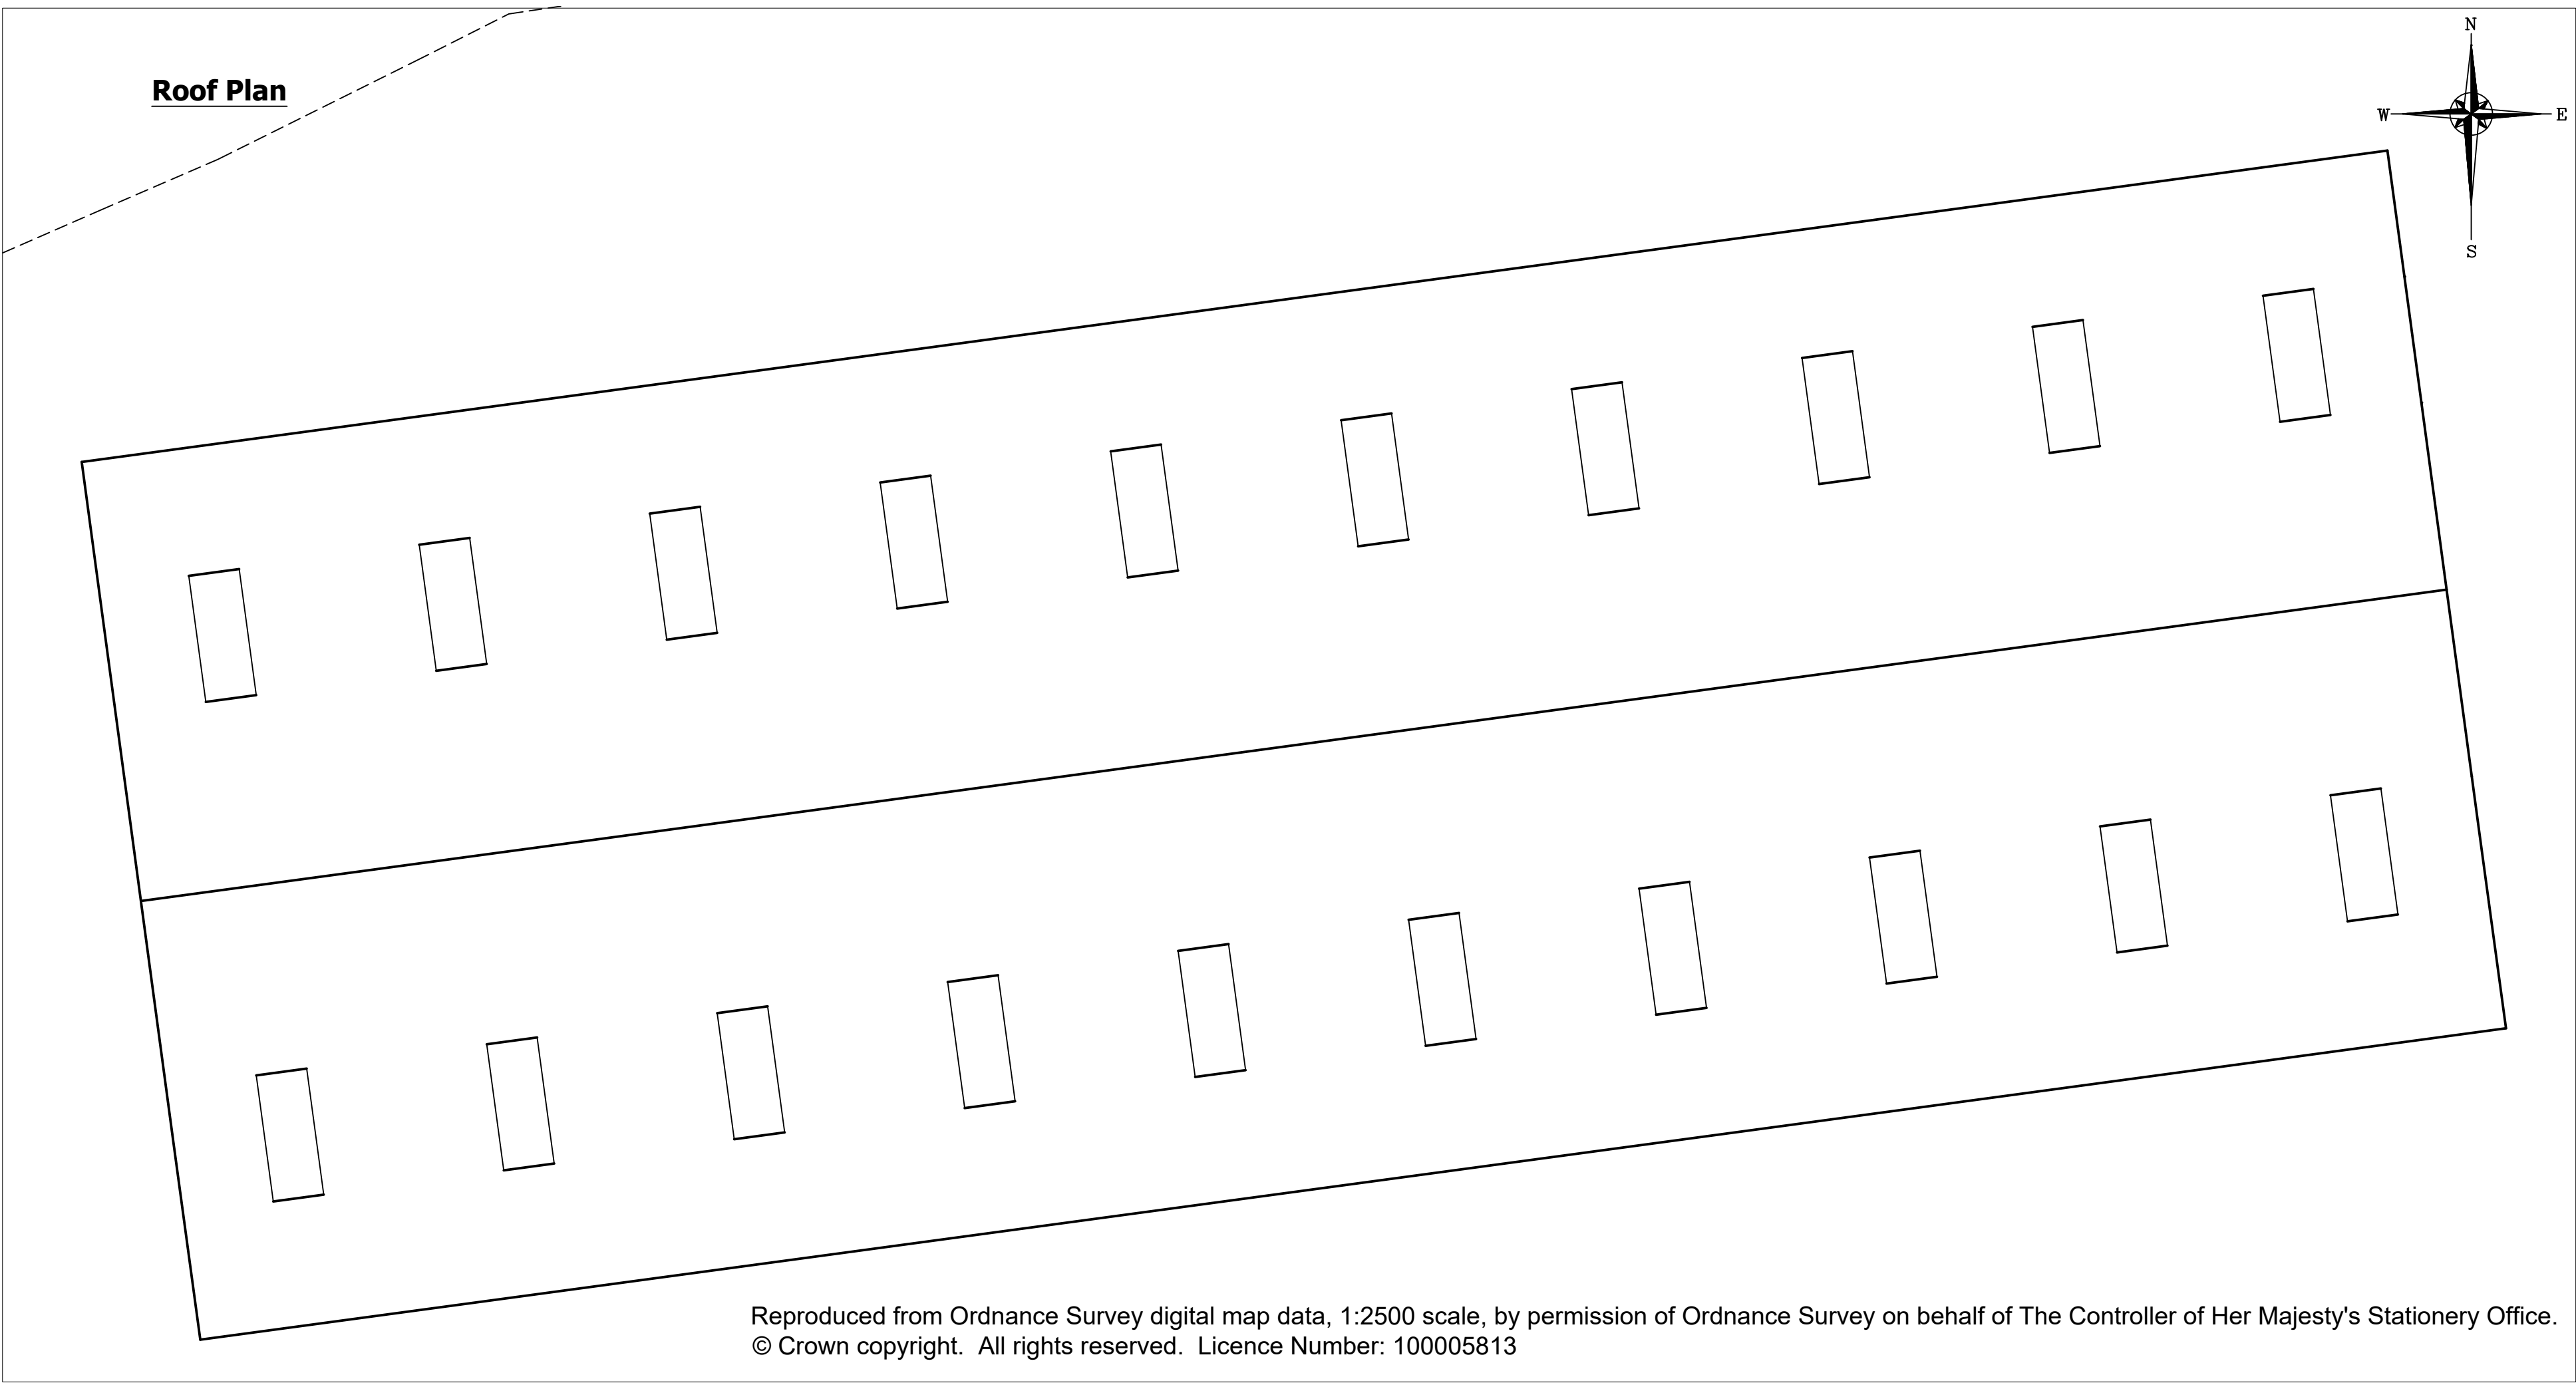

Drawing Notes:

Roof sheeting to be factory coated coloured fibre cement sheeting
Natural Grey coloured

Side cladding to be factory coated coloured fibre cement sheeting
coloured slate blue

Below cladding to be pre-stressed concrete panels.

All dimensions are stated in metres

Applicant:		A & JE Goldstraw Huddale Farm, Leek Road, Waterhouses, ST10 3LQ	
Proposal:		Proposed Agricultural Building	
Scales:	1:100 @ A1	Detail:	Elevation Details
Date:	24/11/2025	Drawing No.	Huddale-006