

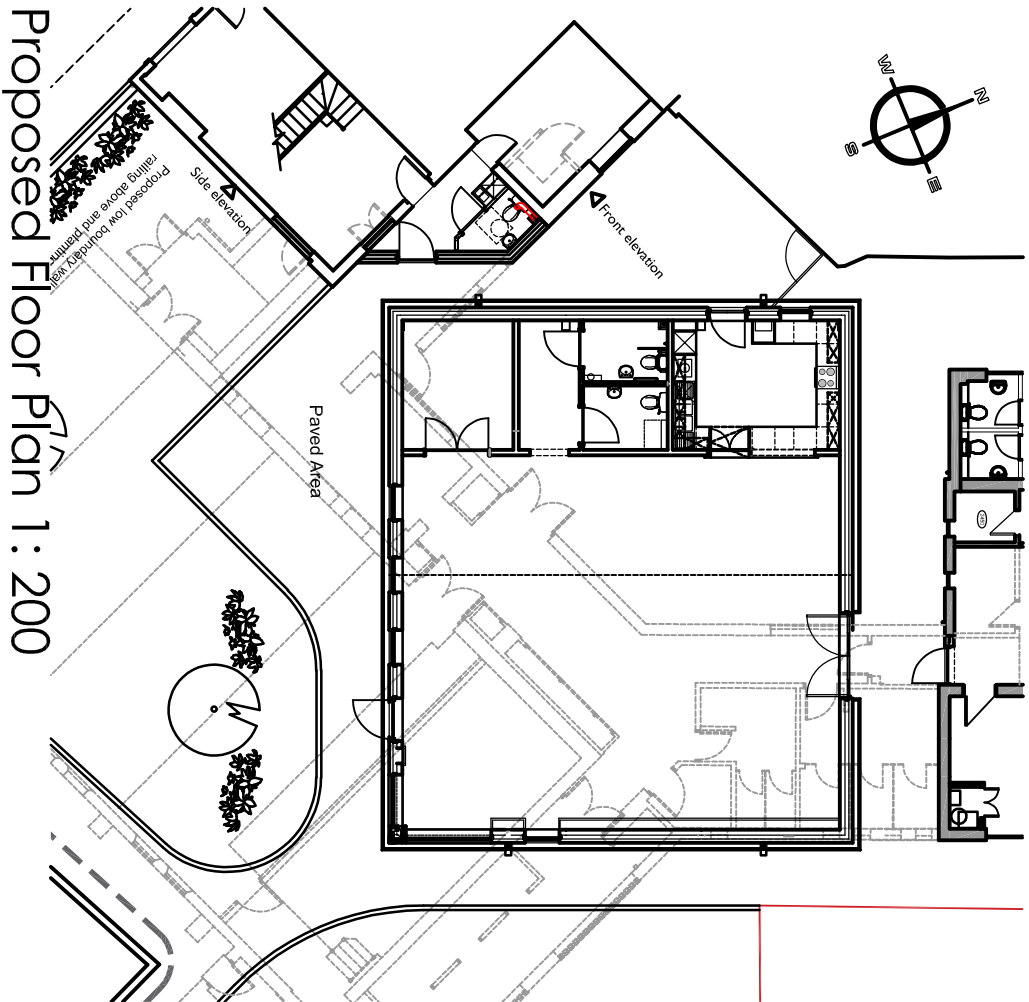


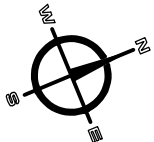


Proposed Floor Plan 1: 200

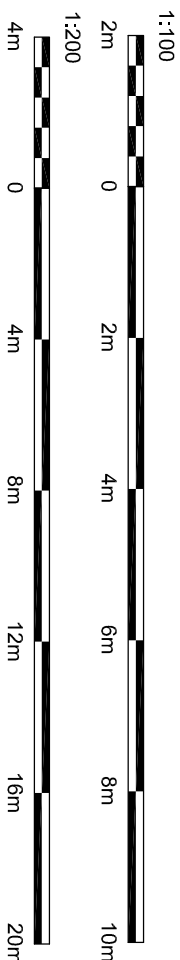


Copyright of this drawing is vested in the Architect and it must not be copied or reproduced without consent. Figured dimensions only are to be taken from this drawing. All contractors must visit the site and be responsible for taking and checking all dimensions relative to their work. Hewitt&Carr Architects Ltd are to be advised of any variation between drawings and site conditions. CLIENTS ARE ADVISED TO CLARIFY DIMENSIONS WITH THE ARCHITECT PRIOR TO SETTING OUT AND NOT TO SCALE FROM THE DRAWING.


Rev	Down	Comments	Date
-----	------	----------	------

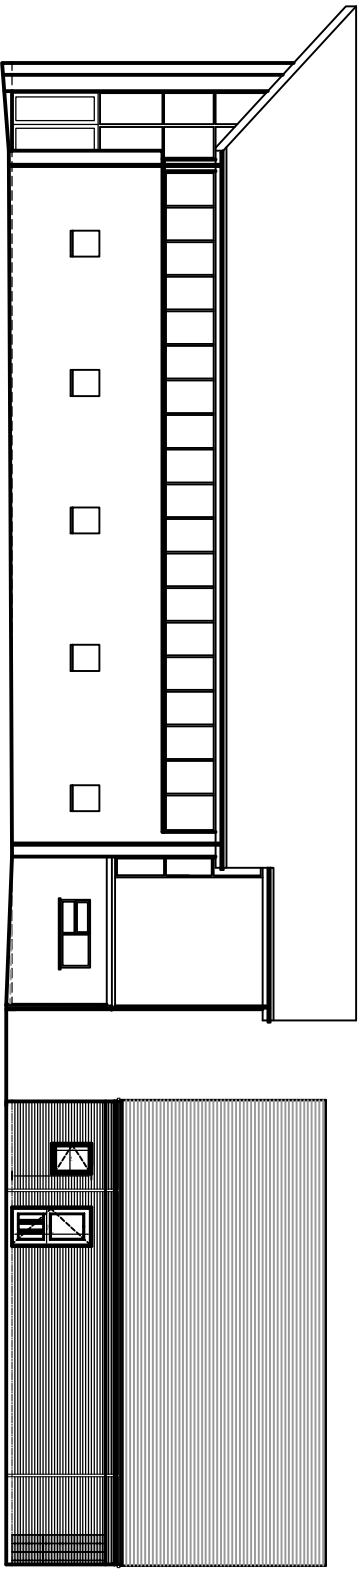

Proposed function room in relation to existing church 1:200

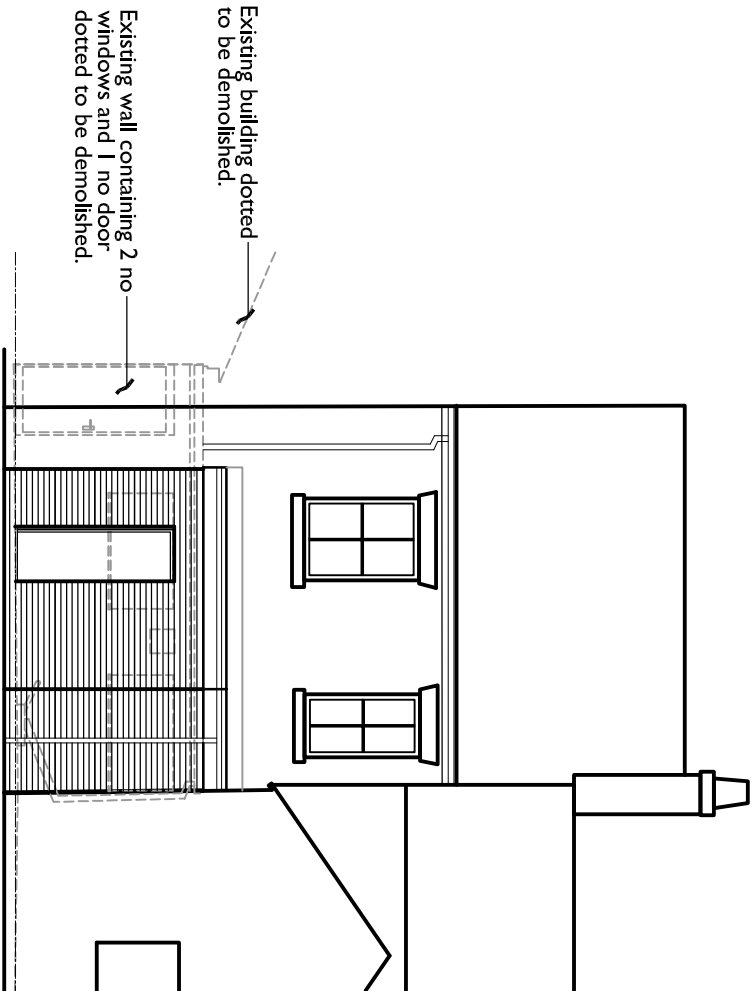

Front Elevation 1: 100

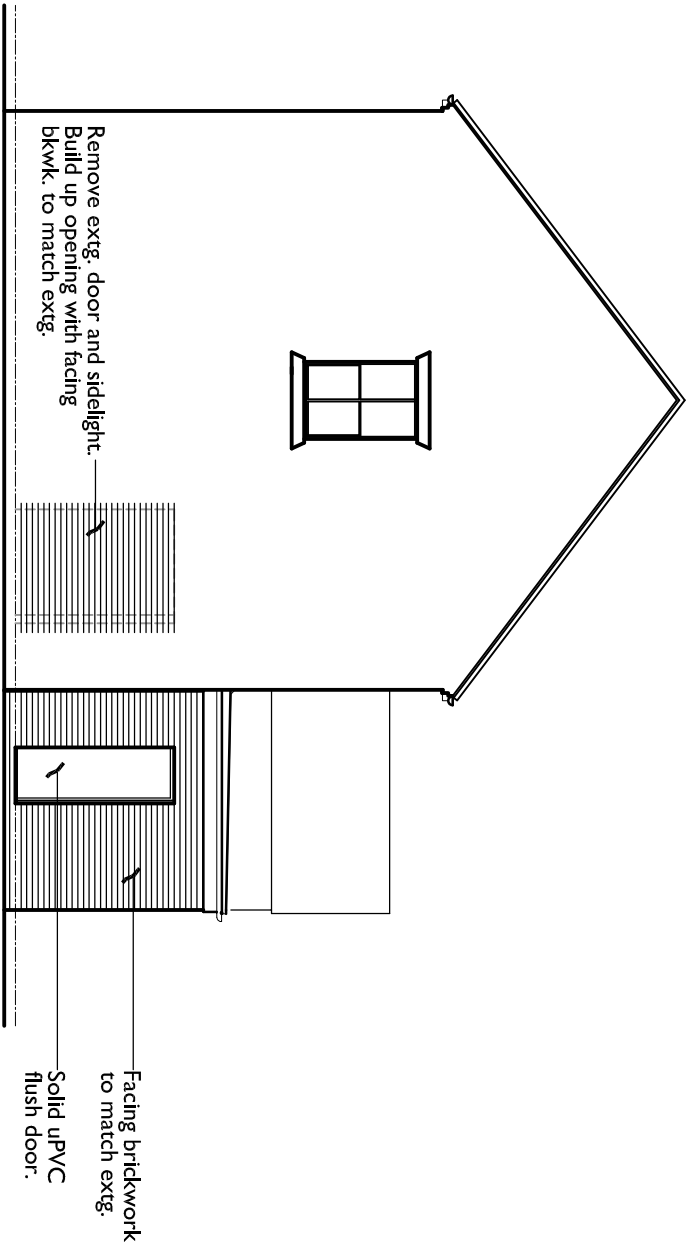

Side Elevation 1:100

Hewitt&Carr Architects
A: Daisy/Bank House | 17-19 Leek Road | Cheadle | ST10 1JE
T: 01538 756888
E: enquiries@hccarchitects.co.uk
W: www.hccarchitects.co.uk

Client
Wellspring Methodist Church Cheadle.

Project
Proposed redevelopment of church hall
at Charles Street, Cheadle, Staffordshire.

Title
Proposed extension to neighbouring
building & function room in relation to
church
Status
Planning
Date
November 2025
Drawn
BVC

Scale @A3
Checked

Project No
01136
Drawing No.
AL(0)23
Rev