




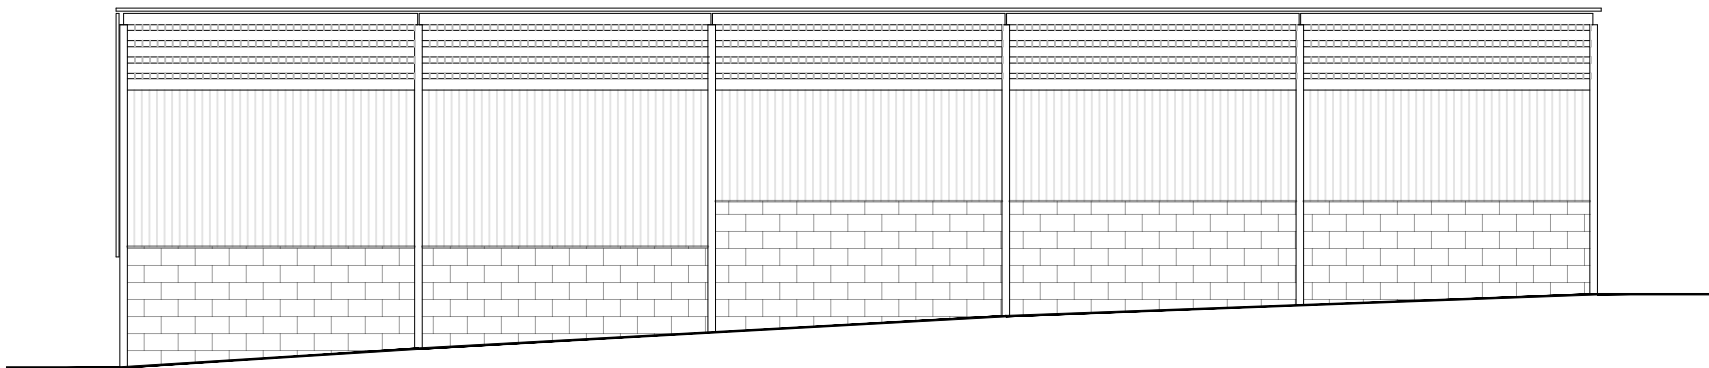


Existing South West Elevation

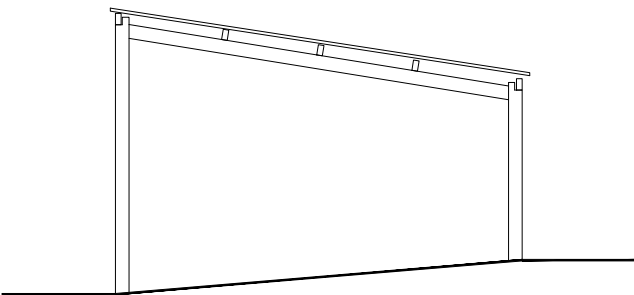

Existing South East Elevation

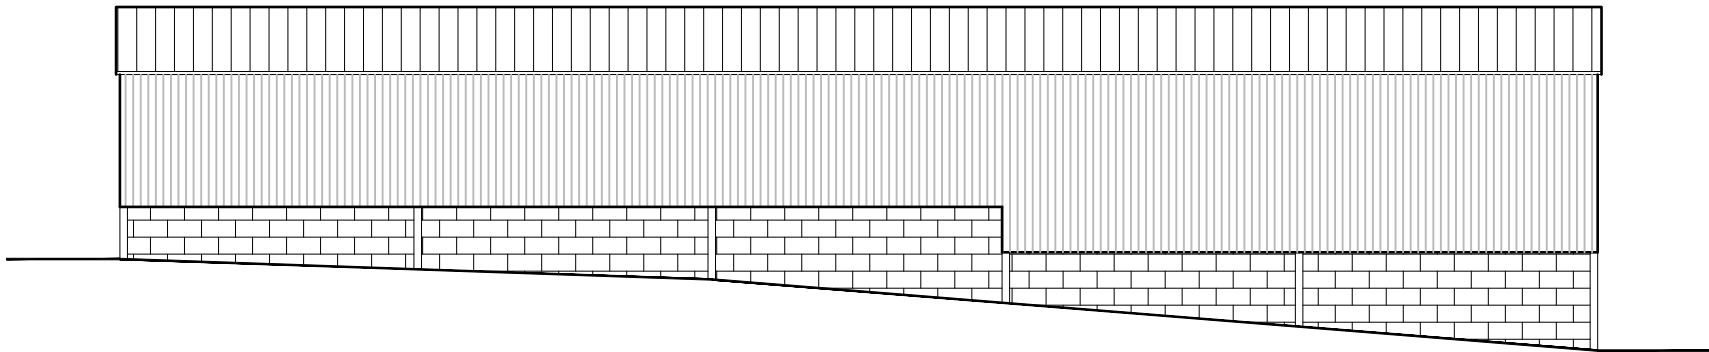

Existing North East Elevation

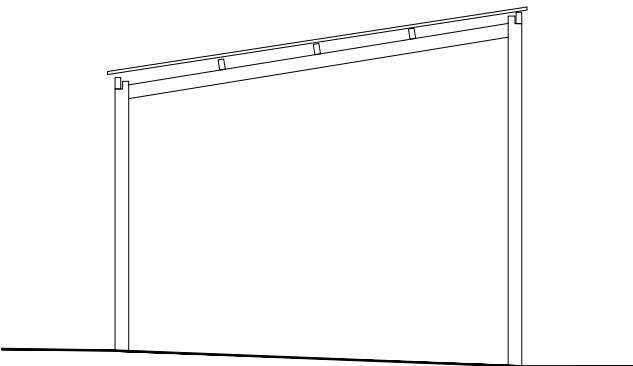

Existing North West Elevation



A	Removal of scaling note and amended elevation labels	05/01/26	DI
REV	description	date	initials
 Second Floor, Suite 3 Woburn House Vernon Gate Derby DE1 1UL Tel: 01332 347 371 E-mail: info@planningdesign.co.uk www.planningdesign.co.uk		PROJECT DESCRIPTION: PROPOSED GARAGE HAYES GATE FARM STAR BAN, OAKAMoor STAFFORDSHIRE, ST10 3BN	
CLIENT: Margaret & Mark Mellor		DRAWING TITLE: Existing Elevations	
DRAWN: DI		CHECKED: DS	
SCALE: 1:100		PAPER: A3	DATE: November 2025
STATUS: PLANNING		DRAWING REF: 5644- 004	

© all information copyright planning design practice ltd. all rights reserved
DRAWINGS FOR ILLUSTRATION PURPOSES ONLY **NOT INTENDED FOR CONSTRUCTION**
All dimensions to be checked and confirmed on site