


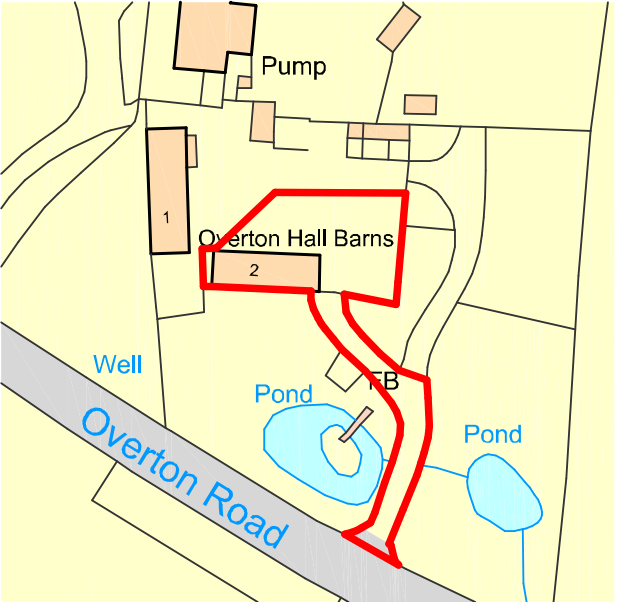


Ordnance Survey, (c) Crown Copyright 2018. All rights reserved. Licence number 100022432

Metres

10 20 30 40 50 60 70 80 90 100

SCALE 1:1250

Site location plan 1:1250

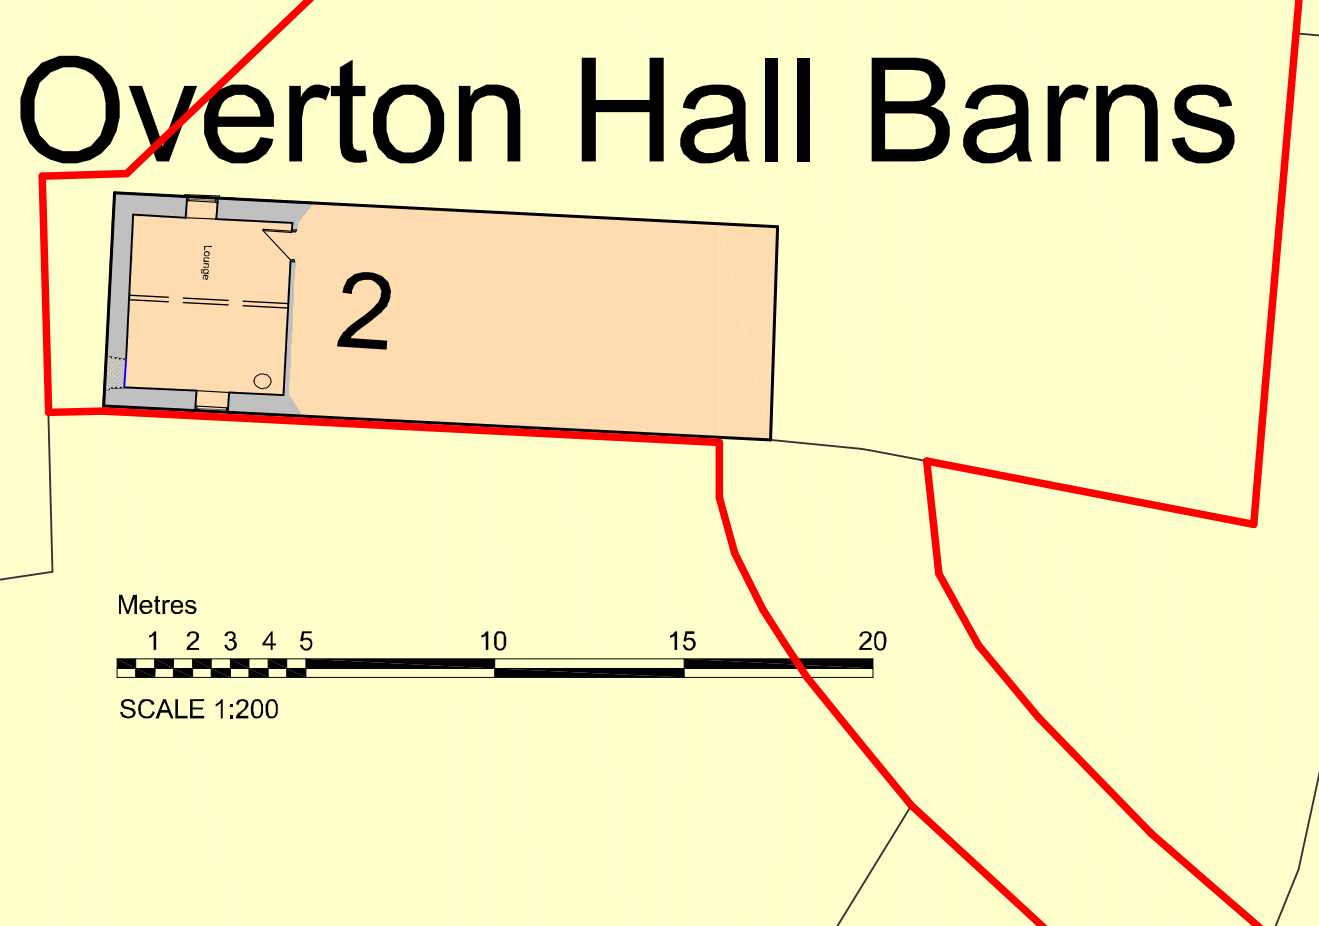


Metres

1 2 3 4 5 10 15 20

SCALE 1:200

Site plan as proposed (no change) 1:200

Overton Hall Barns

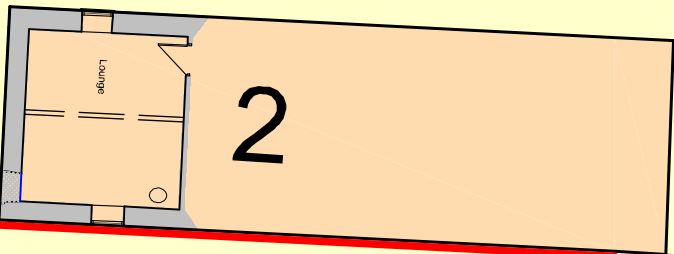


Metres

1 2 3 4 5 10 15 20

SCALE 1:200

Site plan as existing 1:200

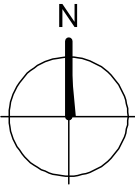

DBD Architectural Consultancy Ltd ©2025

1. Copyright is vested with DBD Architectural Consultancy Ltd.
2. All dimensions to be checked on site before proceeding.
3. Contractor to check/adjust dimensions of new work to suit existing conditions. Do not assume existing structure or details are plumb, square or level.
4. Contractor must notify the architect of any discrepancies before proceeding.
5. All drawings to be read in conjunction with all other consultants drawings and specs.

Rev	Date	Description

**DBD Architectural Consultancy Ltd**
50 Broad Street, Leek,
Staffordshire, ST13 5NS
01538 383118
mail@dbdconsultants.co.uk
www.dbdconsultants.co.uk

Mr Metcalf & Mrs Judge
2 Overton road
Congleton CW12 3QW

Listed building consent for solar panels

Site location plans

Stage: Planning

Disc: A3 Date: 26.11.25 Job No: 2581

Scale: 1:1250 & 1:200 Drawing Number: PL 01