




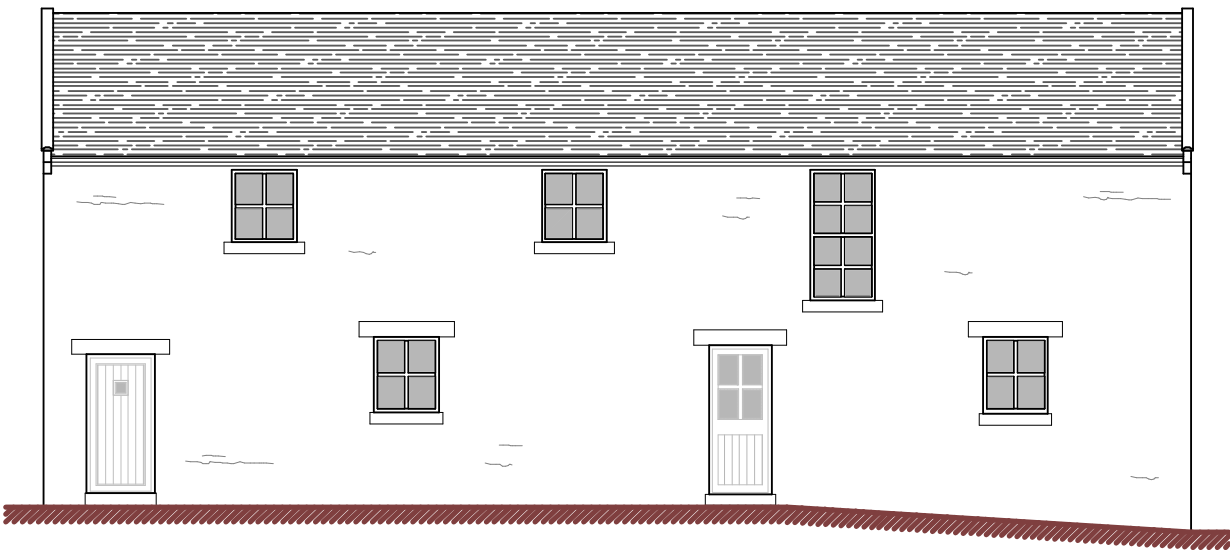


Front Elevation (North)

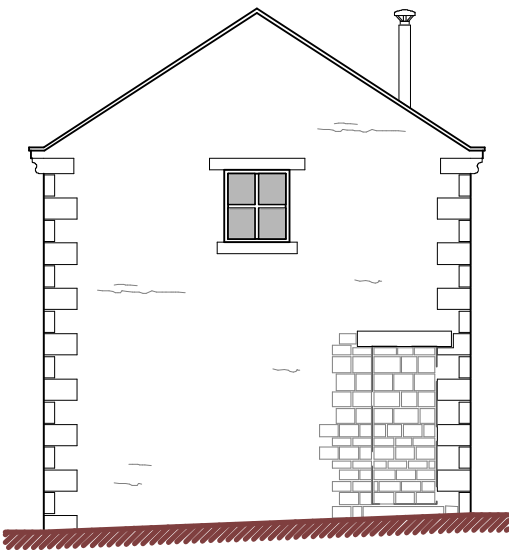



Side elevation (West)

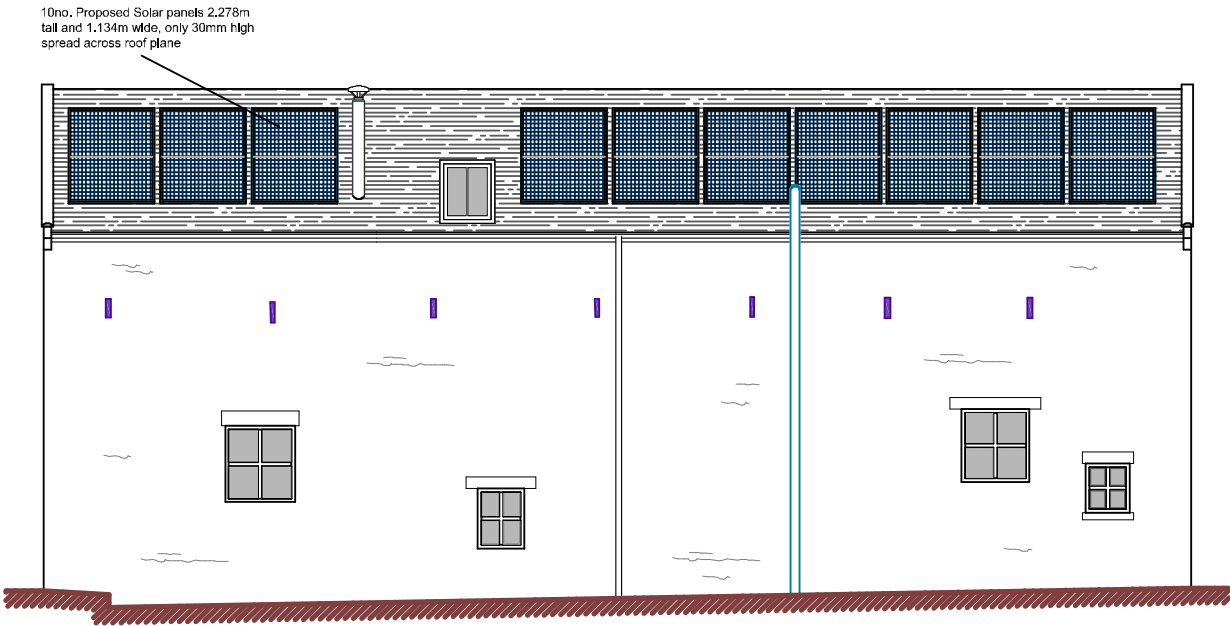


Back elevation (South)

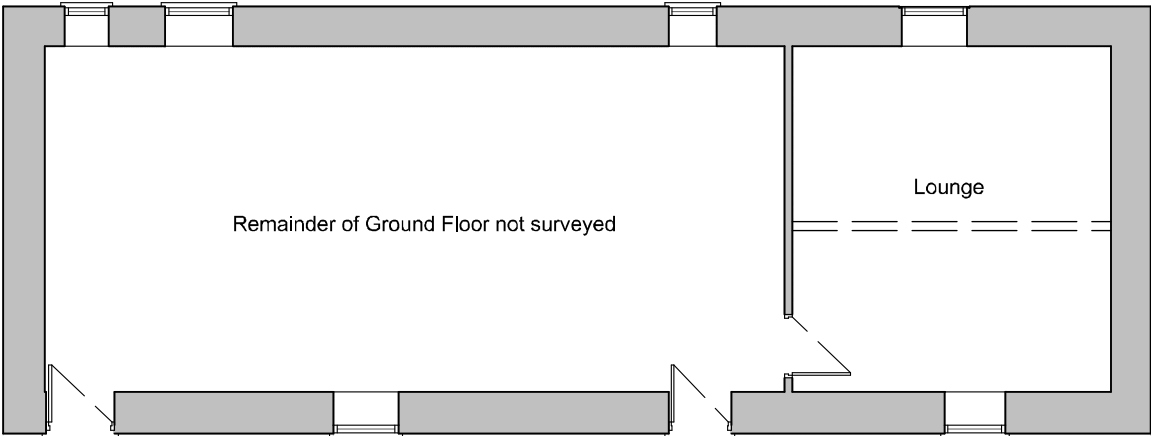

Ground floor plan

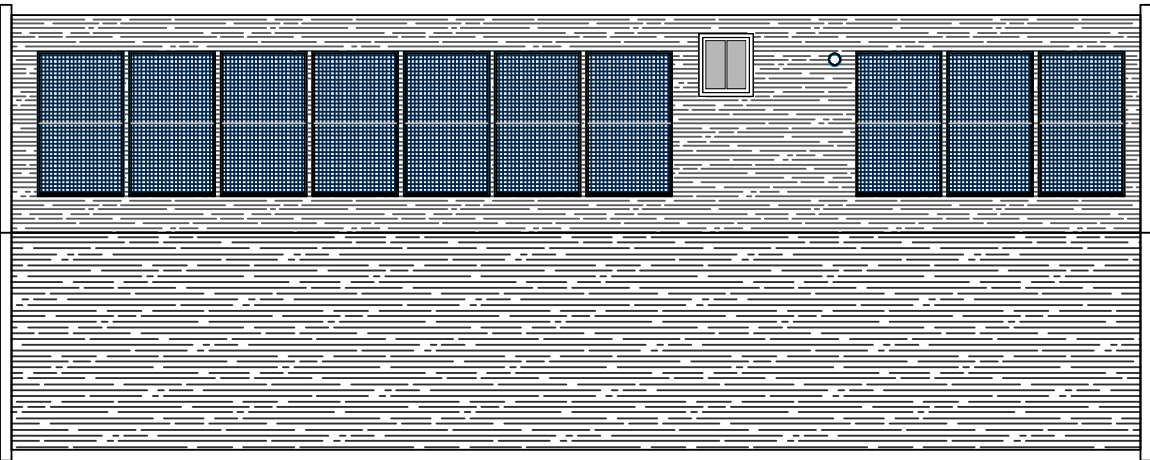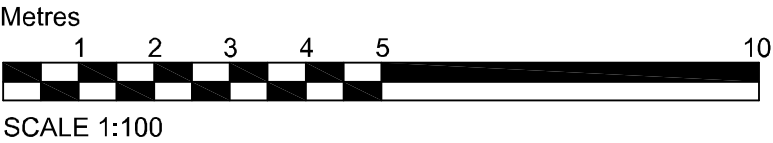

Roof Plan

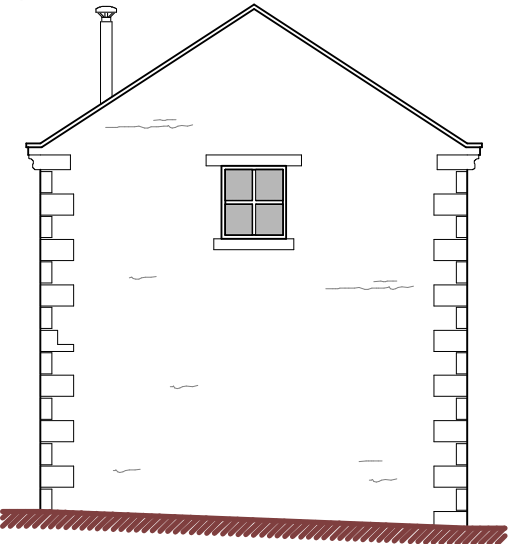

Side elevation (East)

**DBD Architectural Consultancy Ltd ©2026**

1. Copyright is vested with DBD Architectural Consultancy Ltd.
2. All dimensions to be checked on site before proceeding.
3. Contractor to check/adjust dimensions of new work to suit existing conditions. Do not assume existing structure or details are plumb, square or level.
4. Contractor must notify the architect of any discrepancies before proceeding.
5. All drawings to be read in conjunction with all other consultants drawings and specs.

|     |          |                 |
|-----|----------|-----------------|
|     |          |                 |
|     |          |                 |
|     |          |                 |
| A   | 06.01.26 | Roof Plan added |
| Rev | Date     | Description     |



**DBD Architectural Consultancy Ltd**  
50 Broad Street, Leek,  
Staffordshire, ST13 5NS  
01538 383118  
mail@dbdconsultants.co.uk  
www.dbdconsultants.co.uk

Mr Metcalf & Mrs Judge  
2 Overton road  
Congleton CW12 3QW

Listed building consent for  
solar panels

Plans and elevations as  
proposed

|                 |                        |              |
|-----------------|------------------------|--------------|
| Stage: Planning |                        |              |
| Sheet: A2       | Drawn: 26.11.25        | Job No: 2581 |
| Scale: 1:100    | Drawing Number: PL 03A |              |