



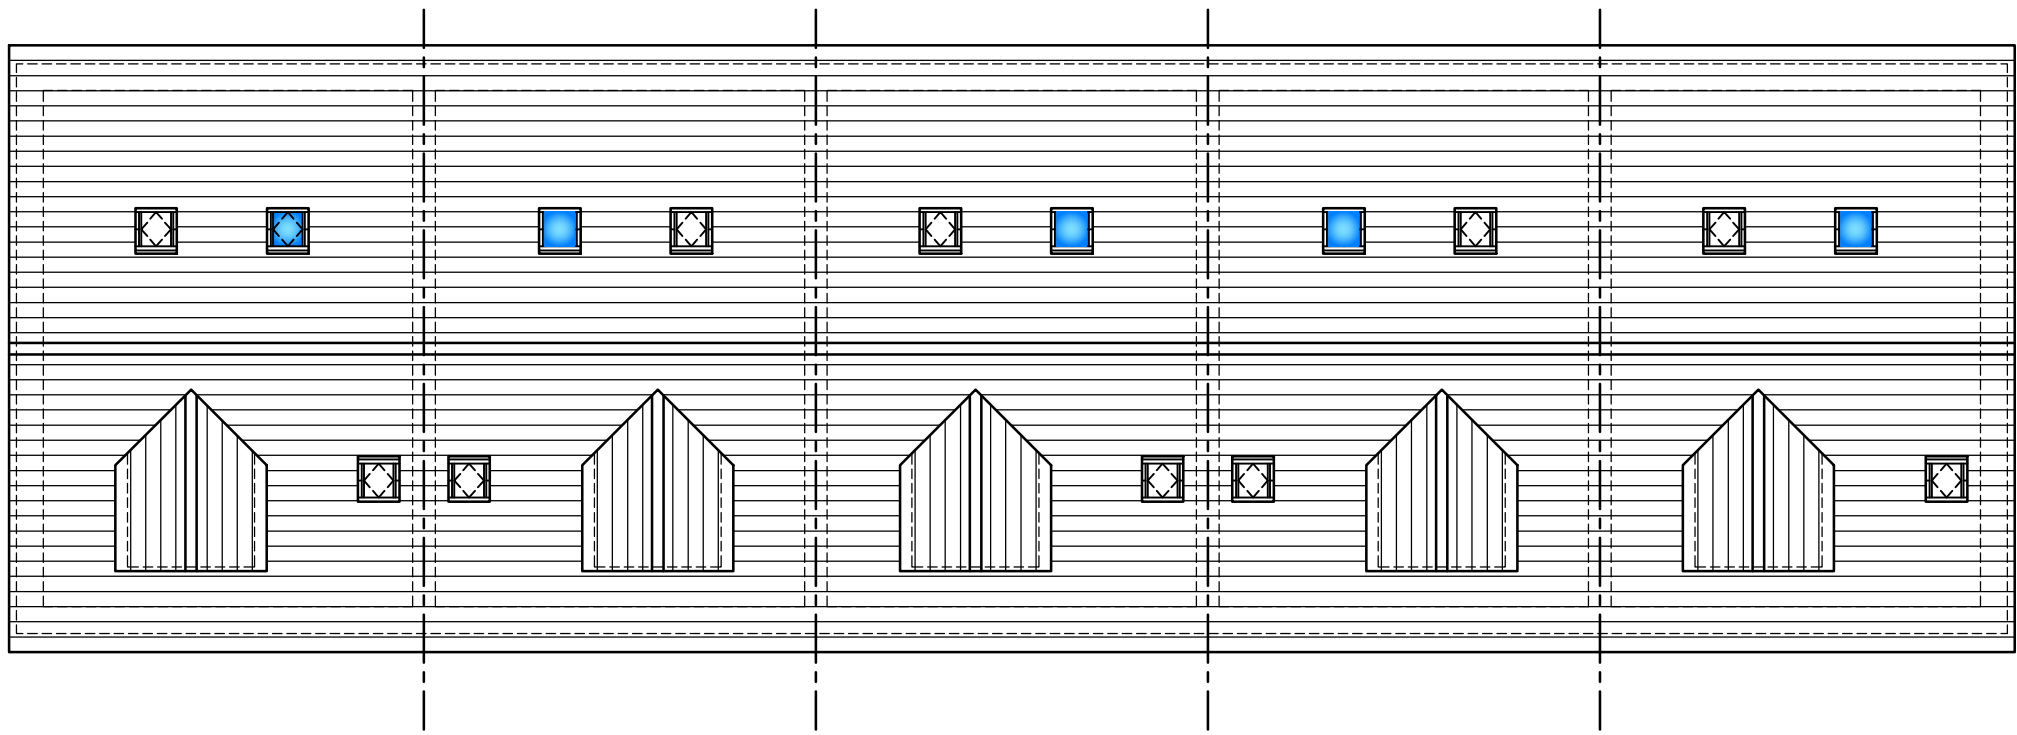


PROPOSED ROOF PLAN.




PROPOSED NORTHWEST ELEVATION.

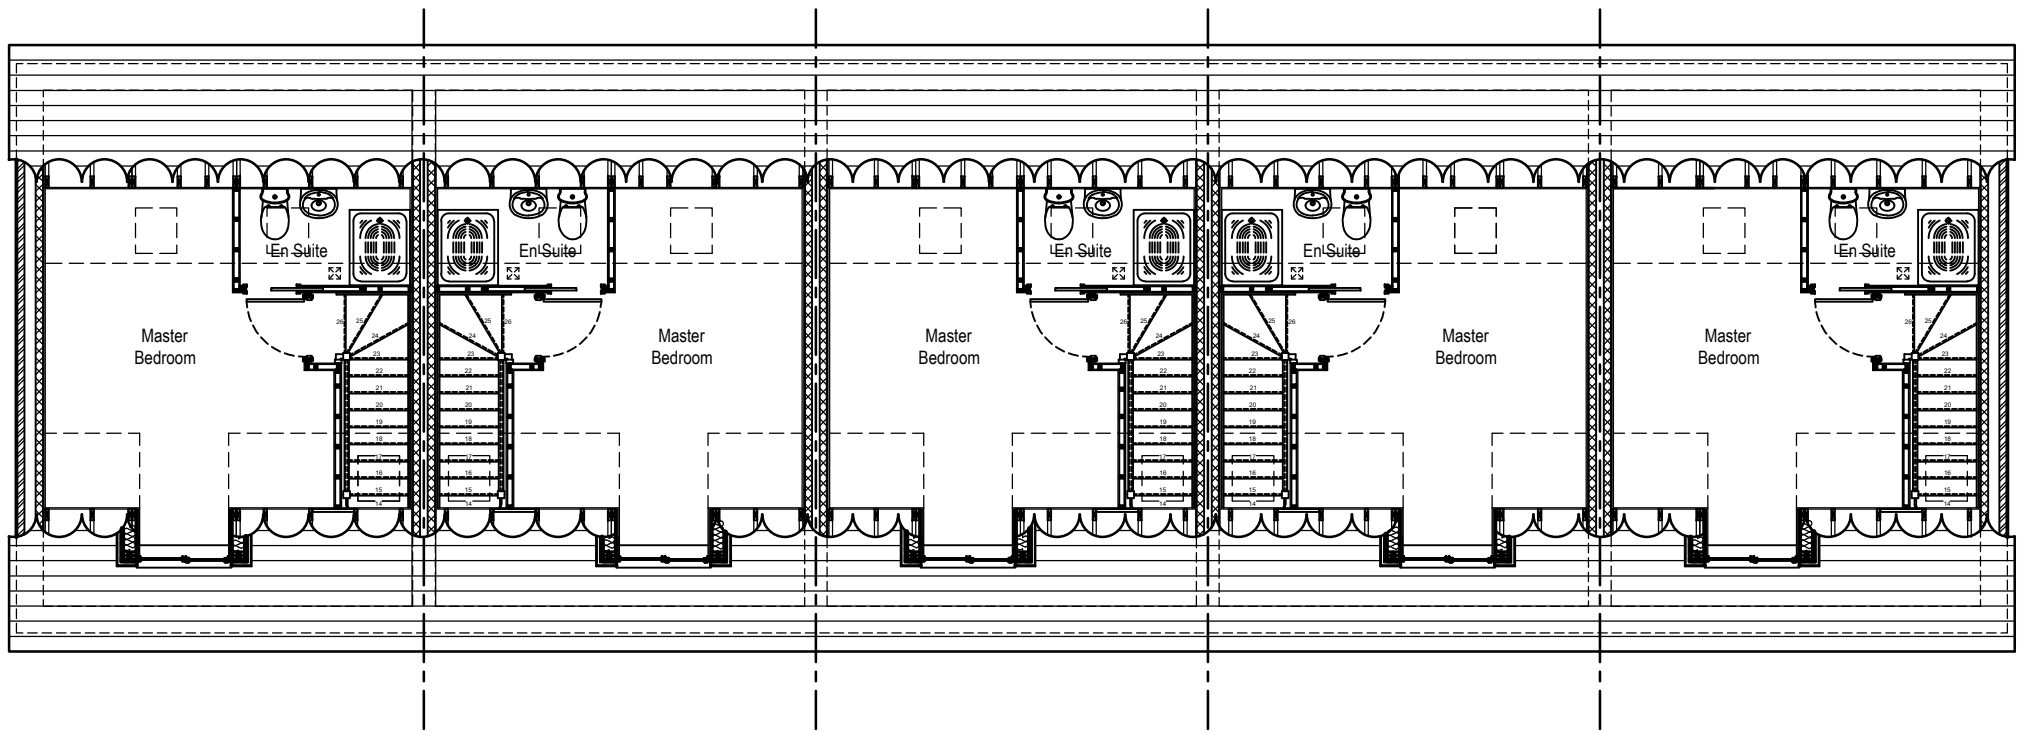

PROPOSED SECOND FLOOR LAYOUT PLAN.

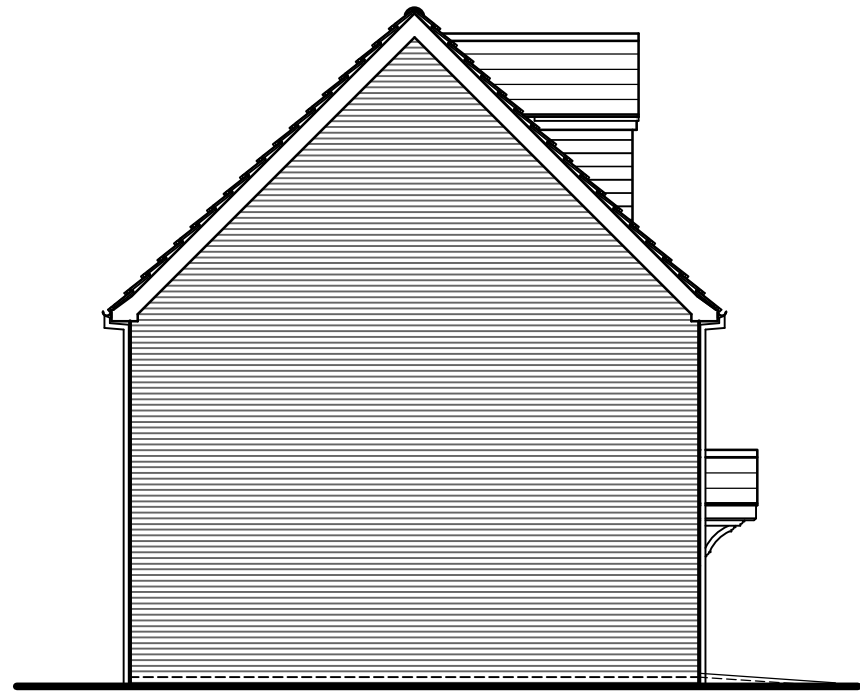


PROPOSED NORTHEAST ELEVATION.

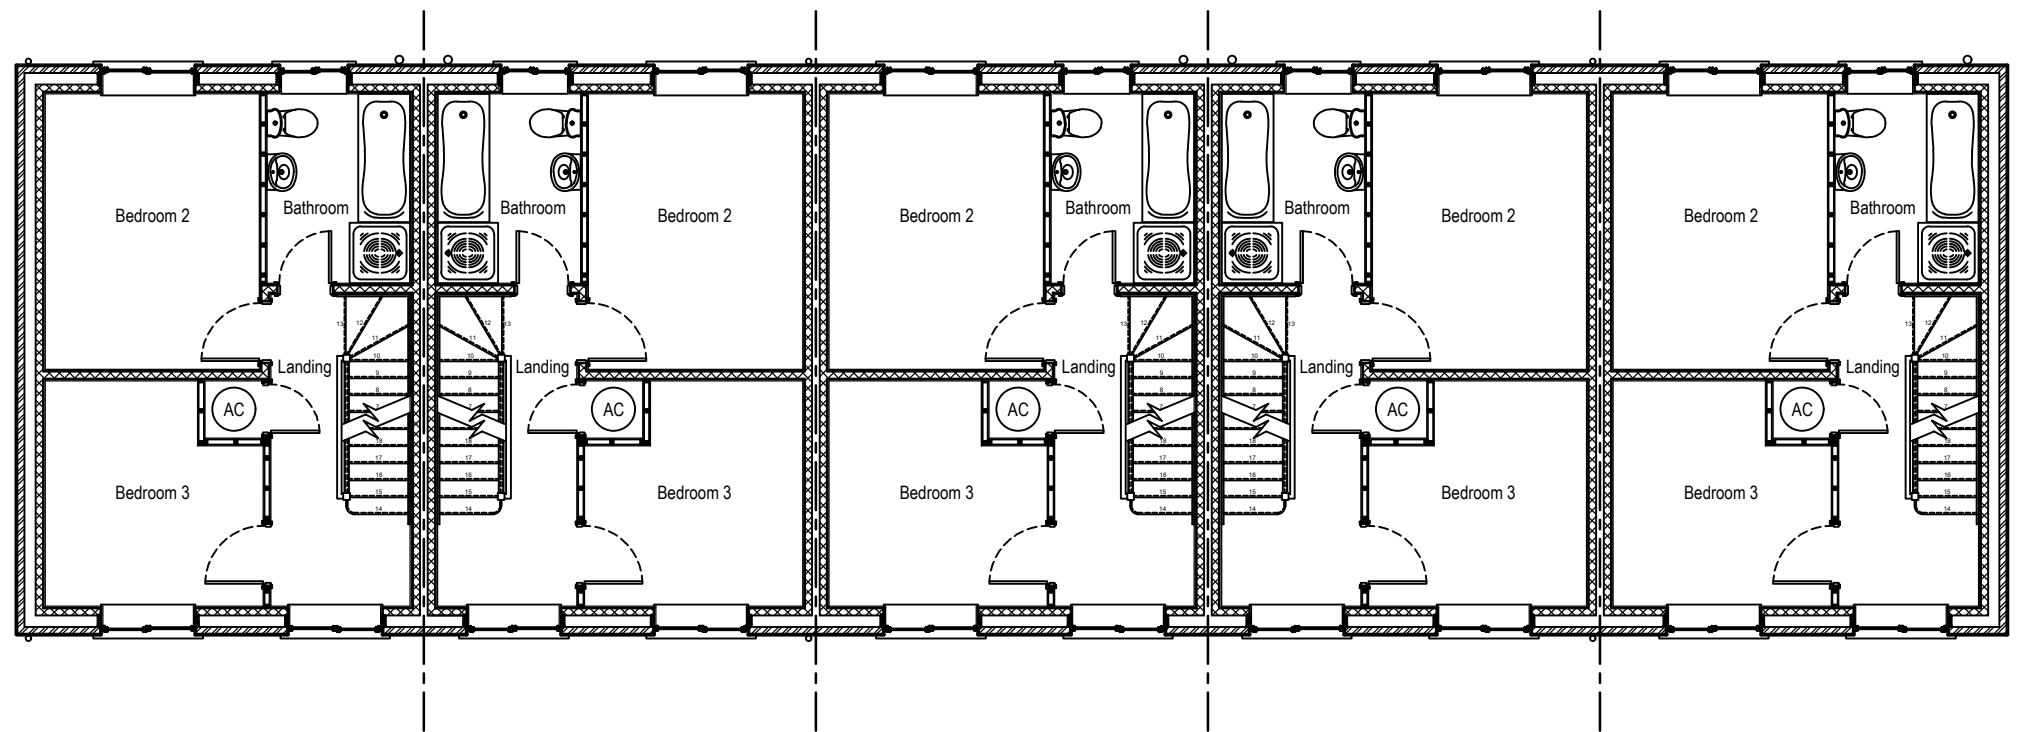


PROPOSED FIRST FLOOR LAYOUT PLAN.



PROPOSED SOUTHEAST ELEVATION.

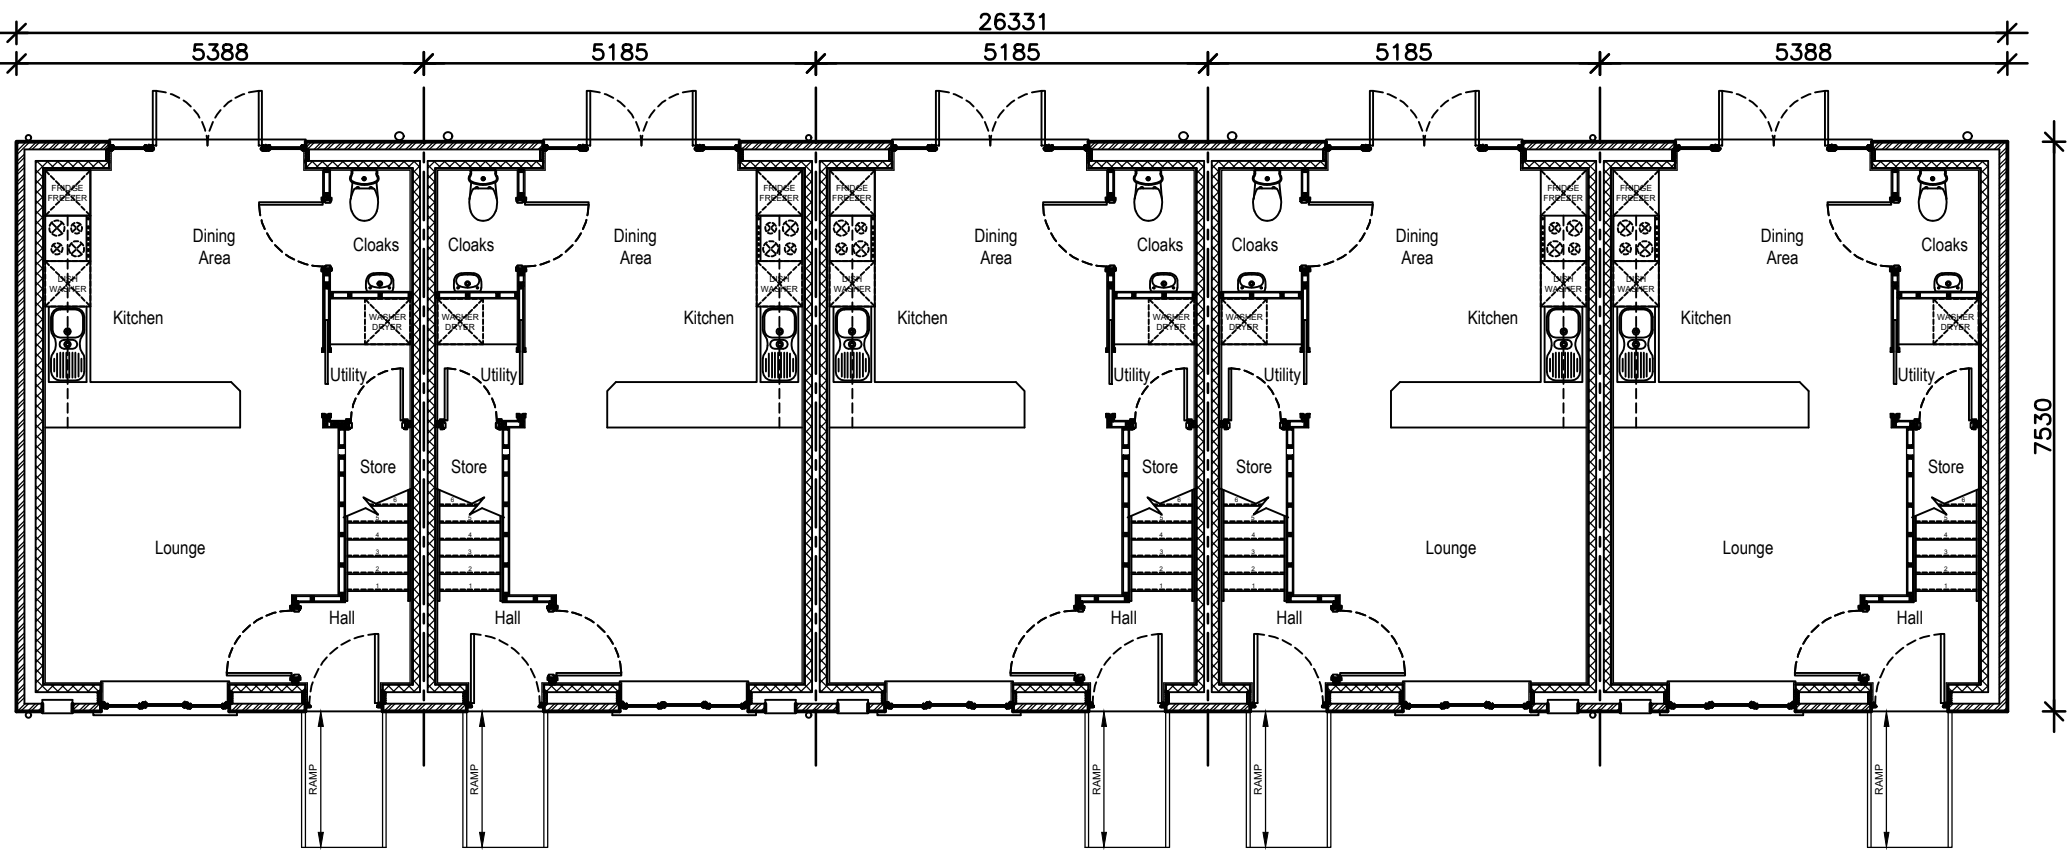

PROPOSED GROUND FLOOR LAYOUT PLAN.

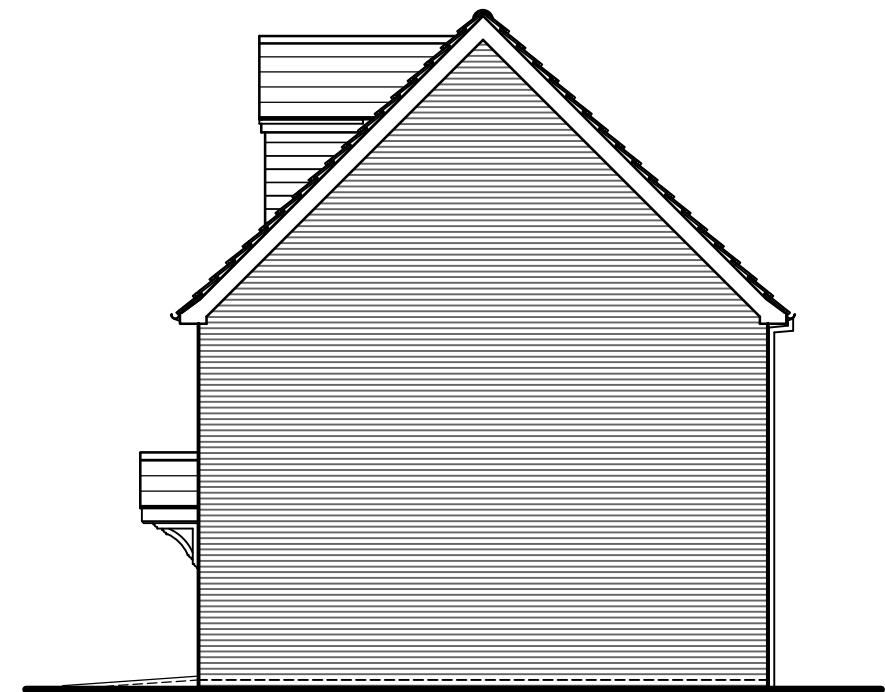

PROPOSED SOUTHWEST ELEVATION.



General Notes

No.	Revision/Issue	Date
-----	----------------	------

PROPOSED PLANNING

This drawing is copyright and should not be reproduced without permission.
All dimensions to be checked on site before work is commenced.

0m 1m 2m 3m 4m

A R M Designs Arnold R. Middleton.
architectural services. 23, kingsmead Road,
Lighthwood,
Longton,
Stoke - on - Trent,
Staffs.
ST3 7BL.
arnie.r.middleton@gmail.com Tel:- 01782 321412
Mobile 07720 632641

Client
WILLOW PROPERTY and DEVELOPMENTS Ltd.

Project Name and Address
PROPOSED RESIDENTIAL DEVELOPMENT AT
THE OLD SCHOOL CANTEEN, SHEPHERD STREET,
BIDDULPH, STOKE ON TRENT, STAFFORDSHIRE.
ST8 6HZ.

Title
PROPOSED GROUND FLOOR, FIRST FLOOR,
SECOND FLOOR LAYOUT PLANS, ROOF PLAN AND
ELEVATIONS.

Date 19th NOVEMBER 2025	Scale 1 : 100 @ A1
Drawing Number A R M 2406/PL/02	Revision