

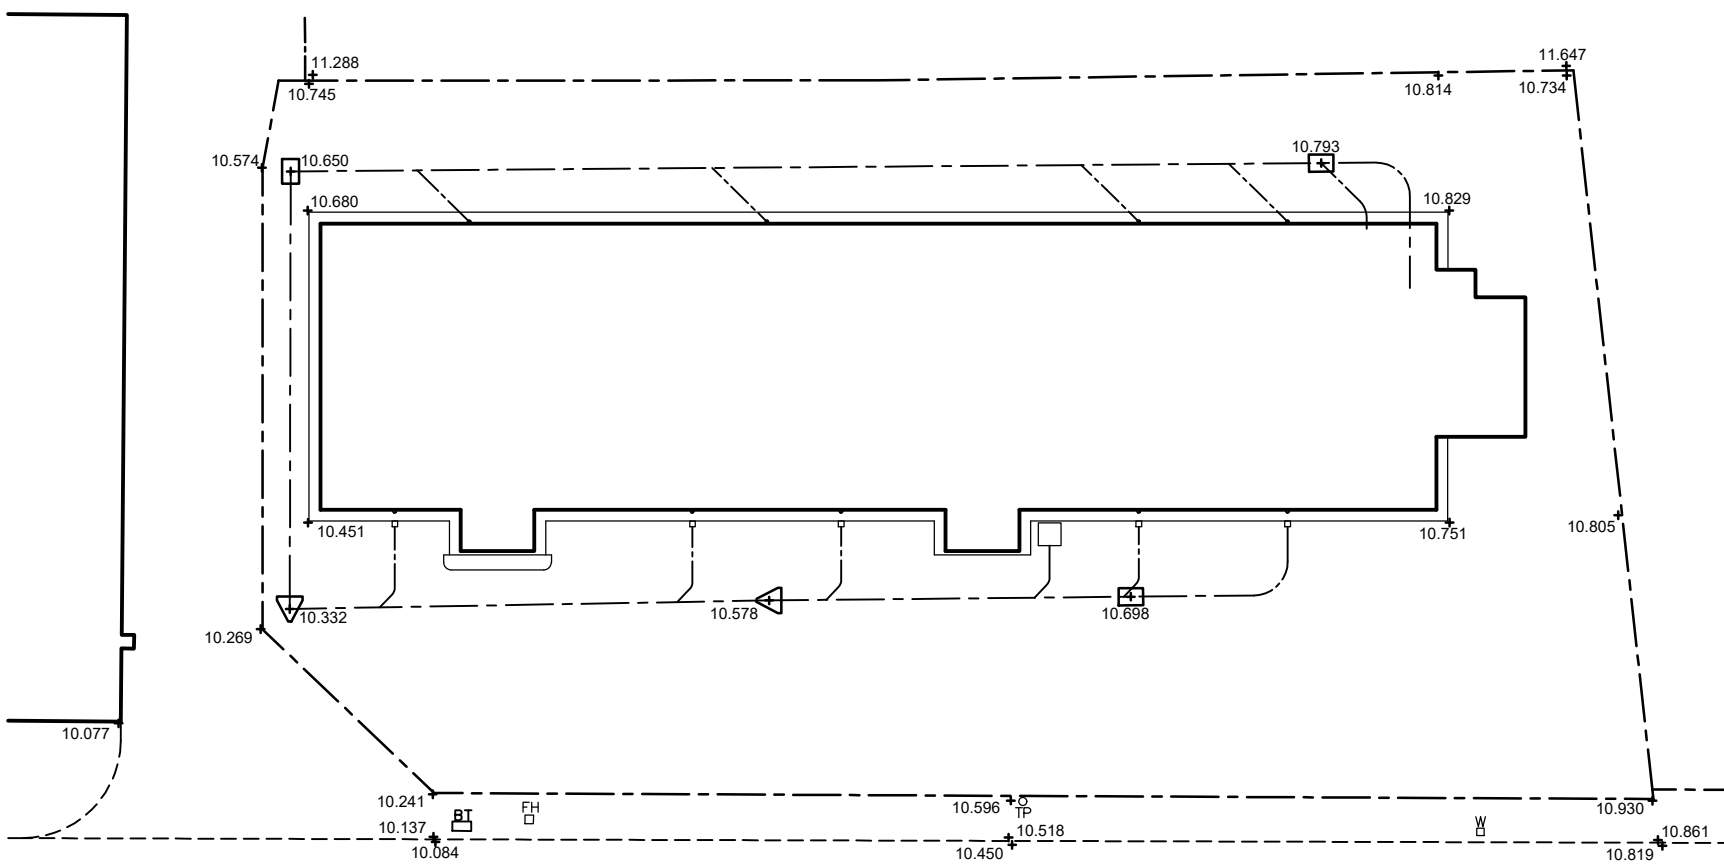
 


 


SHEPHERD STREET

 

EXISTING SITE PLAN.

SCALE 1 : 200

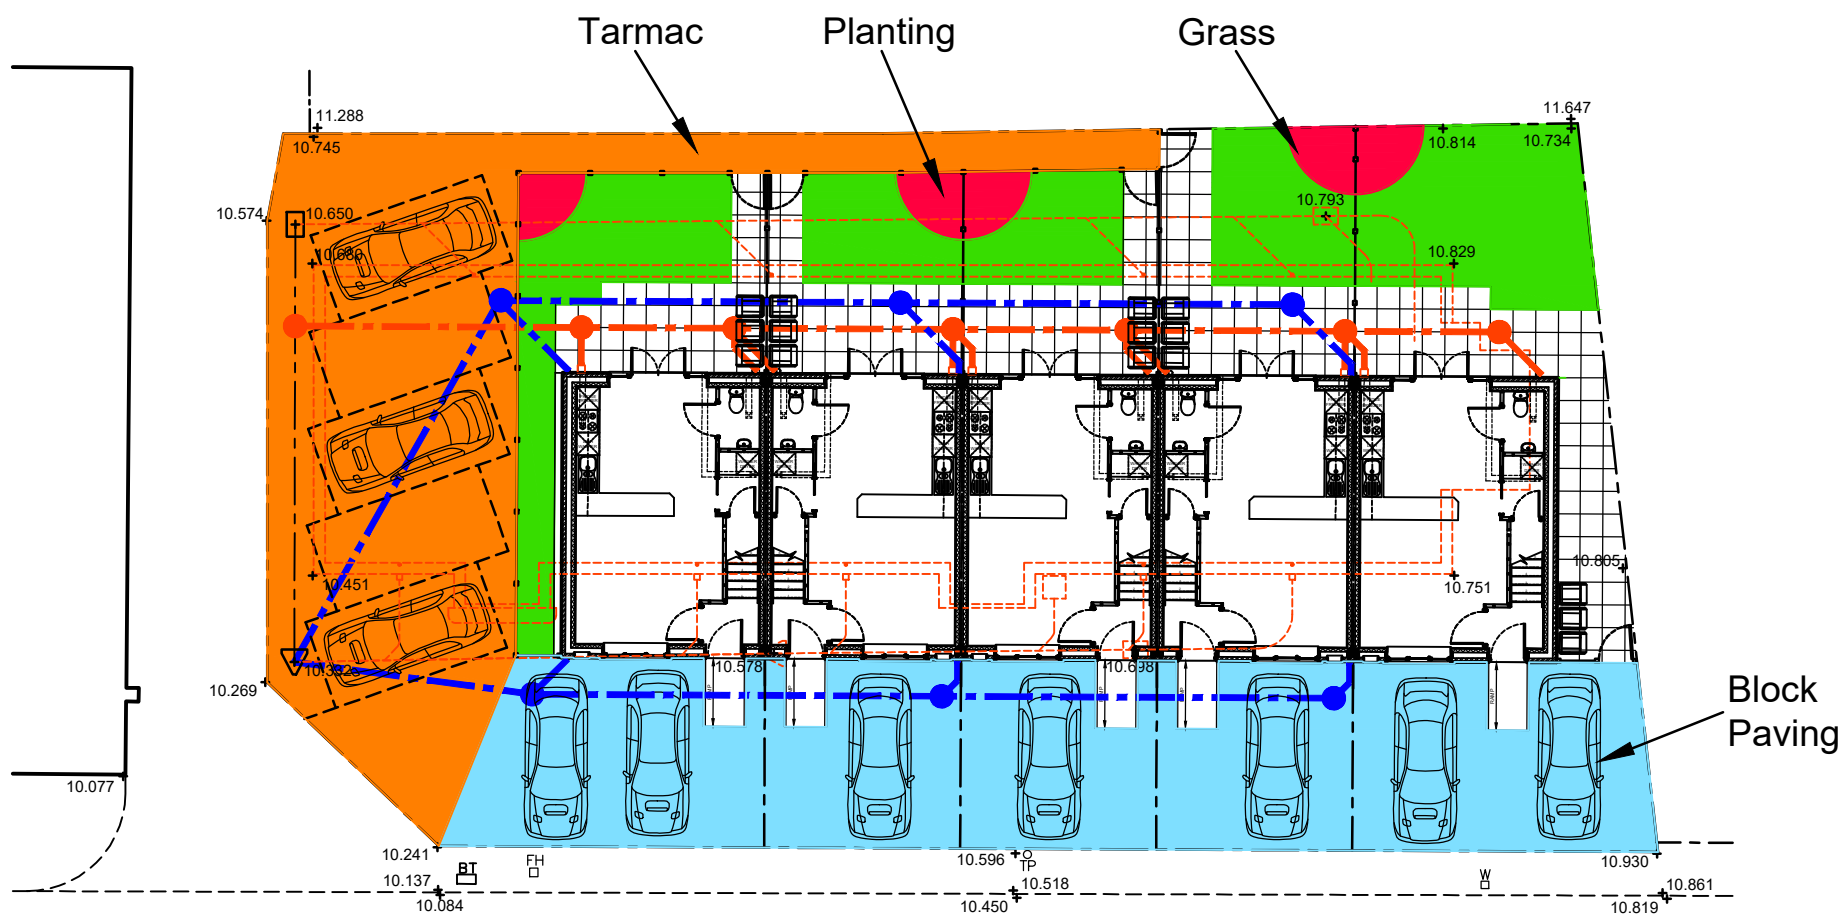

SHEPHERD STREET



PROPOSED SITE PLAN.

SCALE 1 : 200



EXISTING LOCATION PLAN.

SCALE 1 : 1250



PROPOSED LOCATION PLAN.


SCALE 1 : 1250

General Notes

No.	Revision/Issue	Date
-----	----------------	------

EXISTING / PROPOSED

This drawing is copyright and should not be reproduced without permission.
All dimensions to be checked on site before work is commenced.

 

A R M Designs
architectural services.
Arnold R. Middleton.
23, Kingsmead Road,
Lighthwood,
Longdon,
Stoke-on-Trent,
Staffs.
ST8 7BZ.
Tel:- 01782 321412
Mobile 07720 632641
arnie.r.middleton@gmail.com

Client
WILLOW PROPERTY and DEVELOPMENTS Ltd.

Project Name and Address
PROPOSED RESIDENTIAL DEVELOPMENT AT
THE OLD SCHOOL CANTEEN, SHEPHERD STREET,
BIDDULPH, STOKE ON TRENT, STAFFORDSHIRE.
ST8 6HZ.

Title
EXISTING AND PROPOSED SITE PLANS AND
LOCATION PLANS.

Date	Scale
19th NOVEMBER 2024	1 : 200 and 1 : 1250 @ A1
Drawing Number	Revision
A R M 2406/EX/PL/01	