
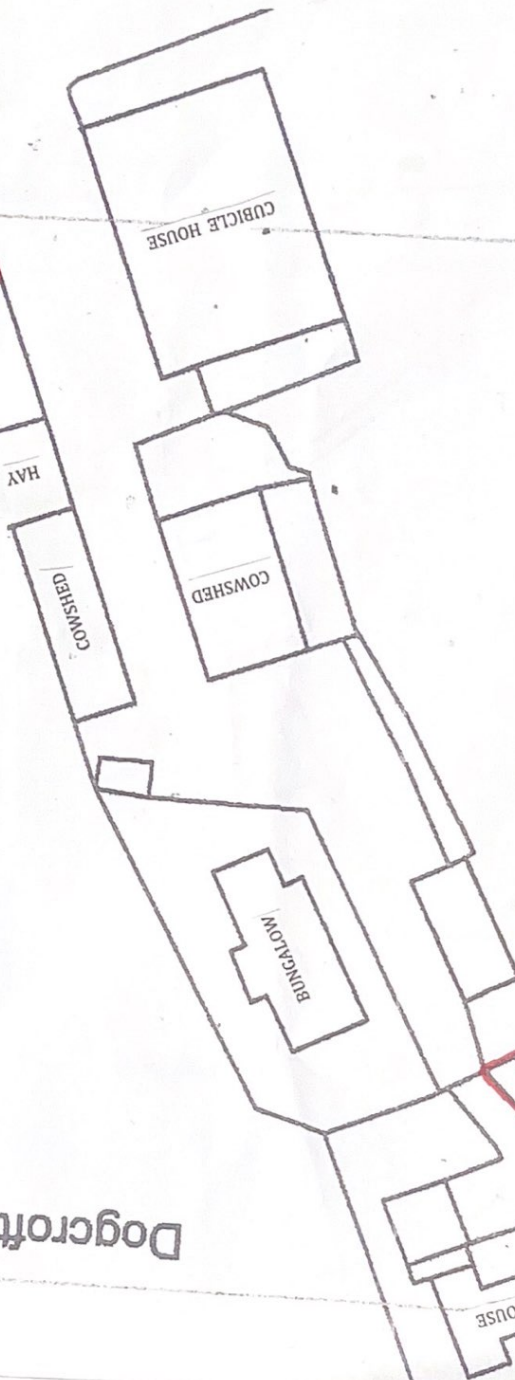


PROPOSED ENCLOSURE OF MIDDEN
 Dogcroft Farm, Tompkin Road, Stanley ST9 9LX
 For Mr S.C. Machin

BLOCK PLAN SCALE : 1 : 500

Dogcroft Farm

MIDDEN ENCLOSURE
SIZE
 18.288M X 11.56 X 5.33 TO EAVES
ROOF SHEETING
 Natural colour fibre cement sheets
 Incorporating 8no. 3m long GRP roofing!

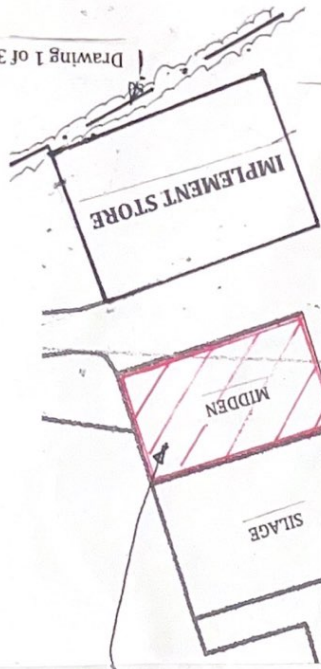


Heatherdown

ROAD TOMPKIN ROAD

Dogcroft Farm

PROPOSED ENCLOSURE OF MIDDEN
Dogcroft Farm, Tompkin Road, Stanley ST9 9LX
For Mr S.C. Machin

SITE PLAN SCALE: 1:1250

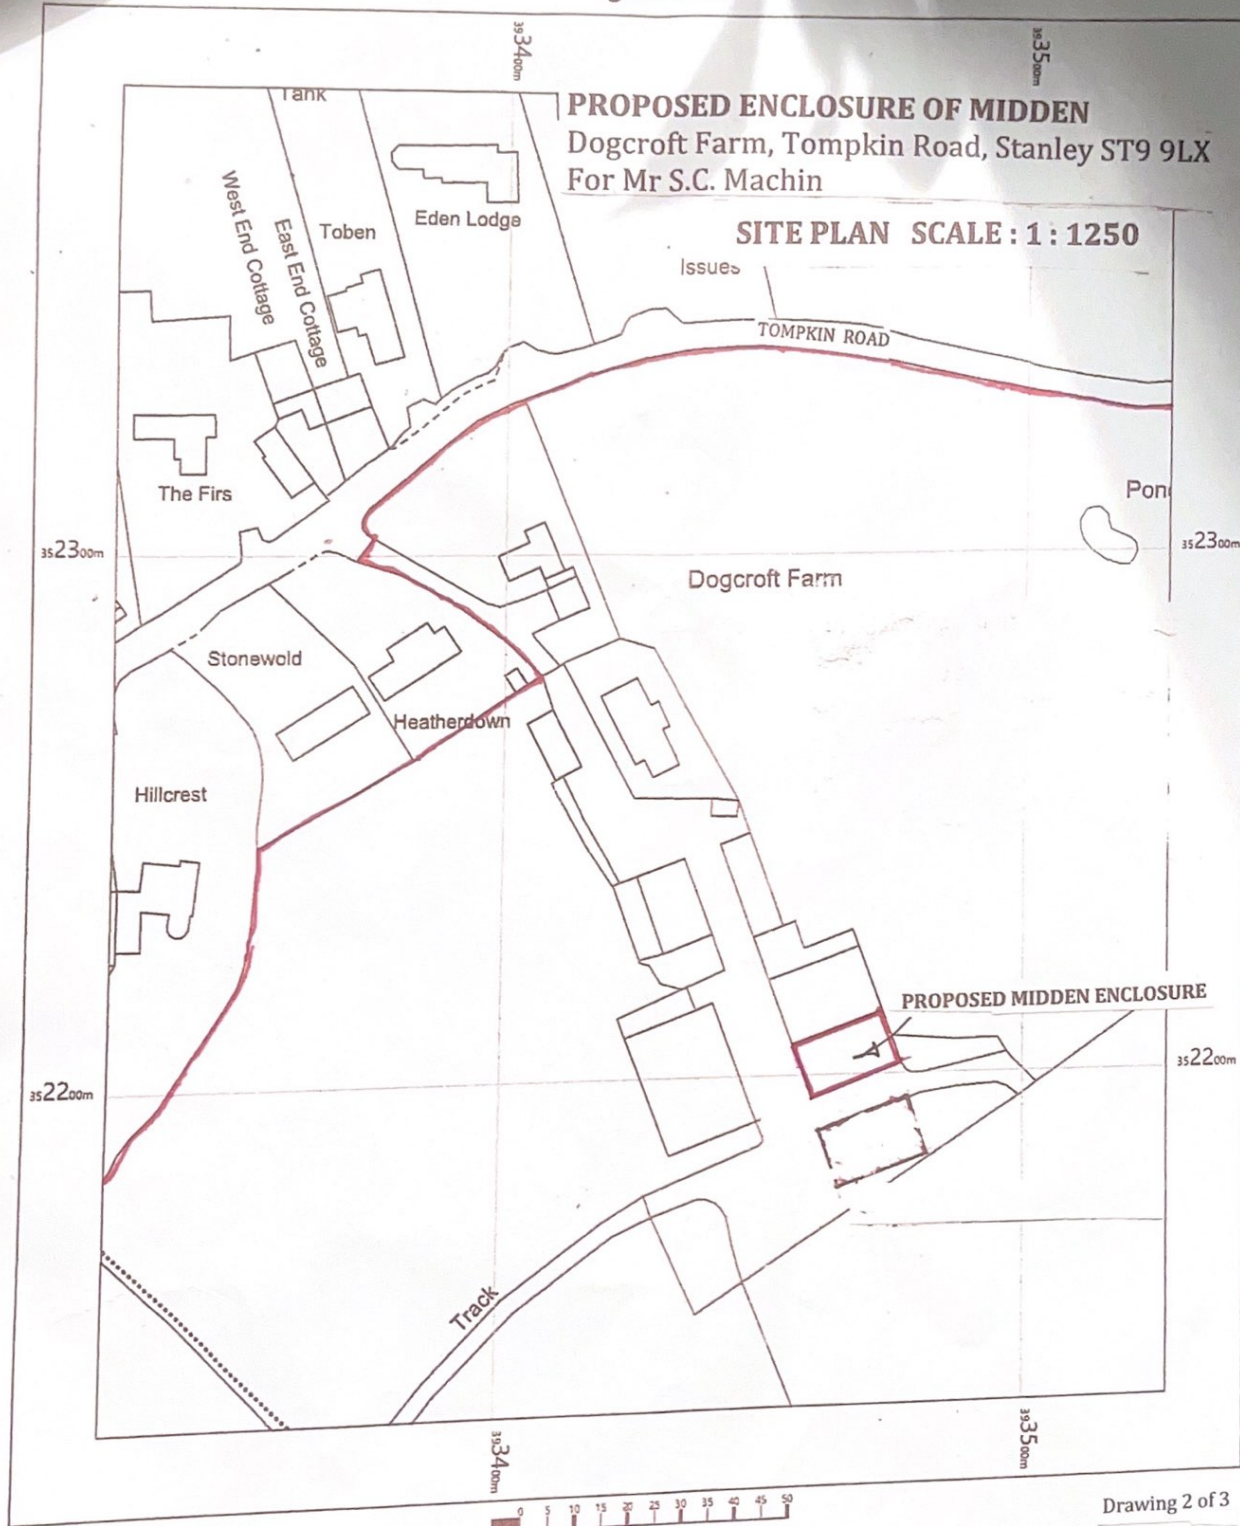

OS MasterMap 1250/2500/10000 scale
Monday, March 15, 2021, ID: BLJT-00946330
www.planningapplicationmaps.co.uk
1:1250 scale print at A4, Centre: 393428 E, 352263 N
©Crown Copyright Ordnance Survey. Licence no. 100051661

