




Proposed Front Elevation (West Facing)




Proposed Side Elevation (North Facing)

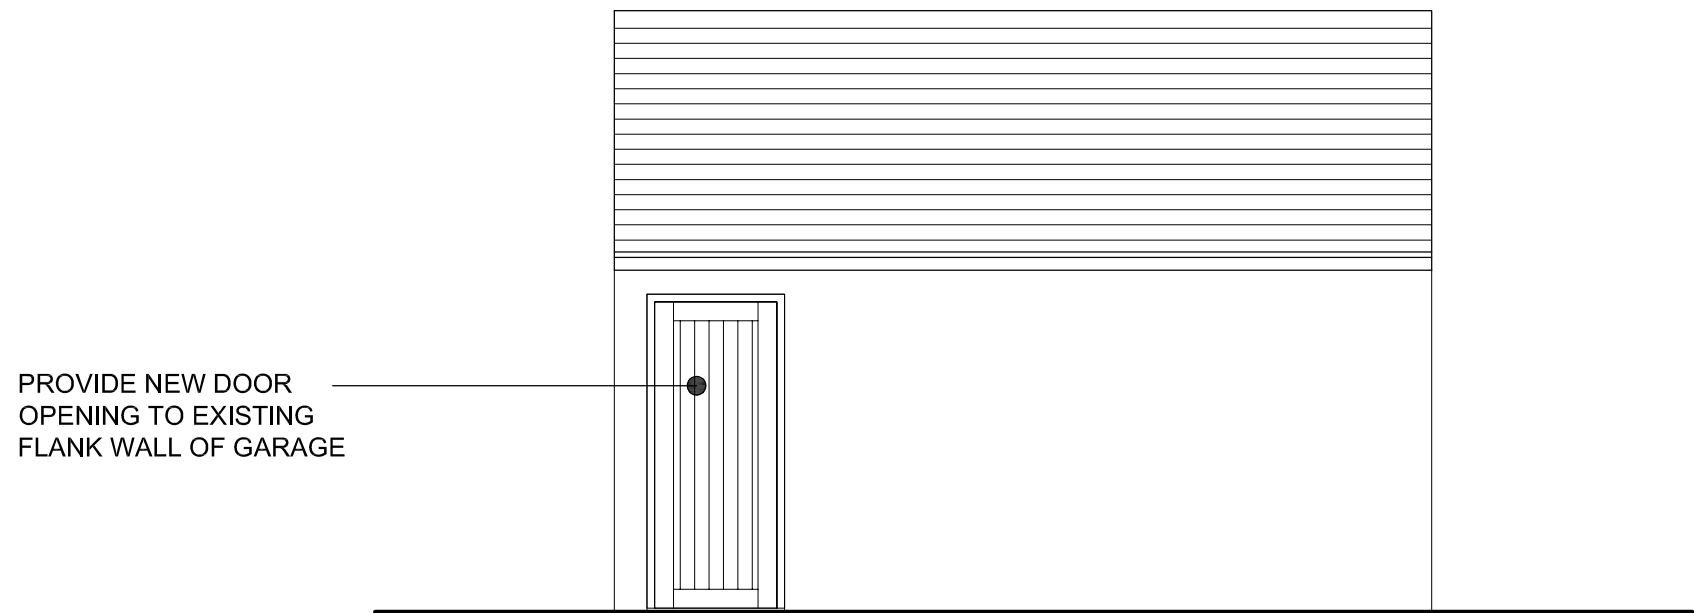

Proposed Garage Side Elevation (North Facing)



Proposed Rear Elevation (East Facing)

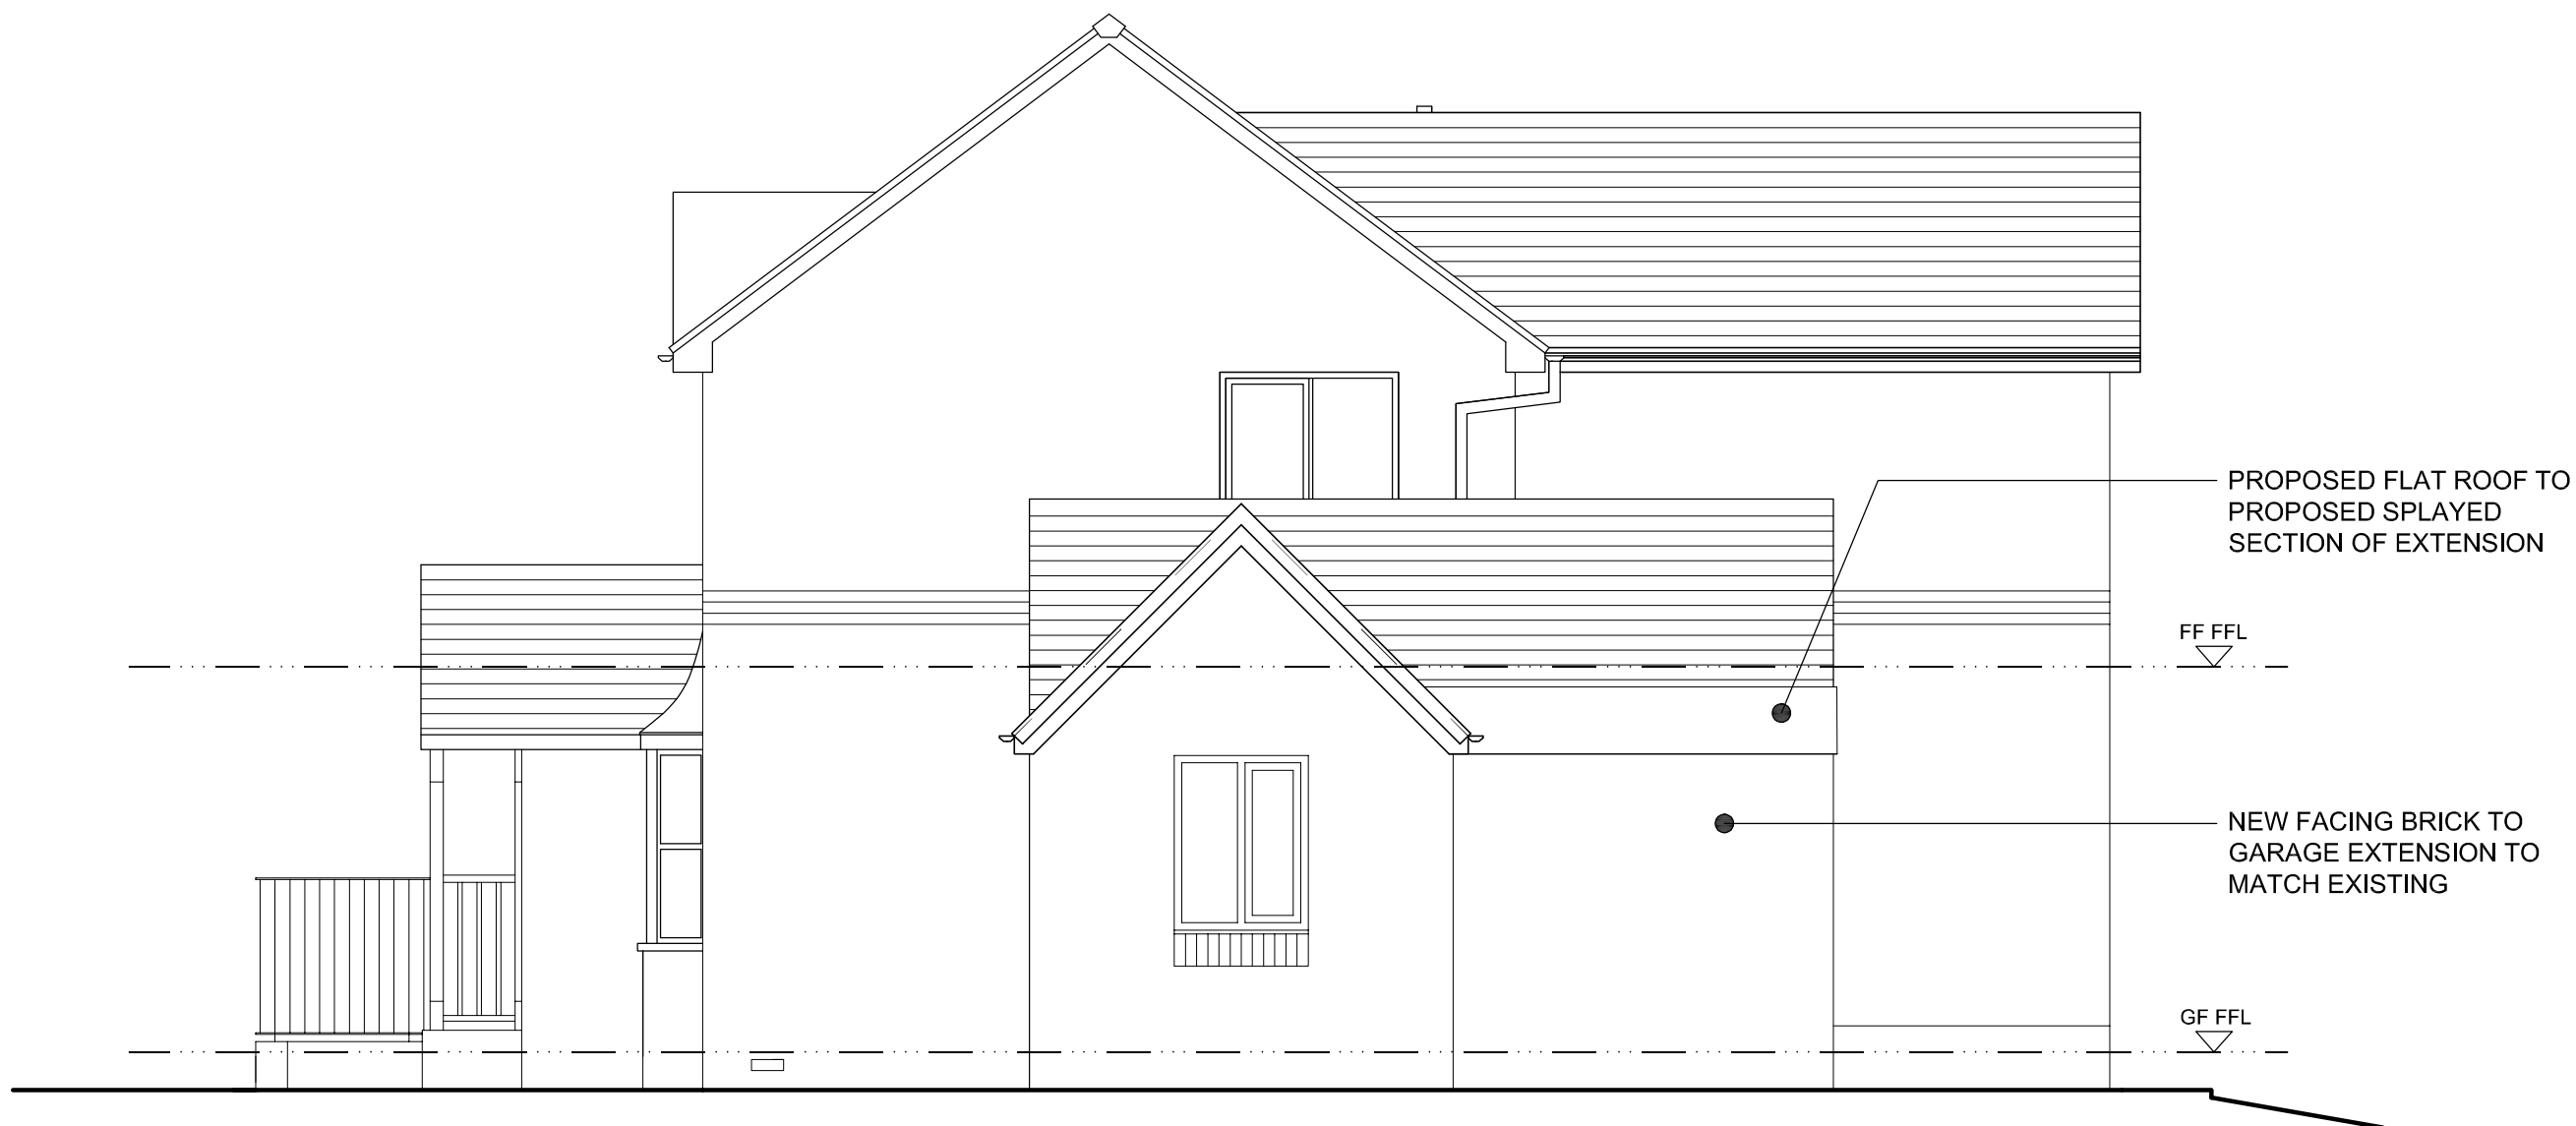

Proposed Side Elevation (South Facing)

SCALE BARS

1:50 (mm)

1:100 (mm)

1:200 (mm)

1:500 (m)

1:1250 (m)

1000

2000

3000

4000

5000

6000

7000

8000

9000

10000

GENERAL NOTES

The contractor is to check all setting out dimensions are in accordance with the project specific drawings as approved by the planning department prior to commencing construction works. Contact Epoch Architecture Ltd as required for clarification.

All building work is to conform with the 2010 Building Regulations and all subsequent revised documents and to the satisfaction of the building control officer.

Works to be completed in strict accordance with all project specific documents produced in accordance with the CDM Regulations 2015.

It remains the duty of the client and contractor to establish all legal boundaries on site.

This drawing and its contents remain the copyright of Epoch Architecture Ltd.

KEY

F.C.

C.H.

D.H.

(2300)

(E)F.W.I.C.#

(E)S.W.I.C.#

(E)C.W.I.C.#

(E)F.W.M.H.#

(E)S.W.M.H.#

(E)C.W.M.H.#

(P)

RWP

SVP

S.S.

G.

BIG.

M.J.

Floor - Off Height

Head Height

Door Head Height

Floor - Ceiling Height

Existing Foul Water Inspection Chamber

Existing Surface Water Inspection Chamber

Existing Combined Water Inspection Chamber

Existing Foul Water Manhole

Existing Surface Water Manhole

Existing Combined Water Manhole

Denotes Proposed

Rainwater Pipe

Soil Vent Pipe

Sub-Stack

Gully

Back Inlet Gully

Movement Joint

Revision

Description

Date

Client

Mr & Mrs Hudson

Project

12 Moorland Heights Biddulph Extension & Alterations

Drawing Title

Proposed Elevations

Drawing Ref.

P414 - 203

Date

18/12/25

Scale

1:50

Size

A1

Status

Feasibility

Bldg. Regs

Contract

Status

Planning

Tender

Construction

EPOCH

ARCHITECTURE

Epoch Architecture Ltd

12 Robin Hill, Biddulph Moor, Stoke-on-Trent, Staffordshire, ST8 7NN

M: 07709390128

E: jonathan@epocharchitecture.co.uk

W: www.epocharchitecture.co.uk

Architectural Services Ltd

Registered Practitioner