



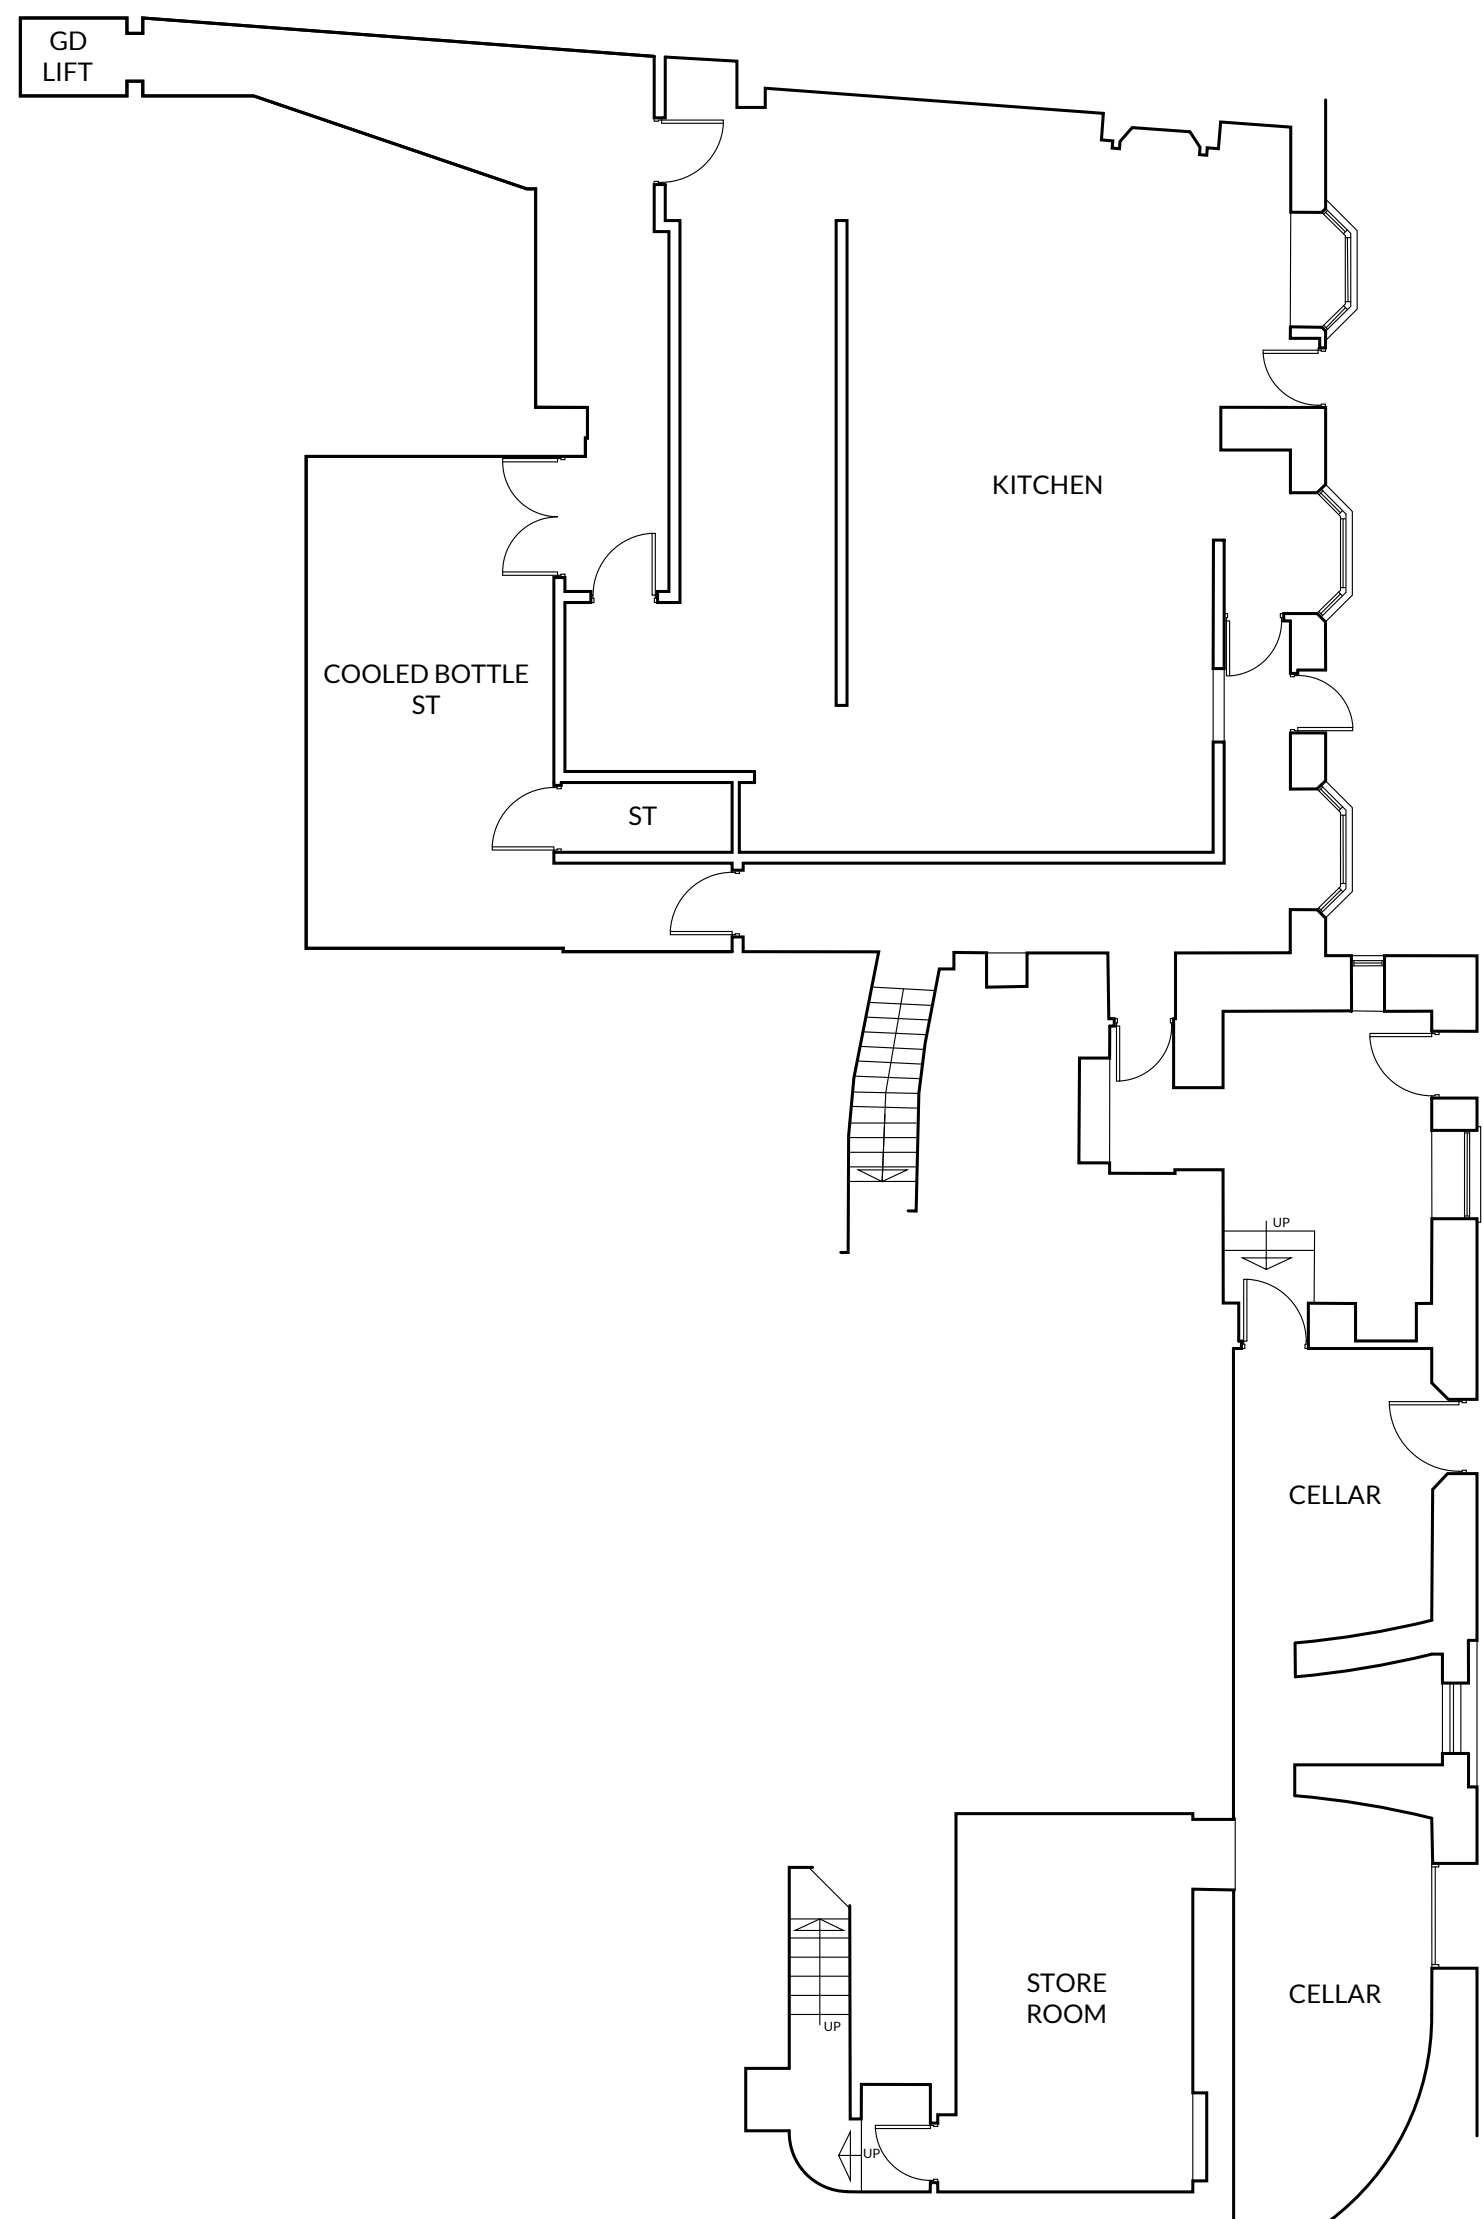

1
200 BASEMENT: PROPOSED FLOOR PLAN
SCALE 1:100

0 1 2 3 4 5 6 7 8 9 10M

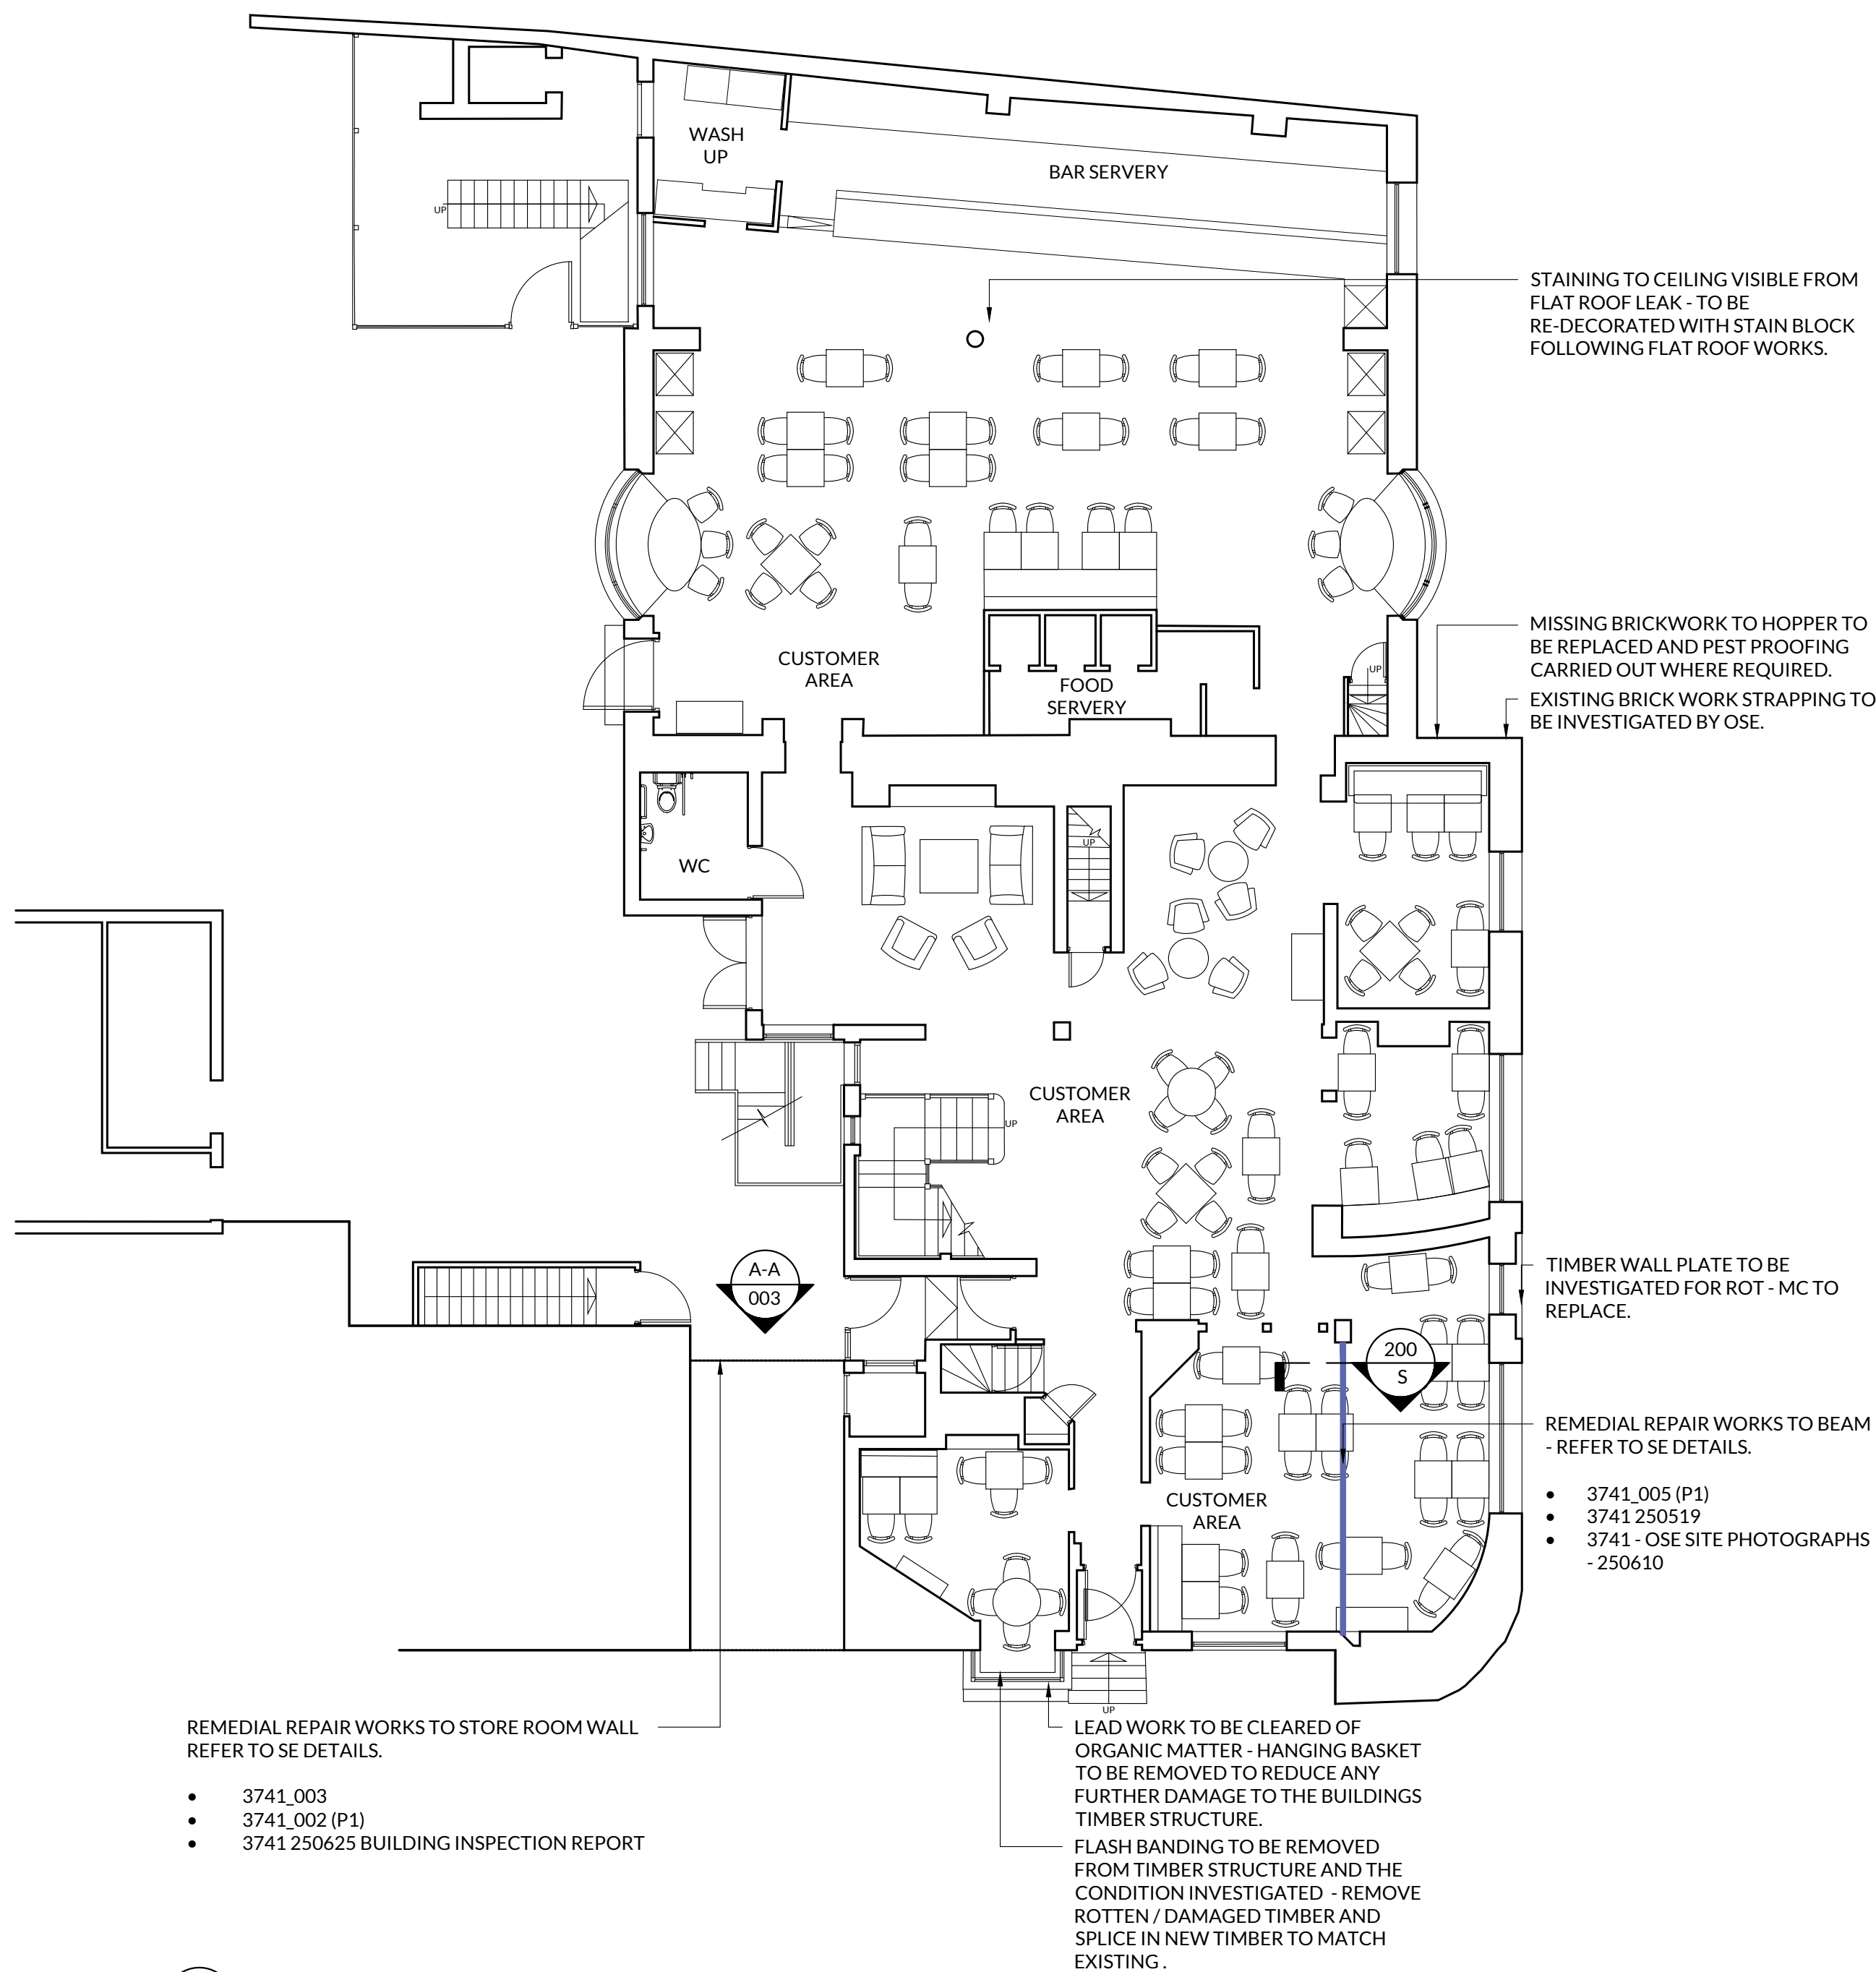

2
200 GROUND FLOOR: PROPOSED FLOOR PLAN
SCALE 1:100

JOB NO		DWG NO	REV
3094		200	C
REVISION		DATE	DWN CHK
A	ADDITIONAL NOTES.	04.09.25	DH
B	DO NOT SCALE NOTE REMOVED FROM DRAWING.	03.10.25	MB
C	SECTION LINE ADDED	06.01.26	TH
This drawing is the property of DVA Ventures Limited. Copyright and design rights are reserved by them and the drawing is issued on the condition that it is not copied either wholly or in part without the written consent of DVA Ventures Limited.			

D|V Architects
Interiors | Design | Delivery
Hallcourt House, 8 Hallcourt Crescent,
Cannock, Staffordshire WS11 0AB
Telephone: 01543 547 877
Email: studio@dva-architects.co.uk

RIBA #

CLIENT

wetherspoon

PROJECT

THE GREEN DRAGON LEEK
(PN 7029)

DRAWING TITLE

PROPOSED FLOOR PLANS
STRUCTURAL REPAIRS

SCALE

1:100 @ A1

DATE	DRAWN BY	CHECKED BY
04.03.2025	DH	XX

STATUS

PRELIMINARY

JOB NO	DWG NO	REV
3094	200	C