




COPYRIGHT: This drawing is copyright and may not be altered, reproduced or used other than for the Contract Works for which it is issued without the written permission of daniel matthias architecture ltd. WARNING: Do not scale this drawing. Verify all dimensions and structural details on site prior to commencement of manufacture. If in doubt, ask before proceeding. All steelwork shown is indicative - including sizes, setting-out and levels. The contractor should refer to the Structural Engineer's drawings for all setting-out information.

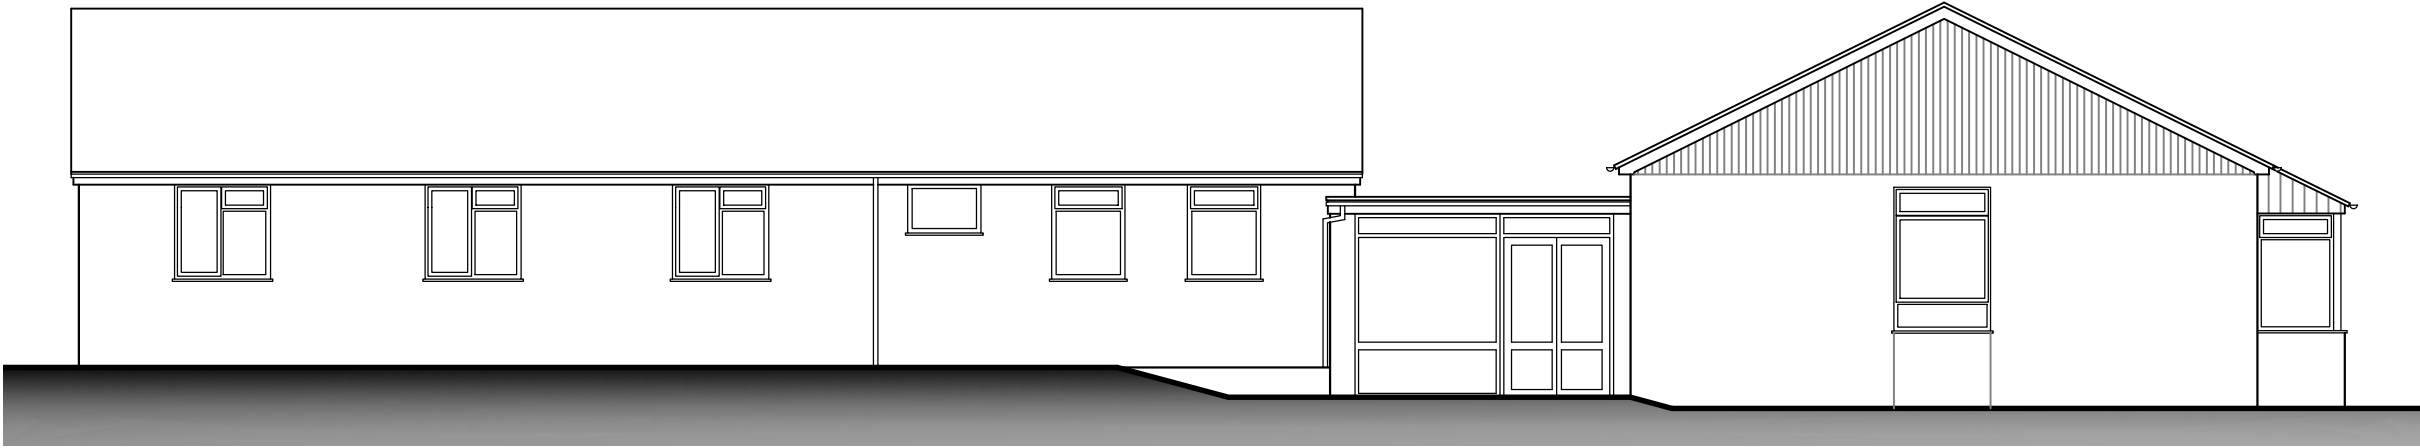


Front Elevation @ 1:100

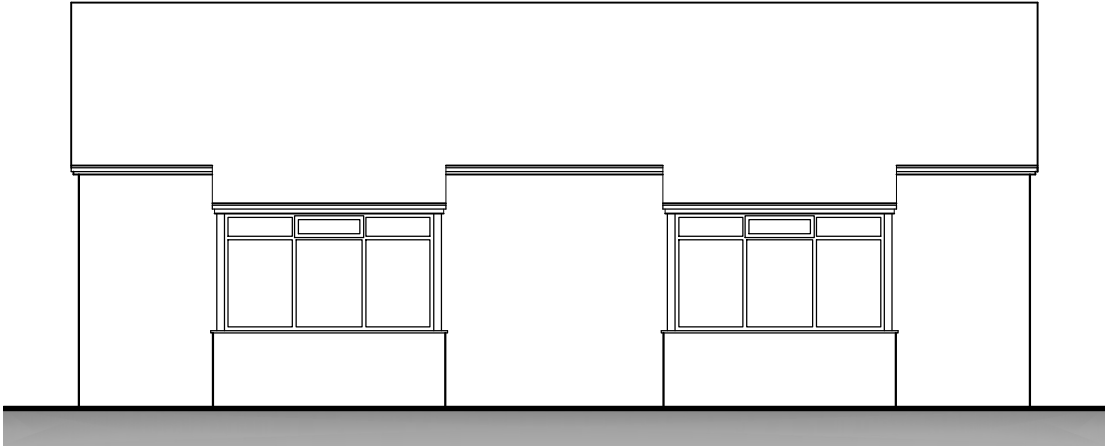

Side Elevation @ 1:100

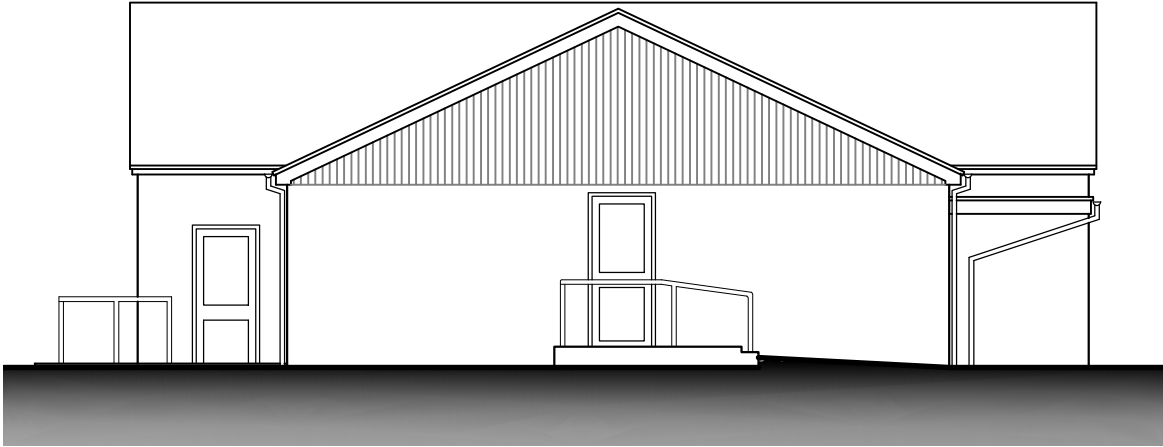

Side Elevation @ 1:100

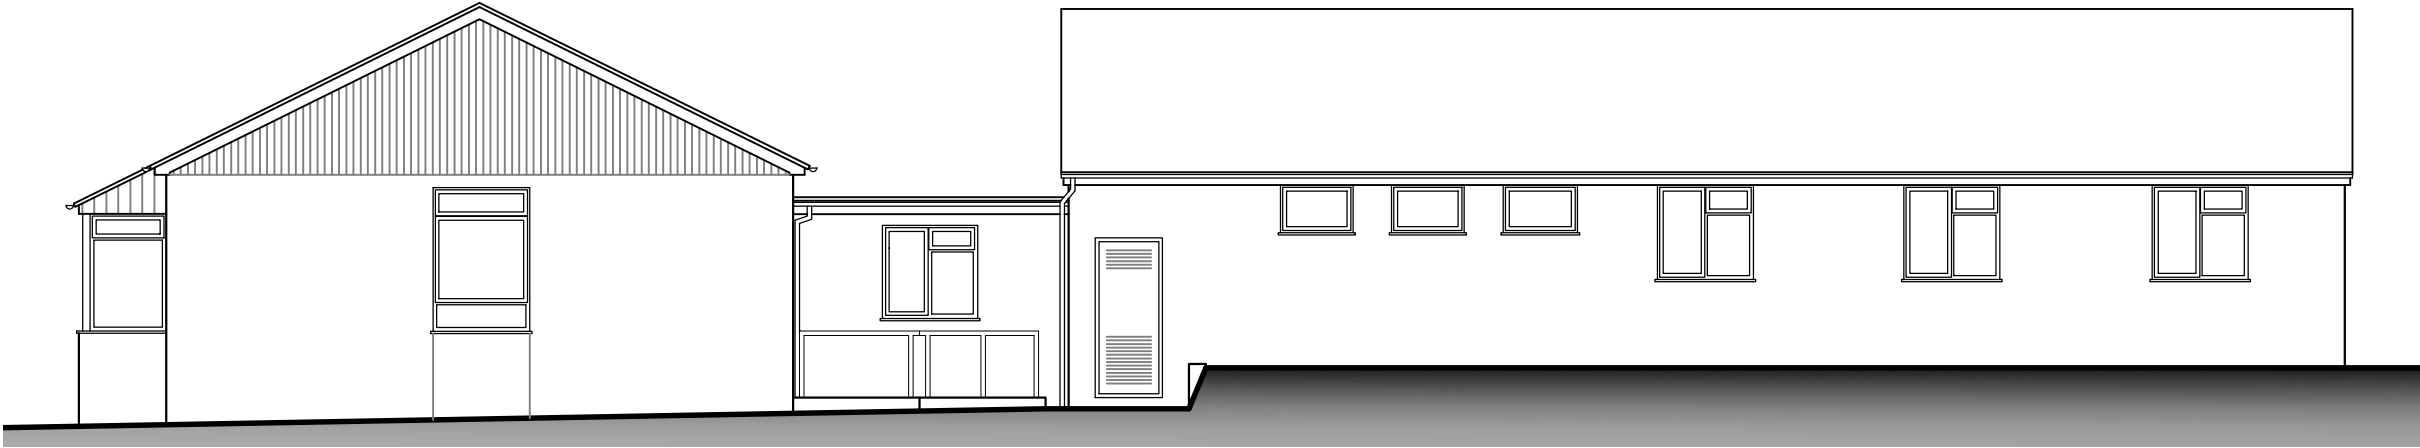

Rear Elevation @ 1:100



Scale Bar at 1:100

Rev	Description	Drawn	KCD	Date	



DANIEL MATTHIAS

ARCHITECTURE

MILLGATE | 58 THE HILL | SANDBACH | CHESHIRE | CW11 1HT

T / 01270 346 033

M / 07725 004 592

E / contact@architecture-dma.co.uk

W / <http://www.architecture-dma.co.uk/>

Werrington Clinic Werrington Clinic, Salters Close, Werrington, S-o-T, ST9 0DB	January 2026 1:100 @ A3 Planning	Drawn by EE	PROJECT No. 1128	Existing Elevations	Rev
				E002	/