




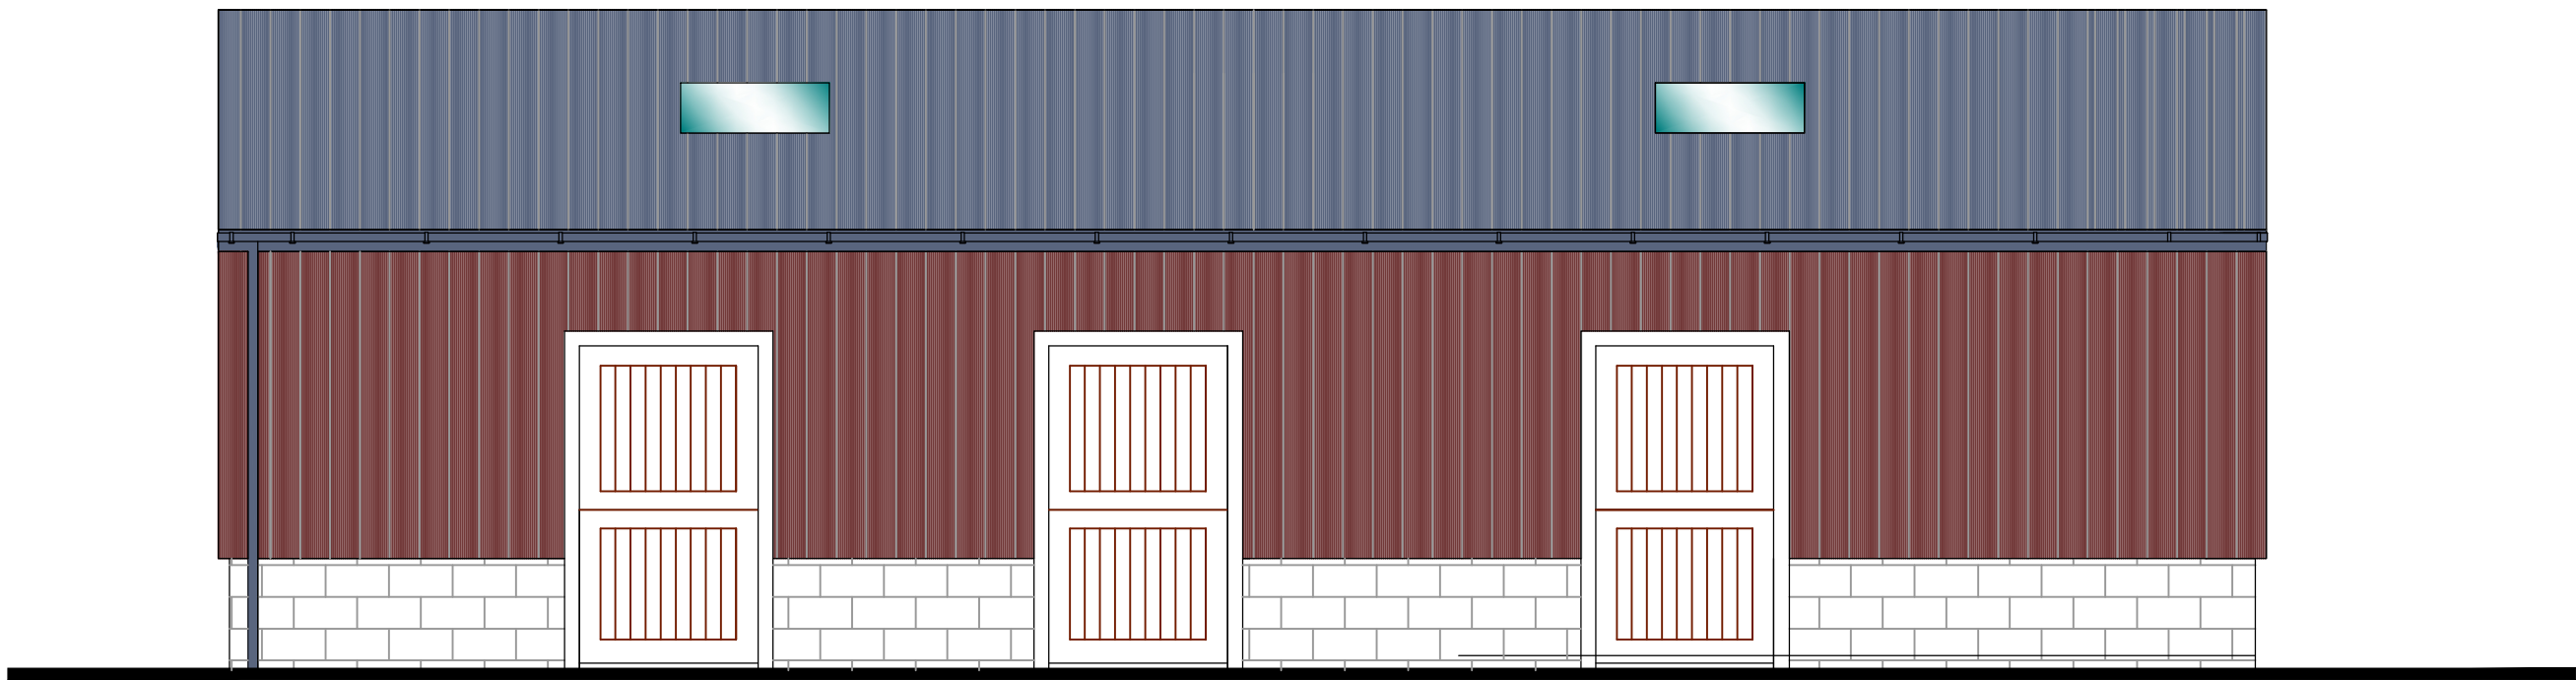


South West Elevation

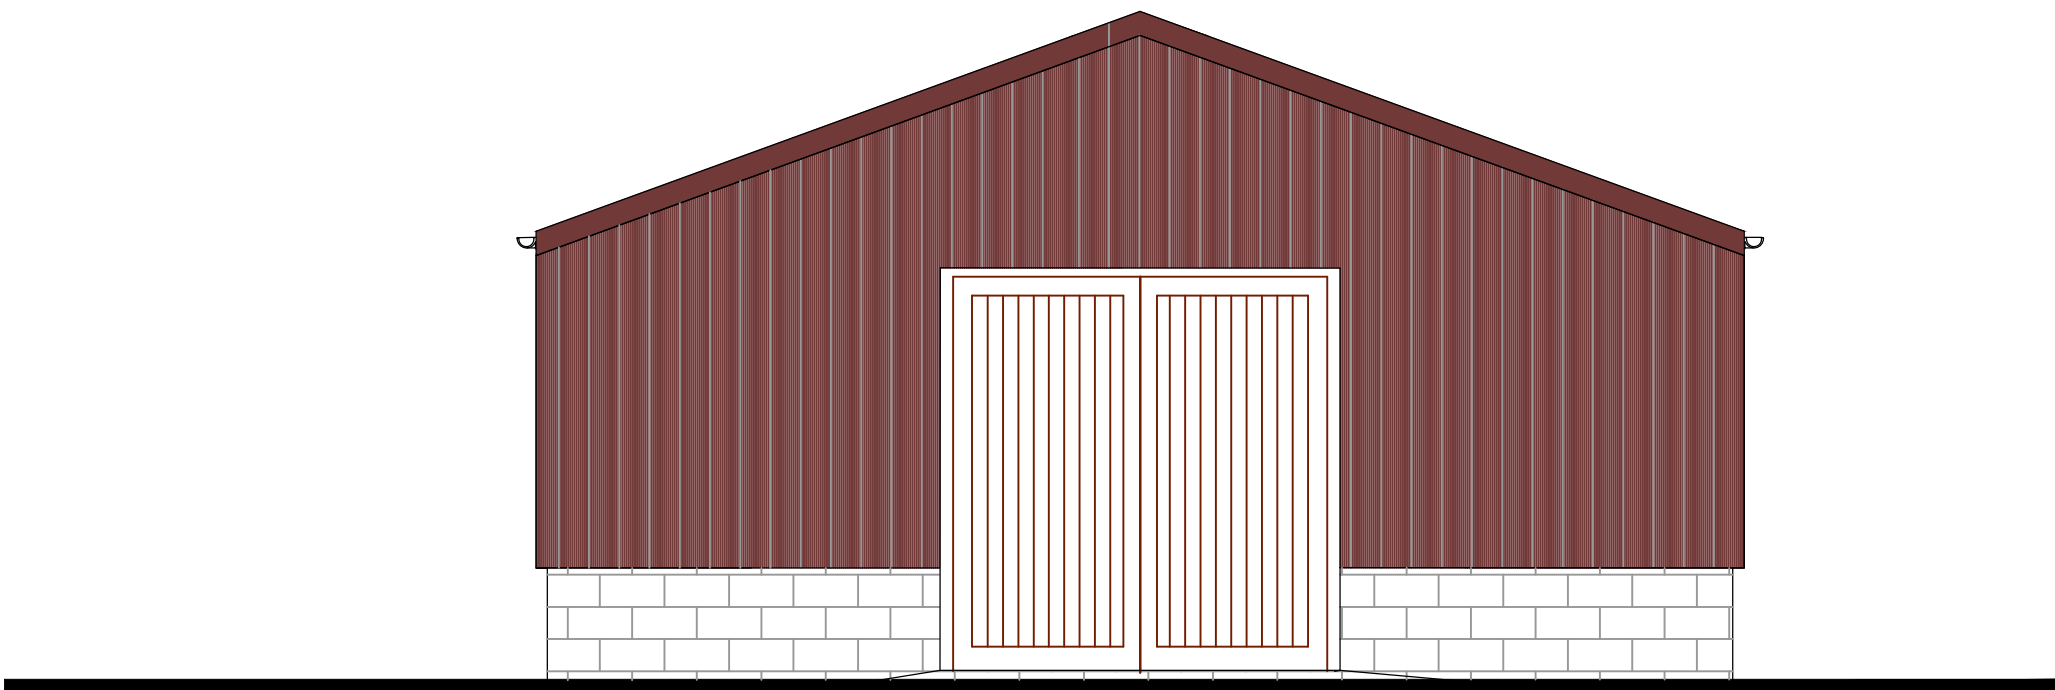


North West Elevation

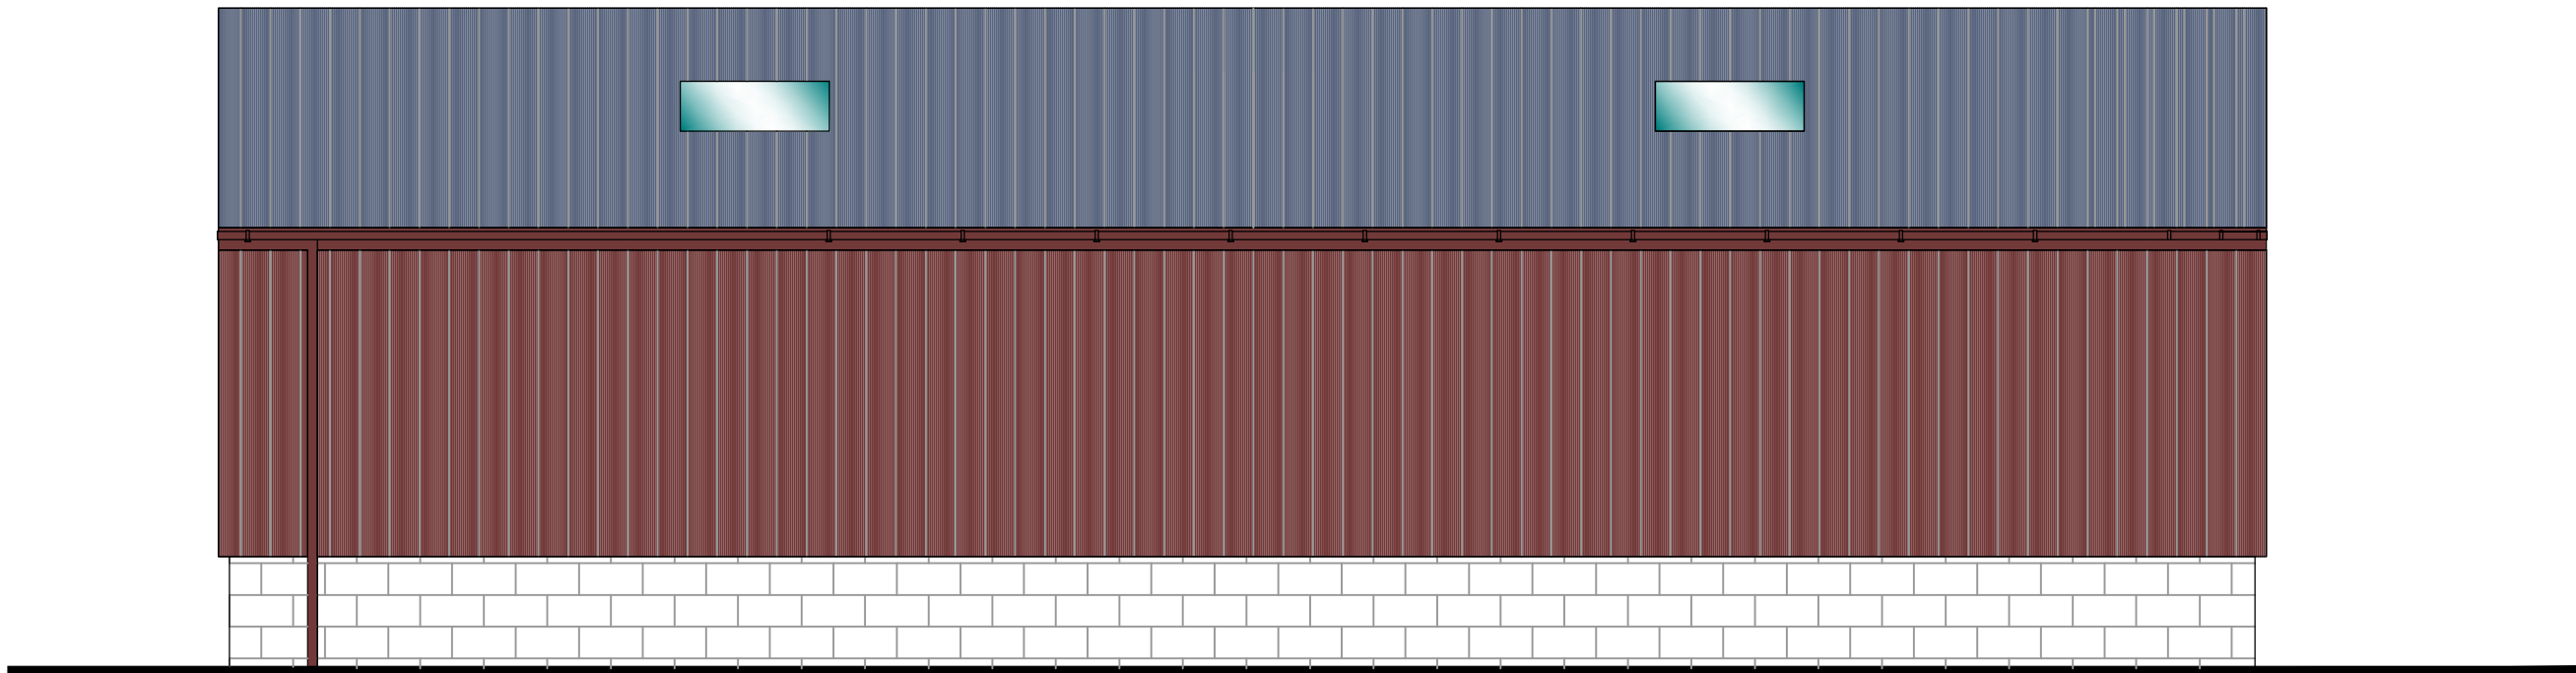


North East Elevation

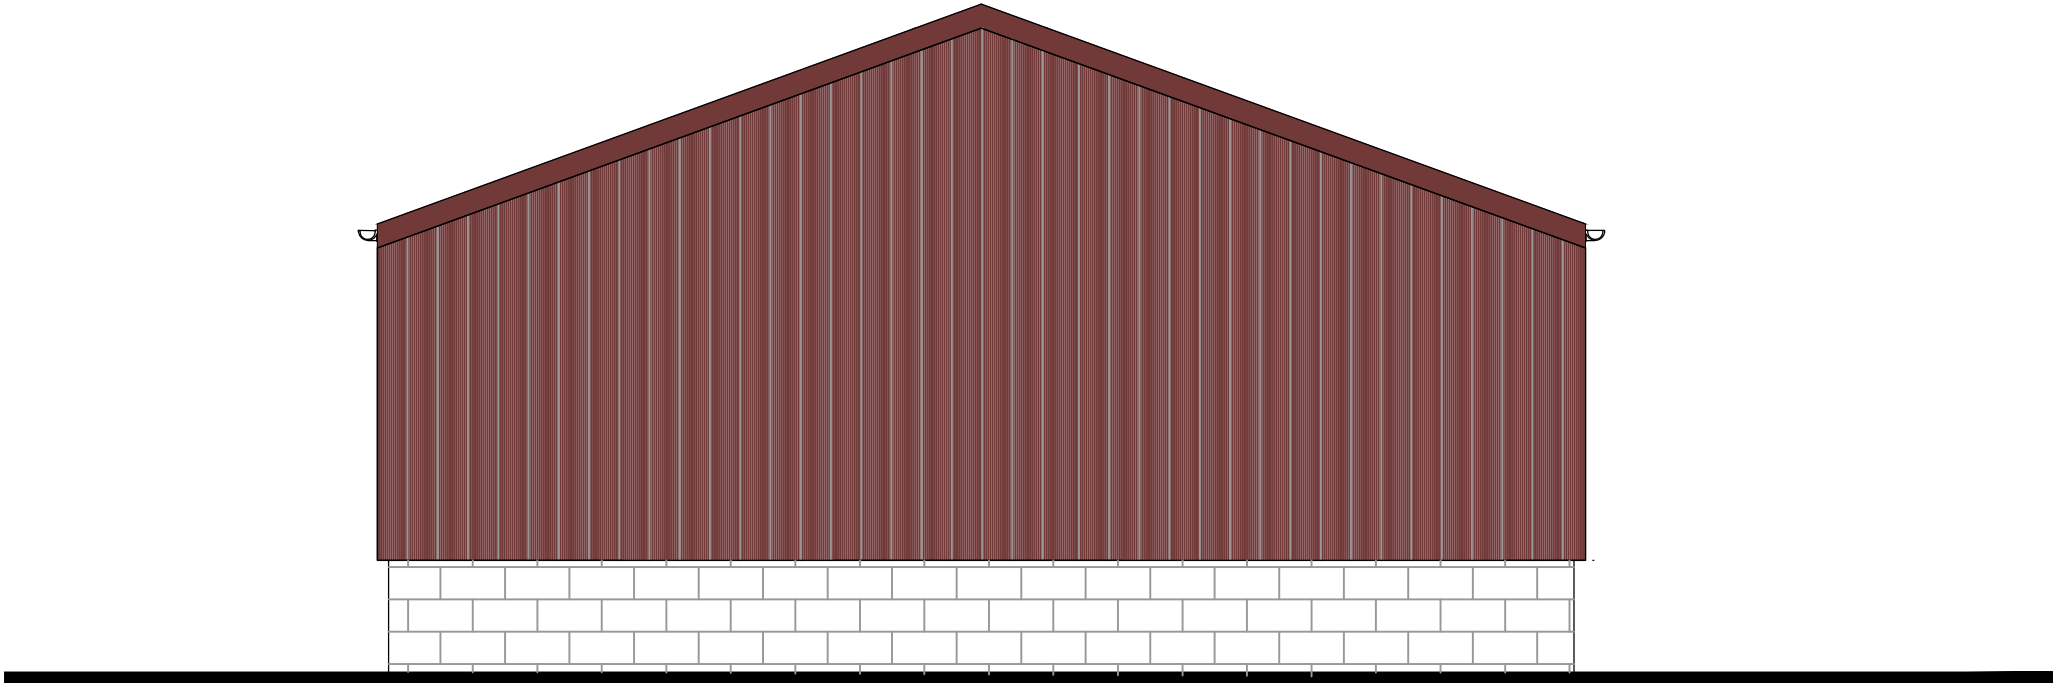


South East Elevation

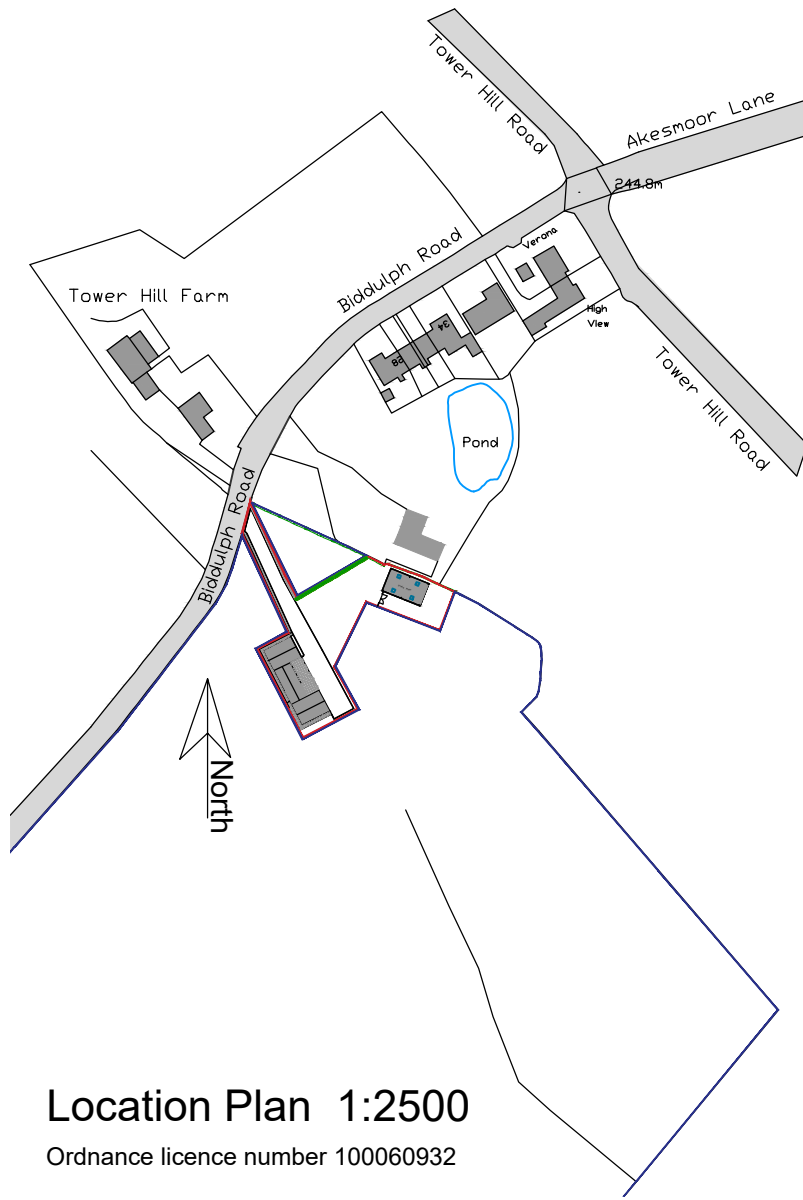


Location Plan 1:2500
Ordnance licence number 100060932

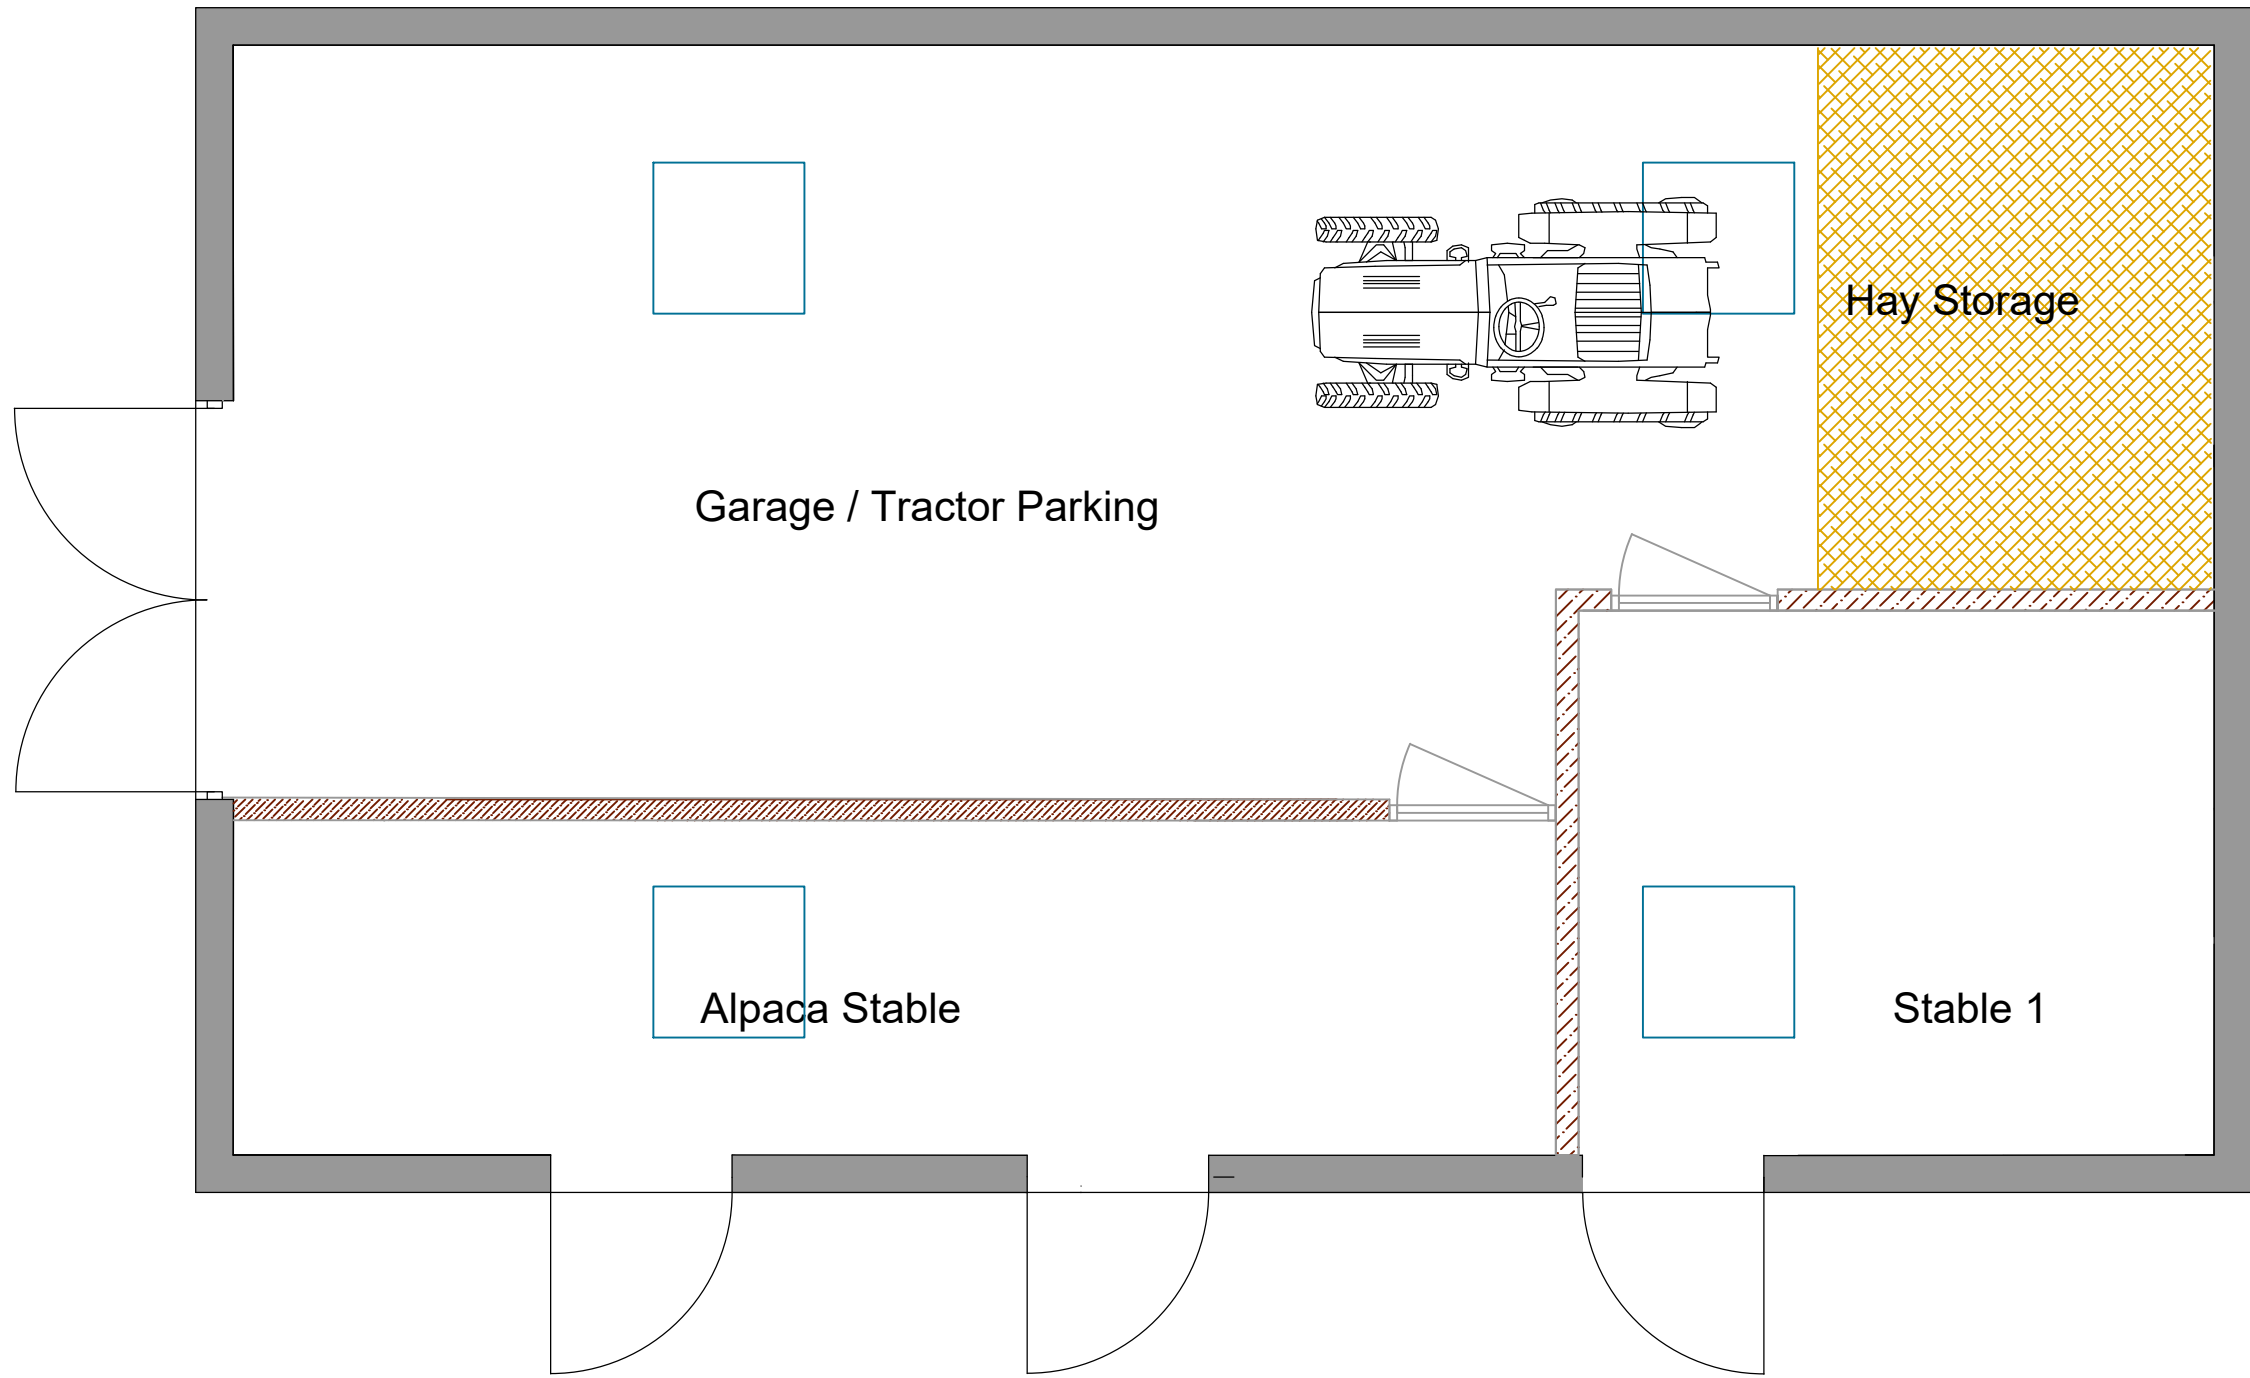

Floor Plan scale 1:50 @ A1

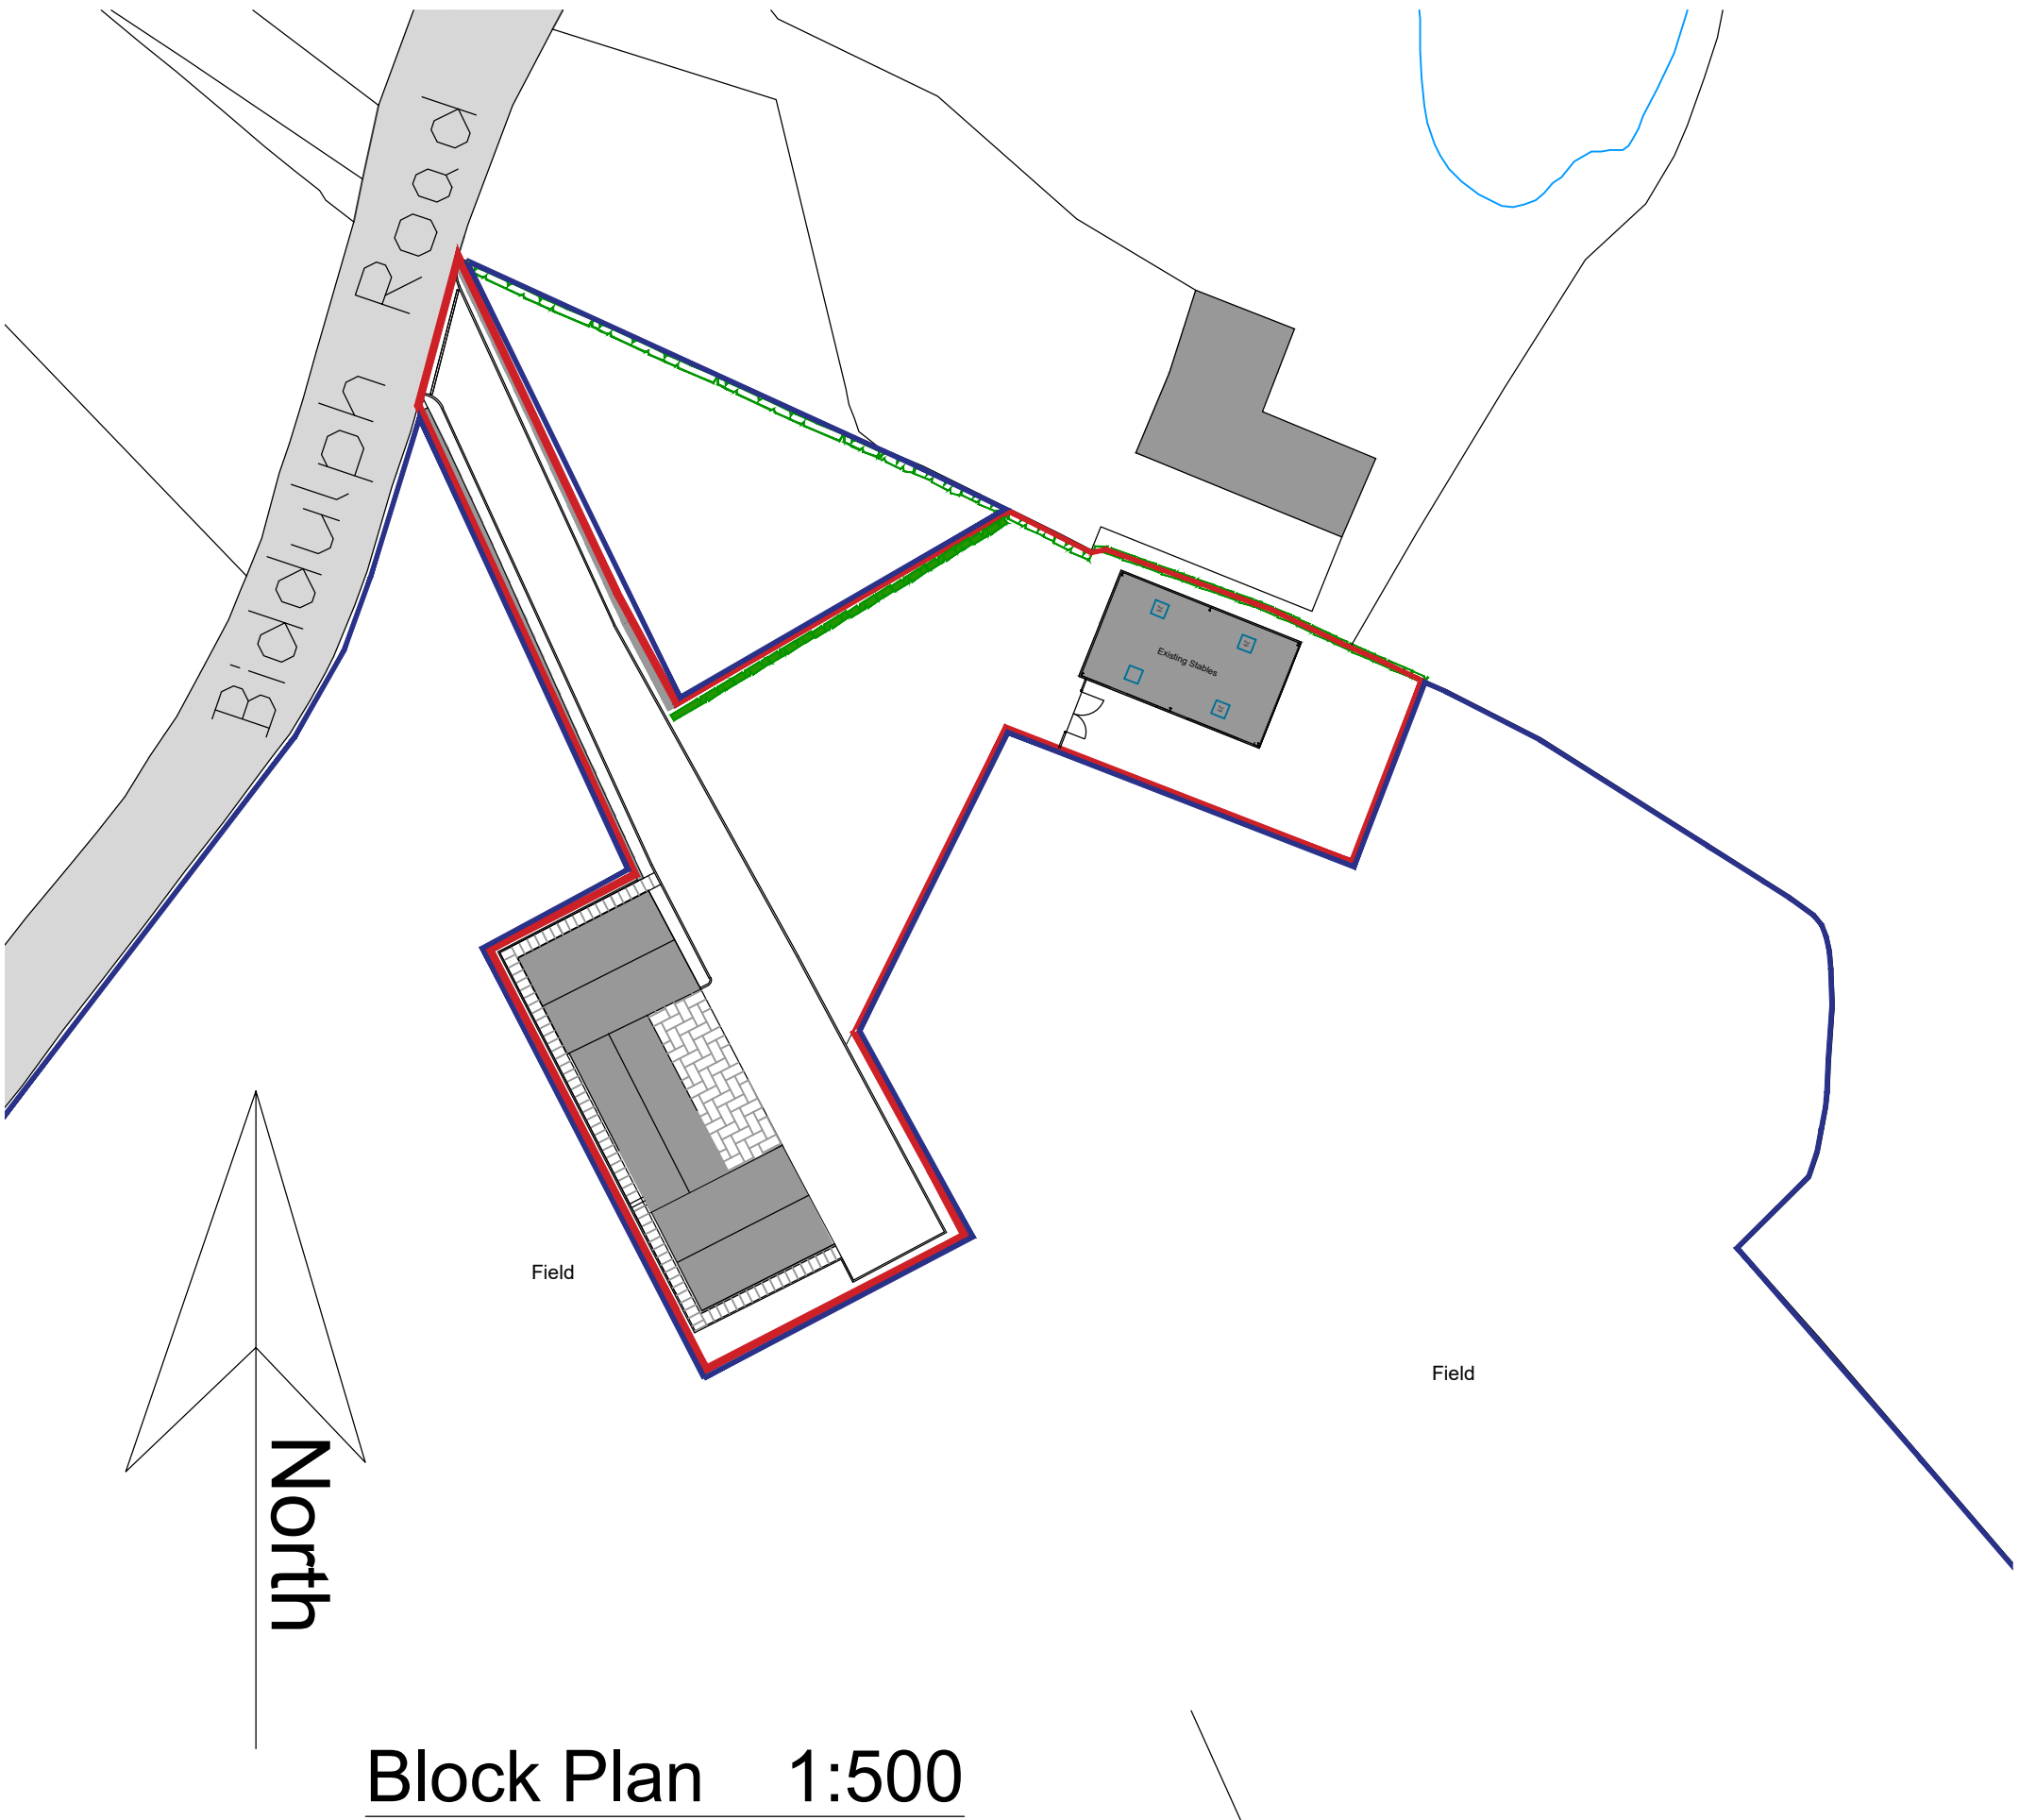

Block Plan 1:500

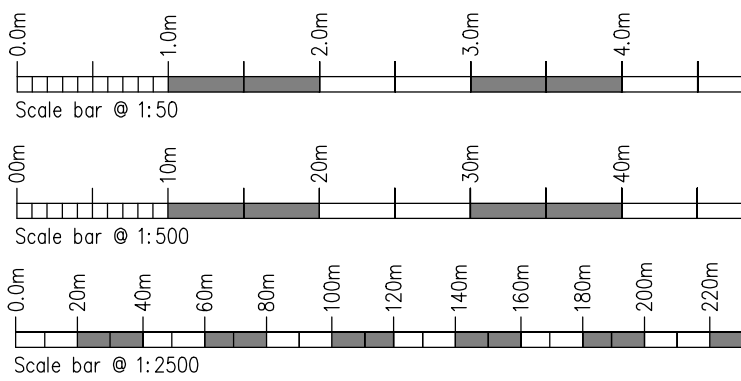

Rev.	Drawn	Comments.	Date

MAC
ARCHITECTURAL DESIGN LTD
Moorland House, 123 Moorland Road, Burslem, ST6 1JD.
T:01782 503302 E:admin@mac-arch.co.uk

Client:
Mr J Foxall

Project:
Proposed Alterations to Stables at
The Old Engine House, Biddulph
Road, Mow Cop, Stoke on Trent,
Staffs. ST7 3PU

Title: Existing / Proposed
Plans & Elevations

Status:
Planning.