


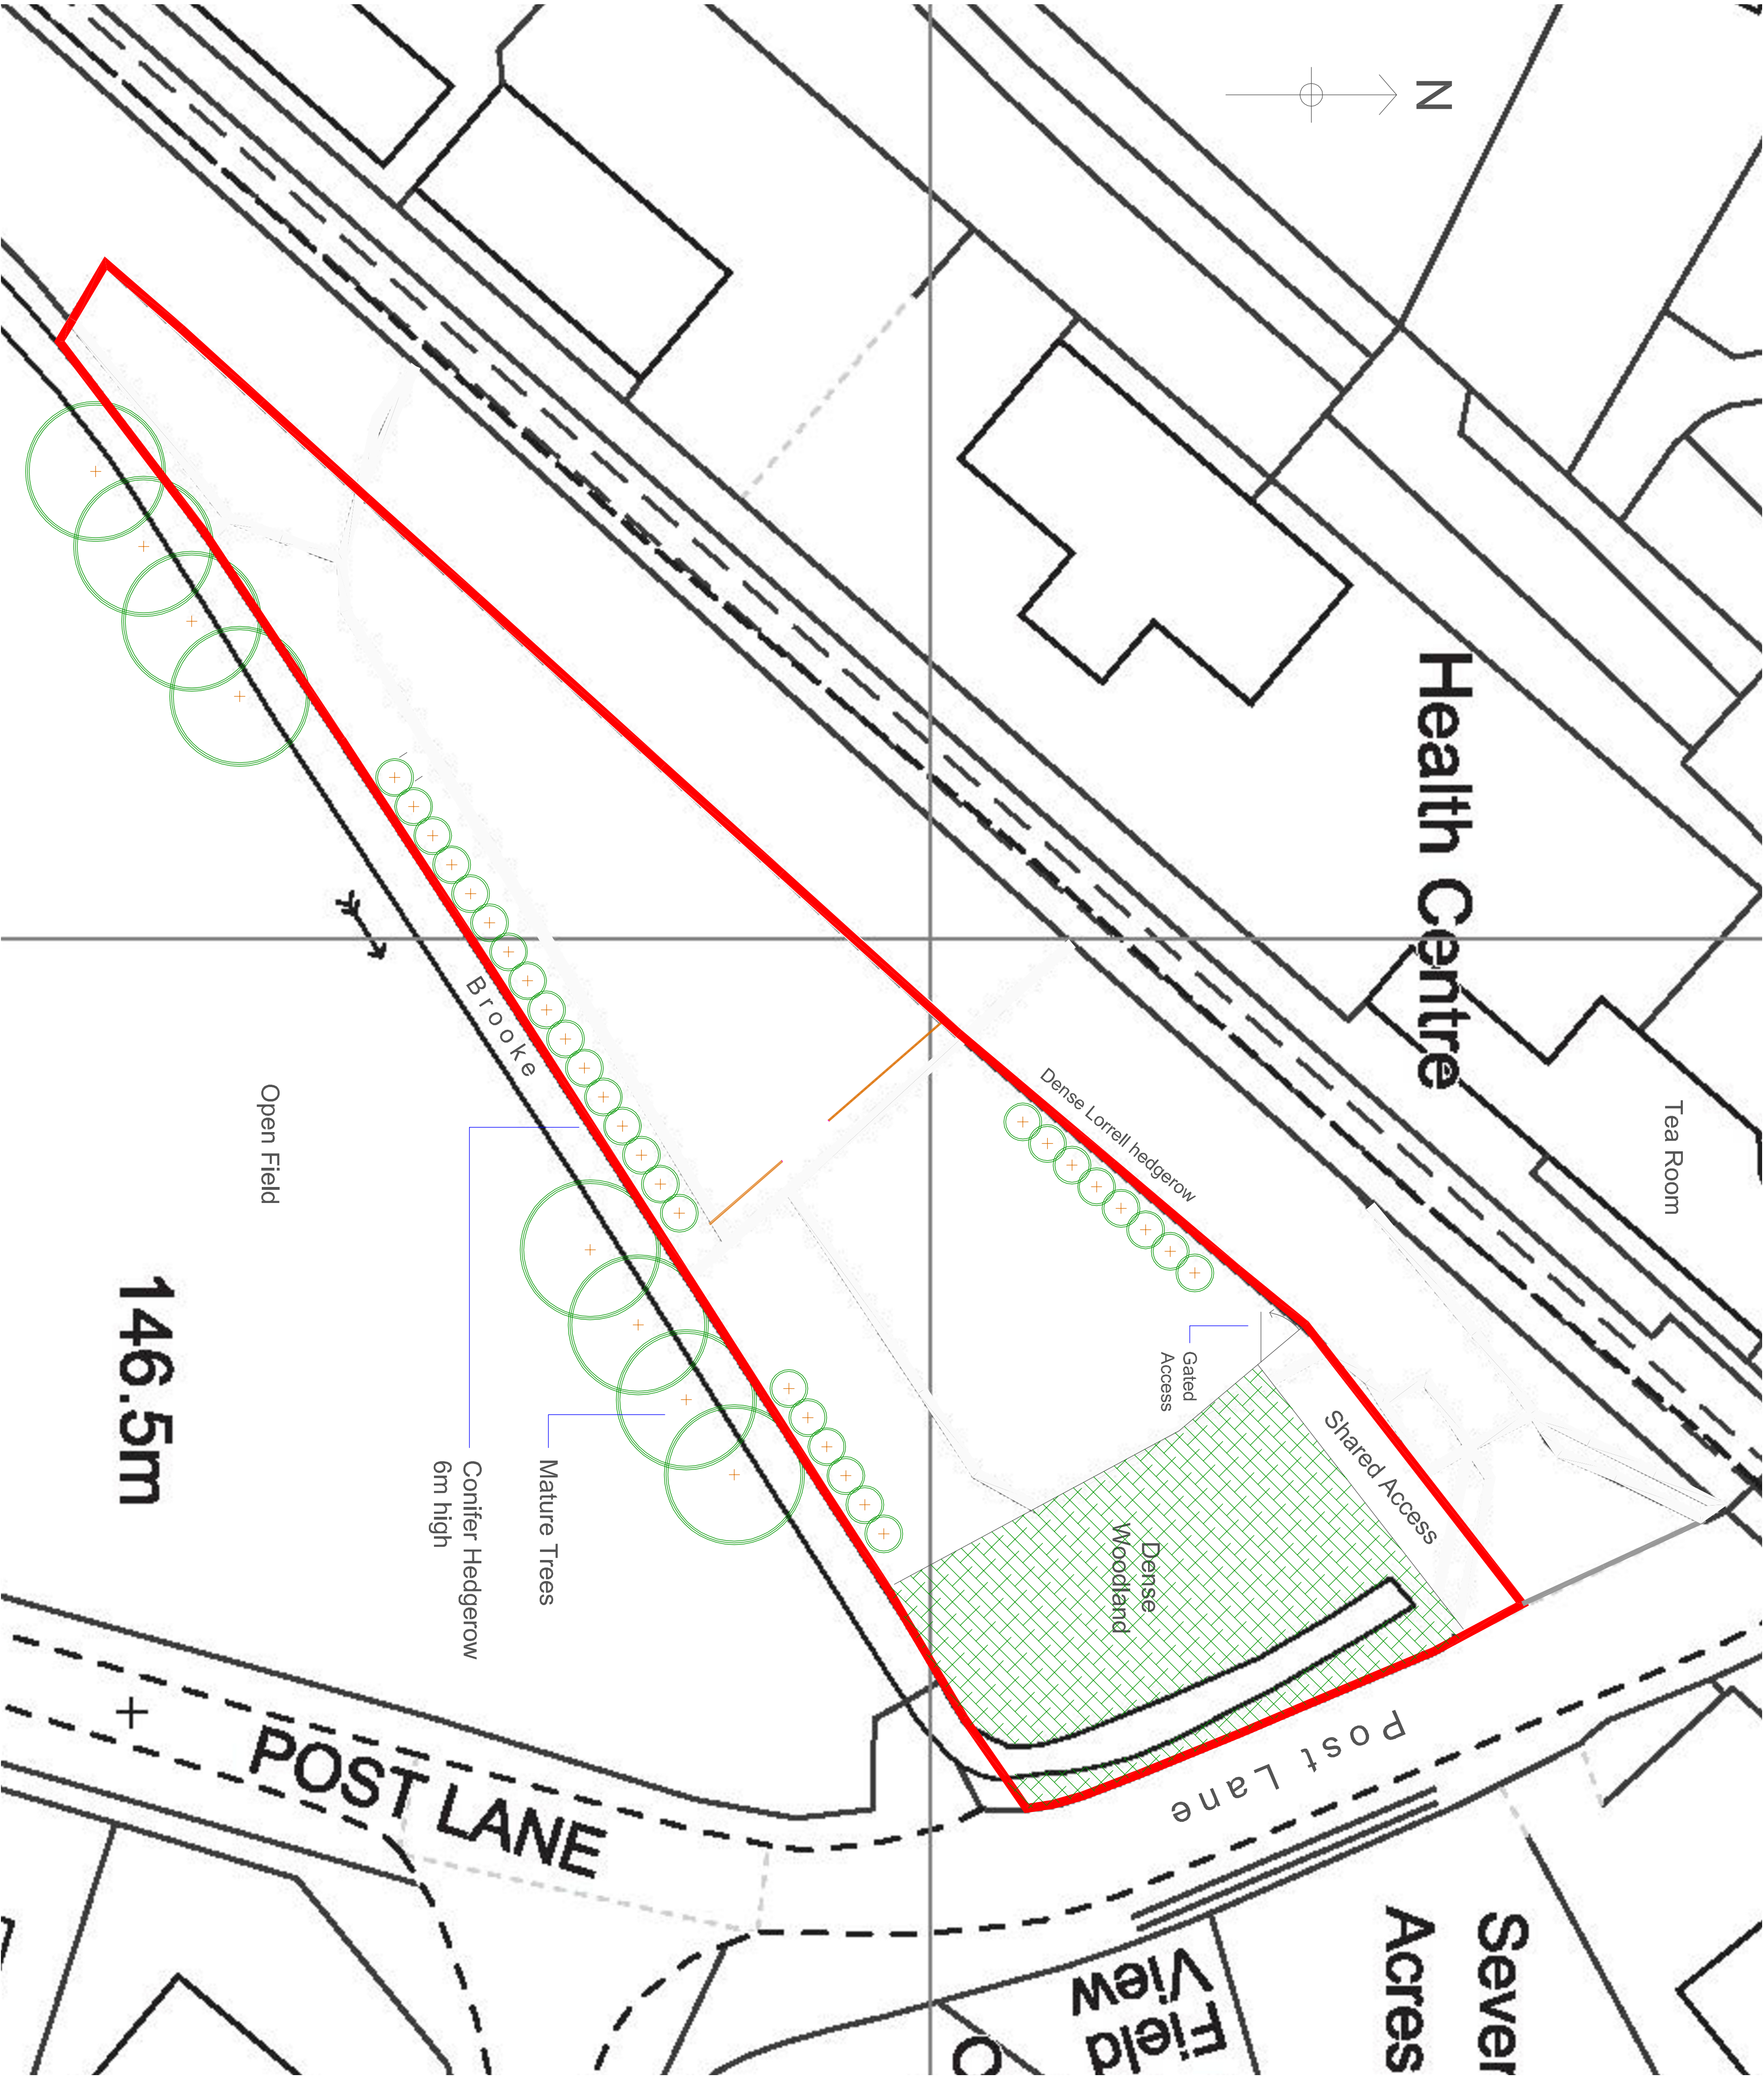

For Information Purposes Only

All dimensions, construction details and specification details contained on this drawing are for information / discussion purposes only. All are to be checked and agreed on site with Client / Building Inspector as applicable prior to construction.

Rev	Comment	Date

ALL DIMENSIONS & LEVELS INDICATED ON THIS DRAWINGS ARE INDICATIVE ONLY. ALL ARE TO BE CHECKED ON SITE BY THE CONTRACTOR PRIOR TO CONSTRUCTION. CONTRACTOR TO TAKE FULL RESPONSIBILITY FOR ALL TECHNICAL DETAILS TO BE CONSTRUCTED. THIS DRAWING IS NOT TO BE USED FOR ANY OTHER PURPOSES WITHOUT THE WRITTEN PERMISSION OF THE ARCHITECT. CHECKED AND APPROVED BY BUILDING CONTROL PRIOR TO CONSTRUCTION.

Building Plans Drawn & Submitted for Planning and Building Regulations Approval

All drawings with client authority / prior approval & address

35 Saddington Way,
Sutton-on-Trent
ST9 9XQ

Rob Williams
Tel: 07947 211 467
Email: cds_@live.co.uk


FREE QUOTES & ADVICE

Cds

Construction Drafting Services

- **Client:**
MR GEOFF BARLOW
- **Project:**
LAND OFF POST LANE, ENDON, STOKE ON TRENT,
STAFFORDSHIRE, ST9 9DT
- **Status:**
FOR DISCUSSION ONLY
- **Title:**
ORIGINAL SITE PLAN
- **Drawing No:**
SK 01A
- **Scale:**
1:200 @A1
- **Date:**
NOV 2025

Original Site Plan 1:200

 

Scale Bar 1:200