



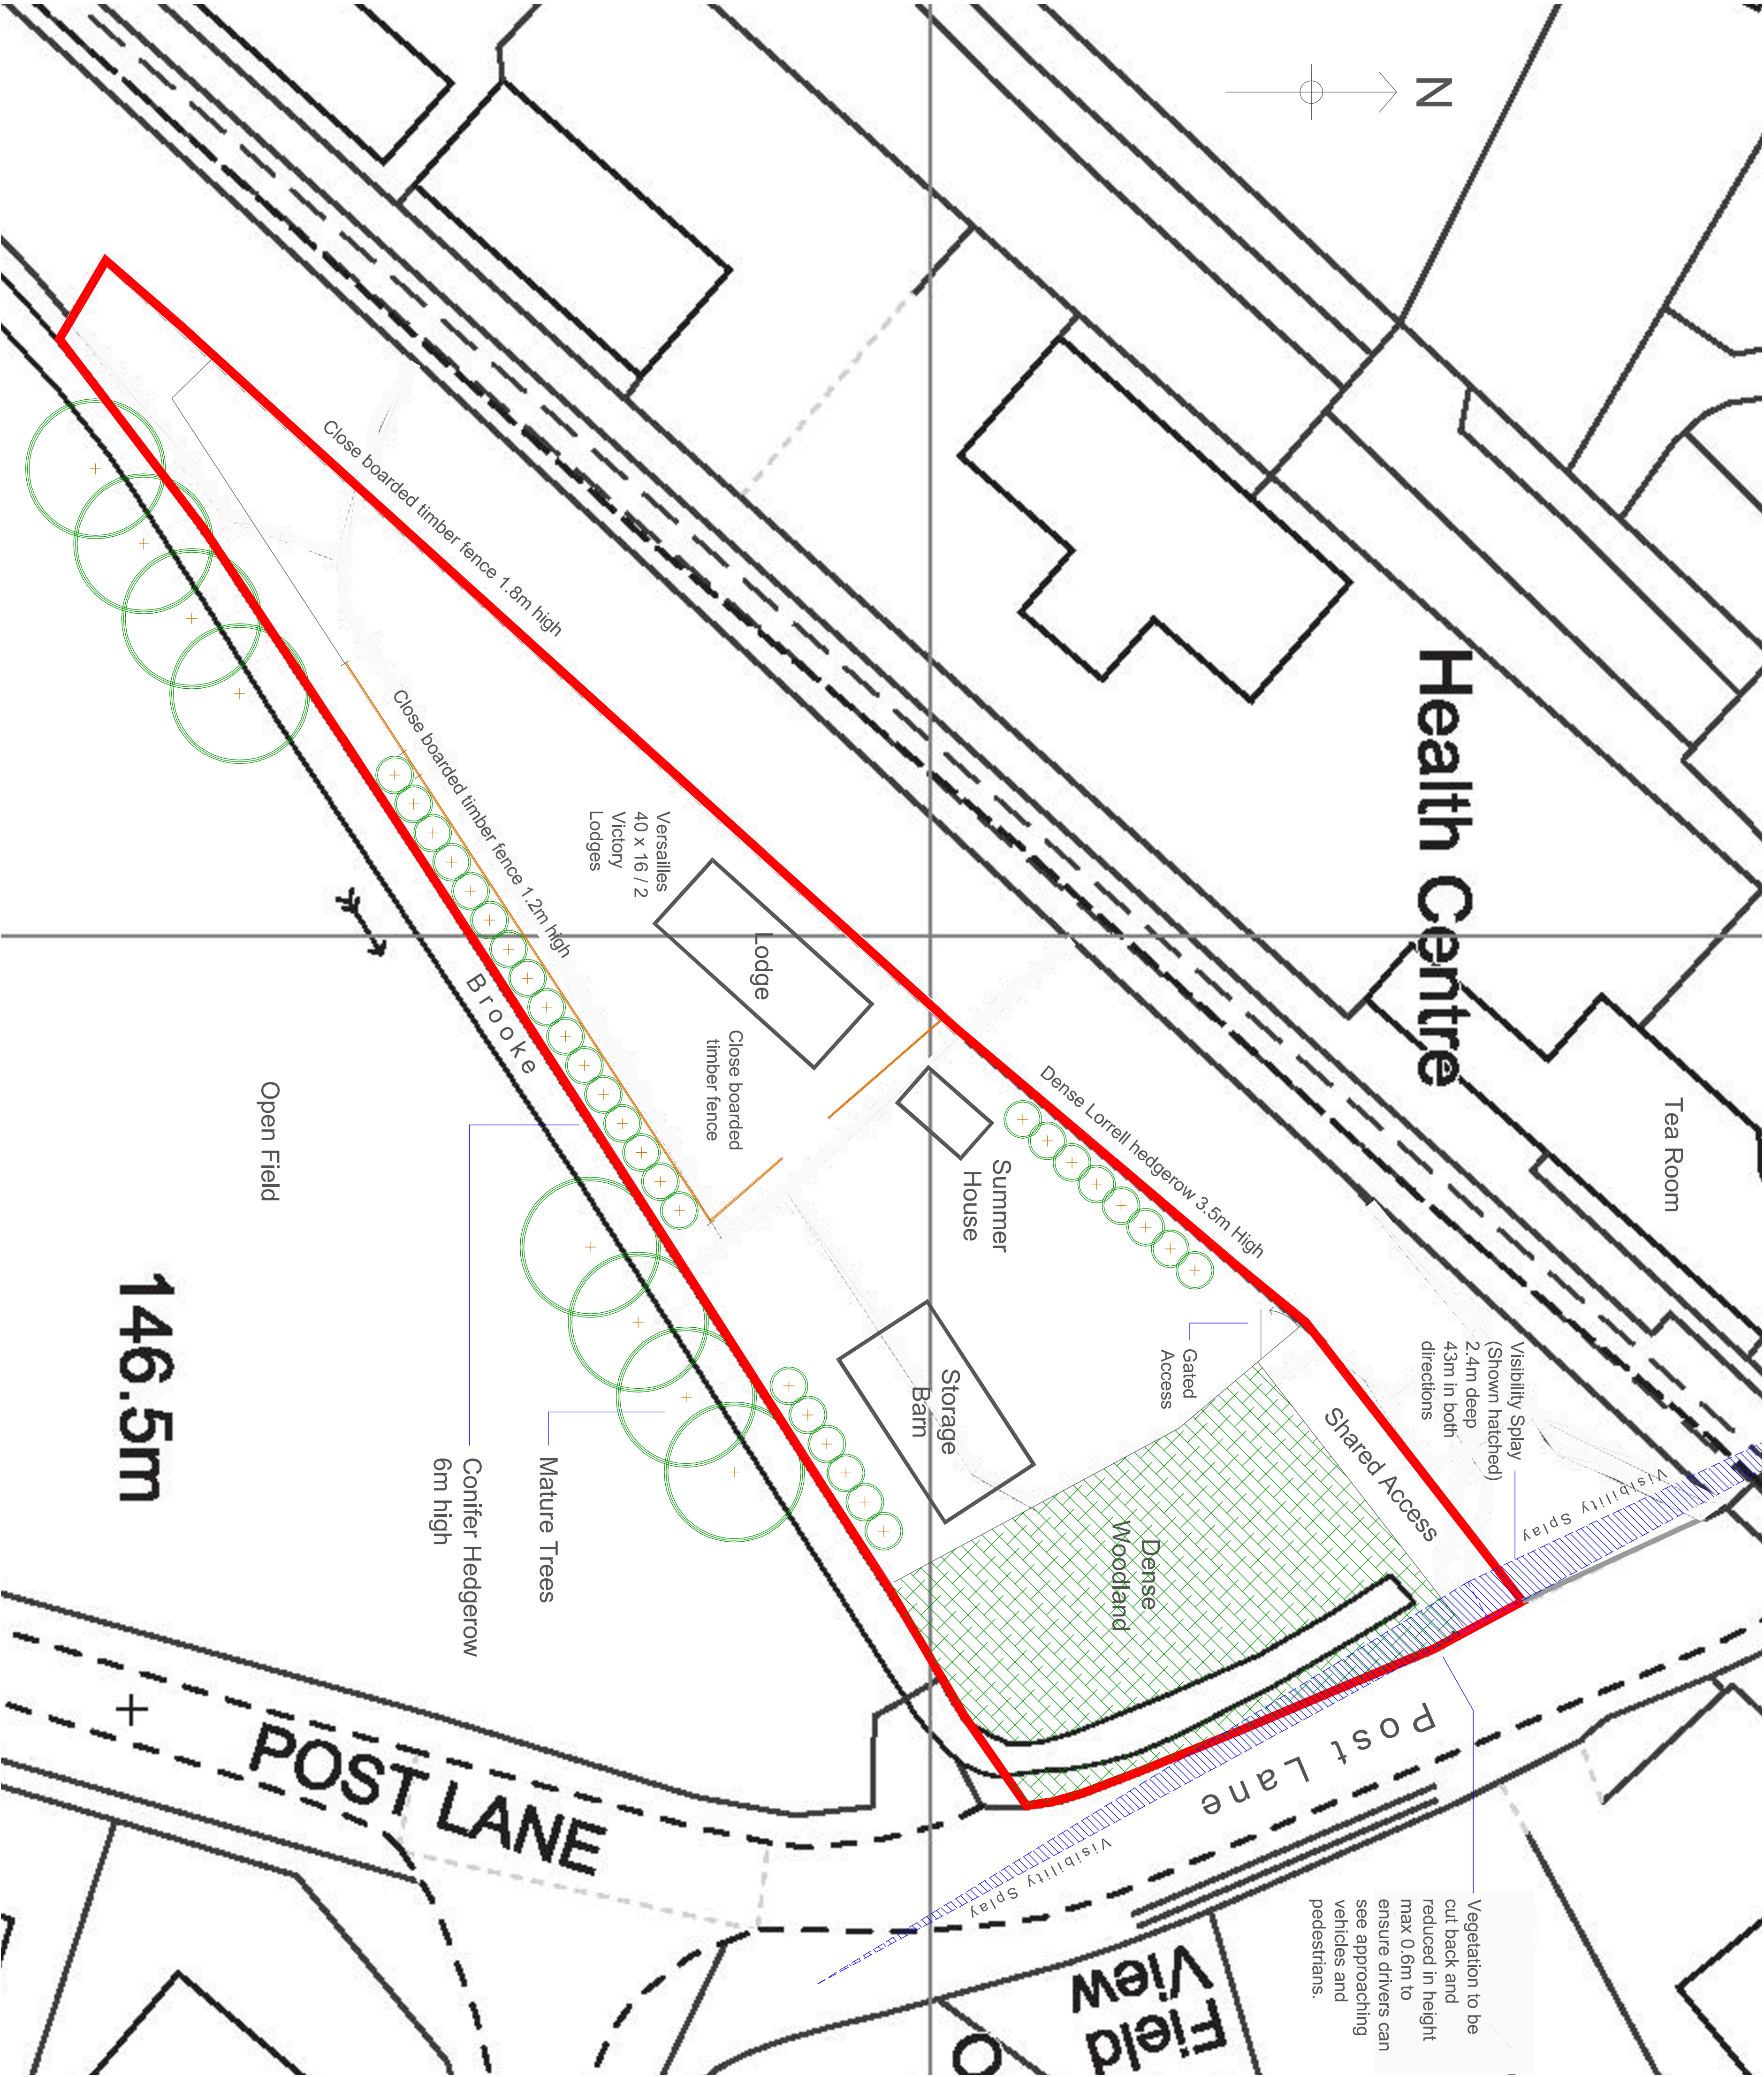

Modified Site Plan 1:200

 

For Information Purposes Only

All dimensions, construction details and specification details contained on this drawing are for information / discussion purposes only. All are to be checked and agreed on site with Client / Building Inspector as applicable prior to construction.

Rev	Comment	Date

ALL DIMENSIONS & LEVELS INDICATED ON THIS DRAWINGS ARE INDICATIVE ONLY. ALL ARE TO BE CHECKED ON SITE BY THE CONTRACTOR PRIOR TO CONSTRUCTION. CONTRACTOR TO TAKE FULL RESPONSIBILITY FOR ALL TECHNICAL DETAILS TO BE CONSTRUCTED. THIS DRAWING IS NOT TO BE USED FOR CONSTRUCTION WITHOUT BEING CHECKED AND APPROVED BY BUILDING CONTROL PRIOR TO CONSTRUCTION.

Building Plans Drawn & Submitted for Planning and Building Regulations Approval
All drawings with clear authority from client & address

35 Saddle Way,
Stoke-on-Trent
ST9 9XQ

Rob Williams
Tel: 07947 211 467
Email: cds_@live.co.uk

Construction Drafting Services

Cds

FREE QUOTES & ADVICE

- **Client:**
MR GEOFF BARLOW
- **Project:**
LAND OFF POST LANE, ENDON, STOKE ON TRENT,
STAFFORDSHIRE, ST9 9DT
- **Status:**
FOR DISCUSSION ONLY
- **Title:**
MODIFIED SITE PLAN
- **Drawing No:**
SK 02A
- **Scale:**
1:200 @A1
- **Date:**
NOV 2025