




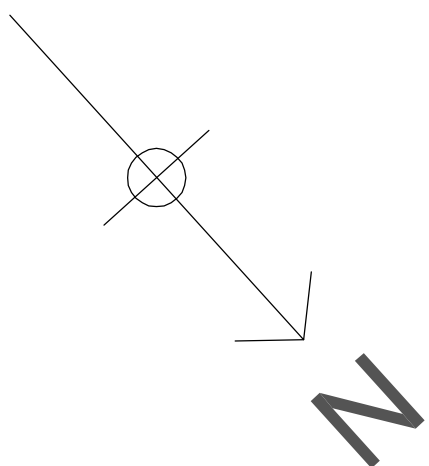


Proposed Lodge Floor Plan 1:50

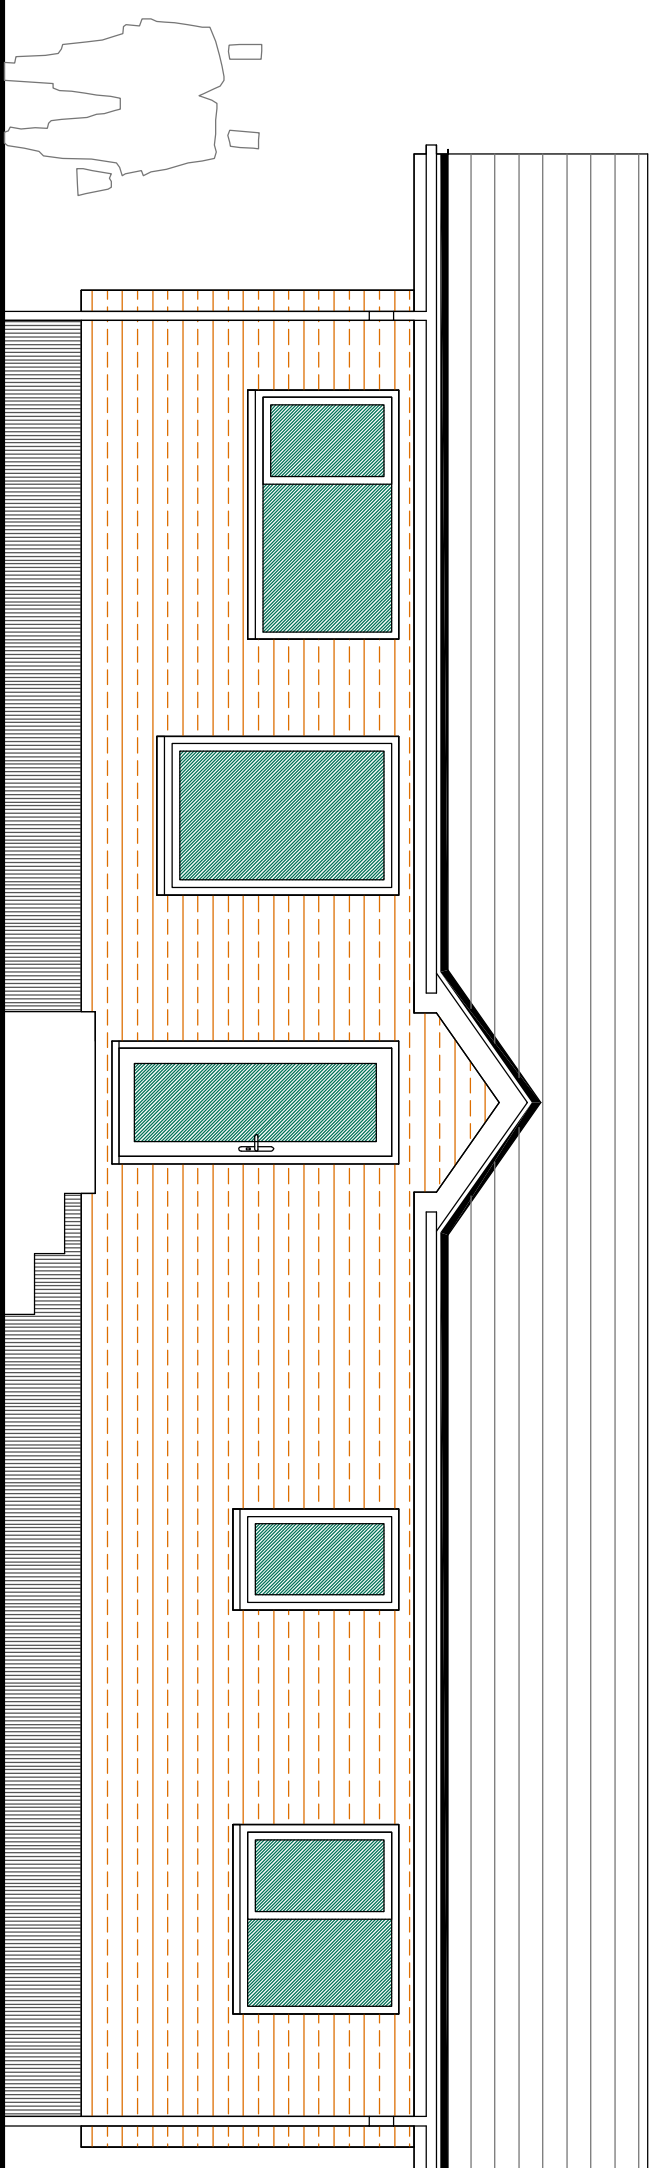

Proposed Lodge Side Elevation 1:50
(South East)

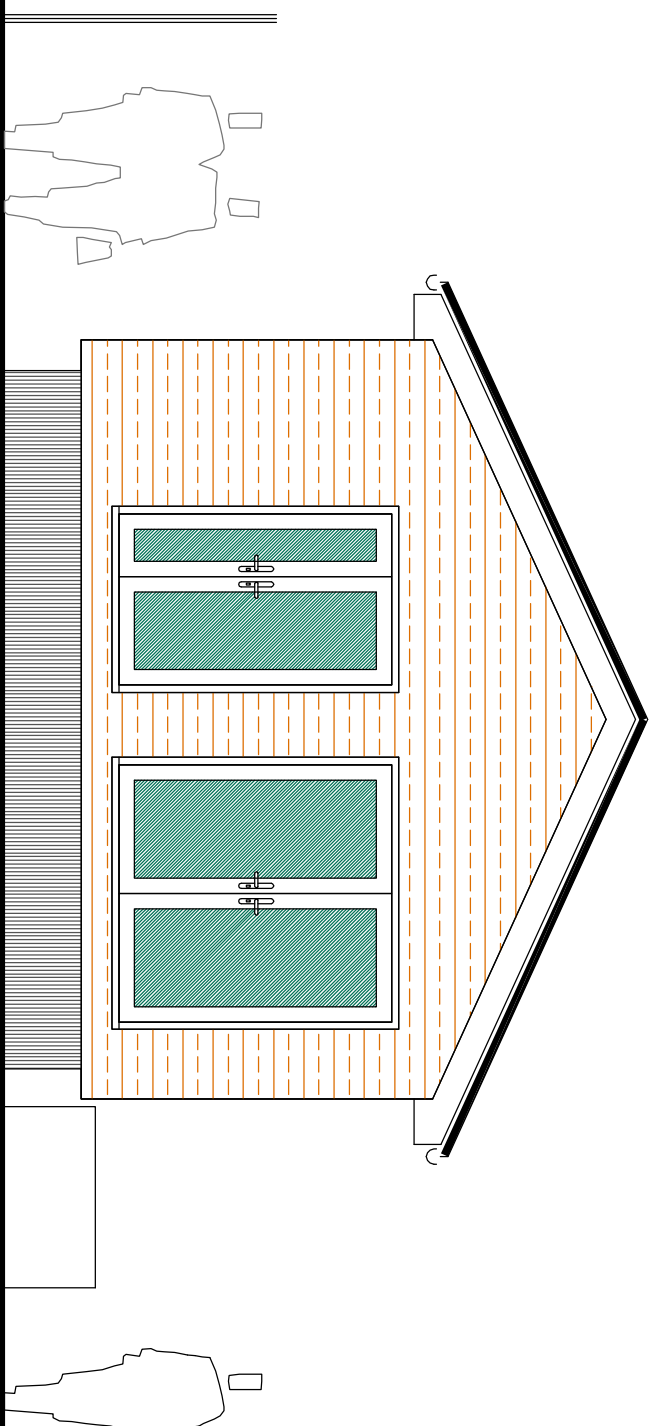

Proposed Lodge Front Elevation 1:50
(South West)

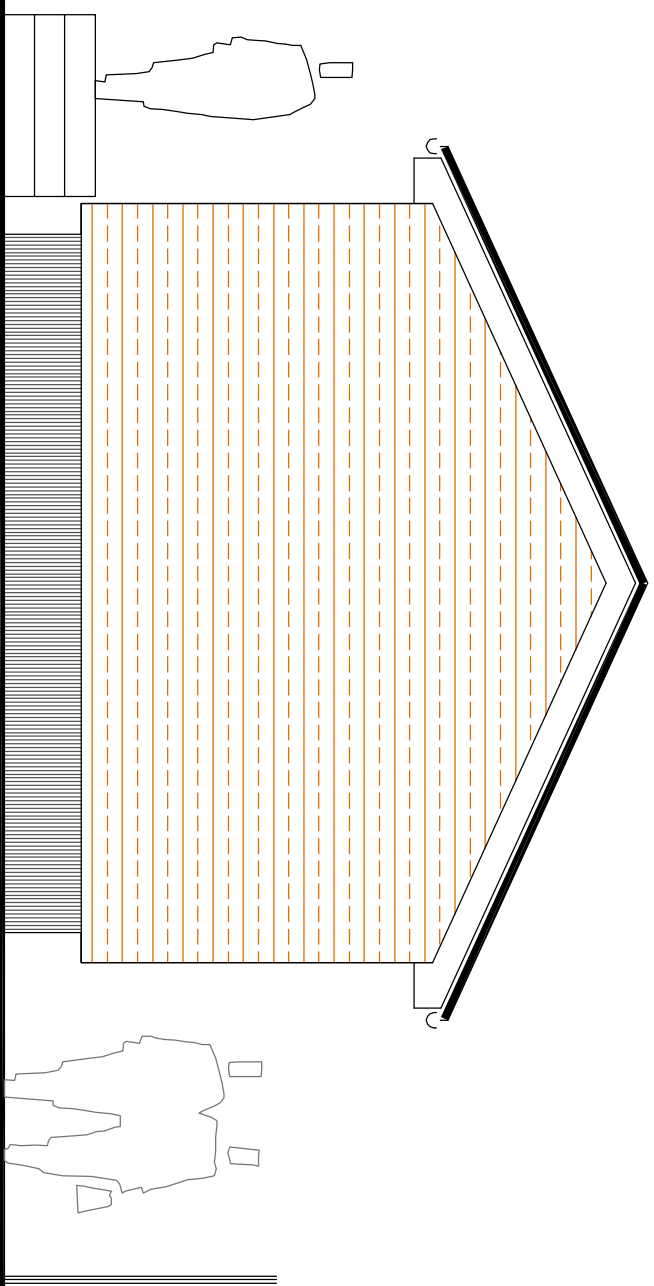


Proposed Lodge End Elevation 1:50
(North East)

Proposed Lodge Side Elevation 1:50 (North West)

0m 1m 2m 3m 4m 5m

Scale Bar 1:50

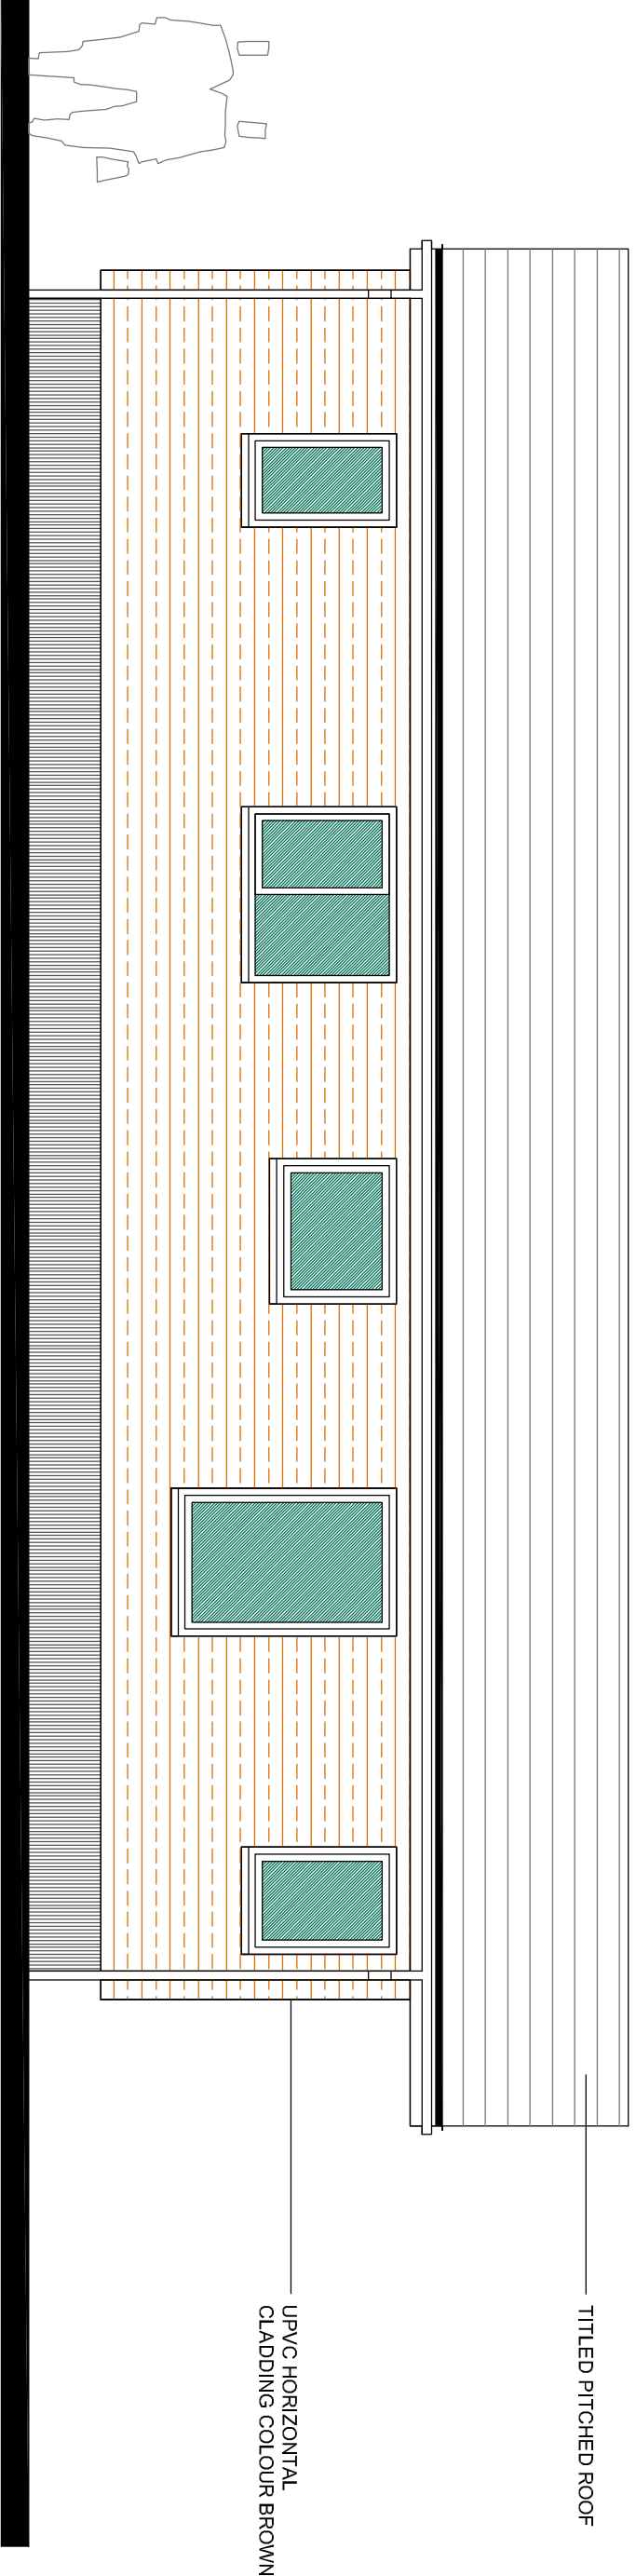

TITLED PITCHED ROOF

UPVC HORIZONTAL CLADDING COLOUR BROWN

For Information Purposes Only

All dimensions, construction details and specification details contained on this drawing are for information / discussion purposes only. All are to be checked and agreed on site with Client / Building Inspector as applicable prior to construction.

Rev	Comment	Date

ALL DIMENSIONS & LEVELS INDICATED ON THIS DRAWINGS ARE INDICATIVE ONLY. ALL ARE TO BE CHECKED ON SITE BY THE CONTRACTOR PRIOR TO CONSTRUCTION. CONTRACTOR TO TAKE FULL RESPONSIBILITY FOR ALL TECHNICAL DETAILS TO BE CONSTRUCTION. ALL DIMENSIONS AND SPECIFICATIONS ARE TO BE CHECKED AND APPROVED BY BUILDING CONTROL PRIOR TO CONSTRUCTION.

Building Plans Drawn & Submitted for Planning and Building Regulations Approval
All drawings with client authority / free advice & advice

35 Salford Way,
Salford-Trent
S19 5XO

Rob Williams
Tel: 07947 211 467
Email: cds_@live.co.uk

Construction Drafting Services

Cds

● **Client:**
MR GEOFF BARLOW

● **Project:**
LAND OFF POST LANE, ENDON, STOKE ON TRENT,
STAFFORDSHIRE, ST9 9DT

● **Status:**
FOR DISCUSSION ONLY

● **Title:**
LODGE PLANS AND ELEVATIONS

● **Drawing No:** 1:50 @A1

● **Scale:** 1:50 @A1

● **Date:** NOV 2025