



Notes:
This drawing is copyright.
Scale at own Risk. Figured dimensions only to be used.

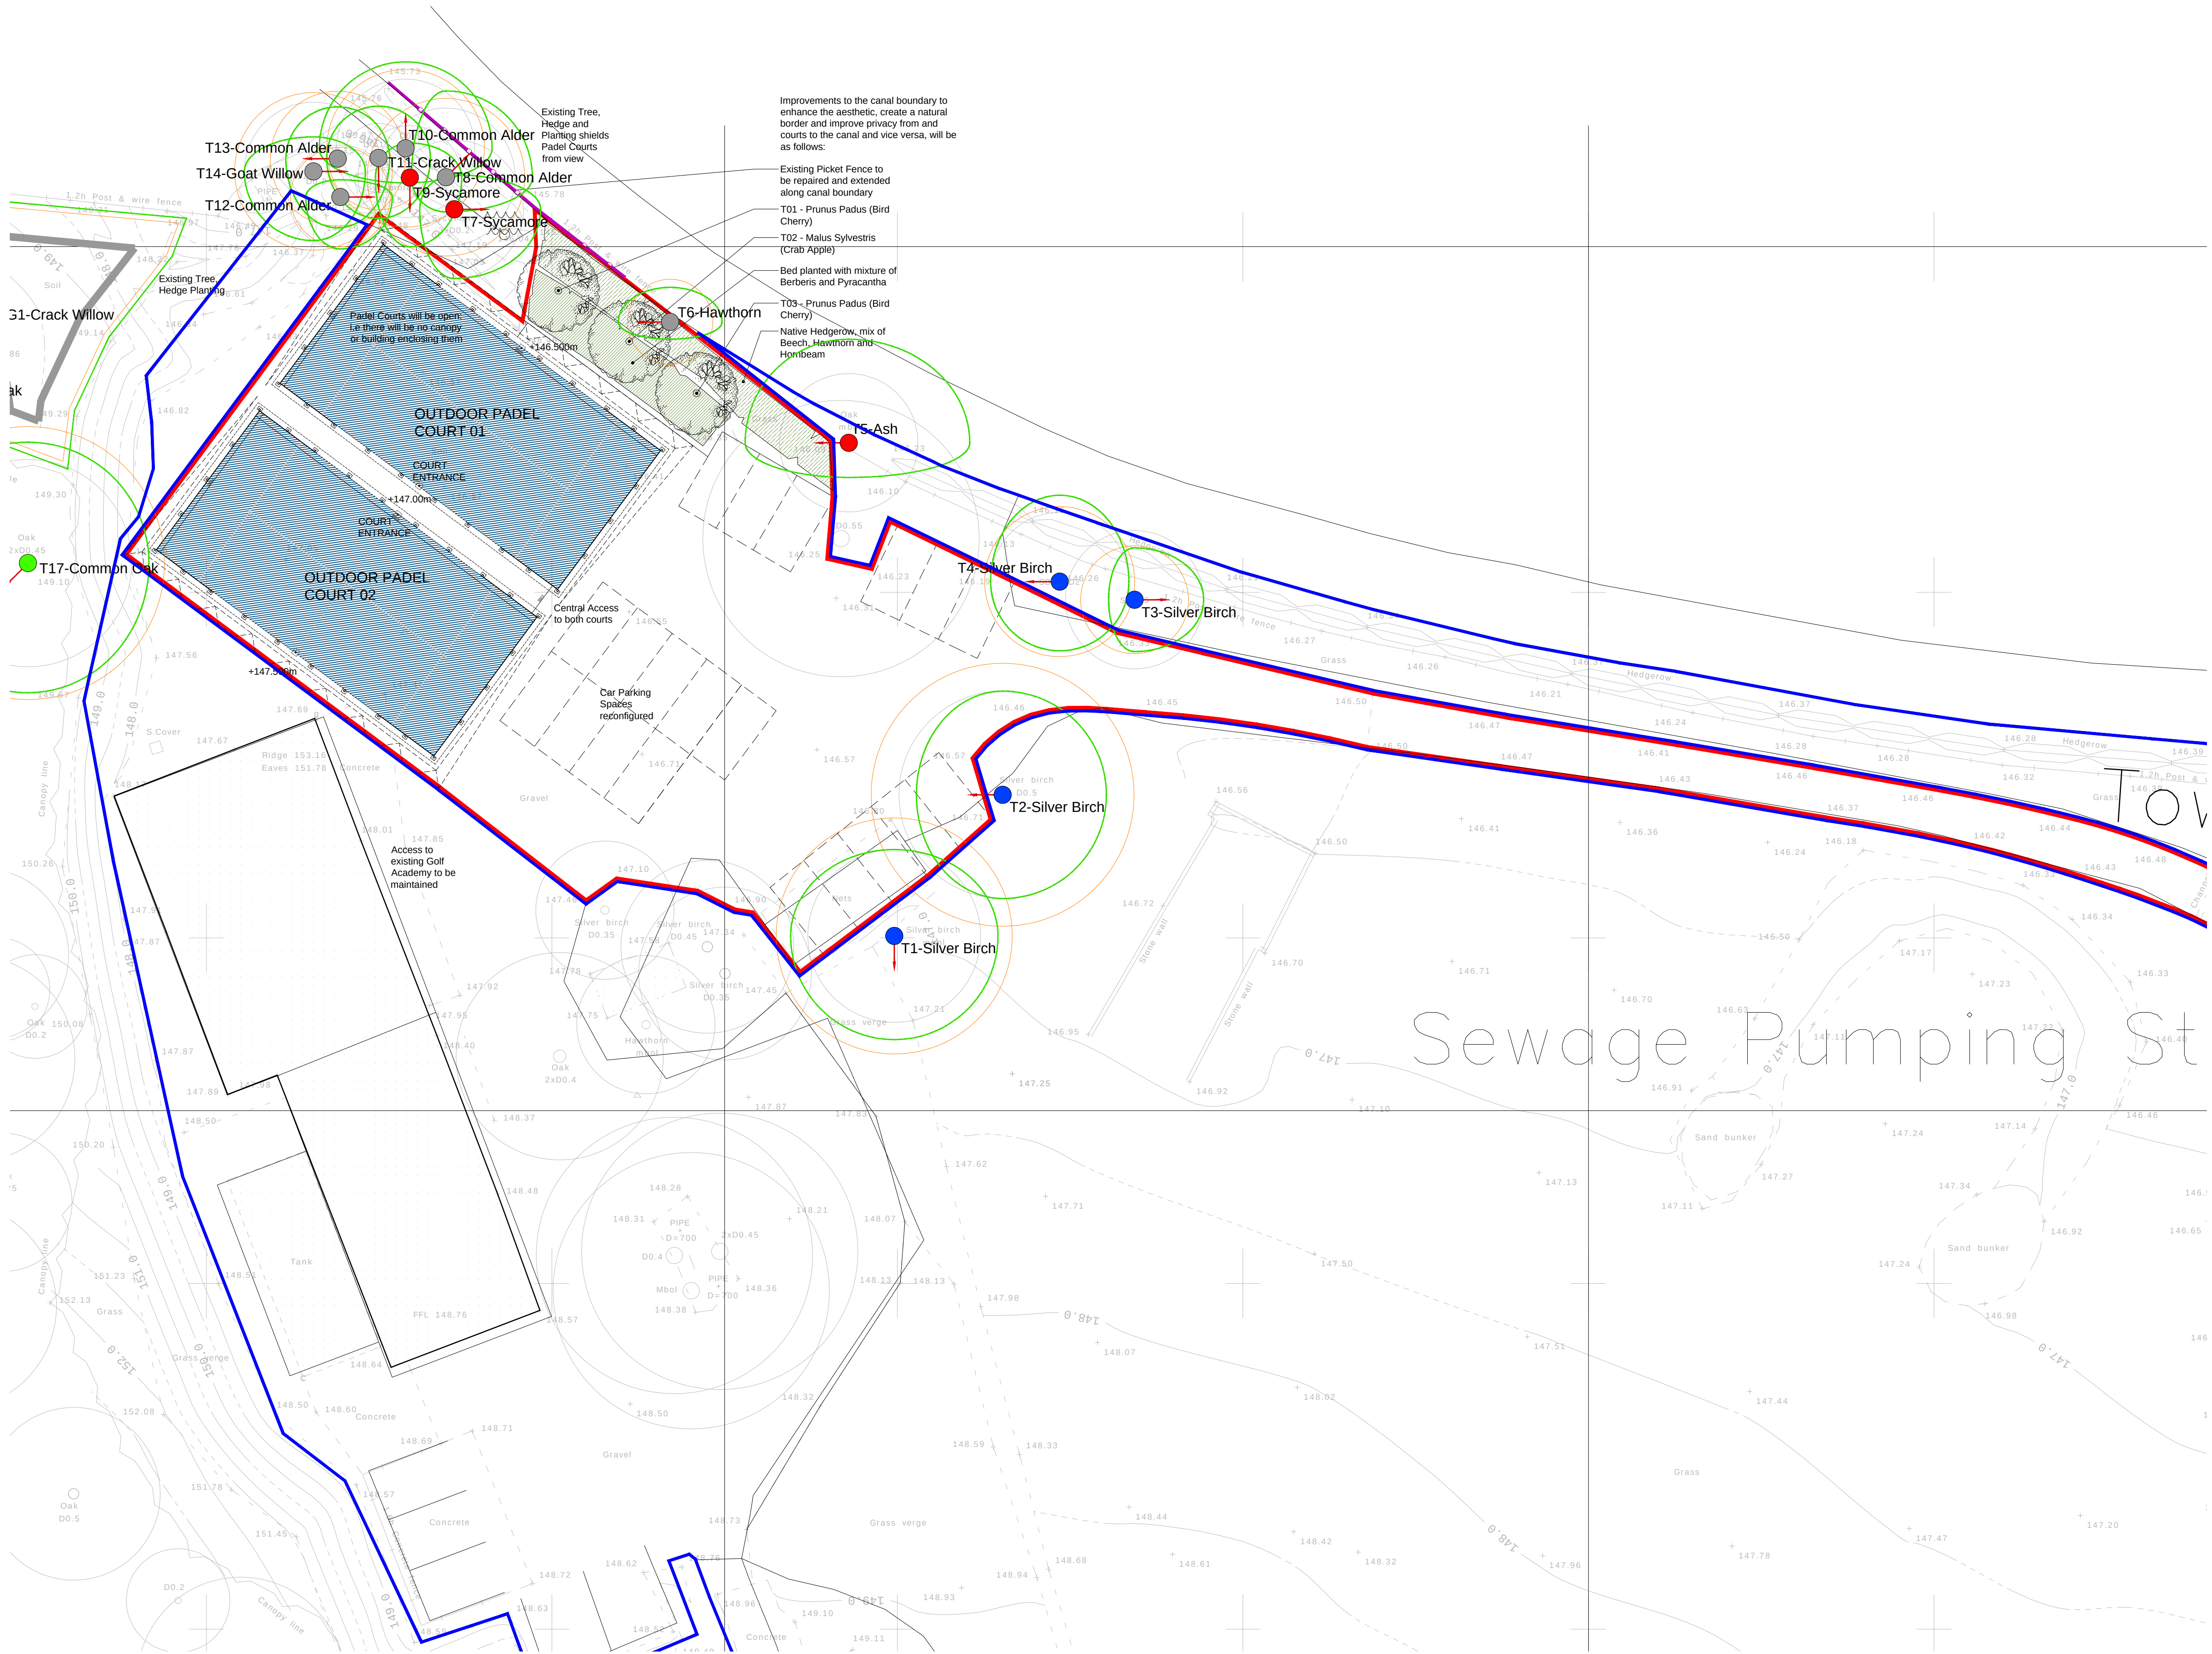

Proposed Site Plan

SCALE 1 : 200 0m 5m 10m 15m 20m
SCALE 1 : 1 0m 10mm 20mm 30mm 40mm 50mm 60mm 70mm 80mm 90mm 100mm

 

00 Date Description
Revisions

Client	Greenway Hall Golf Club Stanley Road Stockton Brook	
Contract	Proposed Outdoor Padel Courts	
Drawing Title	Proposed Site Plan	
Date	Oct '25	Contract Number
Scale	1:200 @A1	6441
Drg. no.	6441-002	

ellis hillman
architects

www.ellishillmanarchitects.co.uk
enquiries@ellishillmanarchitects.co.uk
01782 633116
Holly Lodge, 3 Silverdale Road, Wolstanton,
Newcastle-under-Lyme, Staffordshire, ST5 8BQ