




Notes:
This drawing is copyright.
Scale at own Risk. Figured dimensions only to be used.

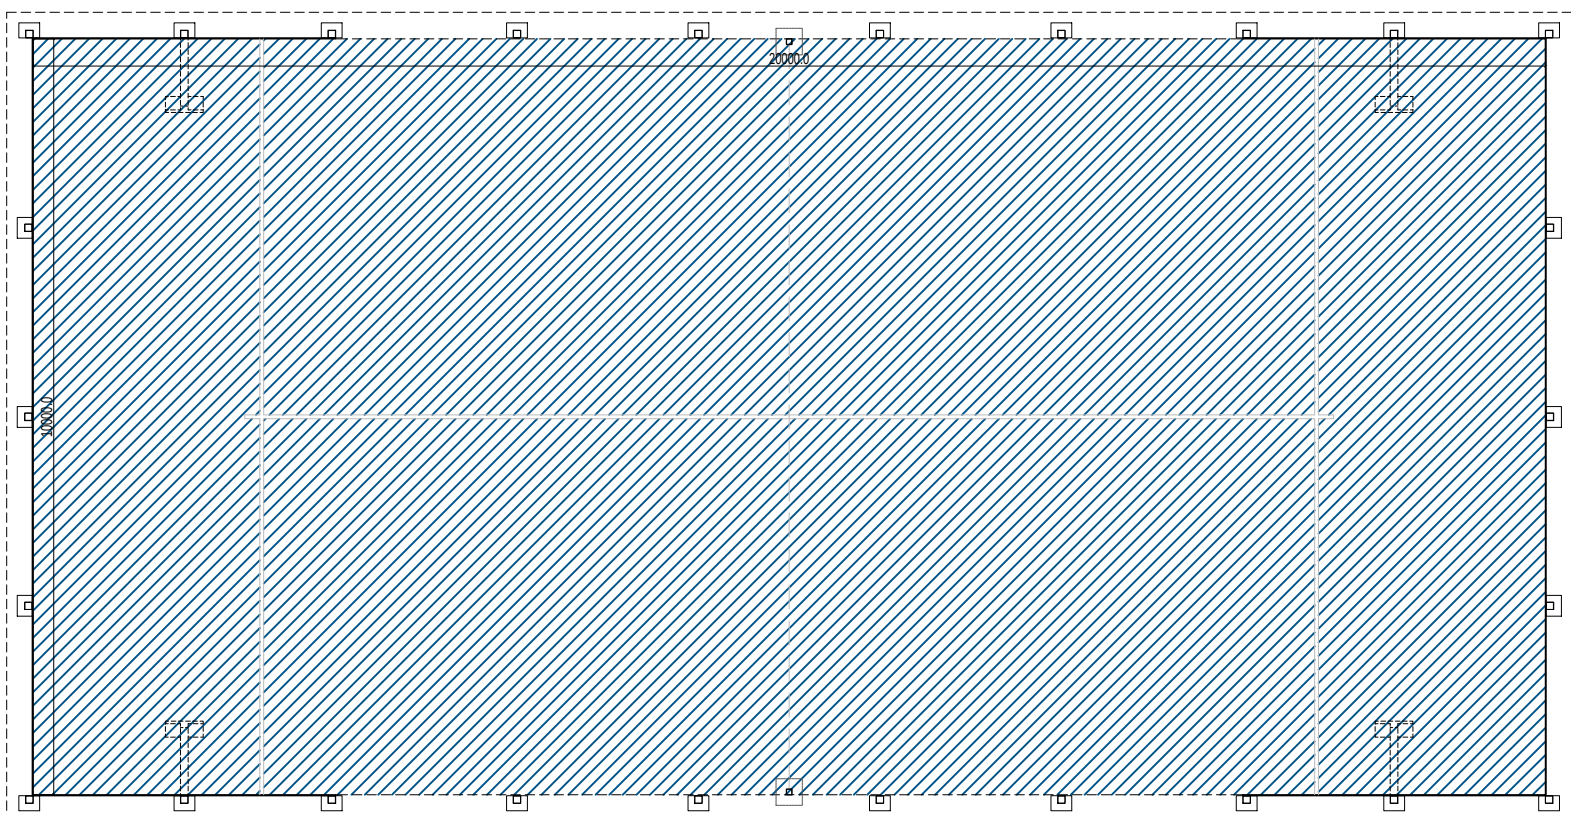


Floor Plan

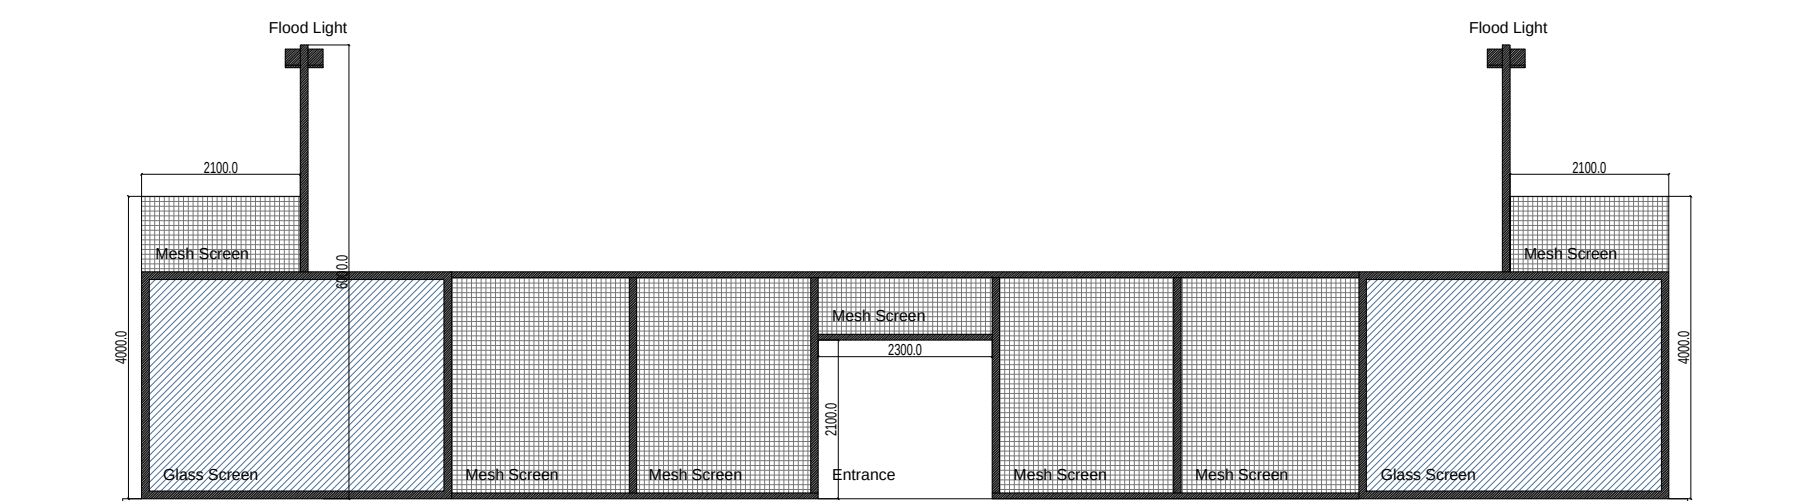


Entrance Elevation

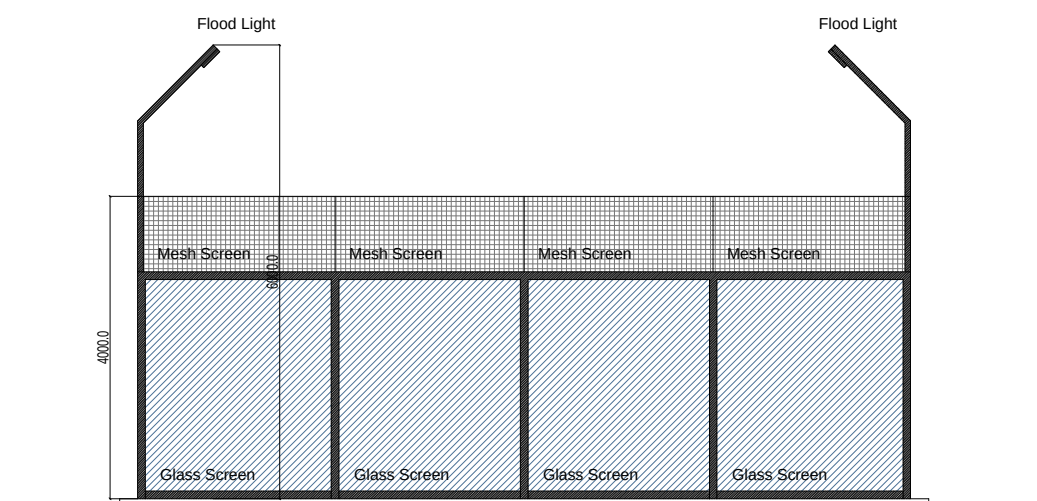

Front Elevation

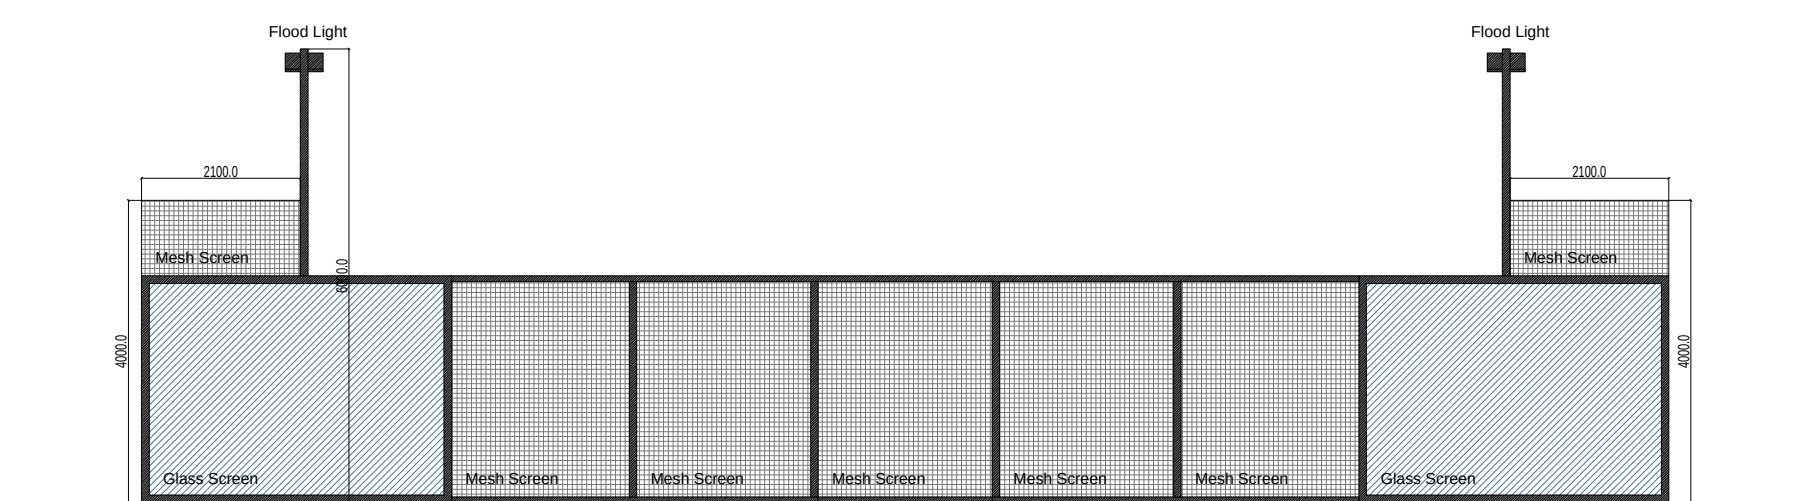


Side Elevation

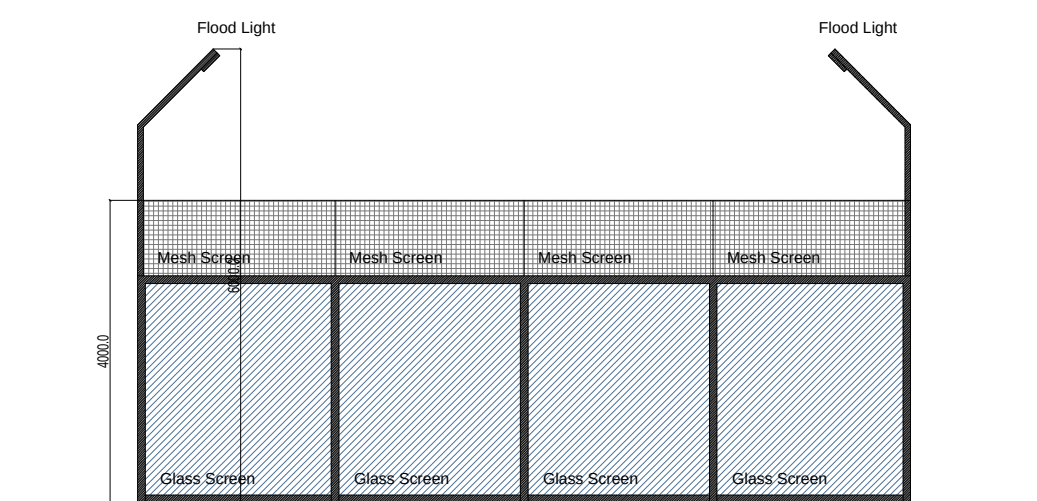

Rear Elevation

Legend

- Court surface - artificial blue grass with silica sand infill
- Glass Screen - 12mm tempered glass screen
- Mesh Screen - Electro-welded galvanised steel mesh or rust-proof fibre glass mesh

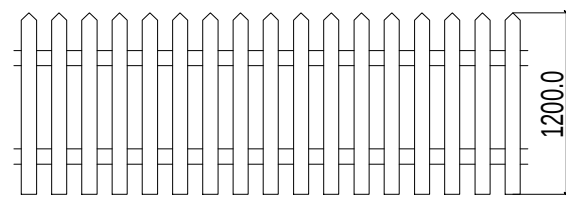

Picket Fence Detail - Scale 1:50

00 Date Description
Revisions

Client	Greenway Hall Golf Club Stanley Road Stockton Brook	
Contract	Proposed Outdoor Padel Courts	
Drawing Title	Proposed Plans, Elevations and Fence Details	
Date	Oct '25	Contract Number
Scale	1:200 @A1	6441
Drg. no.	6441-003	

ellis
hillman
architects

www.ellishillmanarchitects.co.uk
enquiries@ellishillmanarchitects.co.uk
01782 633116
Holly Lodge, 3 Silverdale Road, Wolstanton,
Newcastle-under-Lyme, Staffordshire, ST5 8BQ

Proposed Plans, Elevations and Fence Details

SCALE 1 : 200 0m 5m 10m 15m 20m
SCALE 1 : 1 0m 10mm 20mm 30mm 40mm 50mm 60mm 70mm 80mm 90mm 100mm