




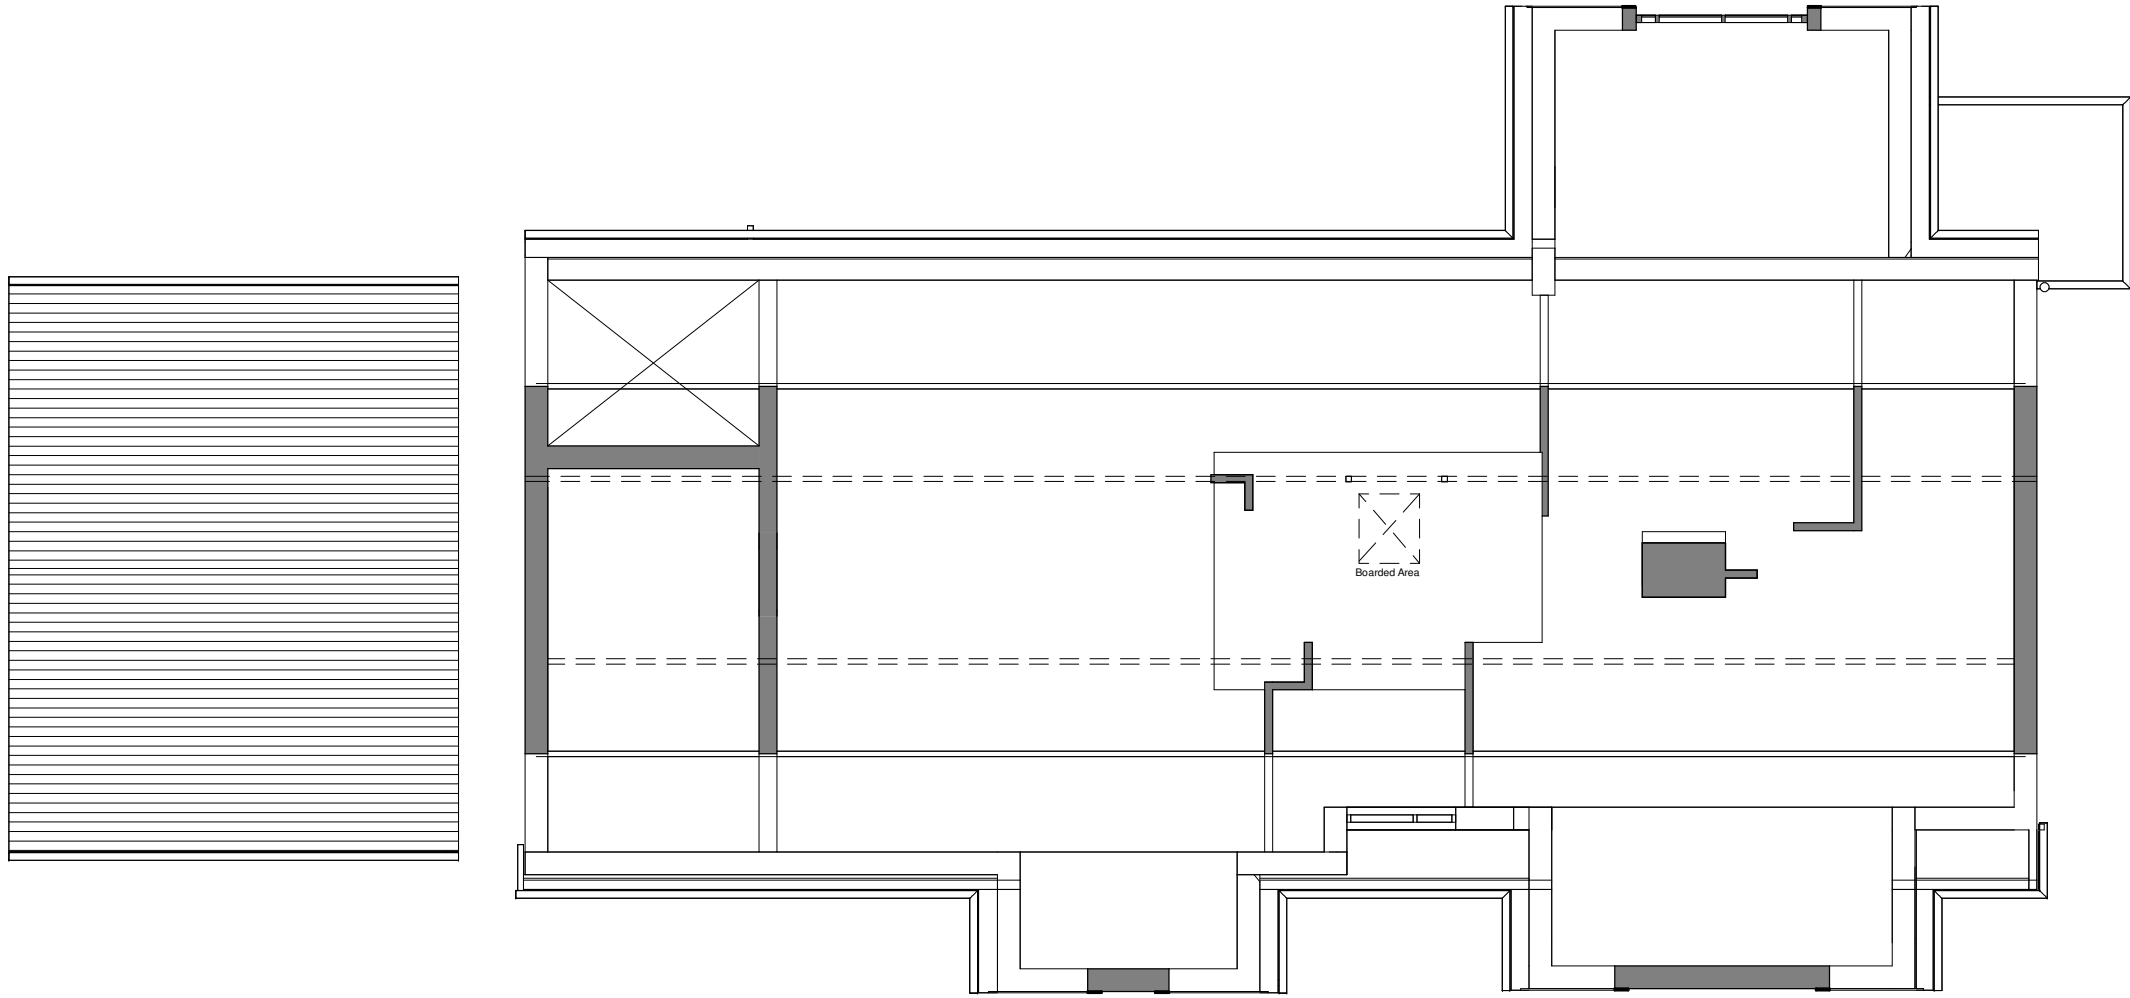

Loft Plan 'as existing'

 

Ground Floor 'as existing'

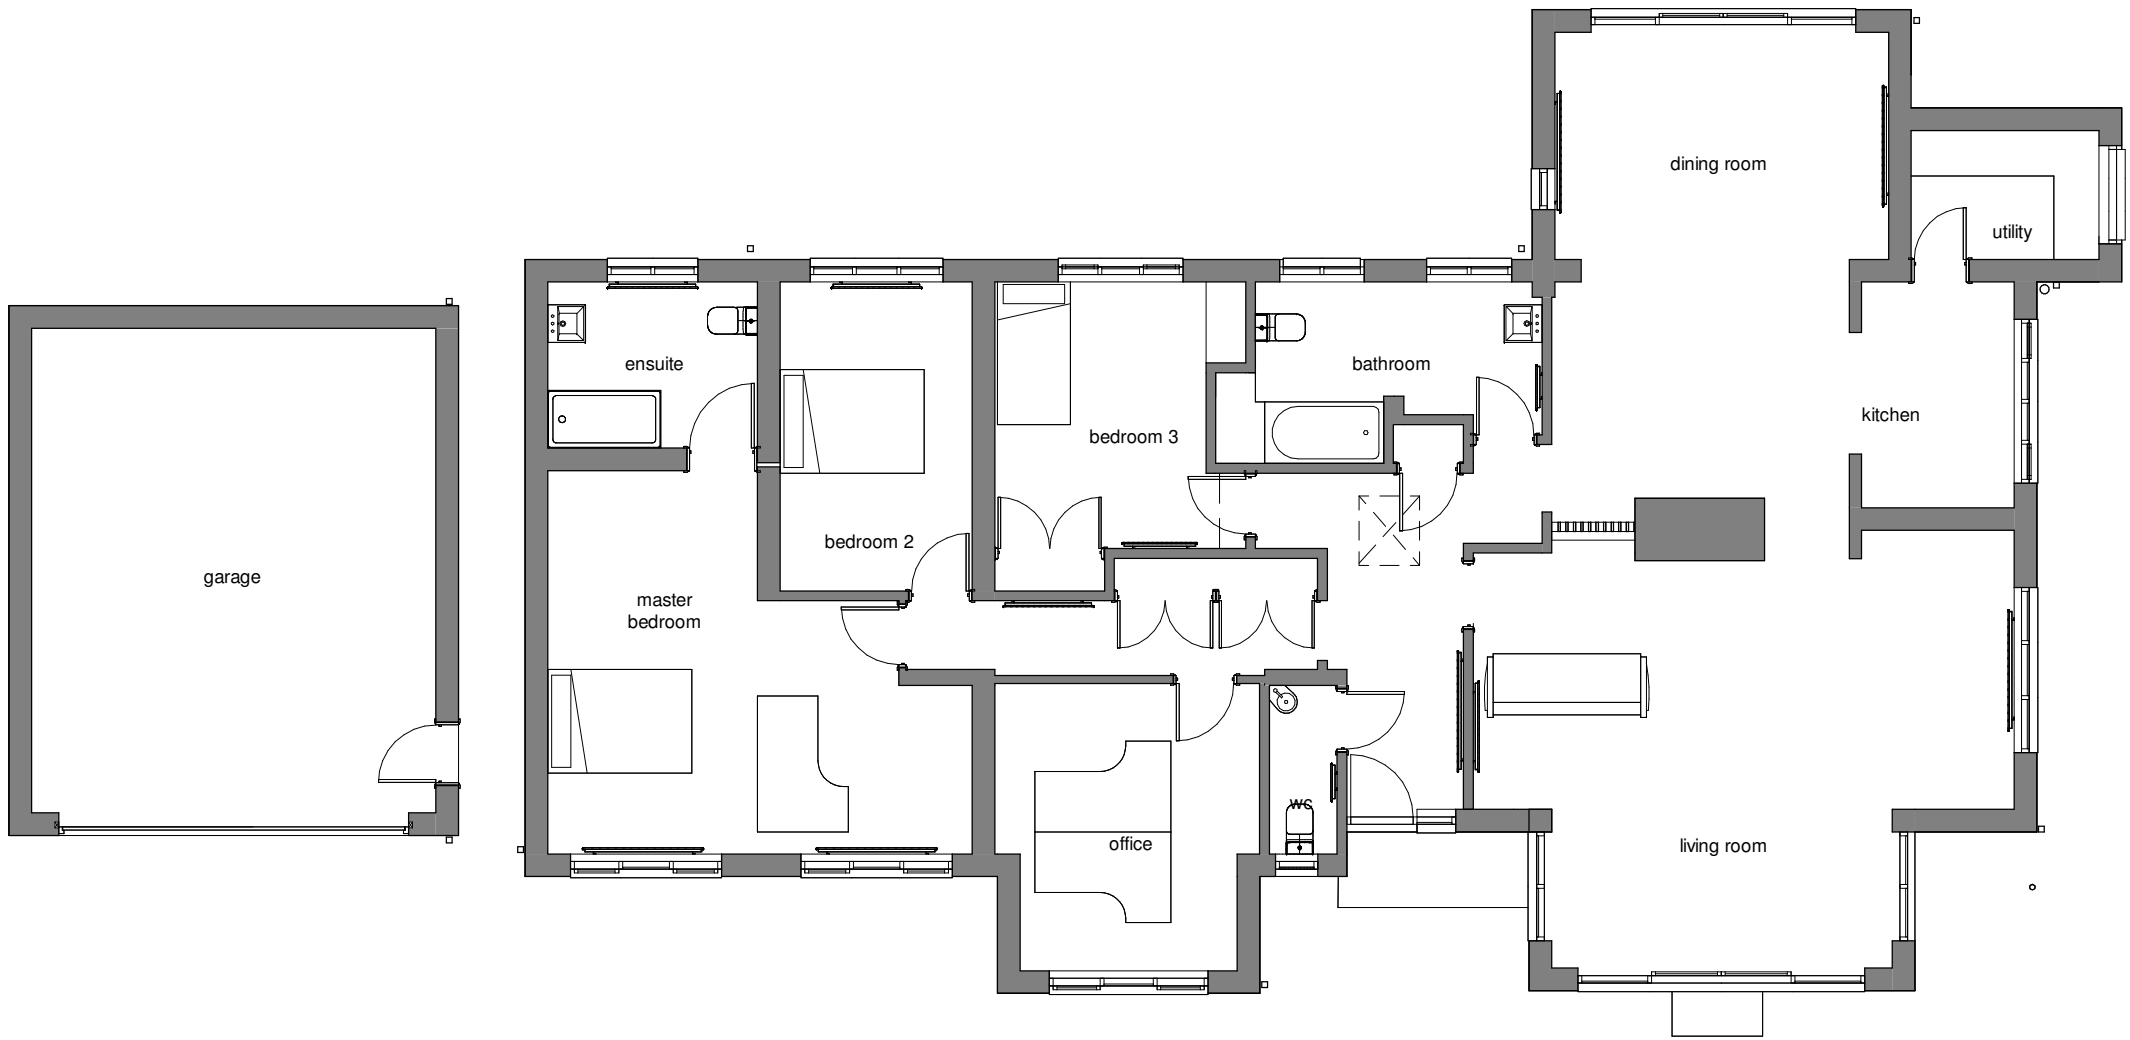

15.12.2025		Drawn	Amended scheme for planning submission											
Rev	Date		Description											
ctdarchitects			Clerk Bank House Clerk Bank LEEK Staffordshire ST13 5HE			ctd architects © 2022 - This drawing is copyright. - All dimensions to be checked on site before proceeding. - Contractor must notify the architect of any discrepancies before proceeding. - Contractor to check/adjust dimensions of new work to suit existing conditions. Do not assume existing structure or details are plumb, square or level. - All drawings to be read in conjunction with all other consultants drawings and specs.								
			t: 01538 373477 e: info@ctdarchitects.co.uk											
			f: 01538 386503 w: www.ctdarchitects.co.uk											
			Client											
			Project											
Mr S Robinson			Proposed Extension & Loft Conversion Walden, Puddy Lane, Stanley, ST9 9LU			Scale	1 : 100	Size	A2	Drawn	AC	Chkd	KL	Date
		Title			Status									
		Floor Plans as Existing			PLANNING ISSUE									
					Job No.		Drawing No			Rev.				
					2549		AL04			A				