


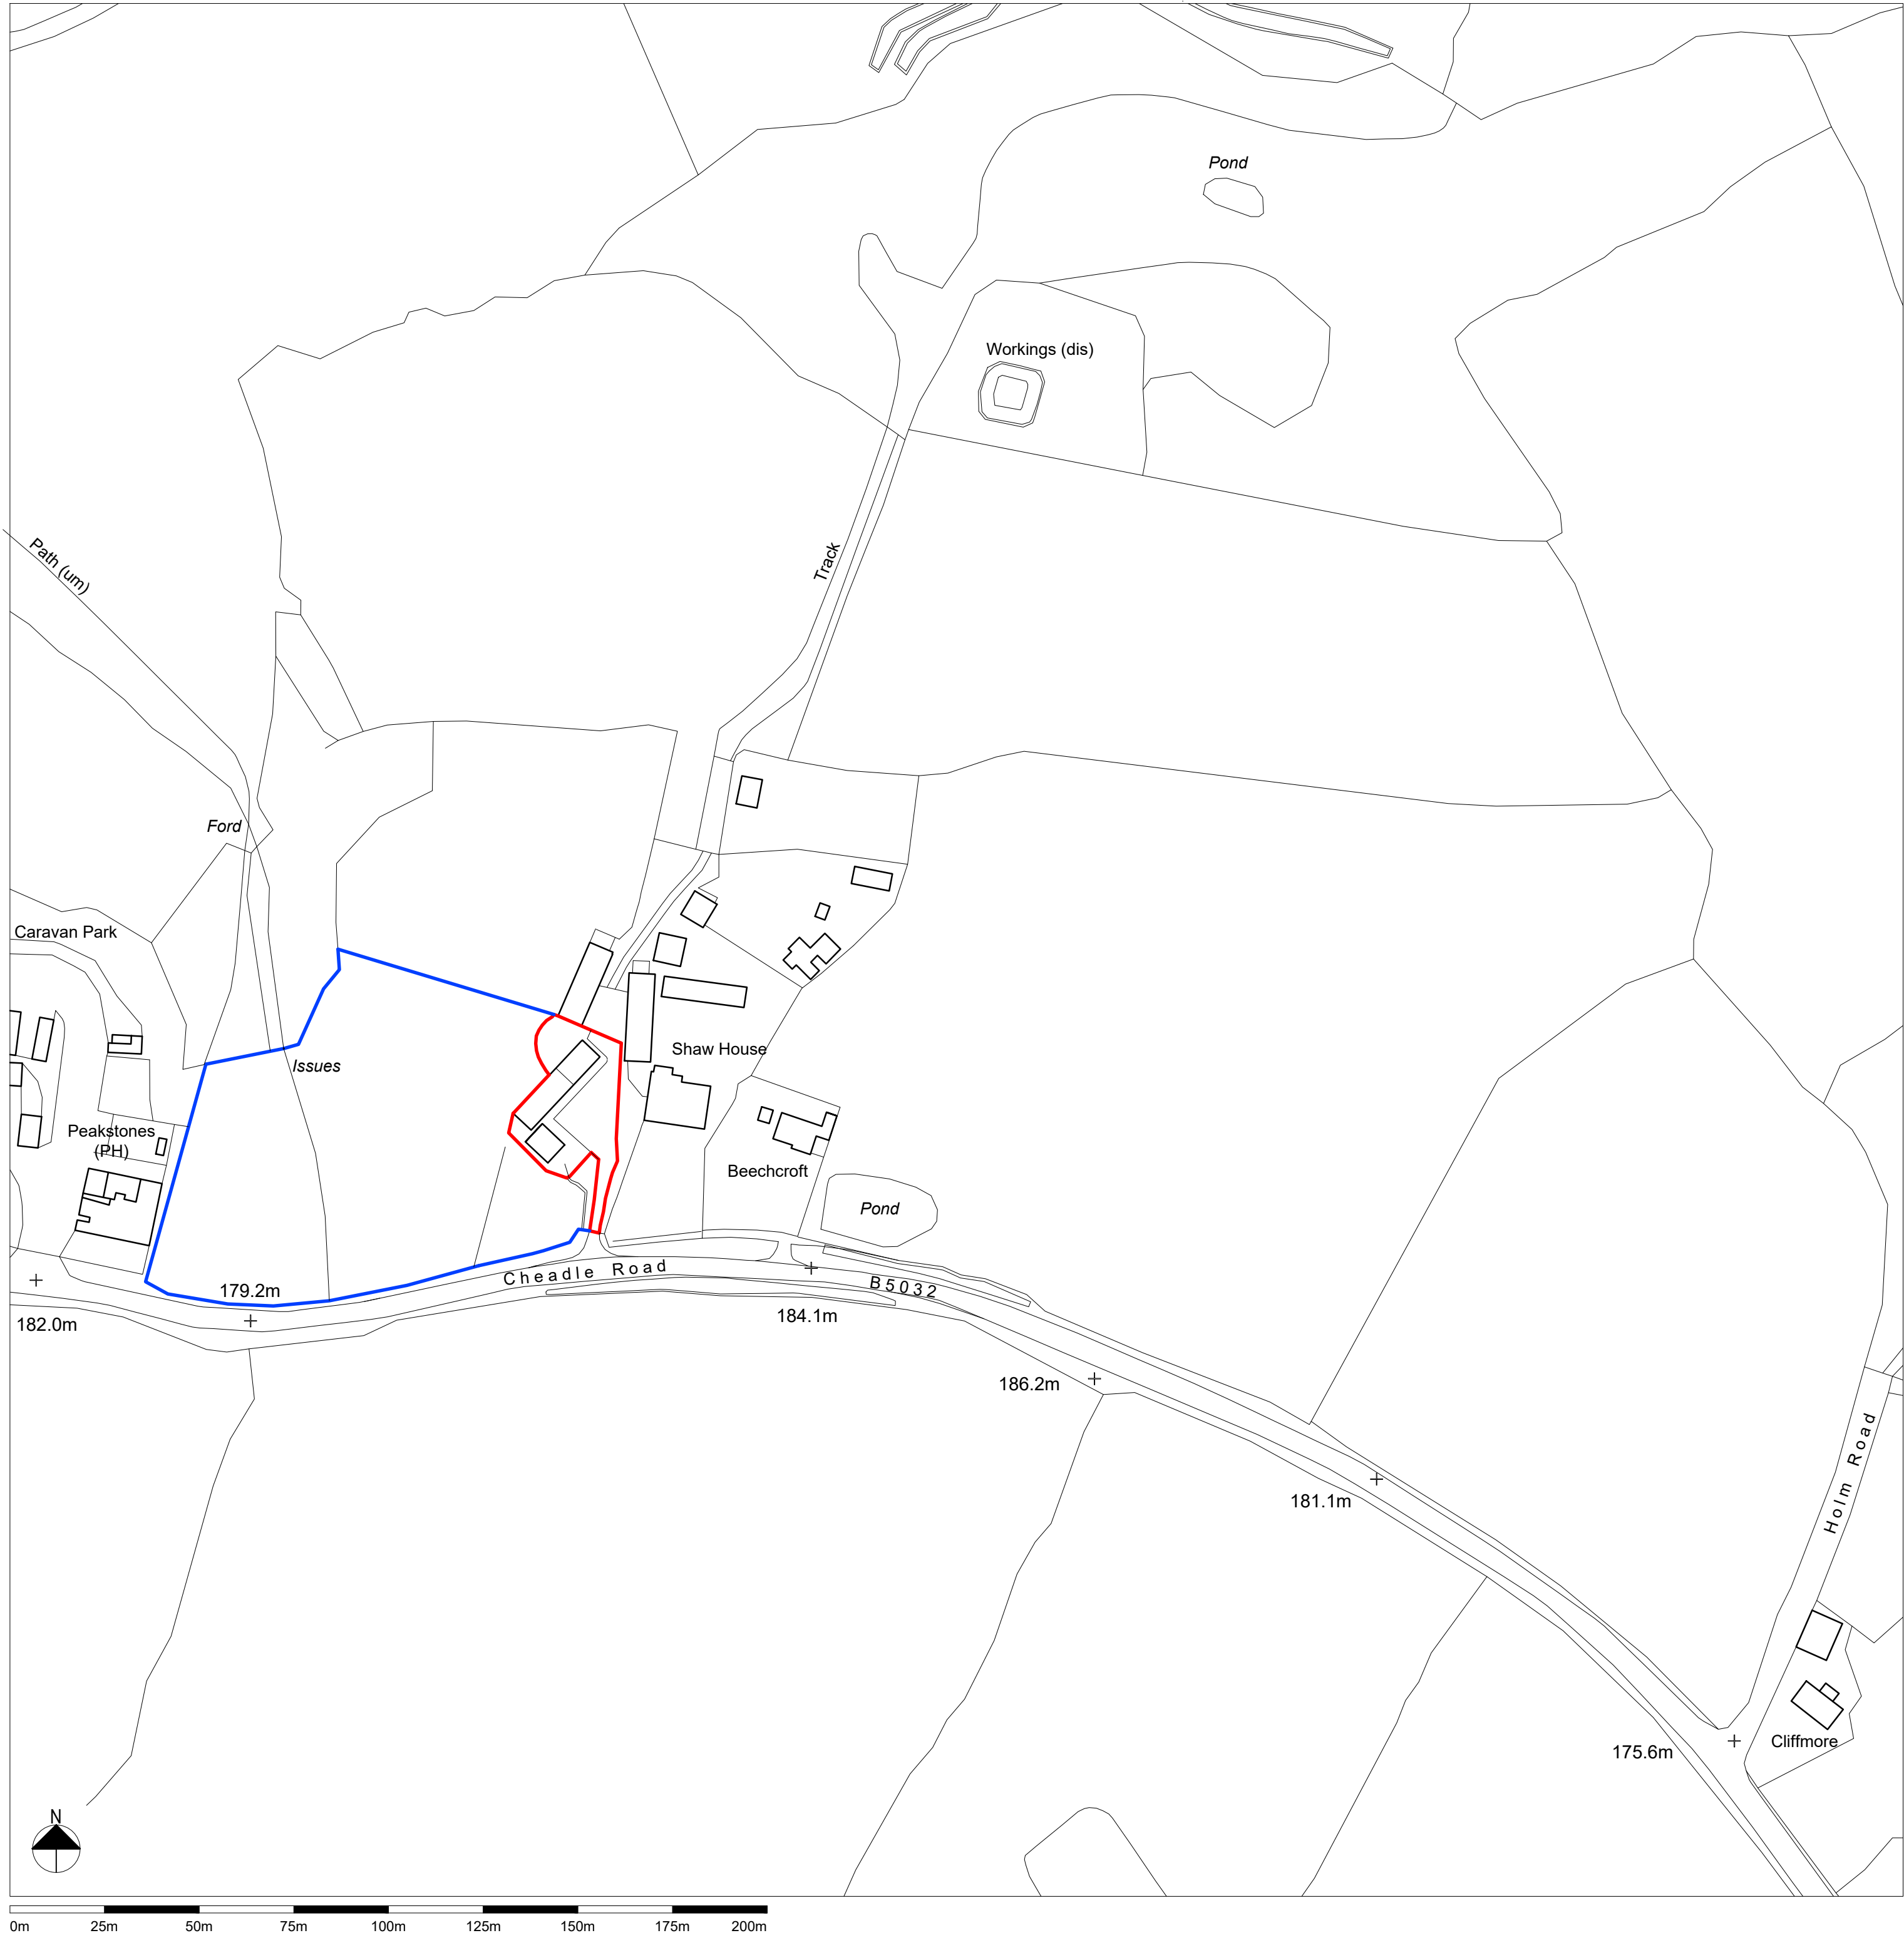

LOCATION PLAN

NOTES:
PARTS OF THE AS EXISTING DRAWINGS ARE APPROXIMATE, DUE TO SURVEY ACCESS LIMITATIONS AND ALSO DUE TO THE INCONSISTENCIES INVOLVED IN MEASURING THE IRREGULAR / UNEVEN HISTORIC CONSTRUCTION. THIS DRAWING IS ONLY INTENDED FOR A PLANNING APPLICATION.
ONLY THE CLIENT WHO COMMISSIONED THE PROJECT WITH DAVID BAILEY ARCHITECT LTD HAS THE COPYRIGHT TO USE THIS DRAWING.
THIS DRAWING IS ONLY FOR USES ON THE SPECIFIC PROJECT THAT IT WAS PREPARED FOR.
NO BUILDING WORK SHOULD BE UNDERTAKEN UNTIL PLANNING PERMISSION IS GRANTED AND ANY PRE-COMMENCEMENT PLANNING CONDITIONS HAVE BEEN DISCHARGED.
NO BUILDING WORK SHOULD BE UNDERTAKEN UNTIL BUILDING REGULATIONS PLAN CHECK APPROVAL HAS BEEN ISSUED. THE DRAWINGS MUST NOT BE USED TO BUILD THE WORK UNDER A BUILDING NOTICE.
THE BUILDER / CONTRACTOR MUST CHECK DIMENSIONS AND DETAILS ON SITE PRIOR TO ORDERING MATERIALS, FABRICATING ANY COMPONENTS ETC.
THE BUILDER / CONTRACTOR MUST NOT RELY ON SCALING OFF DRAWINGS.

- PLAN OF WORK STAGES (RIBA PLAN OF WORK)
0. STRATEGIC DEFINITION (PRE-DESIGN) (HOW TO MEET CLIENT'S REQUIREMENTS)
 1. PREPARATION AND BRIEF (PRE-DESIGN) (DEVELOP THE DETAIL OF THE PROJECT) (BRIEF)
 2. CONCEPT DESIGN (DESIGN) (SKETCH DESIGN IDEAS AND DEVELOPMENT)
 3. DEVELOPED DESIGN (DESIGN) (DEVELOP THE DESIGN UP TO PLANNING APPLICATION / PD EQUIVALENT)
 4. TECHNICAL DESIGN (DESIGN) (BUILDING REGULATIONS DRAWINGS)
 5. MANUFACTURING AND CONSTRUCTION (CONSTRUCTION)
 6. HANDOVER
 7. USE

PROJECT TEAM

CLIENT - _____

ARCHITECT - DAVID BAILEY ARCHITECT LTD, 26 MOW LANE, GILLOW HEATH, ST8 6QQ
TEL 01782 516 355 EMAIL DAVIDBAILEYARCHITECT@BTINTERNET.COM

STRUCTURAL ENGINEER - _____

BUILDING CONTROL - _____

PRINCIPAL CONTRACTOR - _____

NOTES:-

This Plan includes the following Licensed Data: OS MasterMap Black and White PDF Site Plan by Ordnance Survey National Geographic Database and incorporating surveyed revision available at the date of production. Reproduction in whole or in part is prohibited without the prior permission of Ordnance Survey. The representation of a road, track or path is no evidence of a right of way. The representation of features as lines is no evidence of a property boundary. © Crown copyright and database rights 2025. Ordnance Survey 0100031613

©COPYRIGHT DAVID BAILEY ARCHITECT LTD			
REV.	DESCRIPTION	DATE	INT.

DAVID BAILEY ARCHITECT LTD
Gillow Fold Farm, 26 Mow Lane, Gillow Heath,
Biddulph, Staffordshire, ST8 6QQ Tel: 01782 516355
E-mail: davidbailey.architect@btinternet.com

PROJECT: DOMESTIC OUTBUILDING / BAT LOFT
BARN 1 - SHAW HOUSE FARM, CHEADLE ROAD,
ALTON, ST10 4DH

SCALE: 1:1250 @A1	TITLE: LOCATION PLAN
DATE: OCT 2025	JOB NUMBER: 00851
DRAWN BY: DB	DRAWING NUMBER: 00851-008