



Existing Side Elevation (1:100)



Existing Rear Elevation (1:100)



Existing Side Elevation (1:100)



Existing Front Elevation (1:100)



Proposed Side Elevation (1:100)




Proposed Rear Elevation (1:100)




Proposed Side Elevation (1:100)



Proposed Front Elevation (1:100)

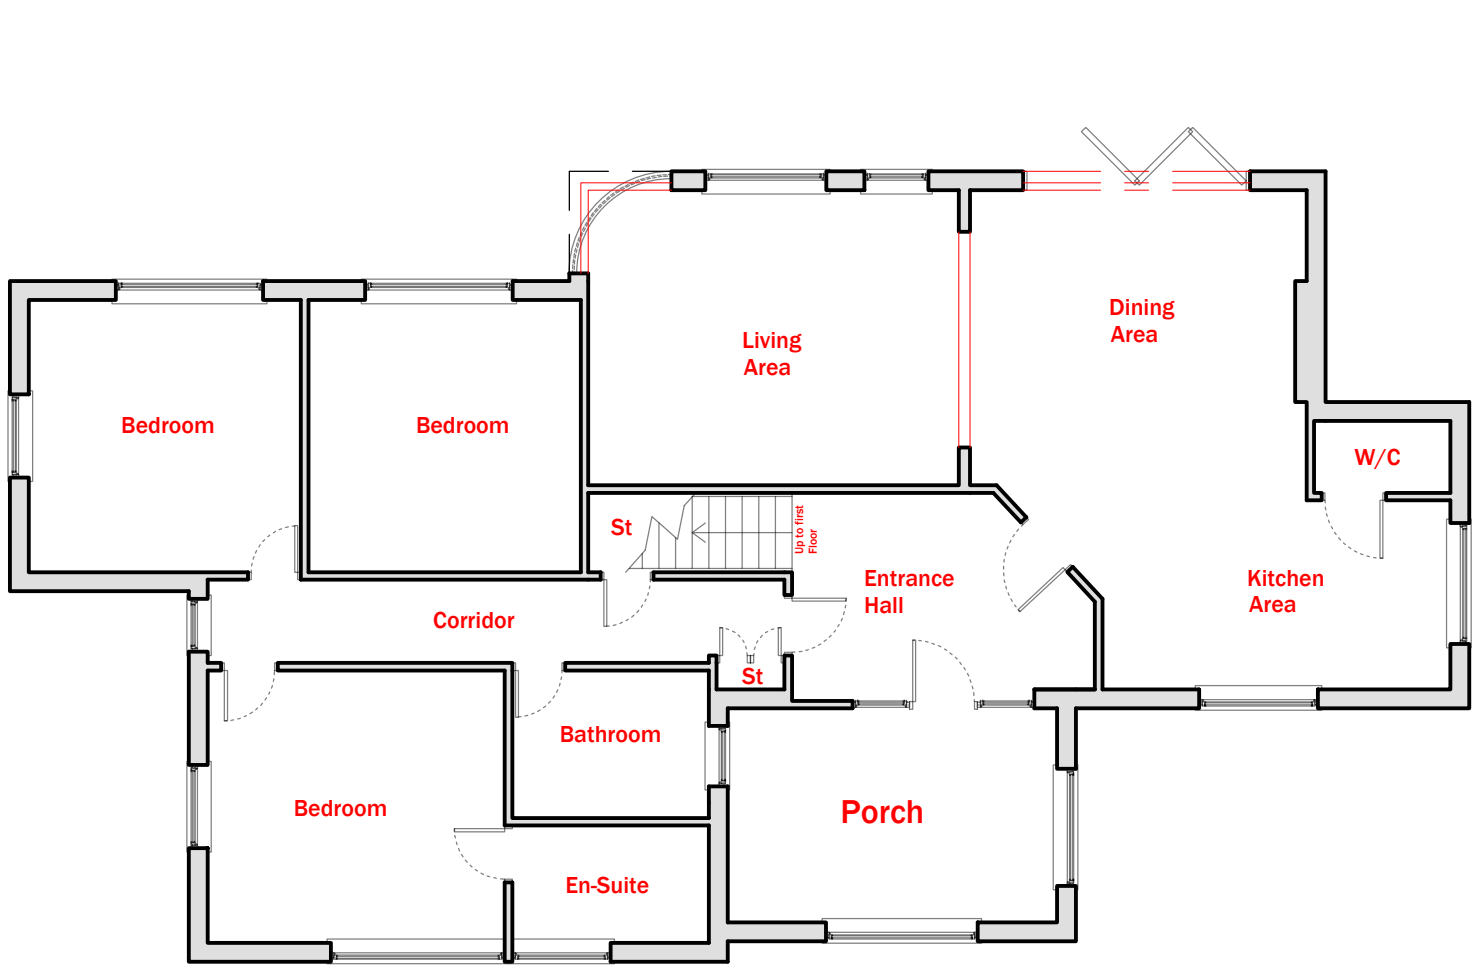


Existing Ground Floor Plan (Main Dwelling) (1:100)

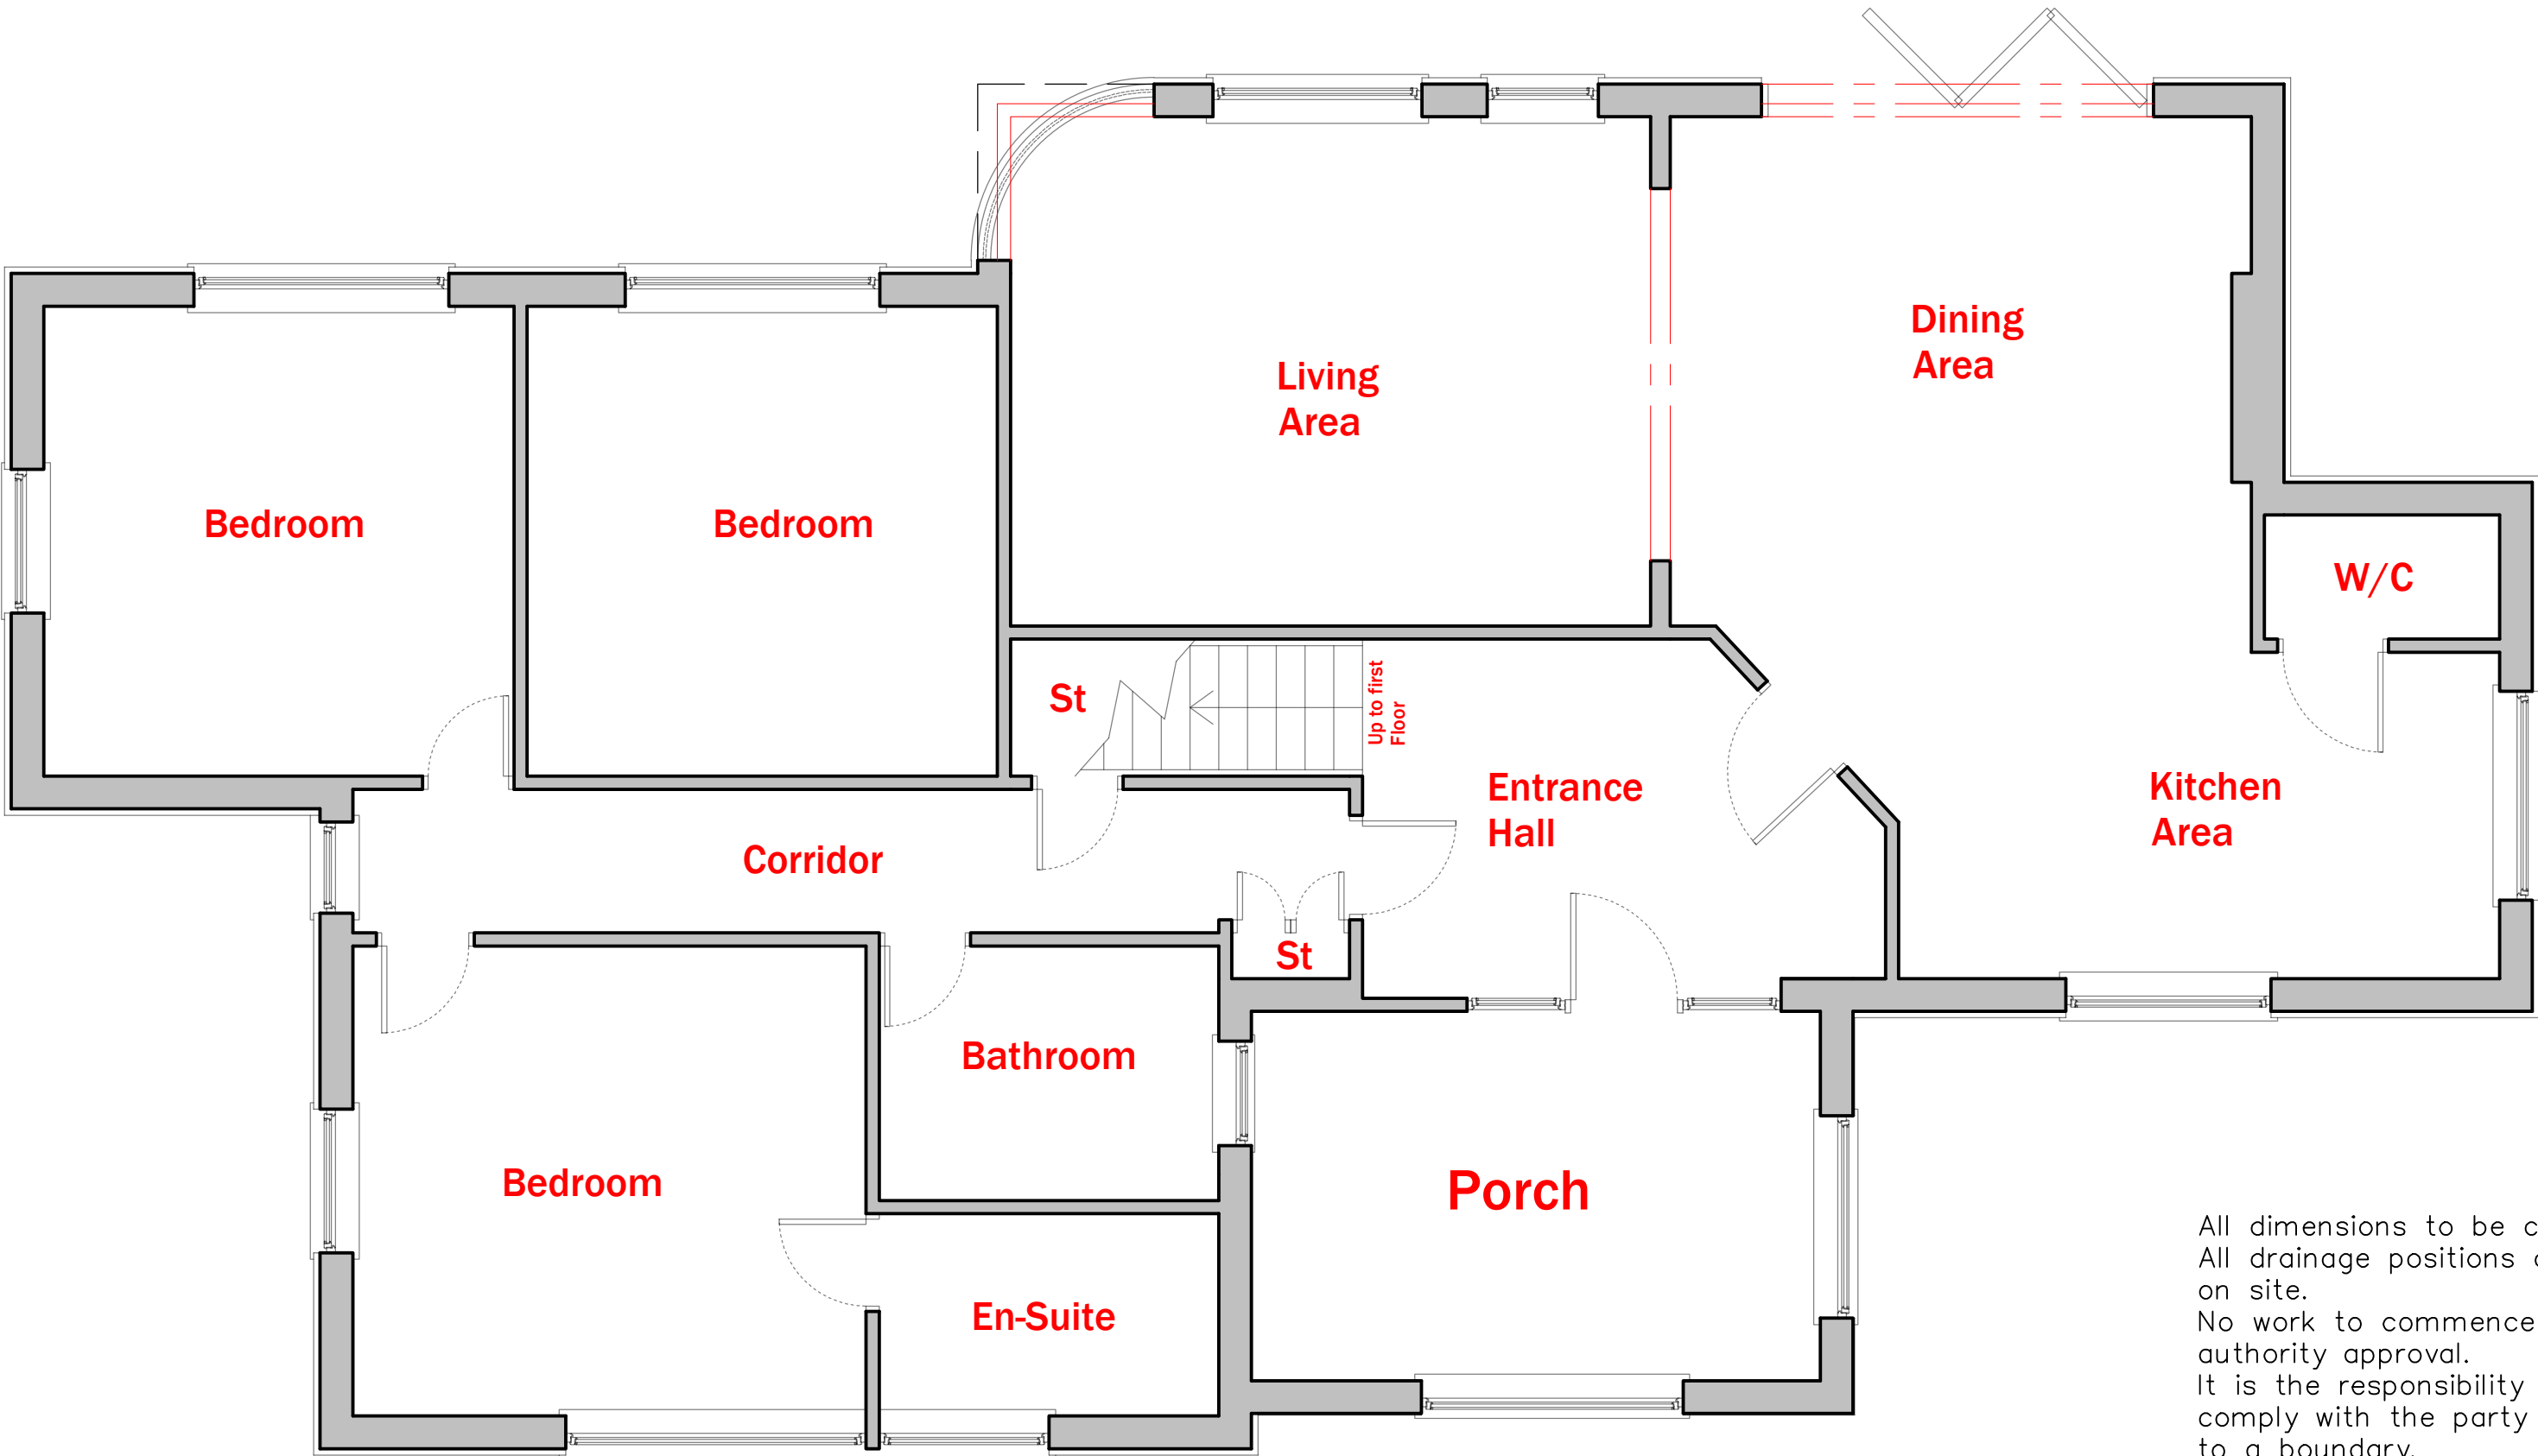

Proposed Ground Floor Plan (Main Dwelling) (1:50)

All dimensions to be checked on site
All drainage positions and inverts to be checked on site.
No work to commence until receipt of Water authority approval.
It is the responsibility of the property owner to comply with the party wall act where building near to a boundary.

Revision	Date	Description	Drawn By

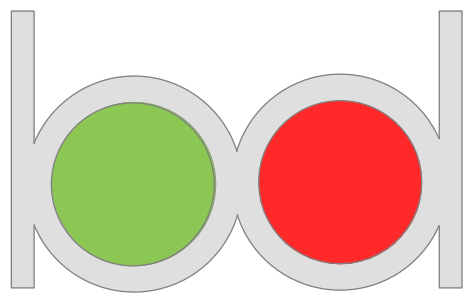

Architecture Ltd

Derby Office
2 Broomfield Cottages, Morley, Derby, DE7 6DN
Nottingham
20 Fletchergate, Nottingham, NG1 2FZ
Stafford
79 Witney Rd, Stafford ST17 0BP

T. 01332 830313
T. 0115 8320289
T. 01785 593026
M. 07974 438575
E. Tim@bds.co.uk
W. www.bdsarchitecture.co.uk

Project
Marsh Bungalow, Uttoxeter Road,
Draycott in the Moors, Stoke On Trent

Drawn by	Date	Proposal	Project
Will North	15/01/26	Extension & Alterations	2187UR 001 Rev _

Marsh Bungalow, Uttoxeter Road,
Draycott in the moors, Stoke On Trent