






Existing Side Elevation (1:100)

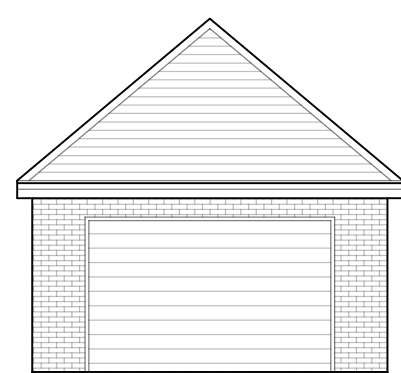


Existing Front Elevation (1:100)

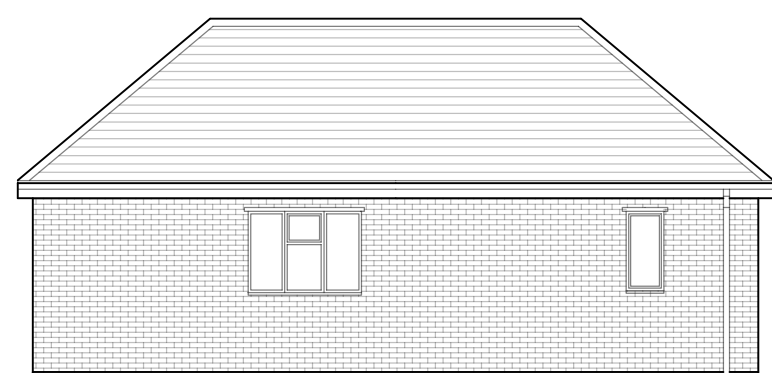


Existing Side Elevation (1:100)

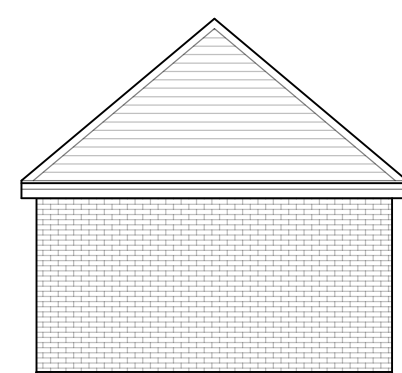


Existing Rear Elevation (1:100)

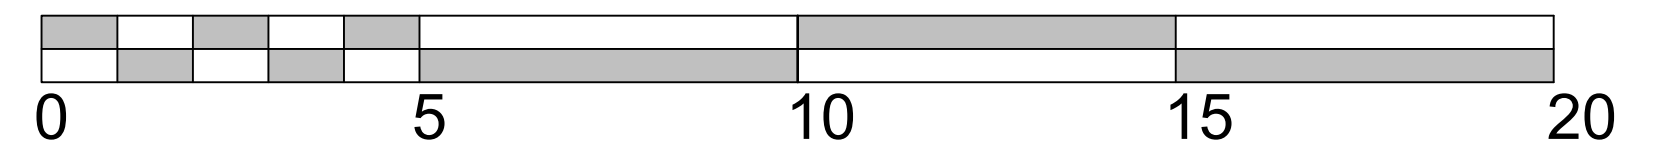


SCALE BAR 1:100

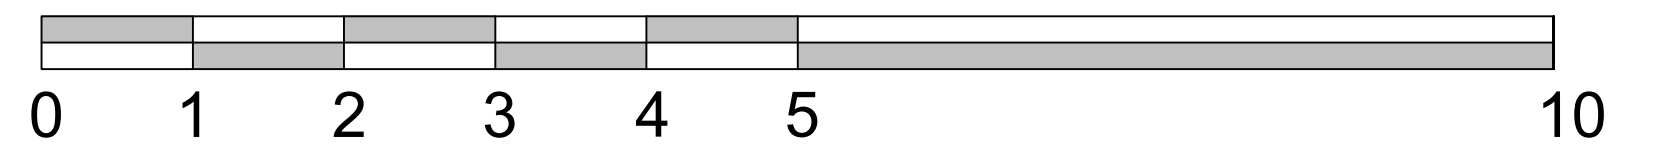

SCALE BAR 1:50

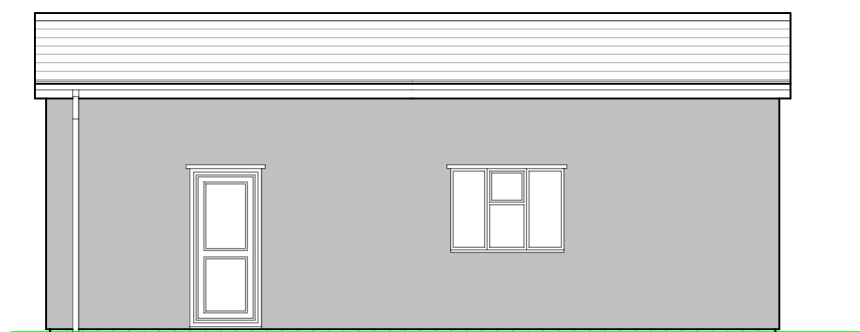


Proposed Side Elevation (1:100)

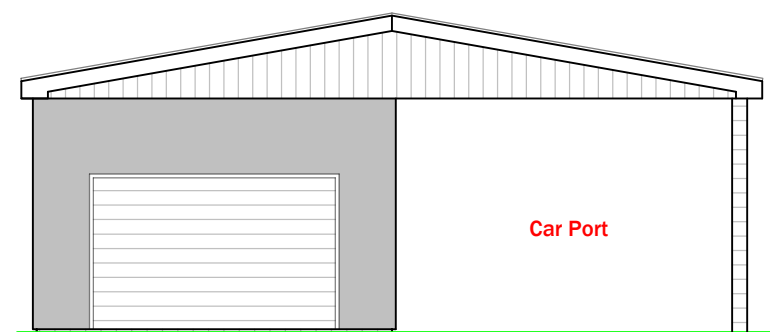


Proposed Front Elevation (1:100)




Proposed Side Elevation (1:100)

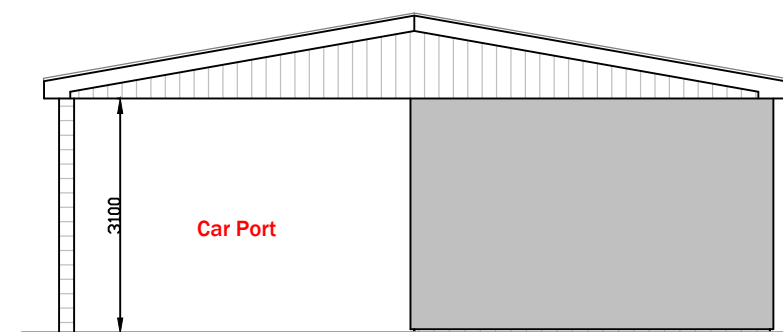


Proposed Rear Elevation (1:100)

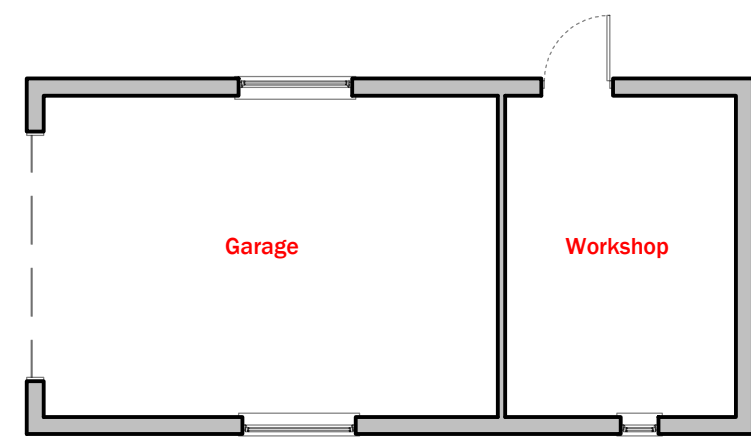


Existing Ground Floor Plan (Garage) (1:100)

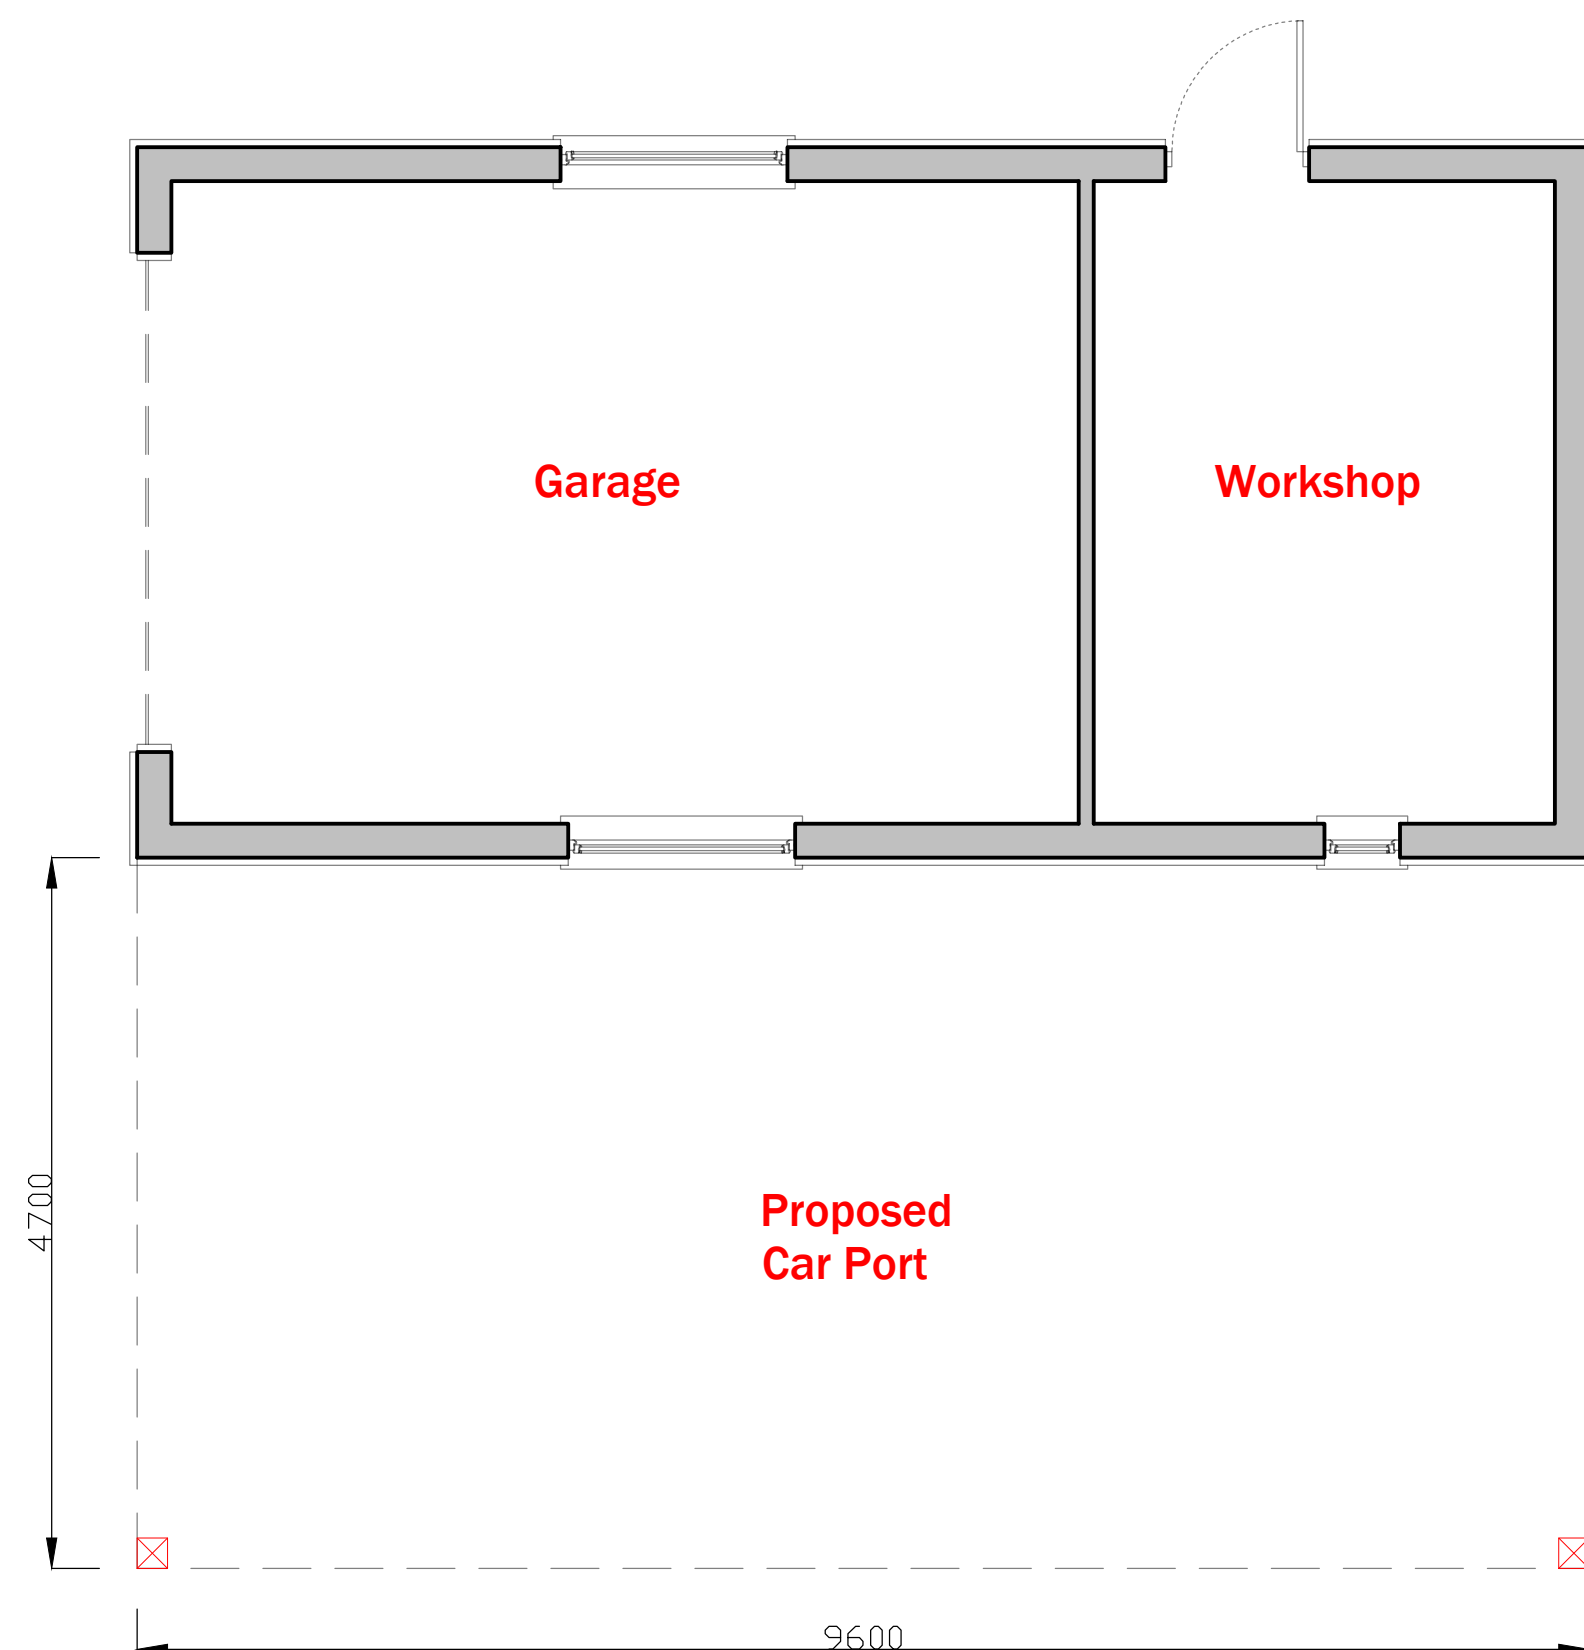

Proposed Ground Floor Plan (Garage) (1:50)

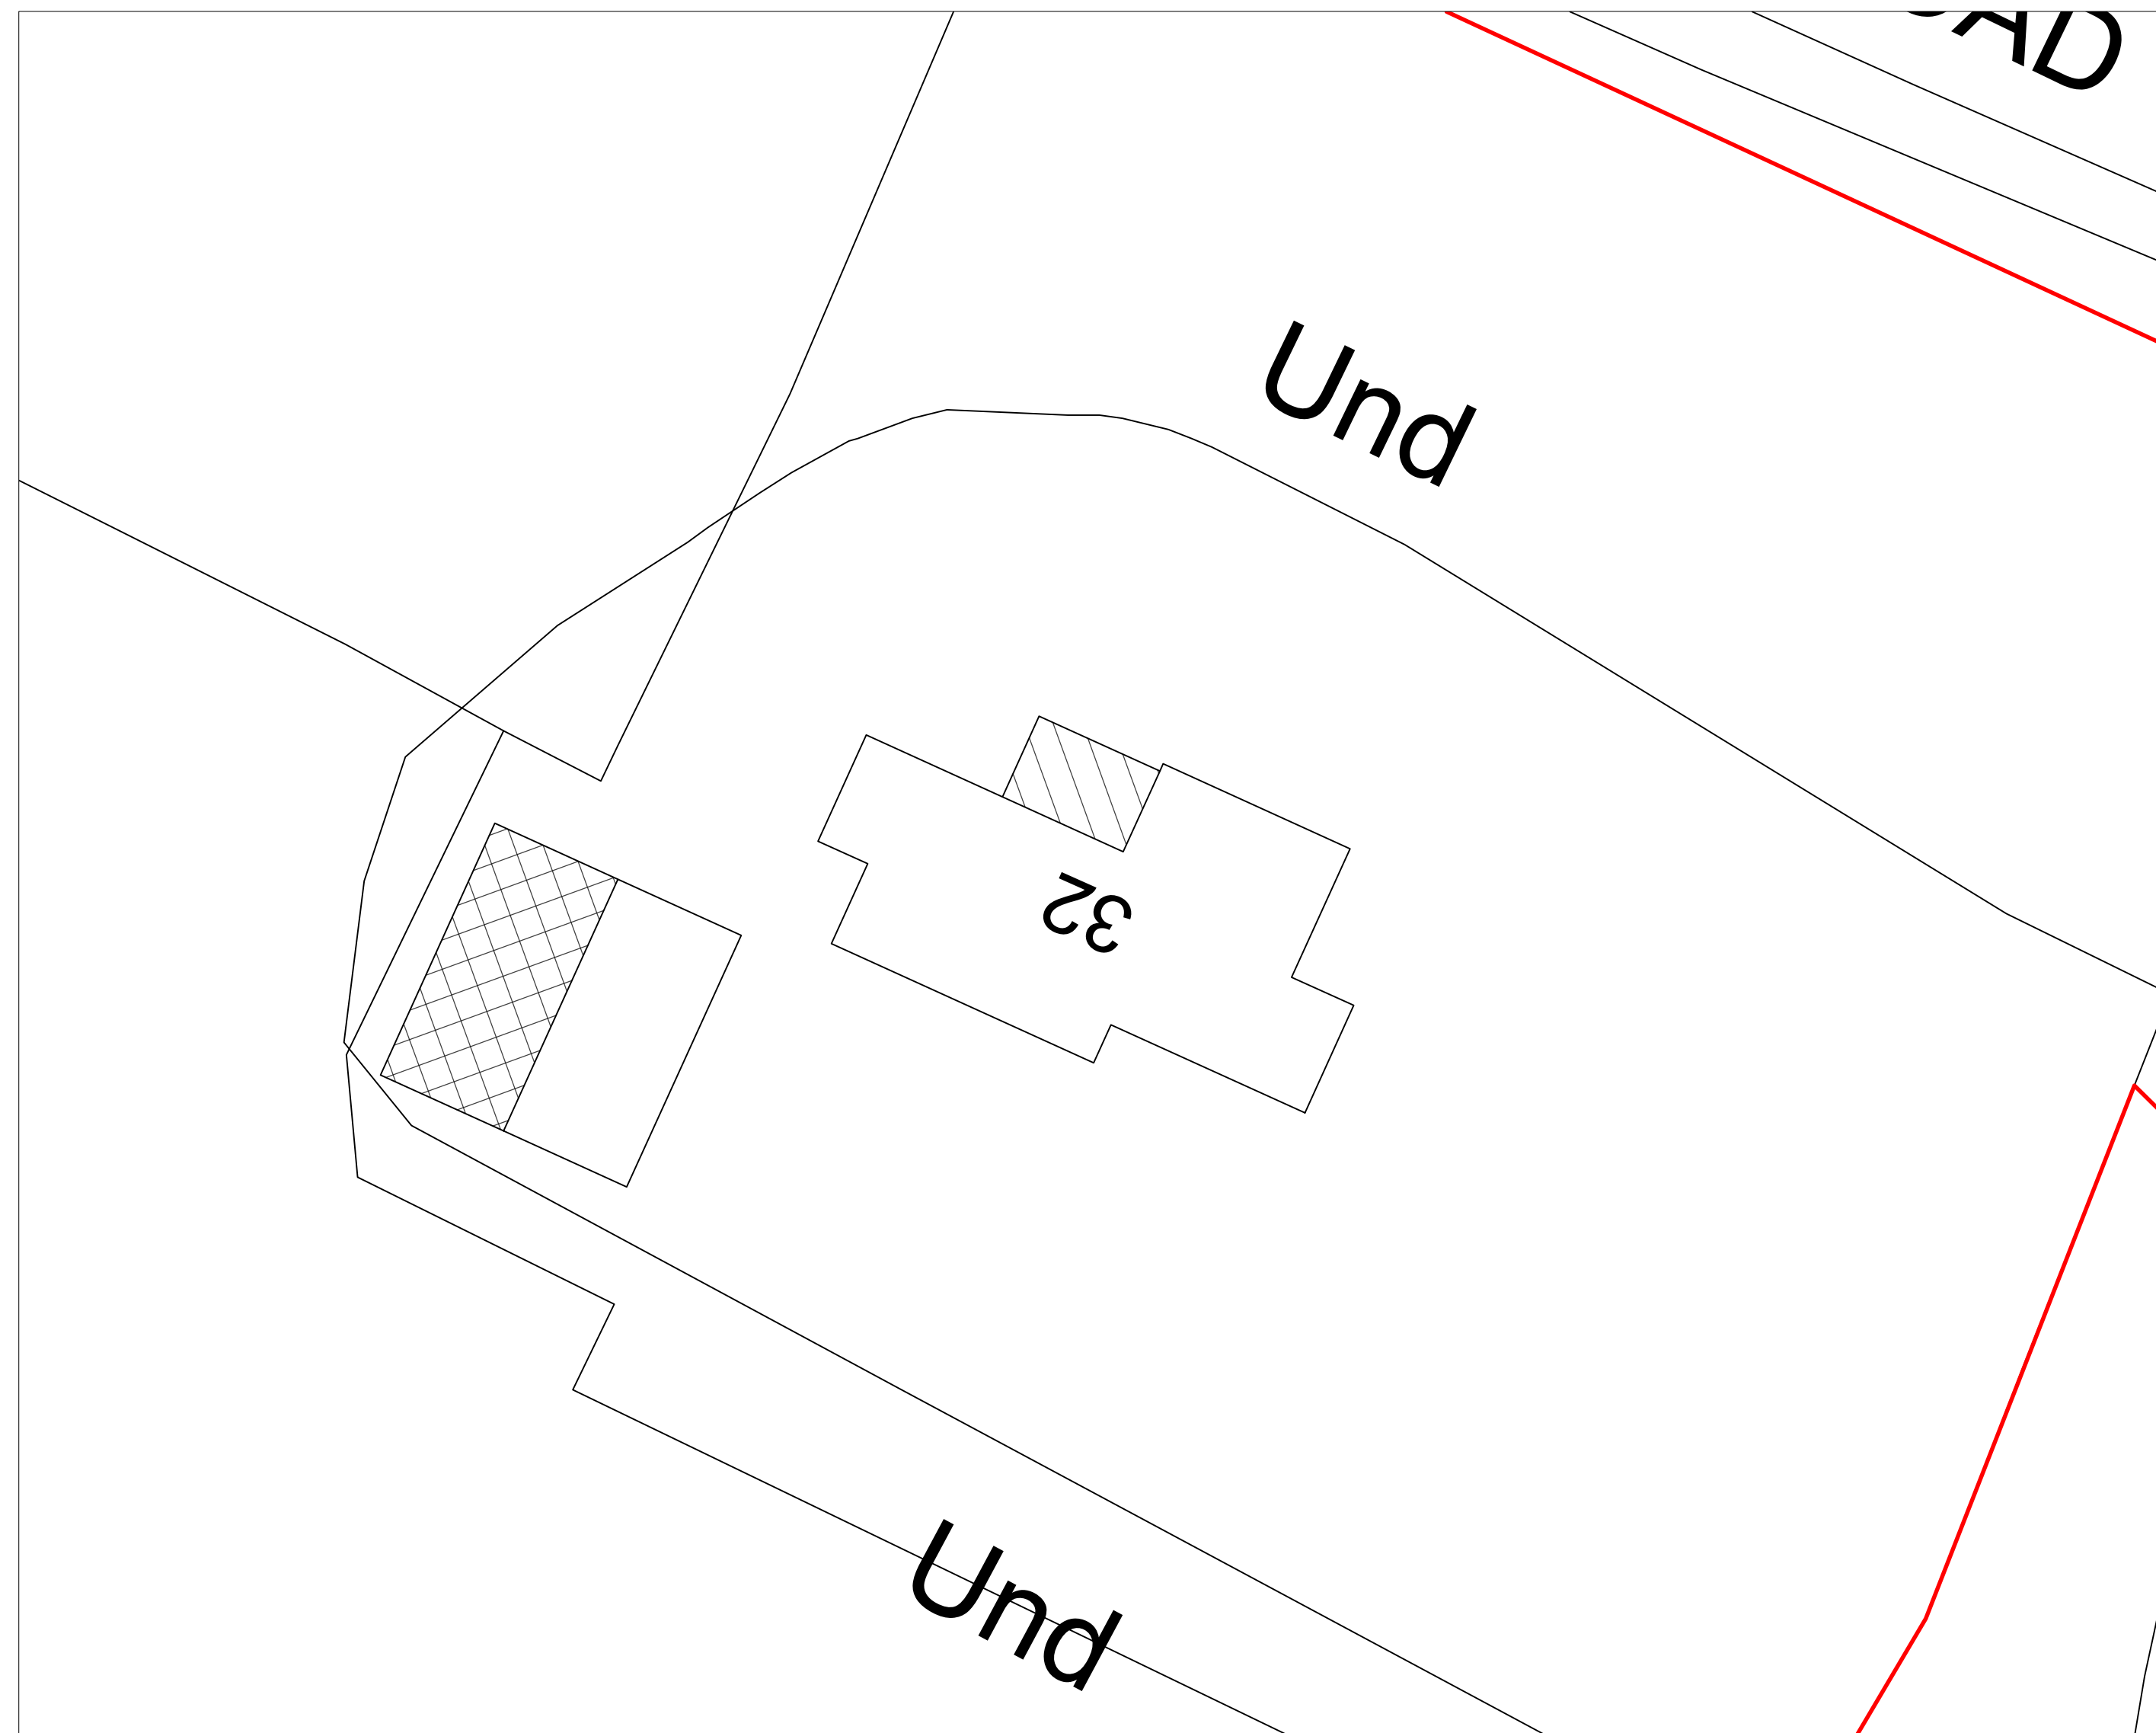


Proposed Site Plan (1:500)

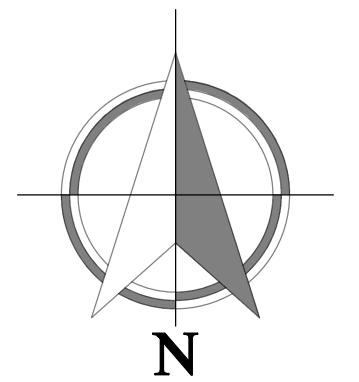

All dimensions to be checked on site.
All drainage positions and inverts to be checked on site.
No work to commence until receipt of Water authority approval.
It is the responsibility of the property owner to comply with the party wall act where building near to a boundary.

Revision	Date	Description	Drawn By

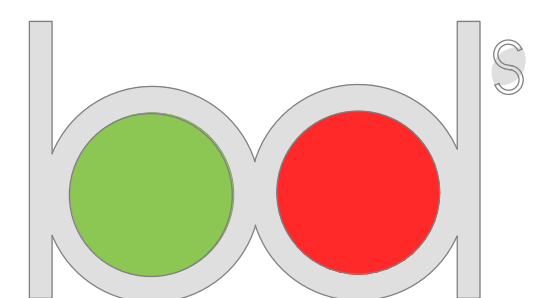

Architecture Ltd

Derby Office
2 Broomfield Cottages, Morley, Derby, DE7 6DN
T. 01332 830313
F. 0115 8320269
Nottingham
20 Fletchergate, Nottingham, NG1 2FZ
T. 01785 593028
M. 07974 438575
E. Tim@kods.co.uk
Stafford
79 Witney Rd, Stafford ST17 0BP
W. www.BDSARCHITECTURE.CO.UK

Project
Marsh Bungalow, Uttoxeter Road,
Draycott in the Moors, Stoke On Trent

Drawn by	Date	Proposal	Project
Will North	15/01/26	Extension & Alterations	2187UR 002 Rev A

Marsh Bungalow, Uttoxeter Road,
Draycott in the moors, Stoke On Trent