



DOWNSTAIRS

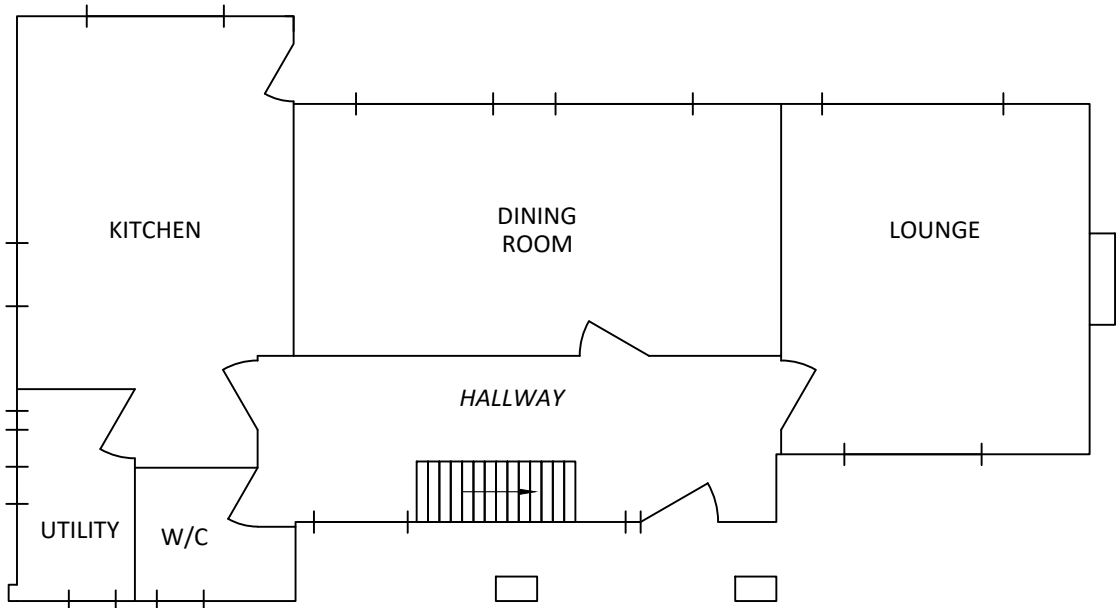

UPSTAIRS

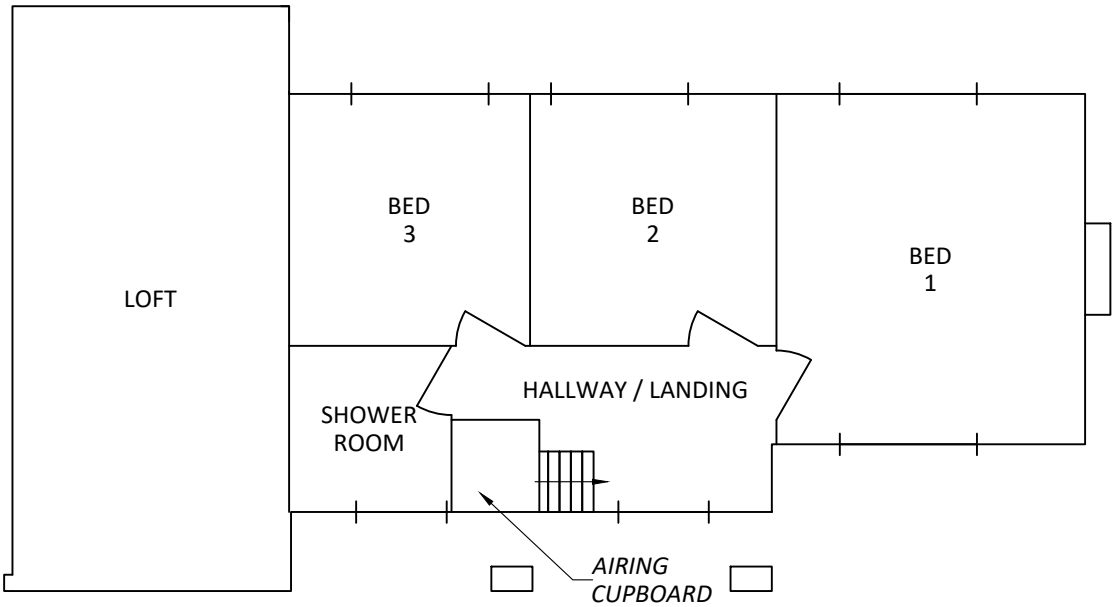

General Drawing Notes:

- All dimensions are given in millimeters
- Dimension marked thus are to be taken as approximate "*"

 THE INFORMATION CONTAINED IN THIS DRAWING IS THE PROPERTY OF S.PADDY. NO INFORMATIONS SHOULD BE COPIED, REPRODUCED, RETAINED OR DISCLOSED WITHOUT THE CONSENT OF S.PADDY. S.PADDY	TITLE Holmlea - Existing Floor Plans		SCALE 1:100	A3	
	CLIENT Mr D Shenton		DRG No. 130126-04		DATE 28/01/26
					REV. -