
 


Holmlea Site plan

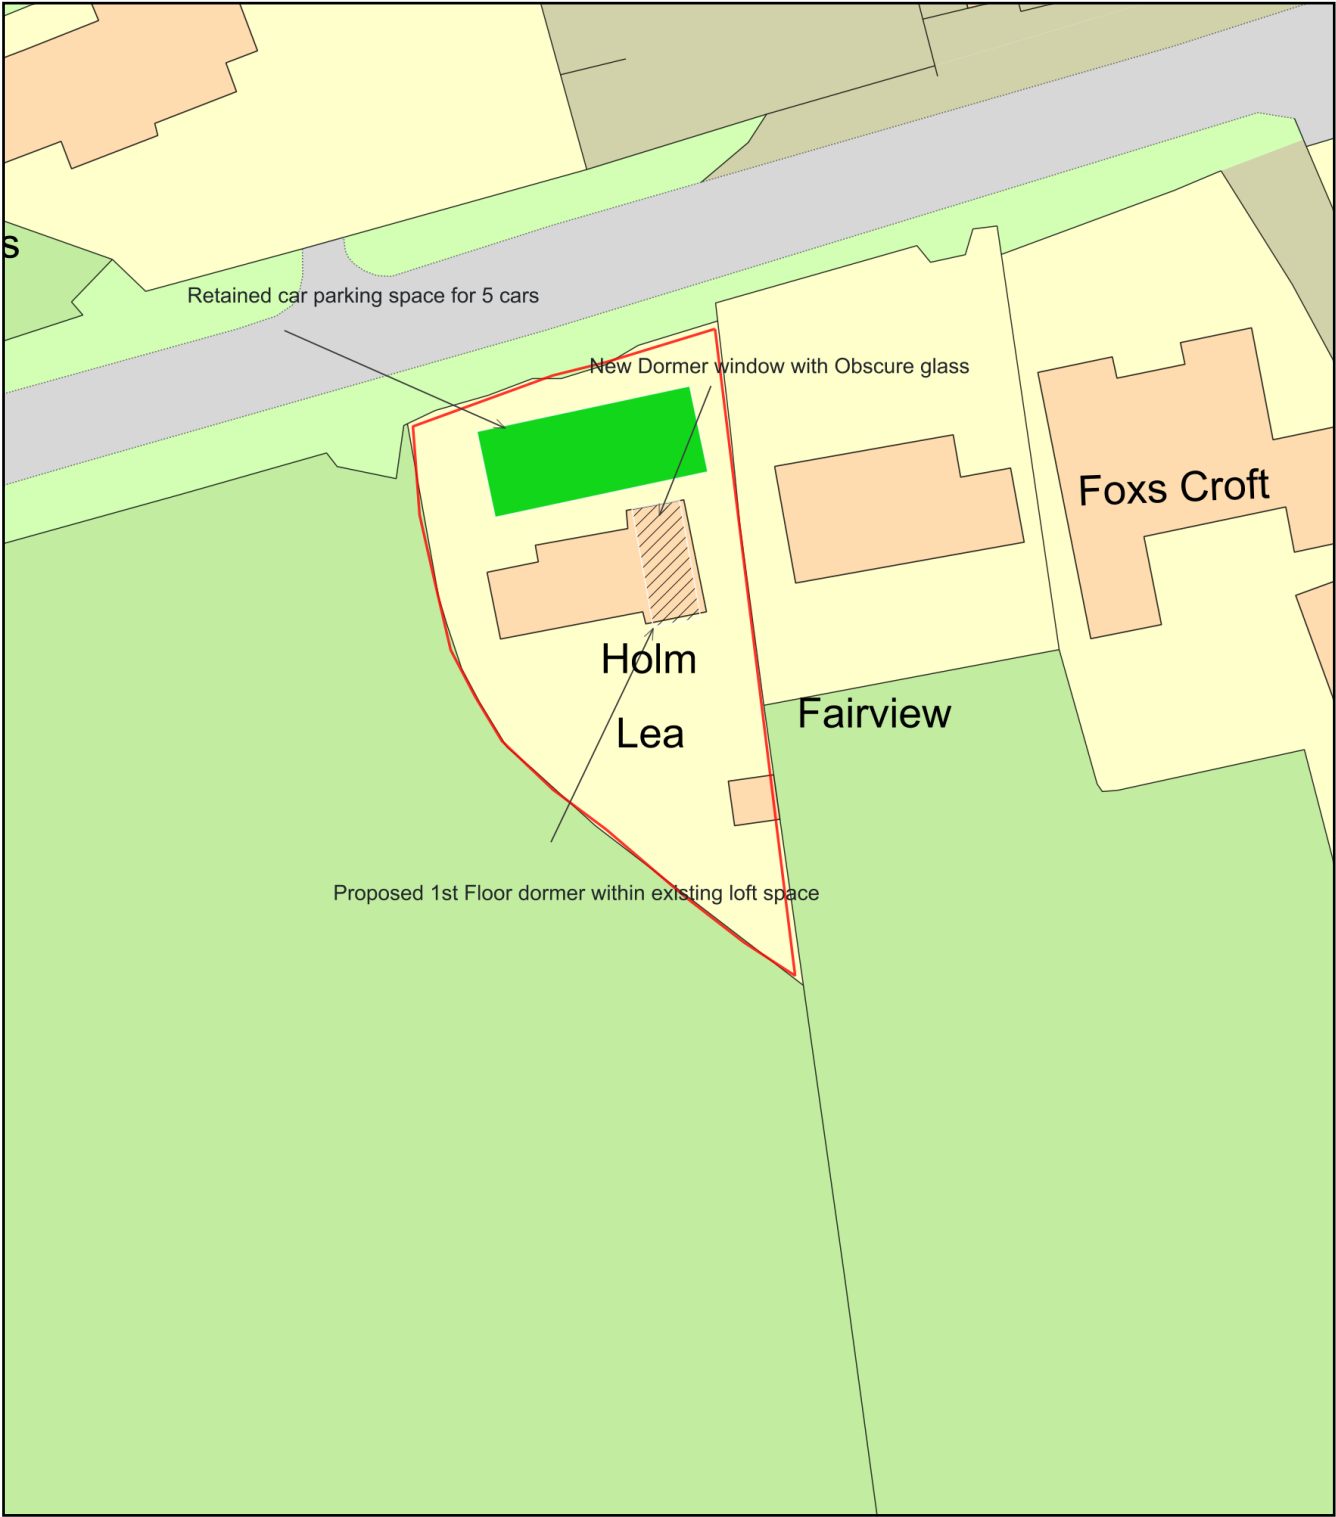

Plan Produced for: David Shenton
Date Produced: 01 Feb 2026
Plan Reference Number: TQRQM26032141216748
Scale: 1:500 @ A4