




EXISTING SIDE ELEVATION 1:50@A1

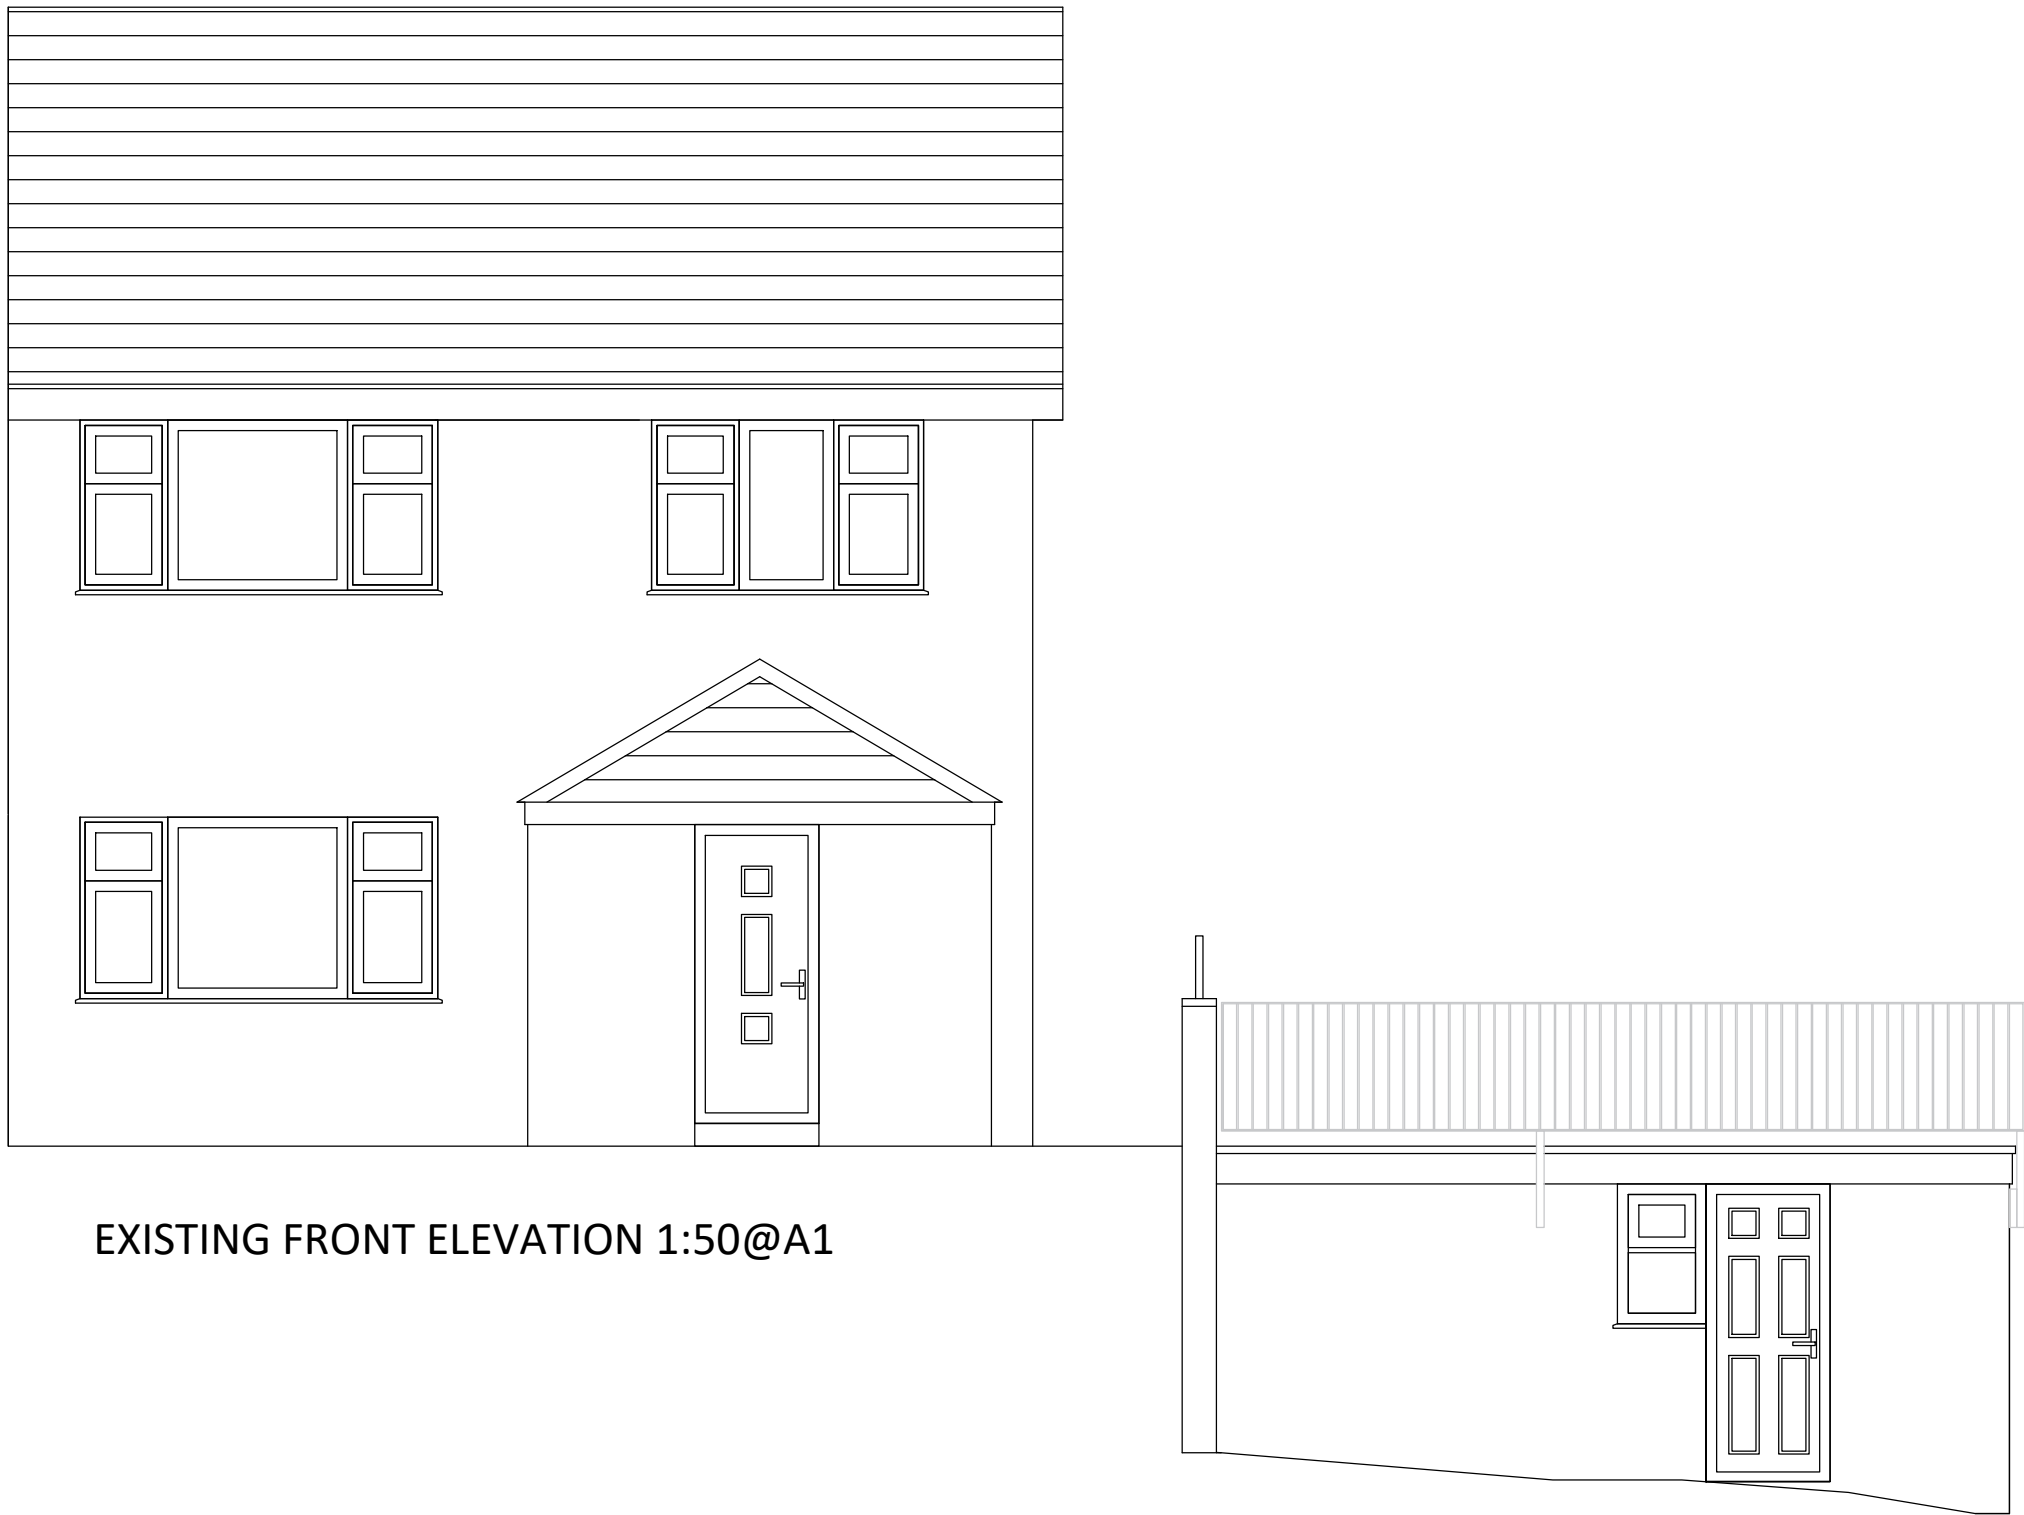

EXISTING FRONT ELEVATION 1:50@A1



EXISTING PARTY WALL ELEVATION 1:50@A1



EXISTING REAR ELEVATION 1:50@A1

Spectrum - Edgefields Lane ST9 9NS	
Date:	08/01/26
Scale:	1:50@A1
DRG No:	AJ001
Title:	EXISTING ELEVATIONS