



Copyright of this drawing is vested in the Architect and it must not be copied or reproduced without consent. Figured dimensions only are to be taken from this drawing. All contractors must visit the site and be responsible for taking and be advised of any variation between drawing and site conditions. To be used for construction purposes only. THIS DRAWING IS NOT TO BE USED FOR ANY OTHER PURPOSES WITHOUT THE ARCHITECT'S PERMISSION. OFF AND NOT TO SCALE FROM THE DRAWING.


Rev.	Down	Comments	Date
------	------	----------	------

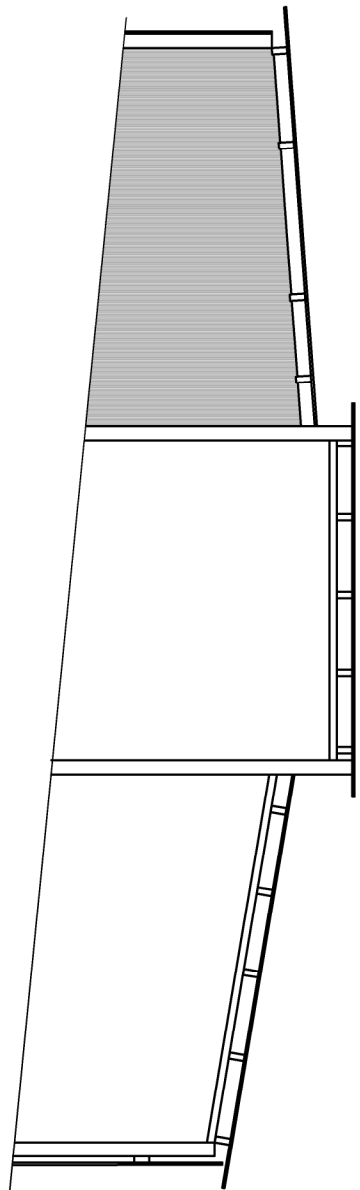


Building 1 Front Elevation 1:100

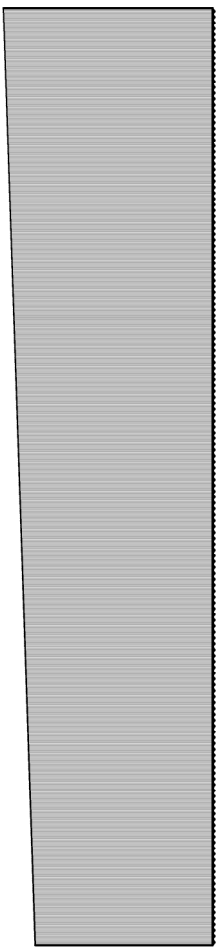


Building 1 Side Elevation 1:100

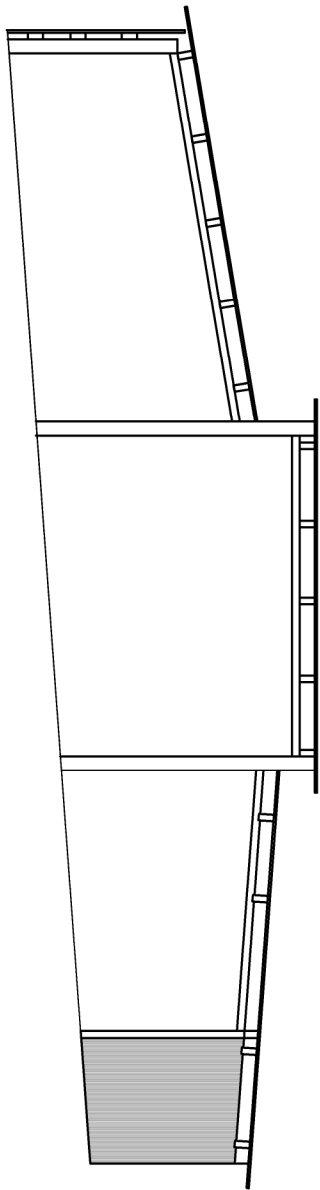


Building 1 Rear Elevation 1:100

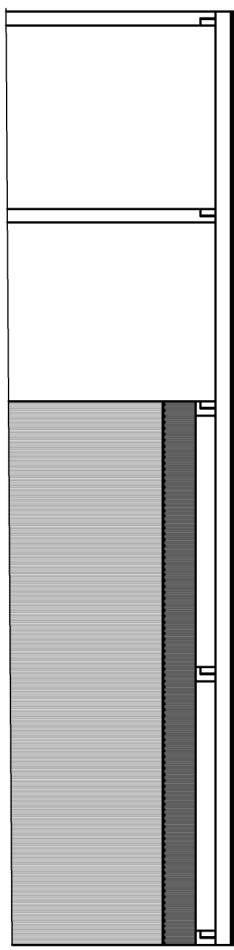


Building 1 Side Elevation 1:100

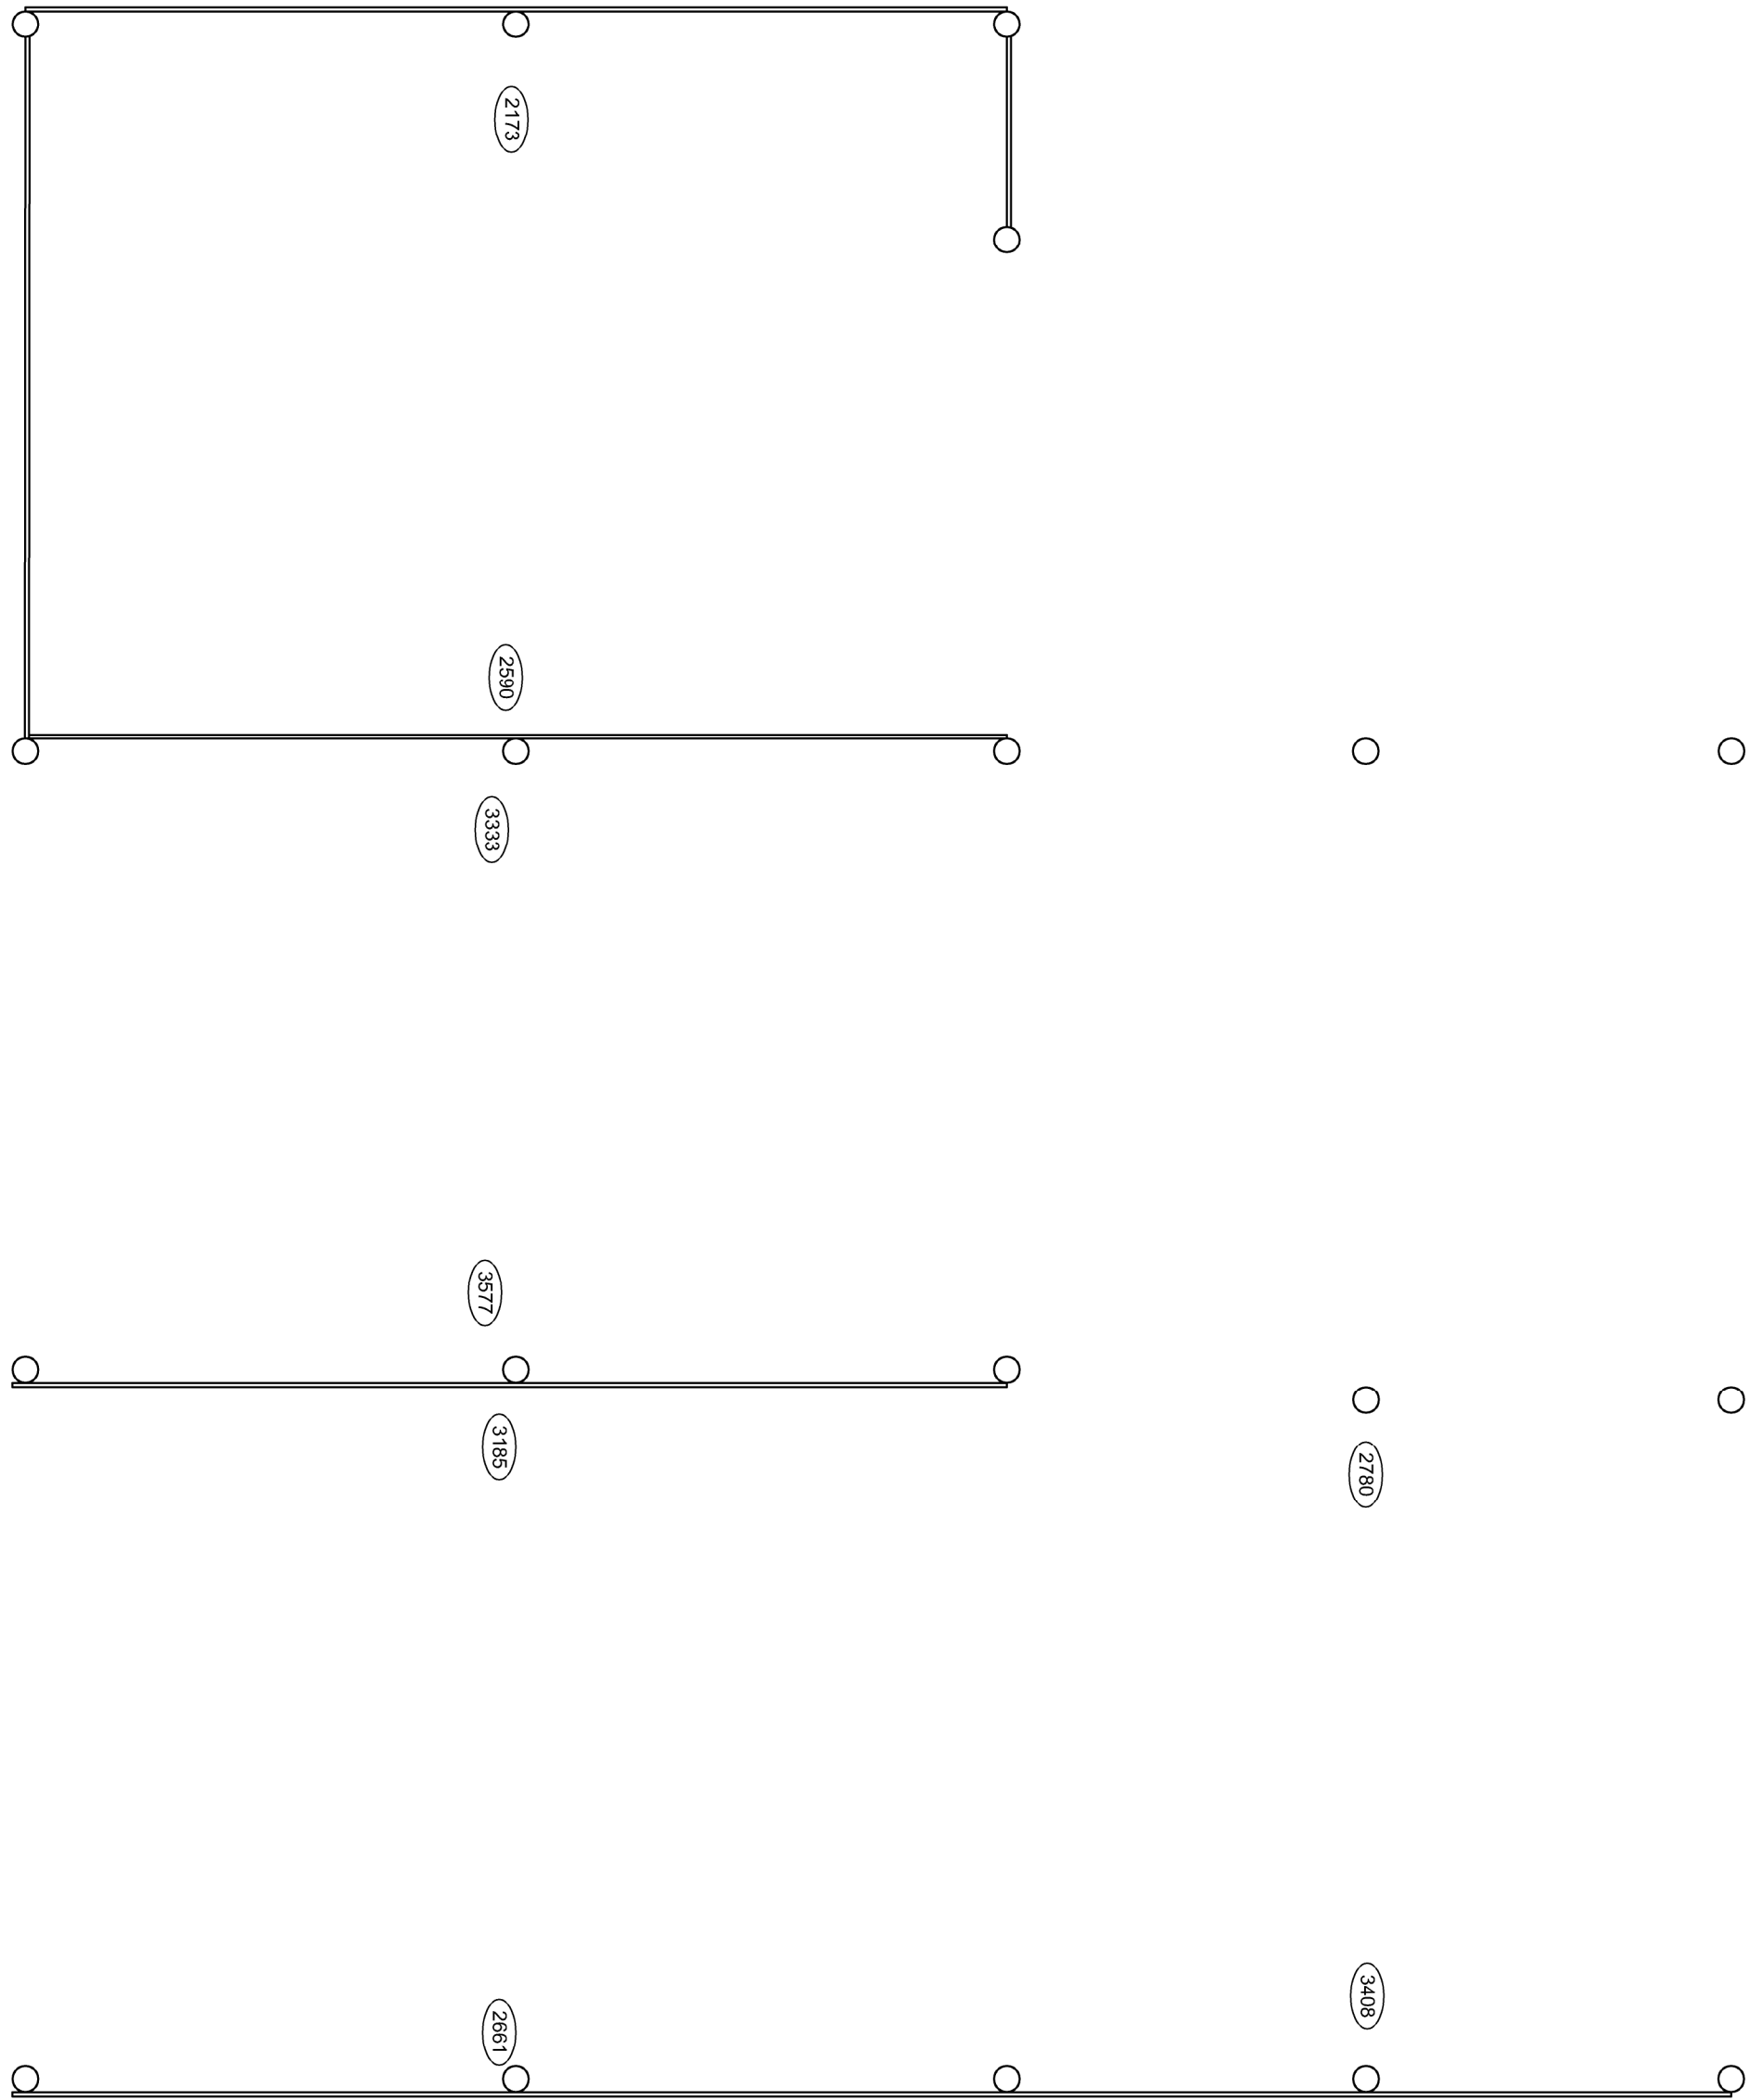


Building 1 plan 1:50

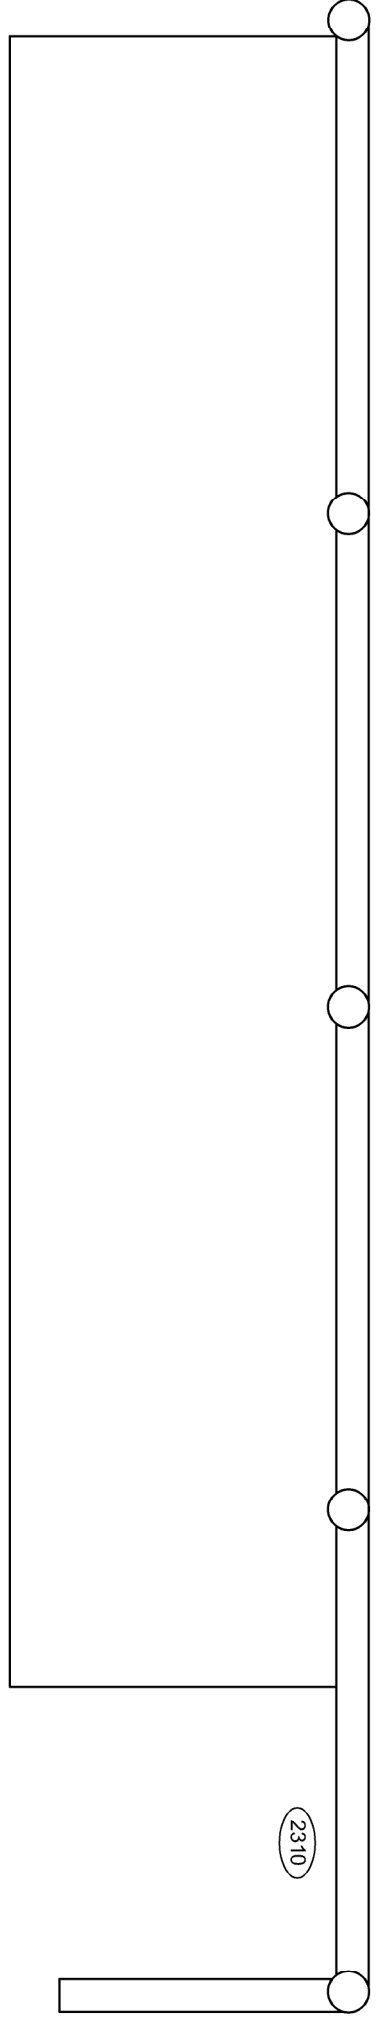


Building 2 Front Elevation 1:100

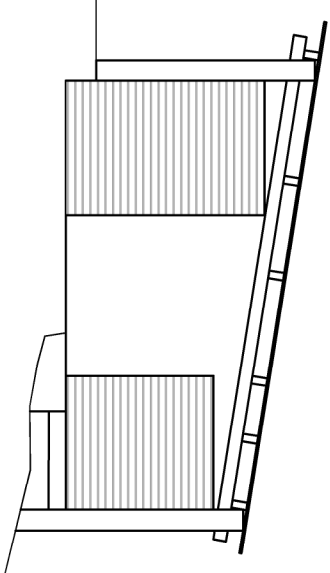


Building 2 Side Elevation 1:100

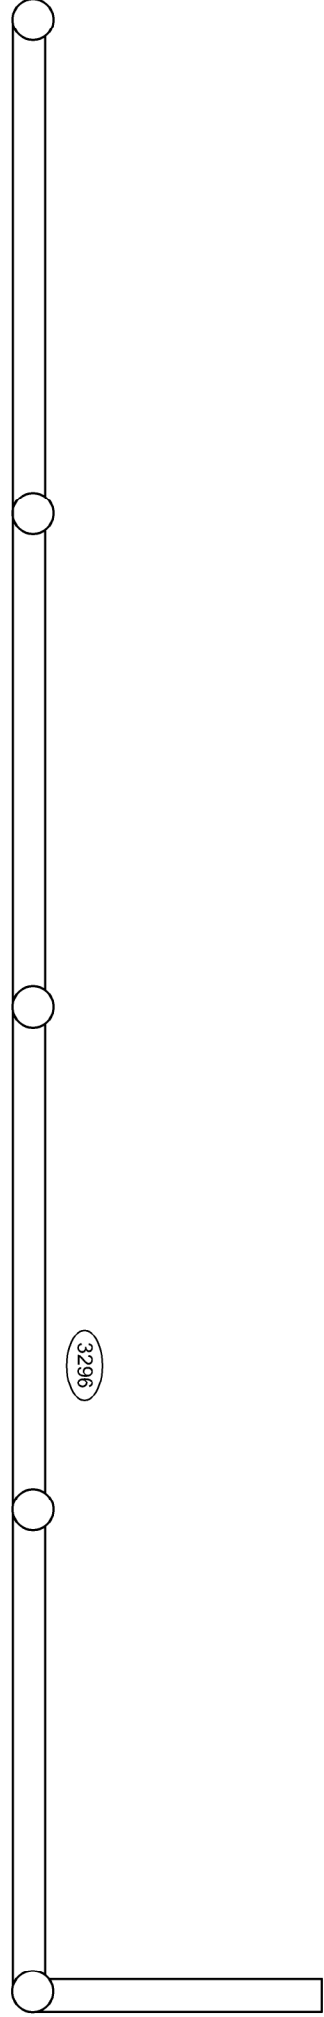


Building 2 plan 1:50

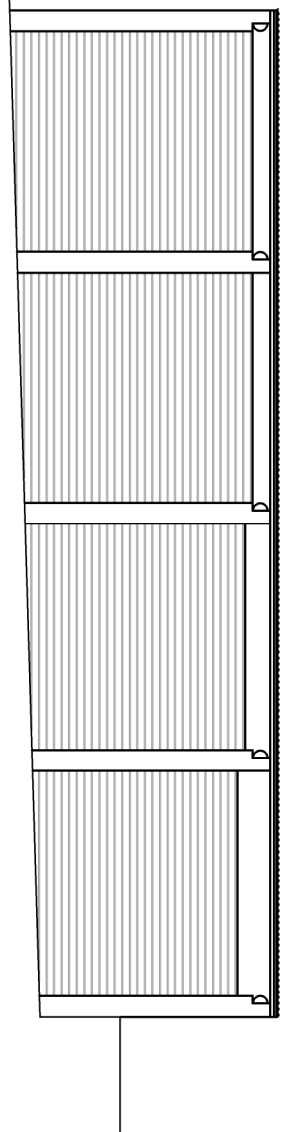

Building 2 Rear Elevation 1:100

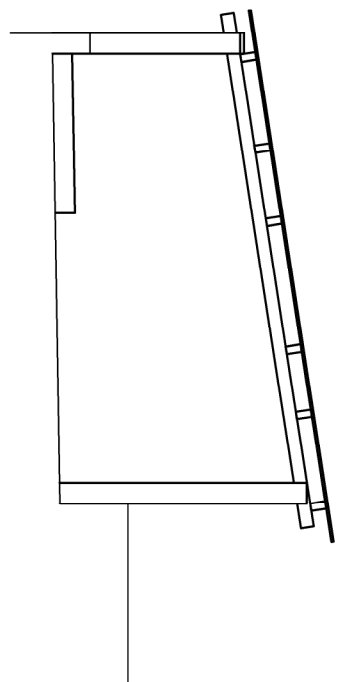

Building 2 Side Elevation 1:100

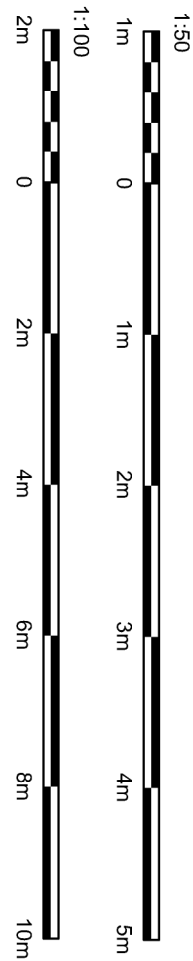

Hewitt&Carr Architects
A. 2-4 Cross Street | Cheddle | Staffordshire | ST10 1NP
T. 01539 725888
E. enquiries@hccarchitects.co.uk
W. www.hccarchitects.co.uk

Client
Lee Bagnall Esq.

Project
Phase 2 New Dwelling
Bracks Farm, School Lane,
Cheddle, Staffordshire. ST10 1TS
Title
Existing plans and elevations

Drawn
Planning
Date
October 2025
Scale @A1 As Shown
Project No.
01507 PL0|02
Drawing No.
Rev