


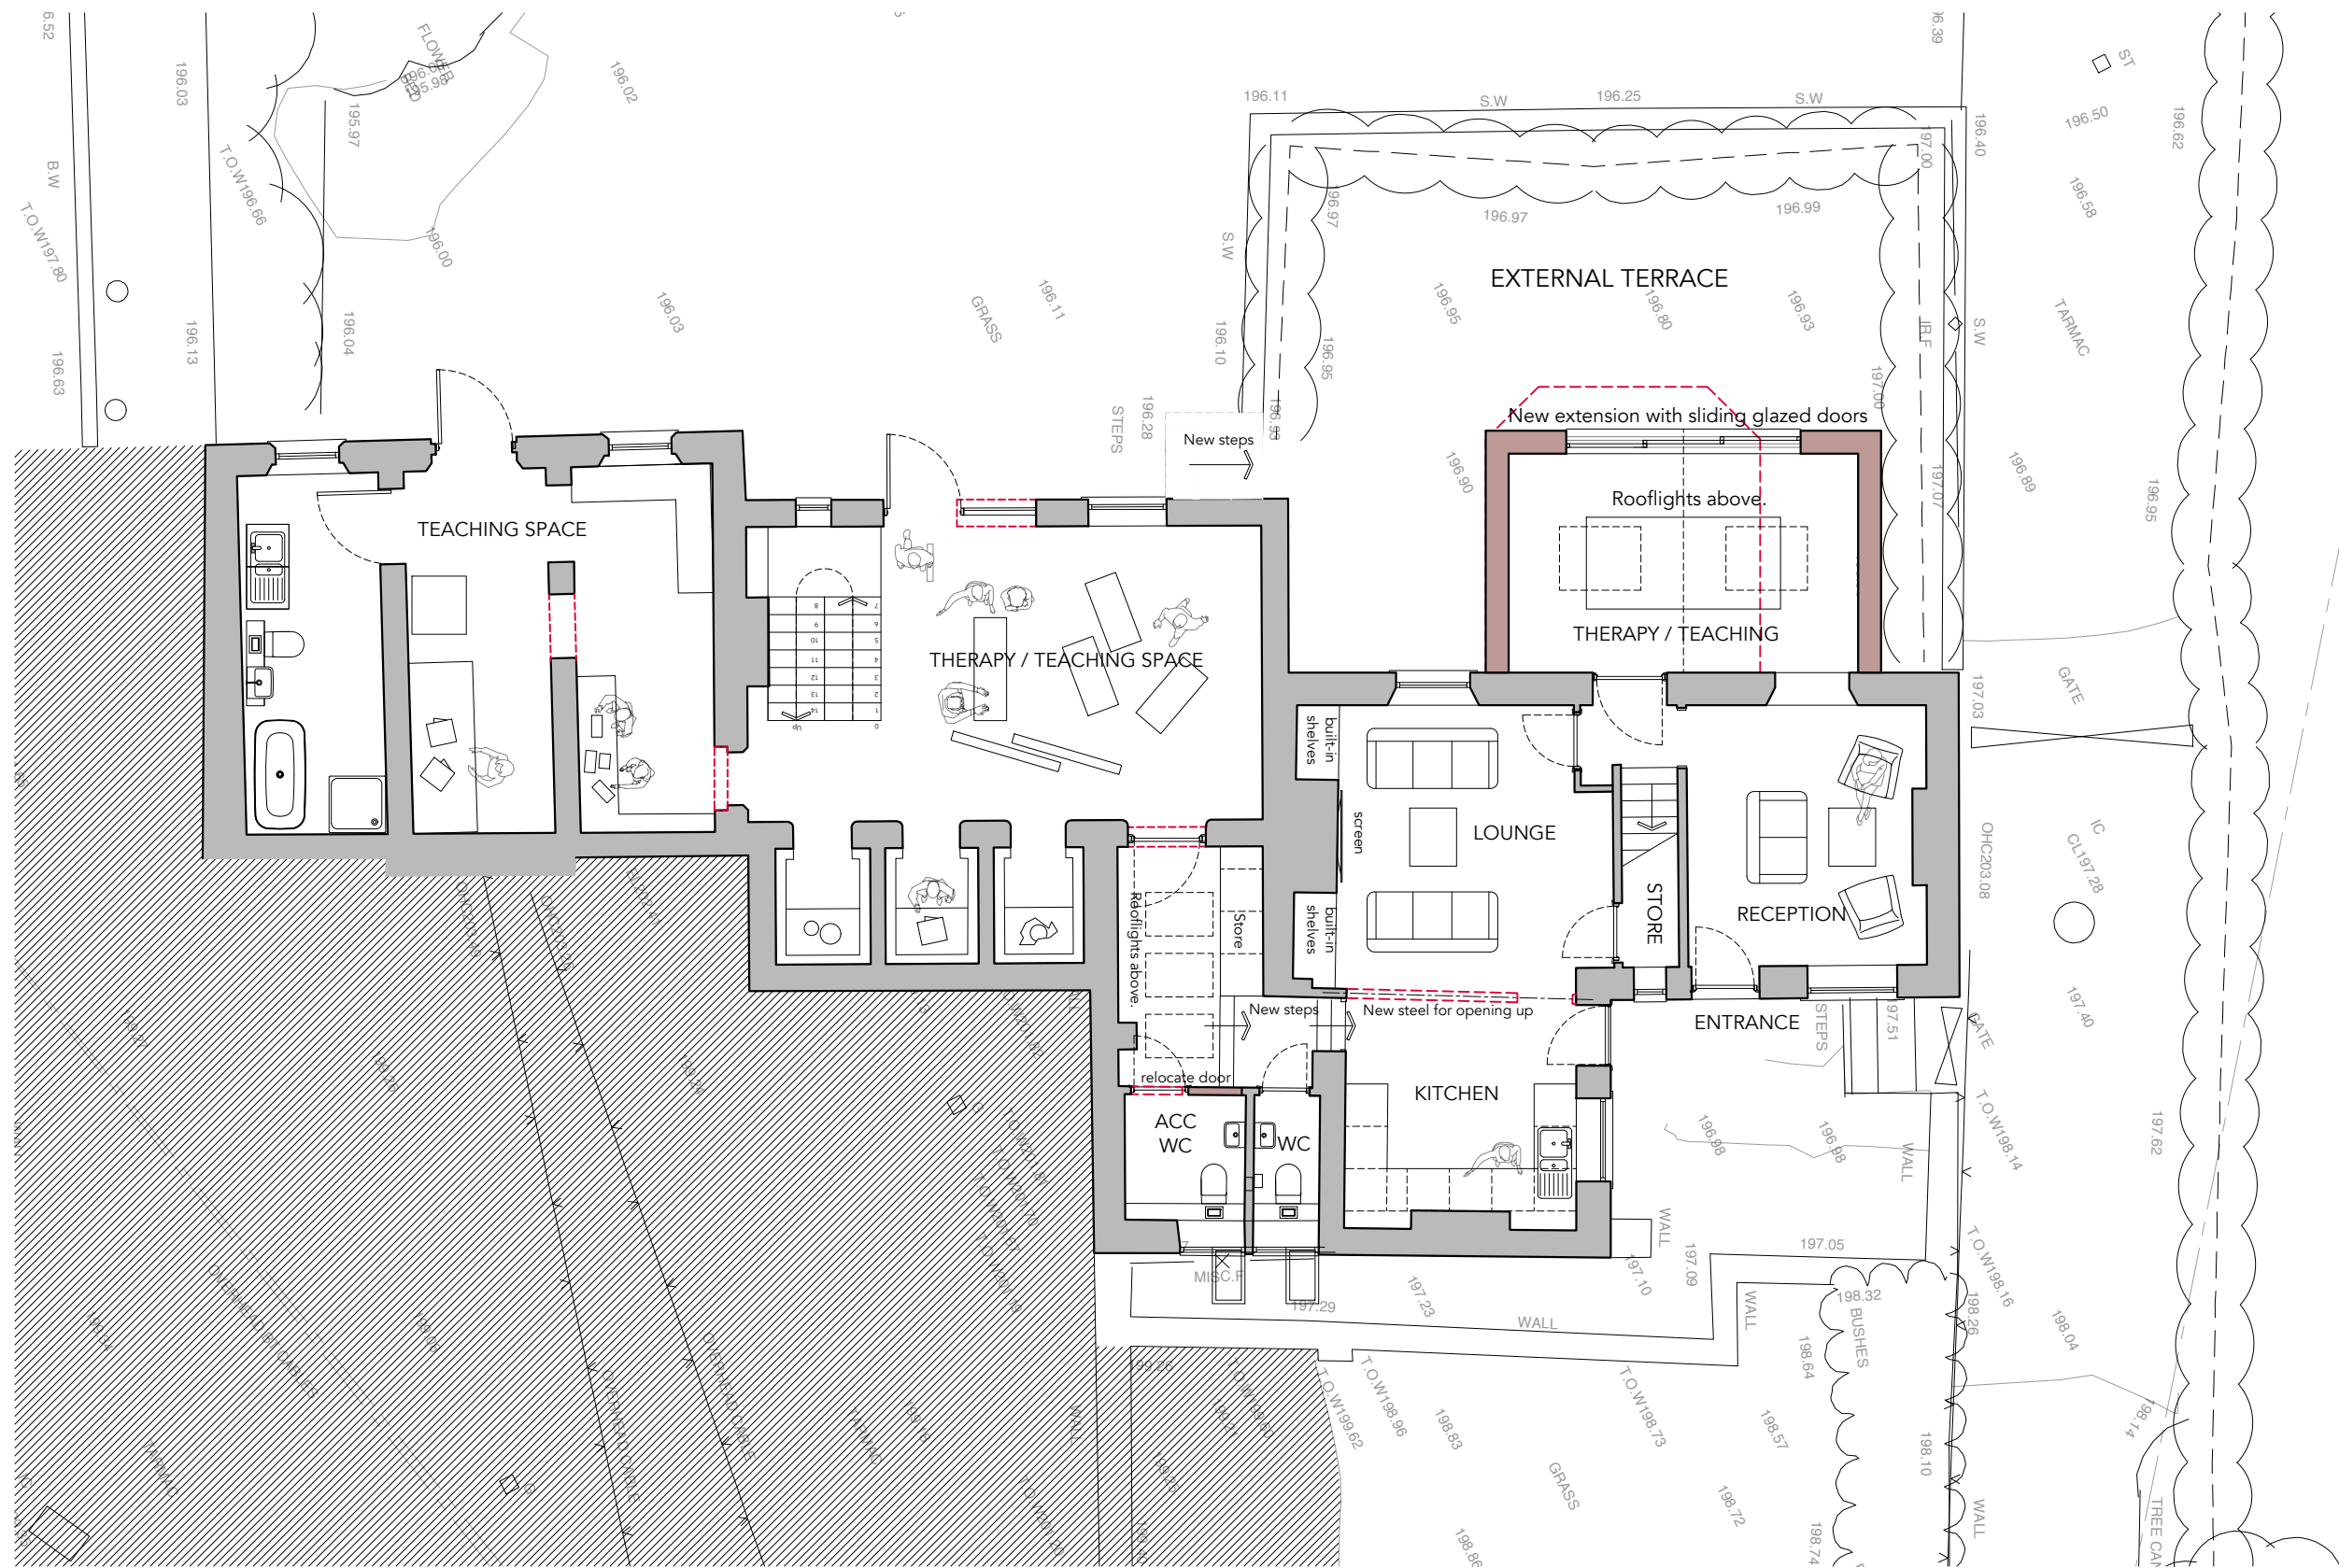

GROUND FLOOR PLAN

Hamer Way Architects,
The Kathleen Roylance Buildings
90 - 92 Waters Green, Macclesfield,
Cheshire, SK11 6LF

w/ www.hamerway.co.uk
e/ hello@hamerway.co.uk
t/ 01625 470028

This drawing and or the building works depicted are the copyright of
Hamer Way and may not be reproduced or amended except by
written permission. No liability will be accepted for amendments made
by others. All site dimensions shall be verified by the contractor onsite
prior to work commencing.

© 2025 Hamer Way Ltd trading as Hamer Way Architects

Drawing Location
Roaches School, Satis House, Tunstall Road,
Knypersley, ST8 7AB

Drawing Title
**Proposed
Ground Floor Plan**

Drawing Number
25 005_01_002

Drawing Status
FOR PLANNING

Revision Status
A

Date Issued
October 2025

Drawing Scale
1:100@A3

Drawing Scale Bar
0 1m 2m 4m

Drawing North

REVISIONS

Rev	Note	Date	By
A	Amendment to rear extension roof profile and extent of door glazing following Conservation Officer's review and comments.	02.02.26	RW

NOTES

Wall Types

	Existing Walls
	Proposed New Walls
	Demolished Walls