



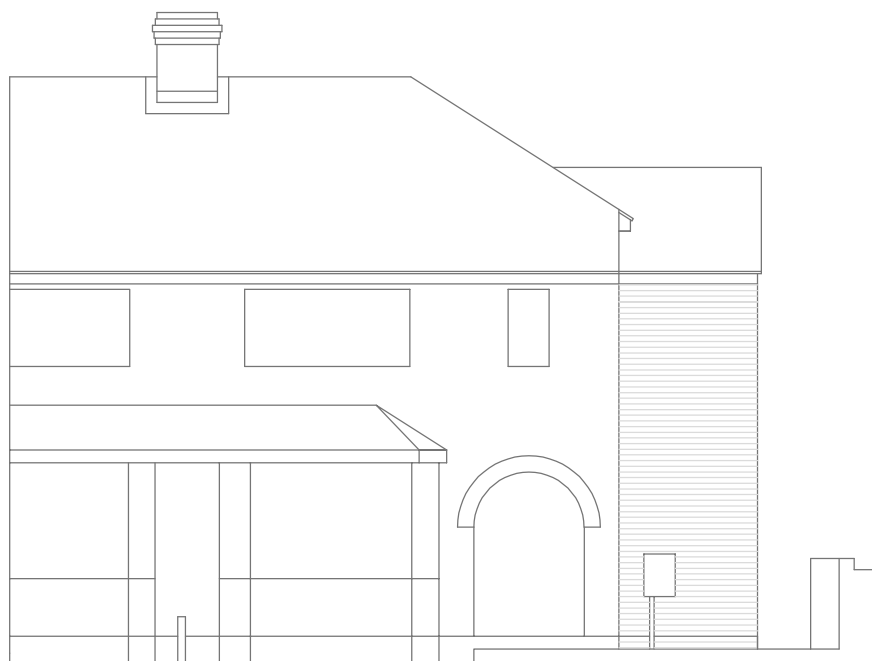

Proposed front elevation



Proposed rear elevation

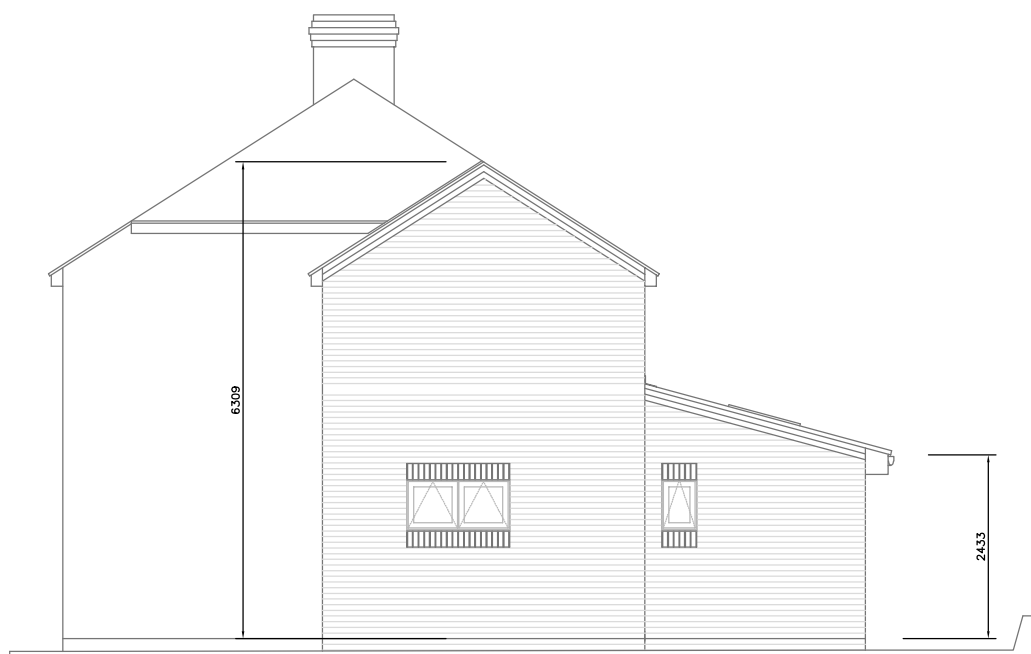

Proposed side elevation

Proposed alterations and extensions to
18, Meadow Road, Brown Edge, Stoke-On-Trent, ST6 8SQ.

Scale: 1:100 @ A3.
Date: January 2026.
Dwg No: 0126 - 4