




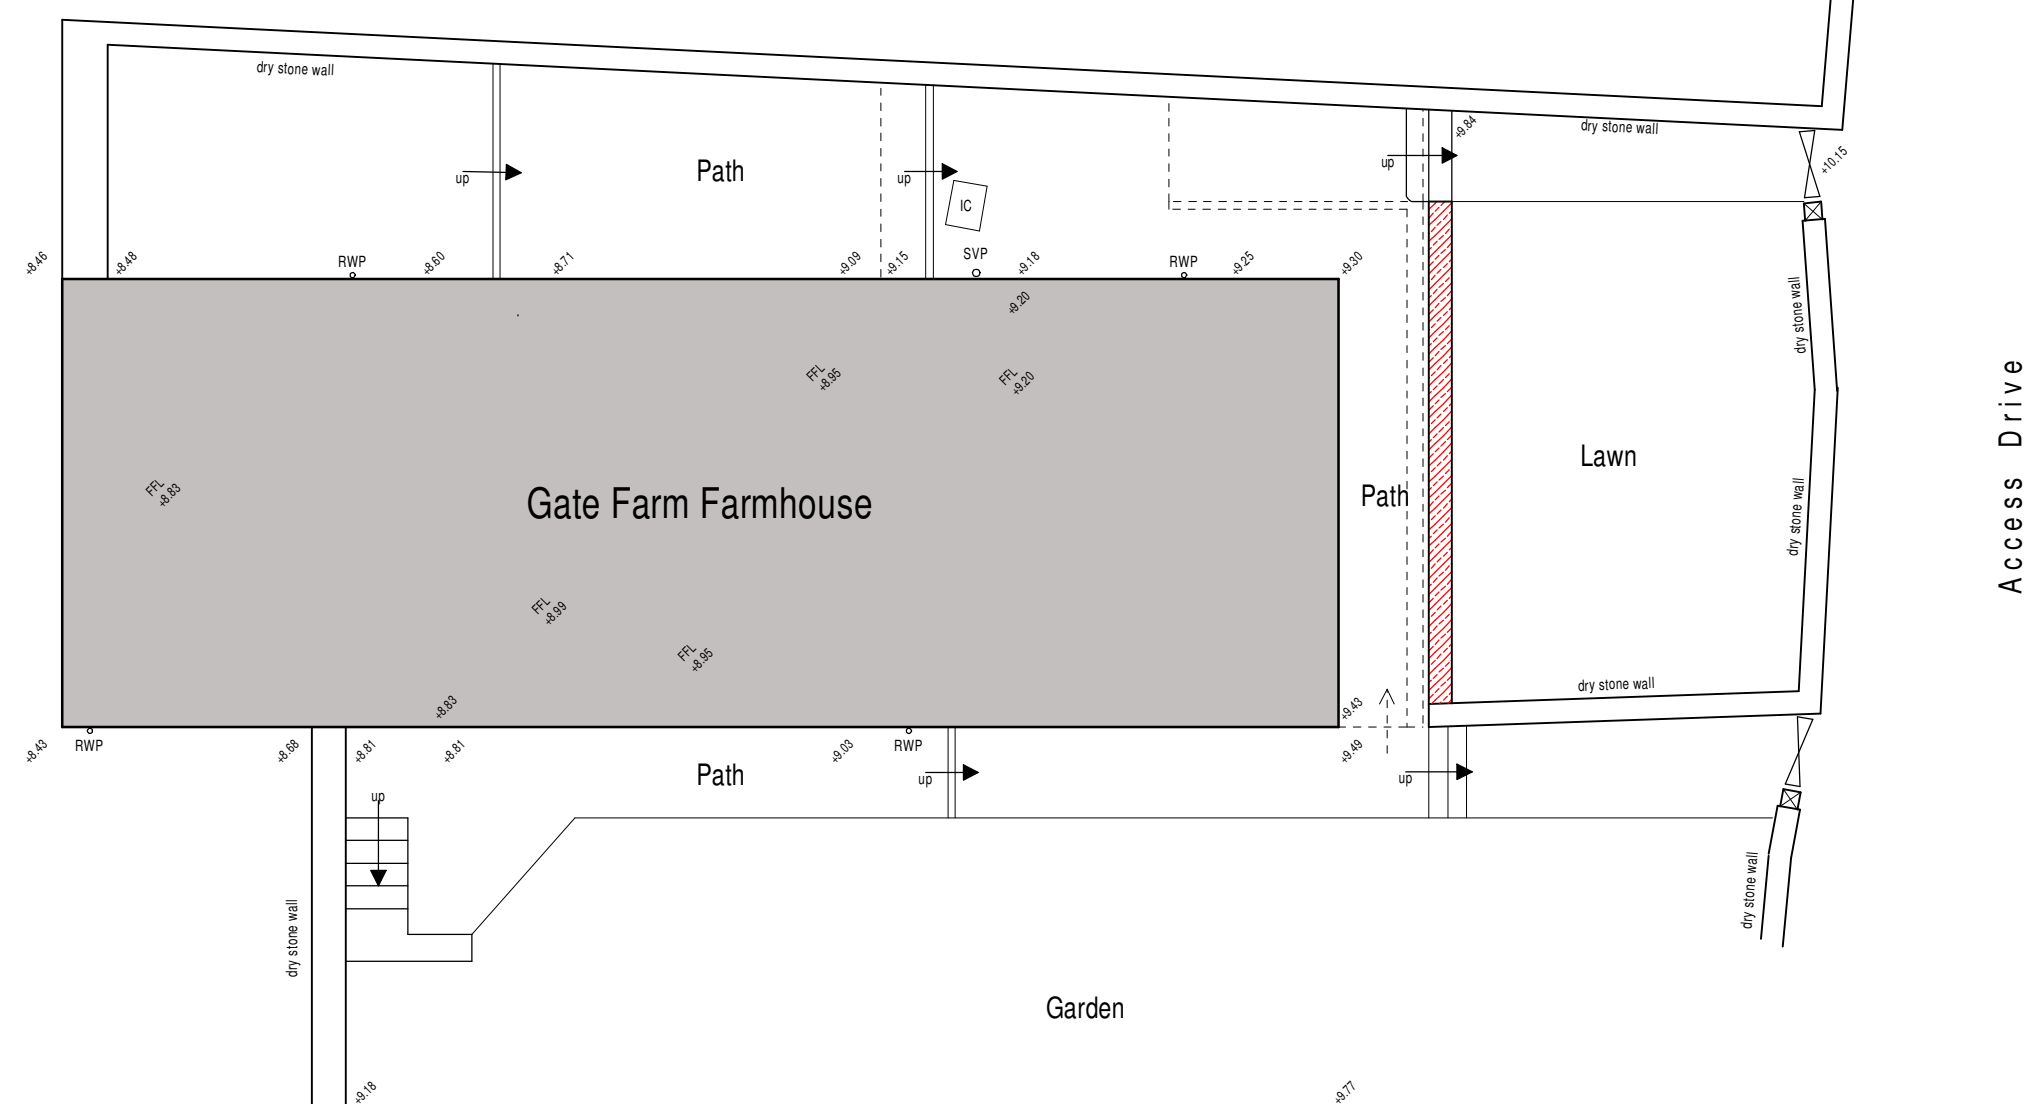


Site / Floor Plan

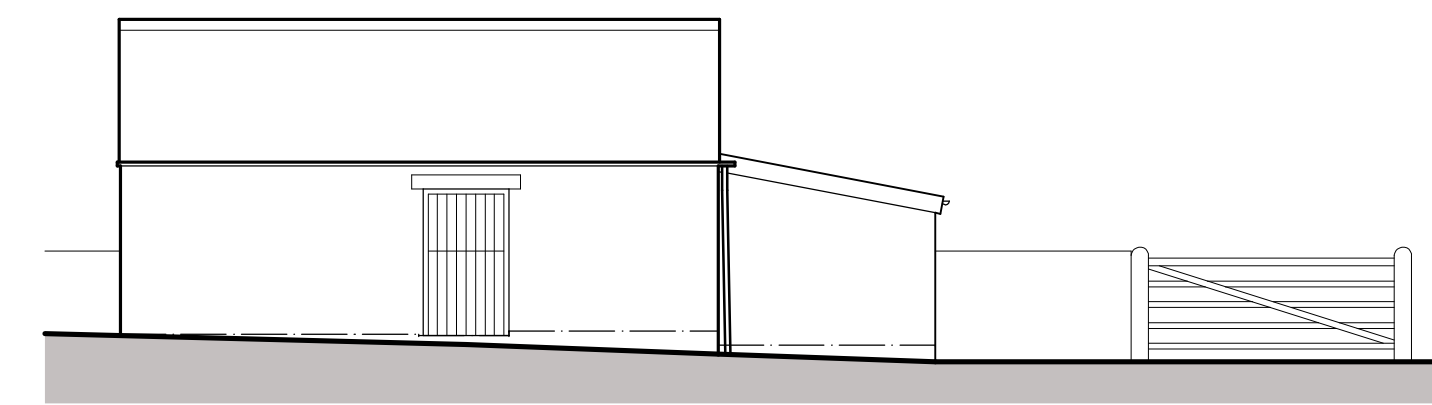

North East Elevation

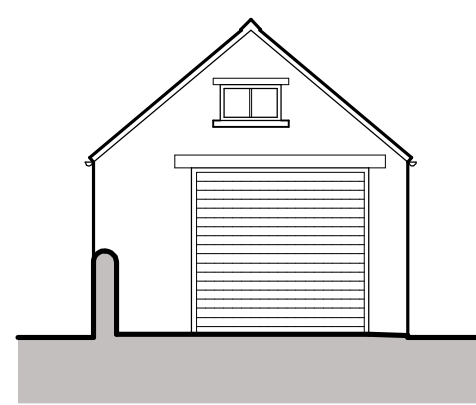


South East Elevation

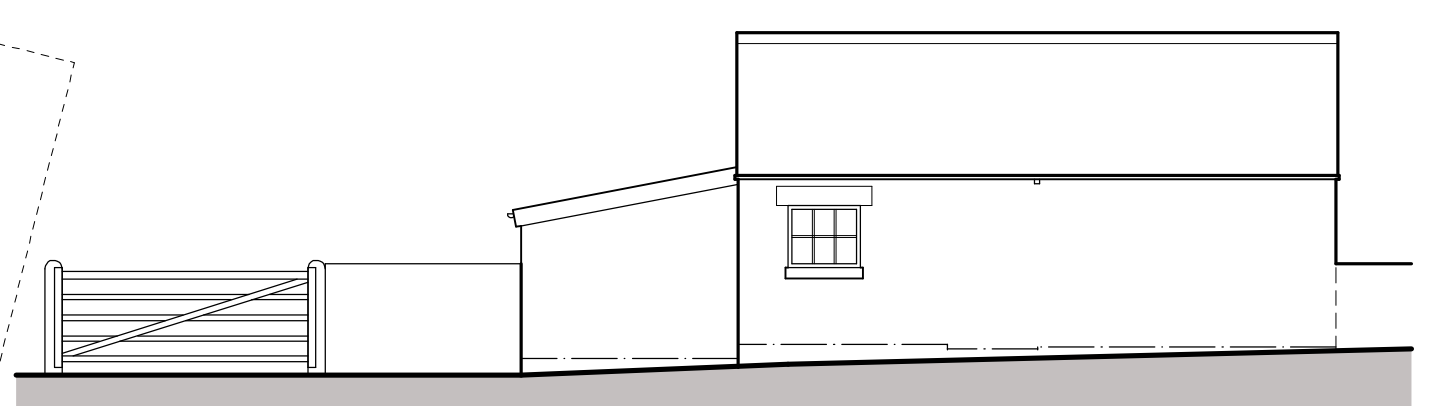

South West Elevation




North West Elevation

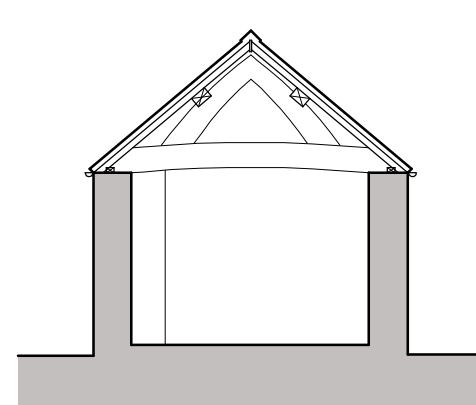

Cross Section

OUTBUILDING
(WORKSHOP + STORE)

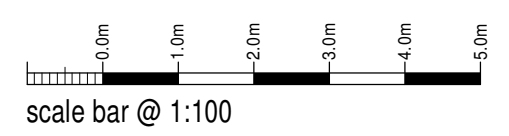

Mr & Mrs Wilbraham

Proposed Garage + Alterations,
Gate Farm,
Foxt,
Stoke-on-Trent,
ST10 2HN

Planning Proposal
Site / Floor Plans and Elevations

Date	Sheet	Scale
May 2025	A1	1:100
Dwg No.	Rev.	Drawn
2024-2949-08	F	RG
A - 03/06/2025 - PLAN UPDATED FOLLOWING CLIENT FEEDBACK		
B - 05/08/2025 - PLAN UPDATED FOLLOWING MEETING WITH HERITAGE CONSULTANT		
C - 17/10/2025 - PLAN UPDATED FOR PLANNING SUBMISSION		
D - 28/10/2025 - GARDEN FENCE ALTERED		
E - 10/11/2025 - DESCRIPTIVE TEXT ALTERED		
F - 28/01/2025 - EXTENDED CURTLAGE PROPOSALS REMOVED		

SAMMONS
Architectural Ltd

10 Cawdry Buildings, Fountain Street, Leek, ST13 6JP
Telephone: 01538 386002
E-mail: info@sammonsltd.co.uk
Web: www.sammonsltd.co.uk

This drawing is copyright.
All dimensions must be checked prior to commencement.