


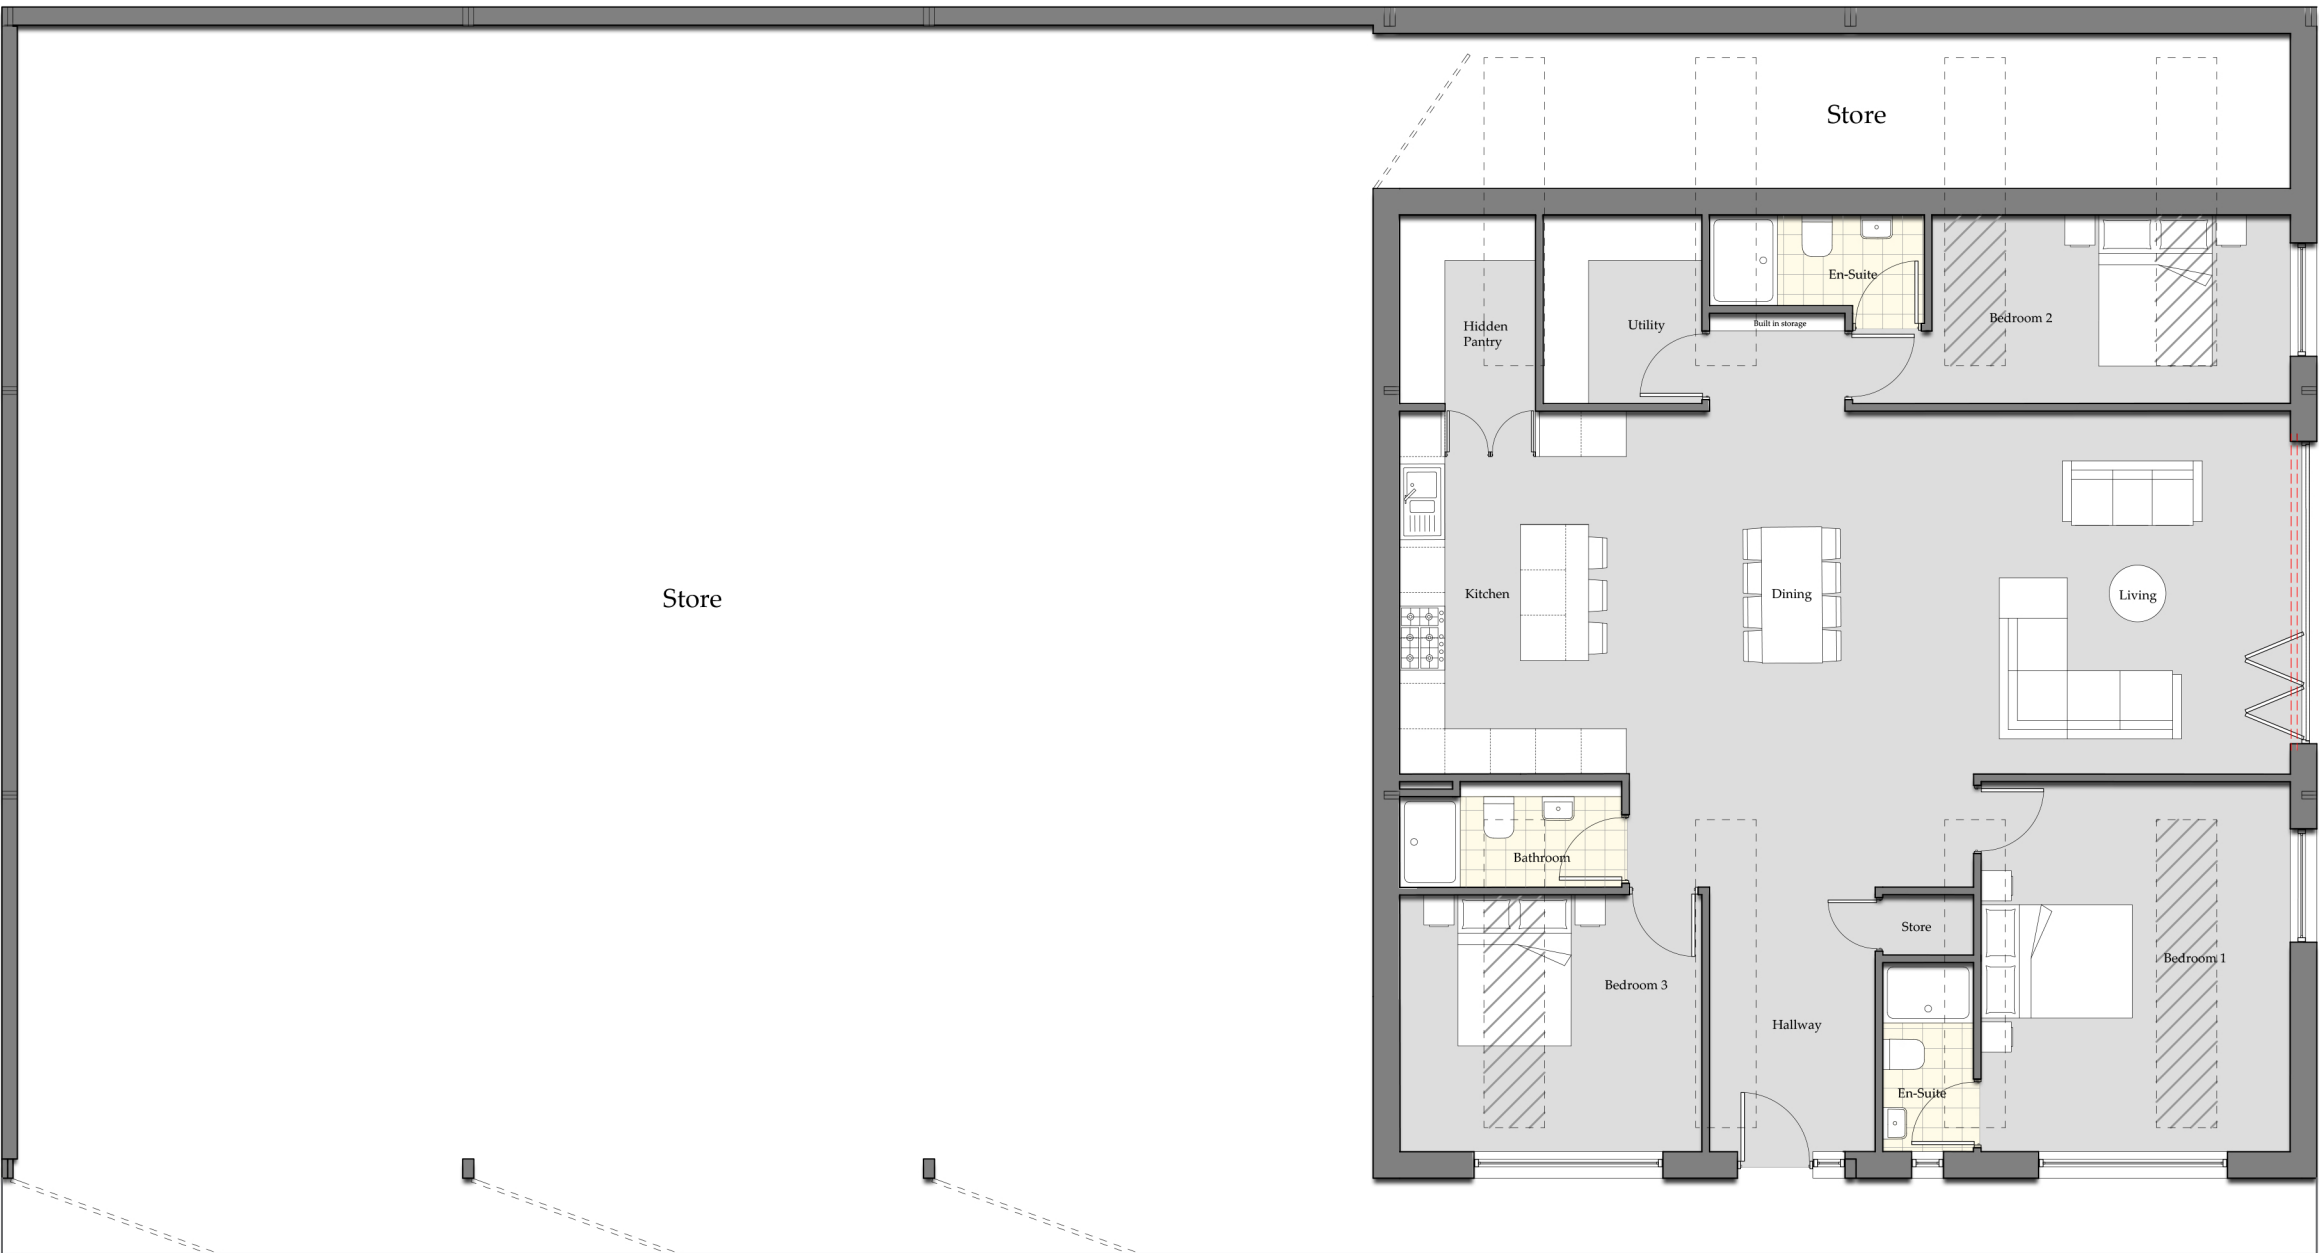

Ground Floor Plan
Total Internal Area - 146sqm

Legend



Denotes Steel Above



Denotes area of roof light to allow light, remaining to be boarded off internally

P4	Indication of roof light exposed area added	10-02-26	TH	BD
P3	Locations of roof lights added	05-02-26	TH	BD
P2	Revised design based of planning consultant comments	08-12-25	TH	BD
P1	First Issue	03-11-25	BD	TH
Rev.	Description	Date	By	Chk'd



The Lawns , 41 Moor Lane , Kirk Langley , Ashbourne , Derbyshire , DE6 4LQ
Tel: 07592 290996 , info@hawkstone-developments.co.uk ,
www.Hawkstone-developments.co.uk

Partial Class Q Conversion

Land at North Plantation, Tenford Lane, Team

Floor Plans as Proposed

HD PROJECT REF		SCALES			PAPER SIZE		DRAWN BY	
0077		1:100			A2		TH	
PROJECT	ORIGINATOR	ZONE	LEVEL	TYPE	ROLE	NUMBER		
TL	HD	Z1	ZZ	DR	A	02002		
STATUS		SUITABILITY DESCRIPTION						
S0		WORK IN PROGRESS						
REVISION		REVISION DESCRIPTION						
P4		PRELIMINARY						

Hawkstone Developments holds the copyright to this document. The drawings produced by Hawkstone Developments are intended for design purposes only. Under no circumstance should these drawings be used for construction. These drawings are not to be used for construction guidance or any other purpose. Scaling for measurements is not permitted; instead, verify dimensions prior to construction. Any discrepancies should be immediately reported to the Designer. Please read this document alongside associated models, specifications, and related consultant's documents for a comprehensive understanding. Your adherence to these guidelines ensures a successful project.