


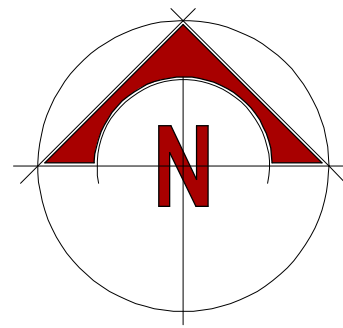


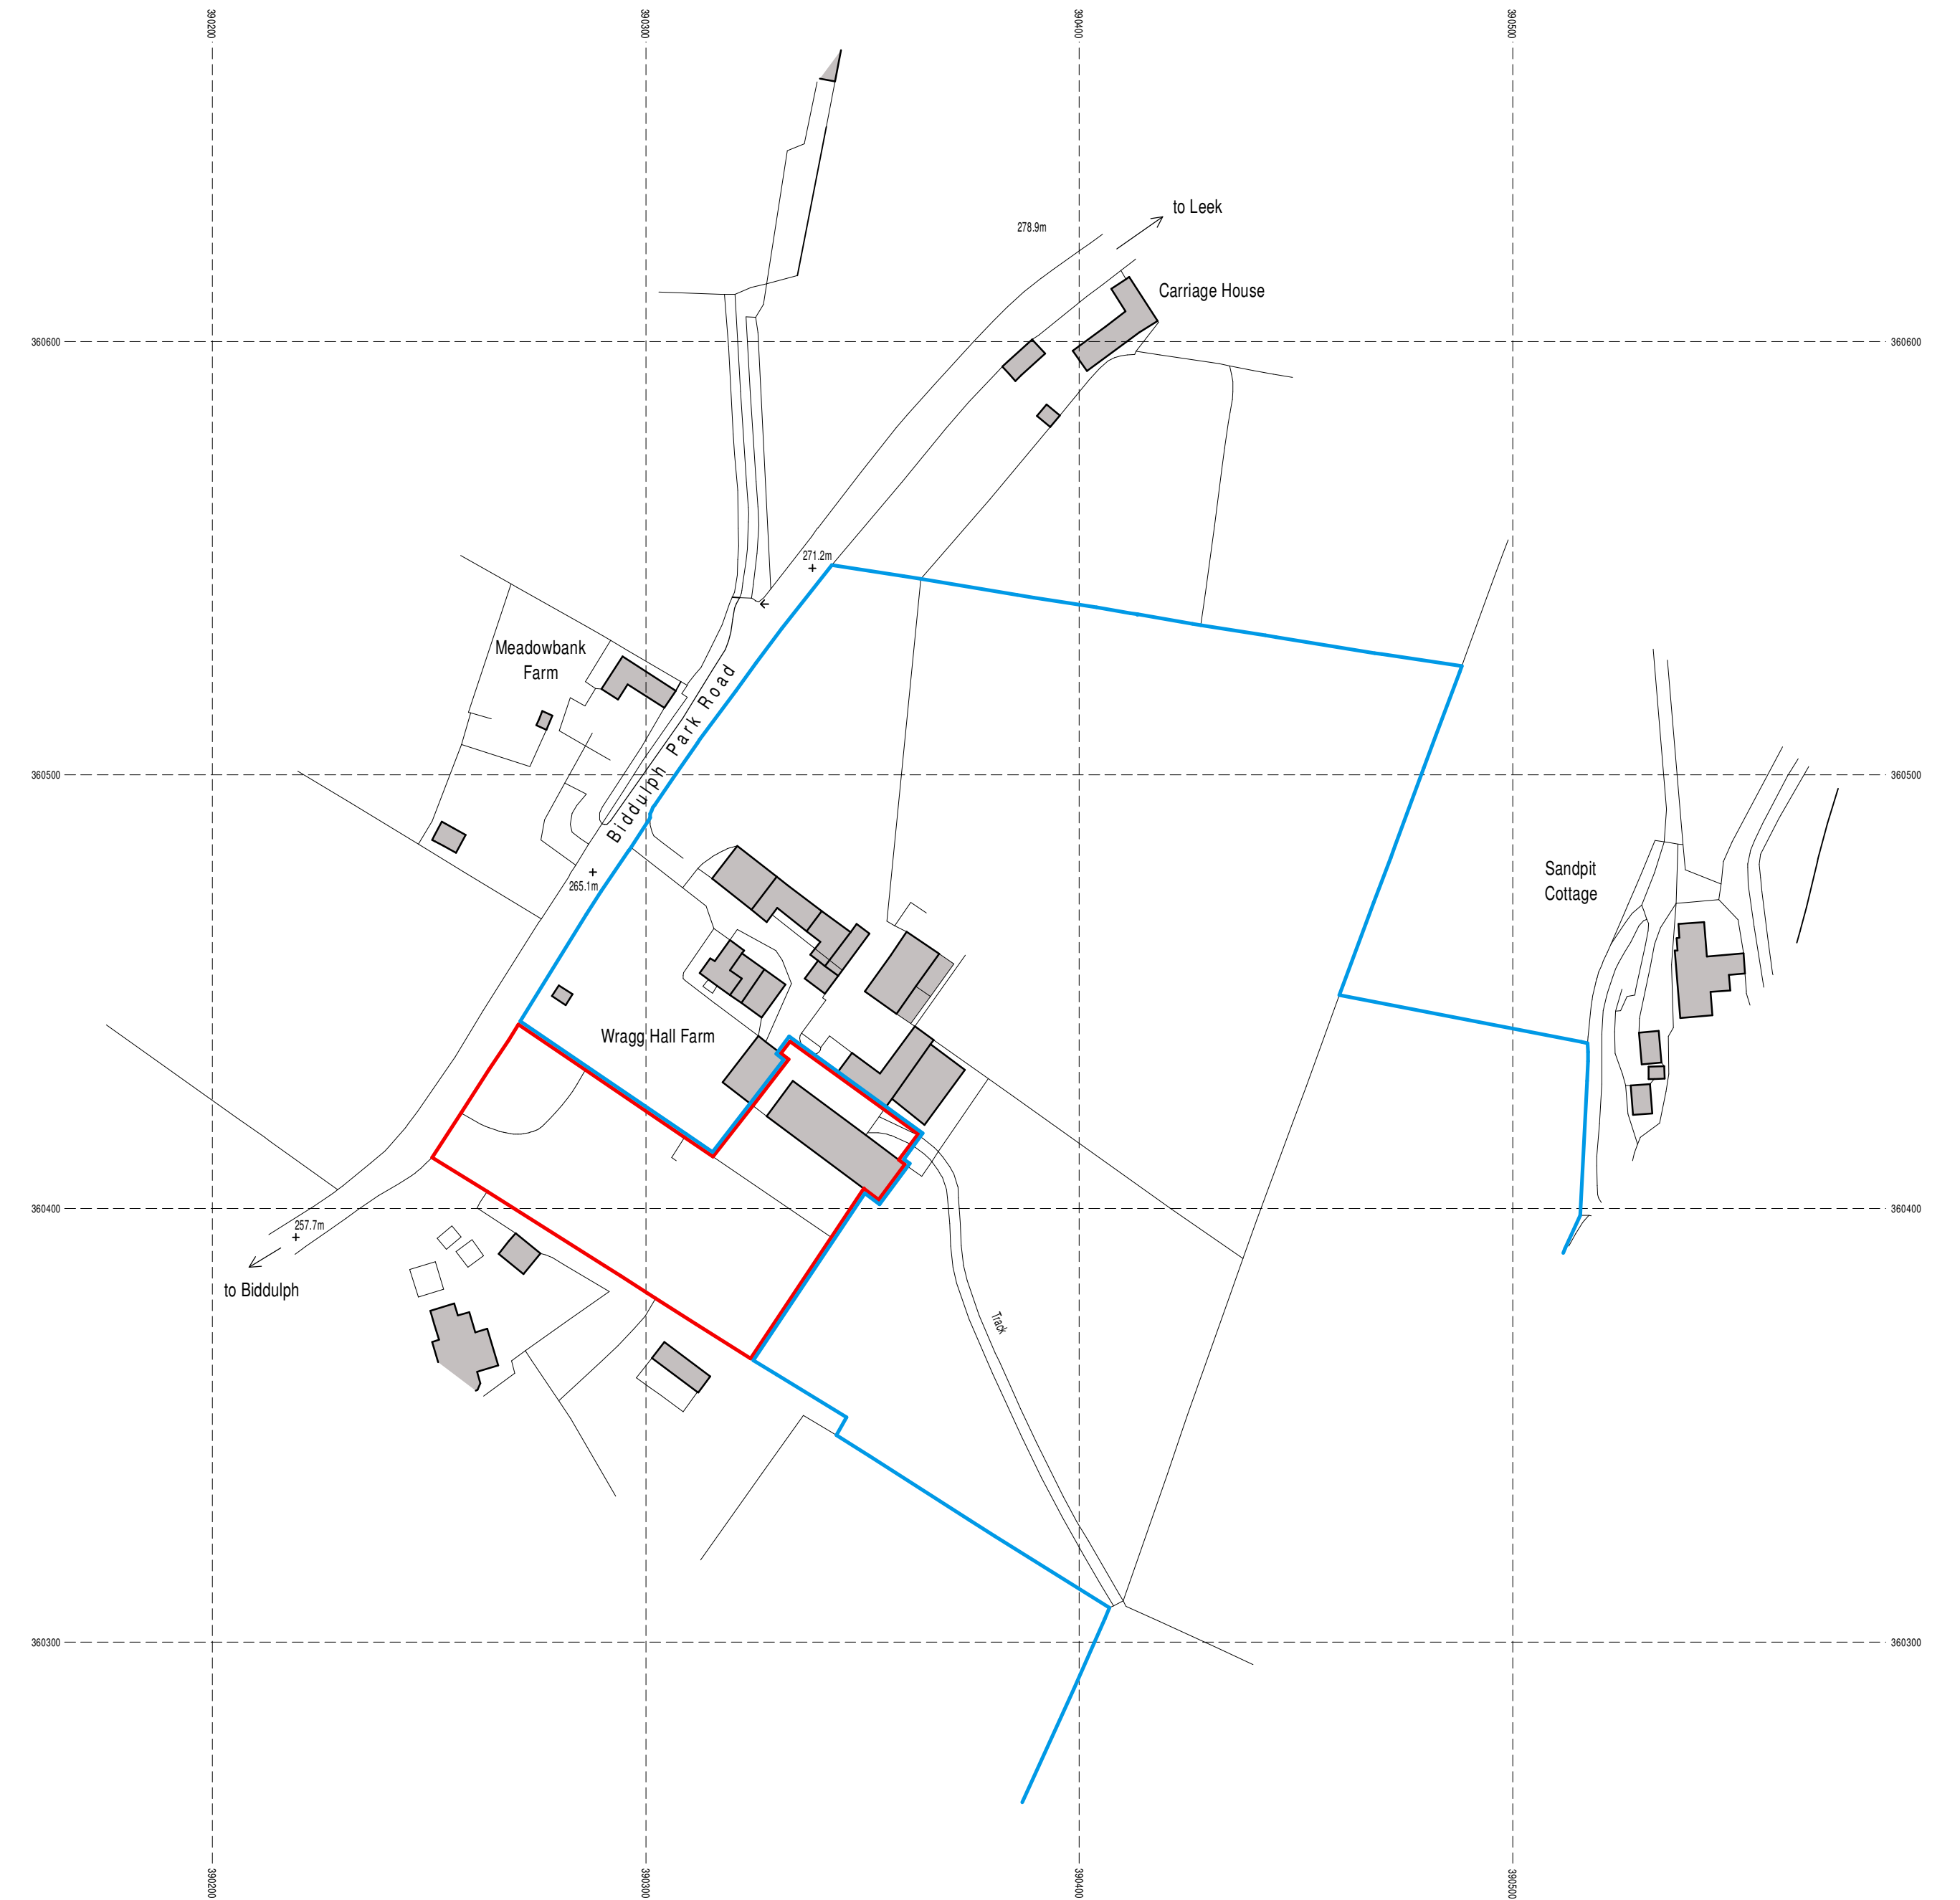

Block Plan

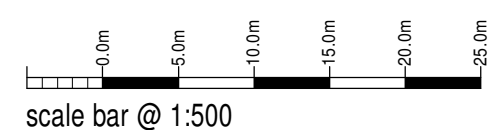

Location Plan

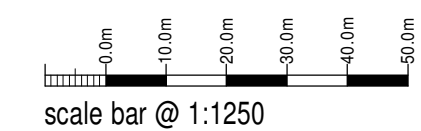

© Crown copyright and database right 2021
Ordnance Survey licence 100048957

Mr & Mrs Cotton

Proposed Access and Drive to serve
New Dwelling at
Wragg Hall Farm,
Biddulph,
Biddulph Park Road,
Stoke-on-Trent, ST8 7SJ

Planning Proposal
Location and Block Plan

Date	April 2025	Sheet	A1	Scale	1:1250 + 1:500
Dwg No	2022-2674-18	Rev.	C	Drawn	NAW

A - 17/09/2025 - DRIVE ALTERED TO SUIT LATEST SITE PLAN
B - 28/10/2025 - DRIVE ALTERED TO SUIT SDC HIGHWAYS FEEDBACK
C - 17/12/2025 - DRIVEWAY AMENDED FOLLOWING SMD - CLIENT FEEDBACK



10 Cawdry Buildings, Fountain Street, Leek, ST13 6JP
Telephone: 01538 386002
E-mail: info@sammonsld.co.uk
Web: www.sammonsld.co.uk

This drawing is copyright.
All dimensions must be checked prior to commencement.