


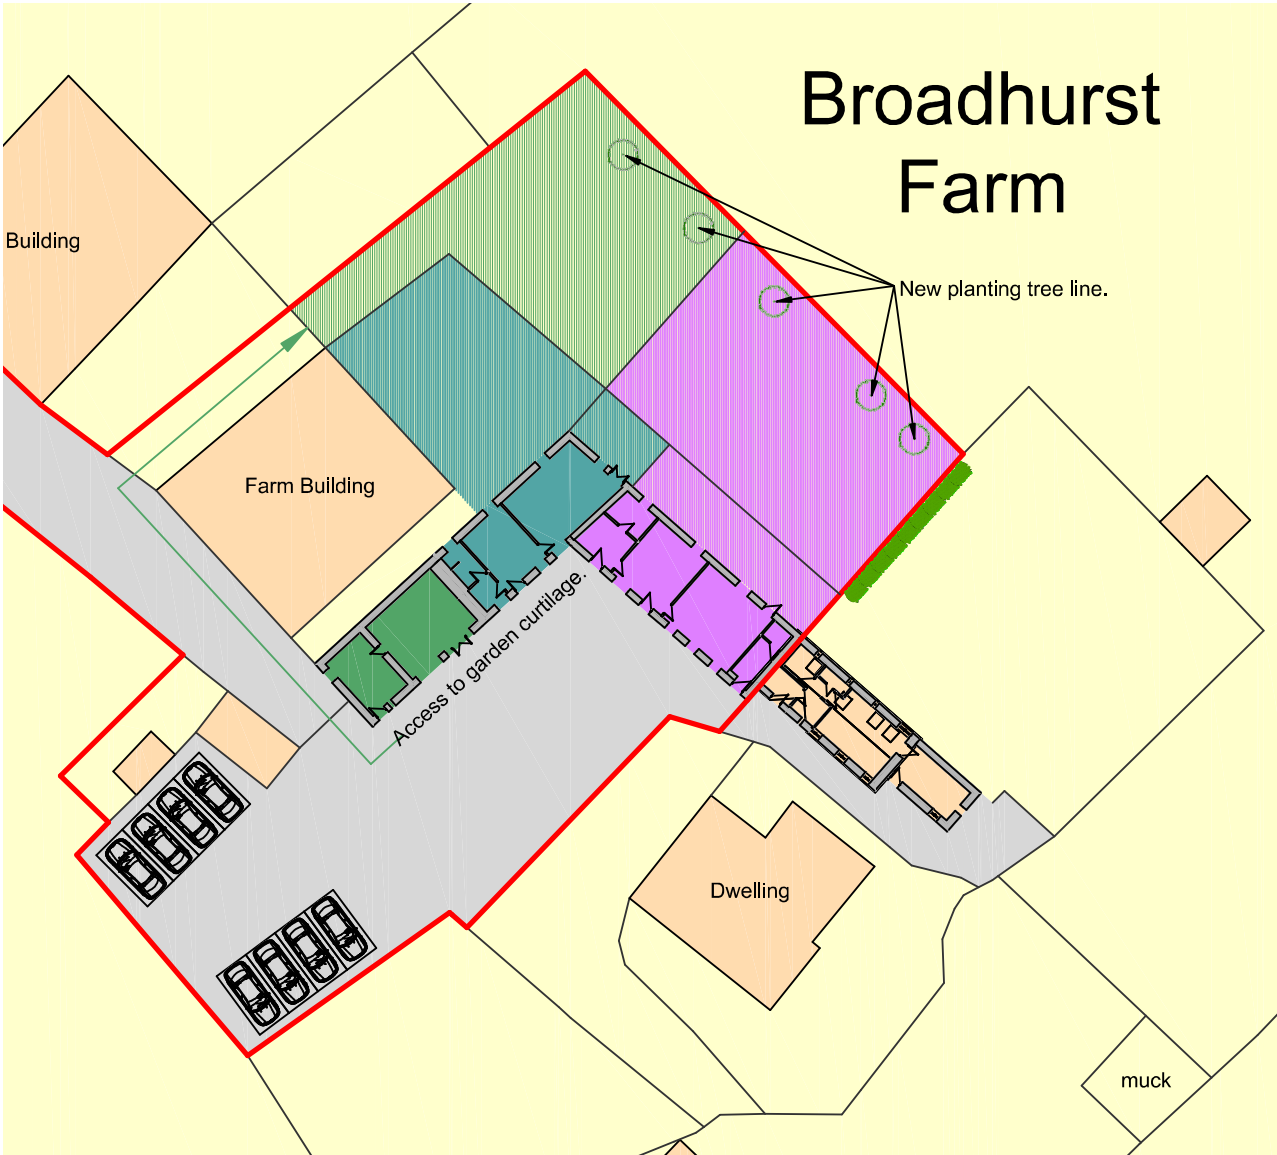


Site Plan as Proposed

Metres

5 10 15 20 25 30 35 40 50

SCALE 1:500

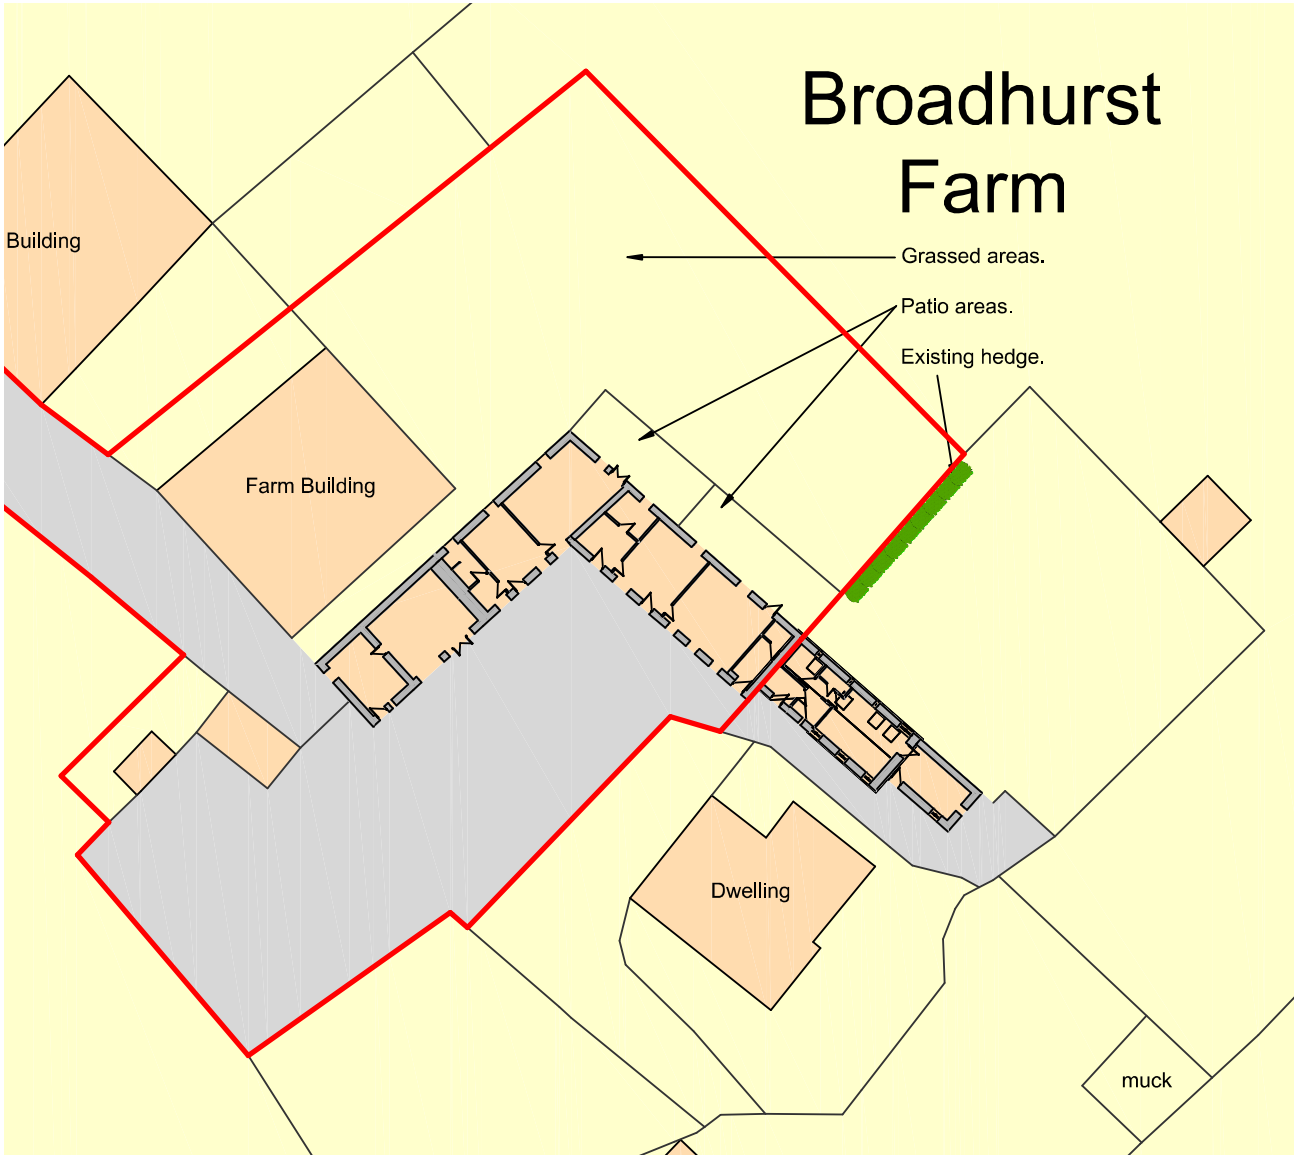

Site Plan as Existing




Ordnance Survey, (c) Crown Copyright 2021, All rights reserved, Licence number 100022432

Site Location Plan

Metres

10 20 30 40 50 60 70 80 90 100

SCALE 1:1250

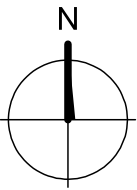

DBD Architectural Consultancy Ltd ©2025

1. Copyright is vested with DBD Architectural Consultancy Ltd.
2. All dimensions to be checked on site before proceeding.
3. Contractor to check/adjust dimensions of new work to suit existing conditions. Do not assume existing structure or details are plumb, square or level.
4. Contractor must notify the architect of any discrepancies before proceeding.
5. All drawings to be read in conjunction with all other consultants drawings and specs.

Rev	Date	Description
A	16.12.25	Muck heap noted
B	20.06.25	Red Edge Amended
D	06.06.25	Blue line added
C	16.07.25	Minor Amendments
B	12.06.25	Minor Amendments
A	05.06.25	Minor Amendments



DBD Architectural Consultancy Ltd
50 Broad Street, Leek,
Staffordshire, ST13 5NS
01538 383118
mail@dbdconsultants.co.uk
www.dbdconsultants.co.uk

Mr & Mrs Reeves
Broadhurst Farm
Waterhouses
ST10 3LQ

Change of Use

Project

Title

Site Plans

Stage: Planning	Date: 03.06.25	Job Ref: 2537
Rev: A2	Scale: 1:200 & 1:1250	

Drawing Number: **PL 01F**