


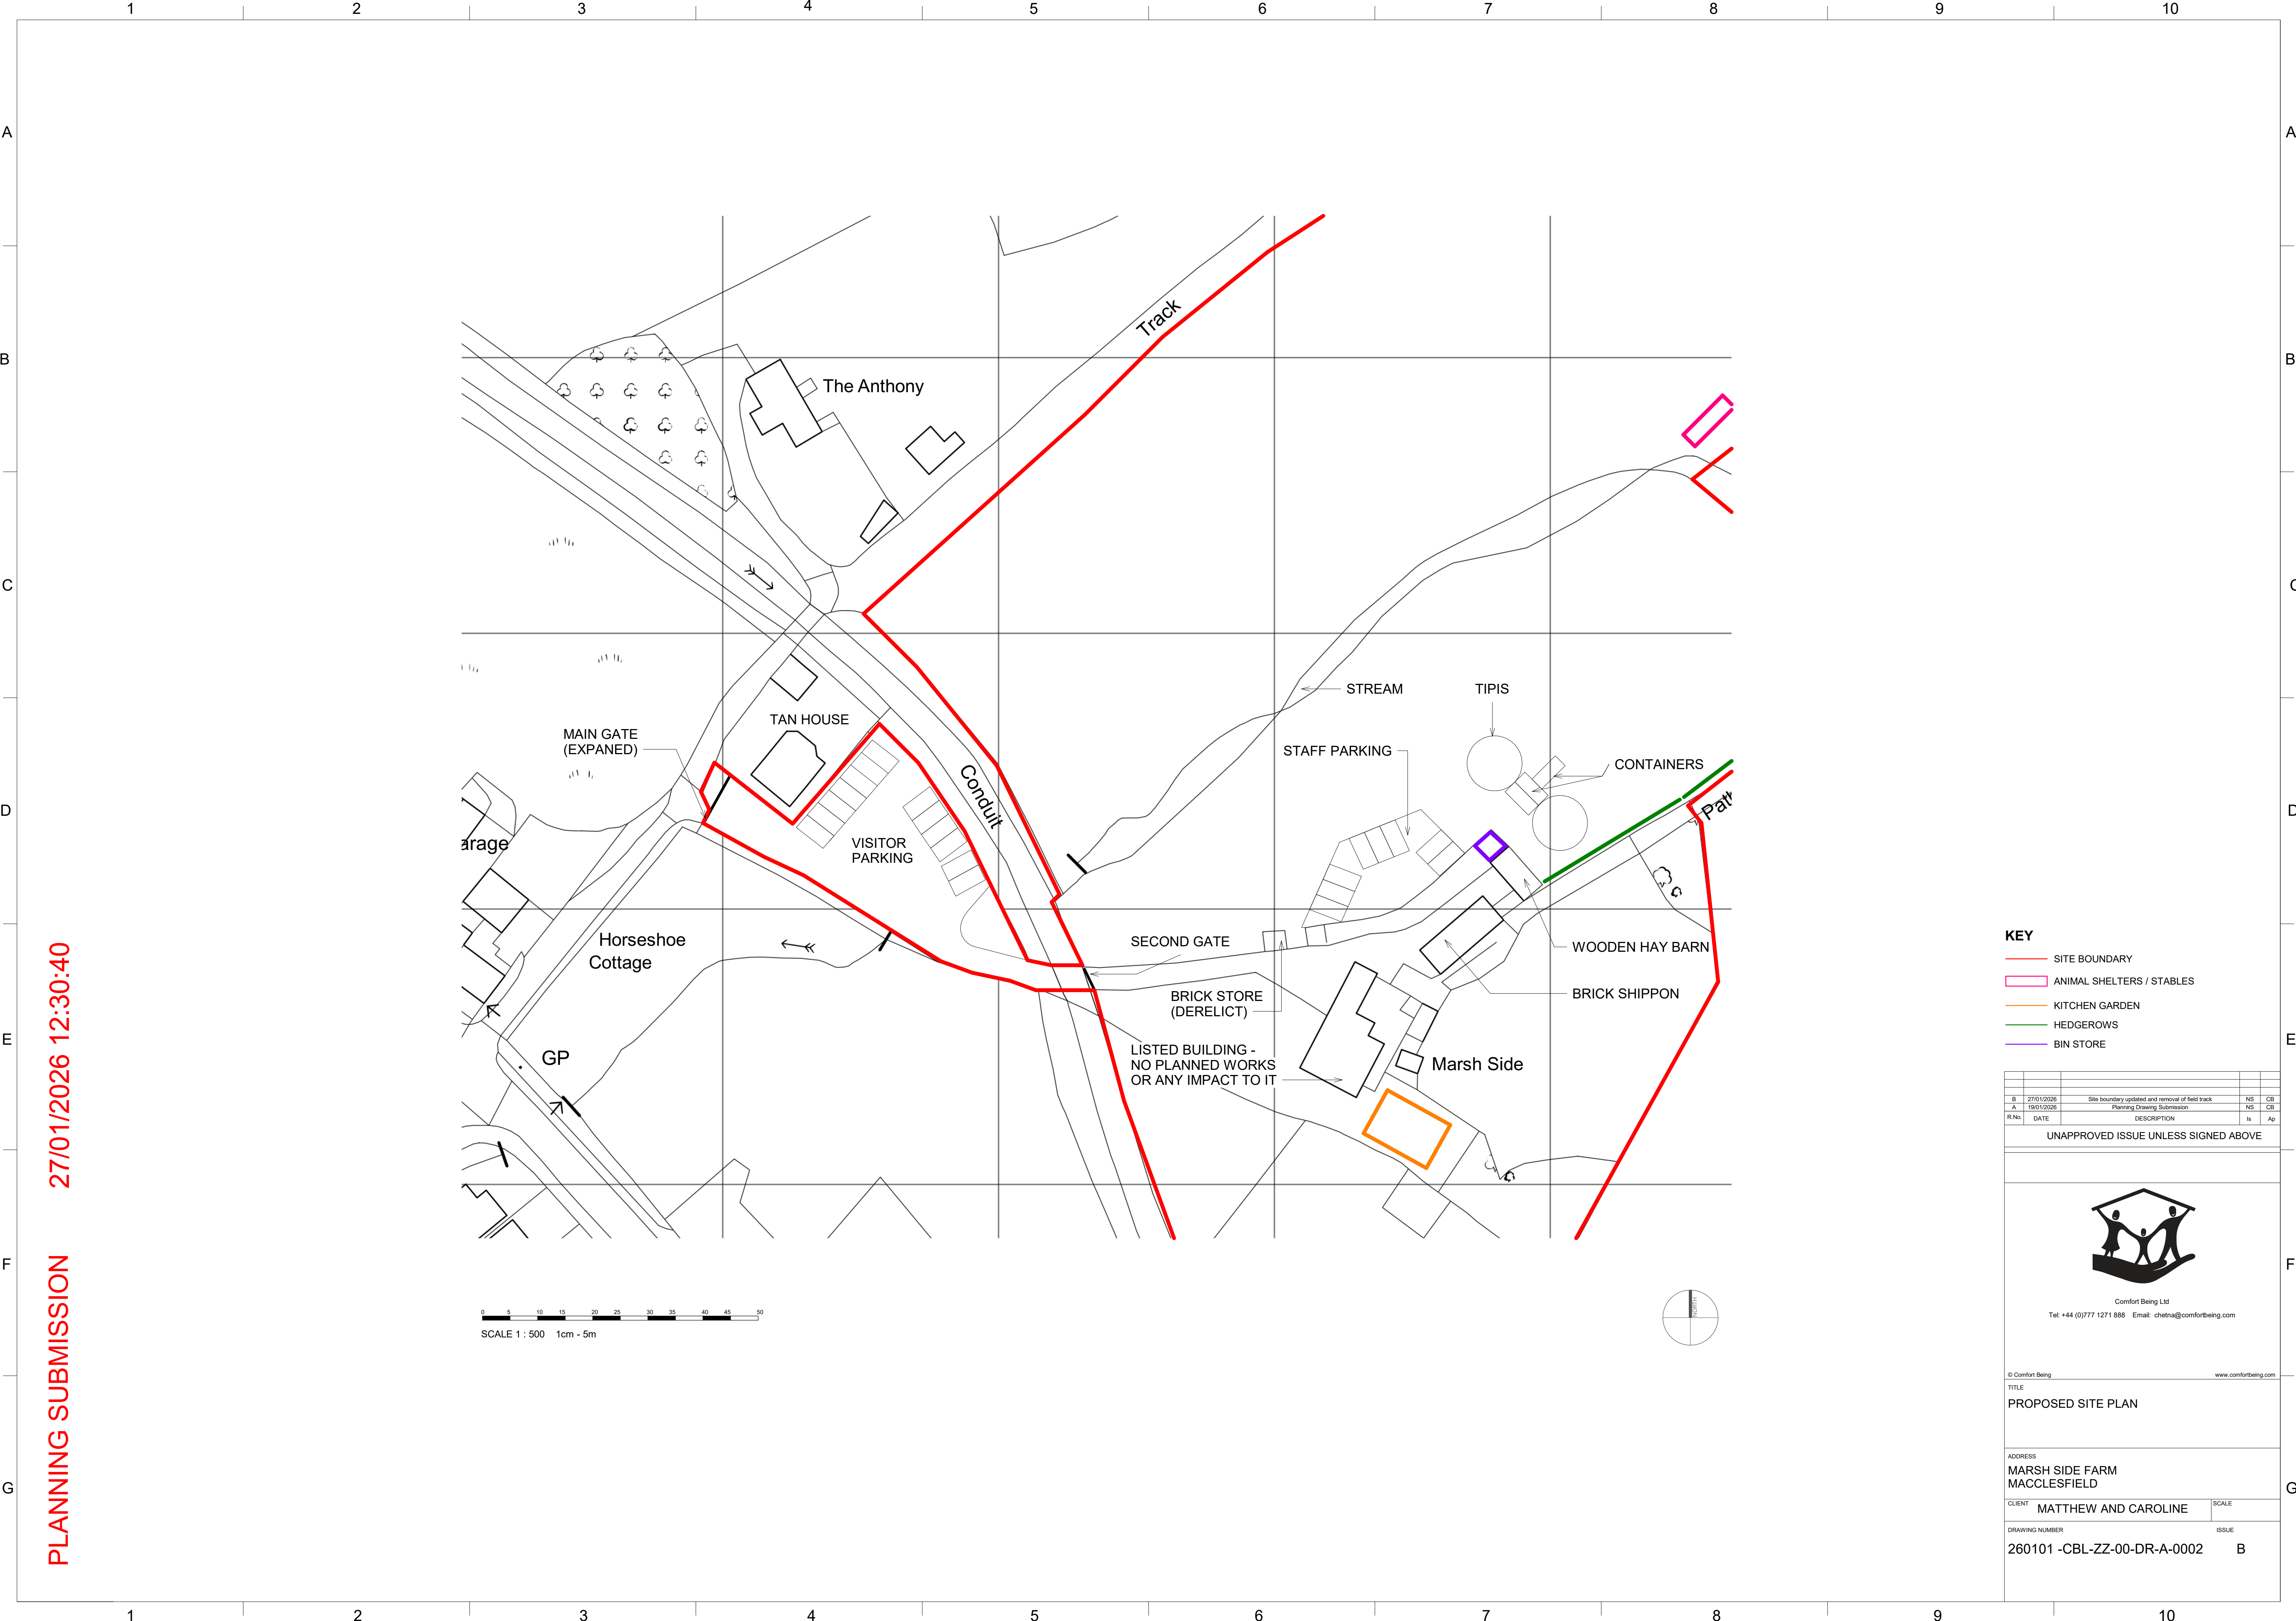

PLANNING SUBMISSION 27/01/2026 12:30:40

- KEY**
- SITE BOUNDARY
 - ANIMAL SHELTERS / STABLES
 - KITCHEN GARDEN
 - HEDGEROWS
 - BIN STORE

B	27/01/2026	Site boundary updated and removal of field track	NS	CB	
A	19/01/2026	Planning Drawing Submission	NS	CB	
R No	DATE	DESCRIPTION	Is	Ap	

UNAPPROVED ISSUE UNLESS SIGNED ABOVE



Comfort Being Ltd
Tel: +44 (0)777 1271 888 Email: chetna@comfortbeing.com

© Comfort Being www.comfortbeing.com

TITLE
PROPOSED SITE PLAN

ADDRESS
**MARSH SIDE FARM
MACCLESFIELD**

CLIENT MATTHEW AND CAROLINE	SCALE
---------------------------------------	-------

DRAWING NUMBER 260101 -CBL-ZZ-00-DR-A-0002	ISSUE B
--	-------------------