




19/01/2026 17:44:51
PLANNING SUBMISSION

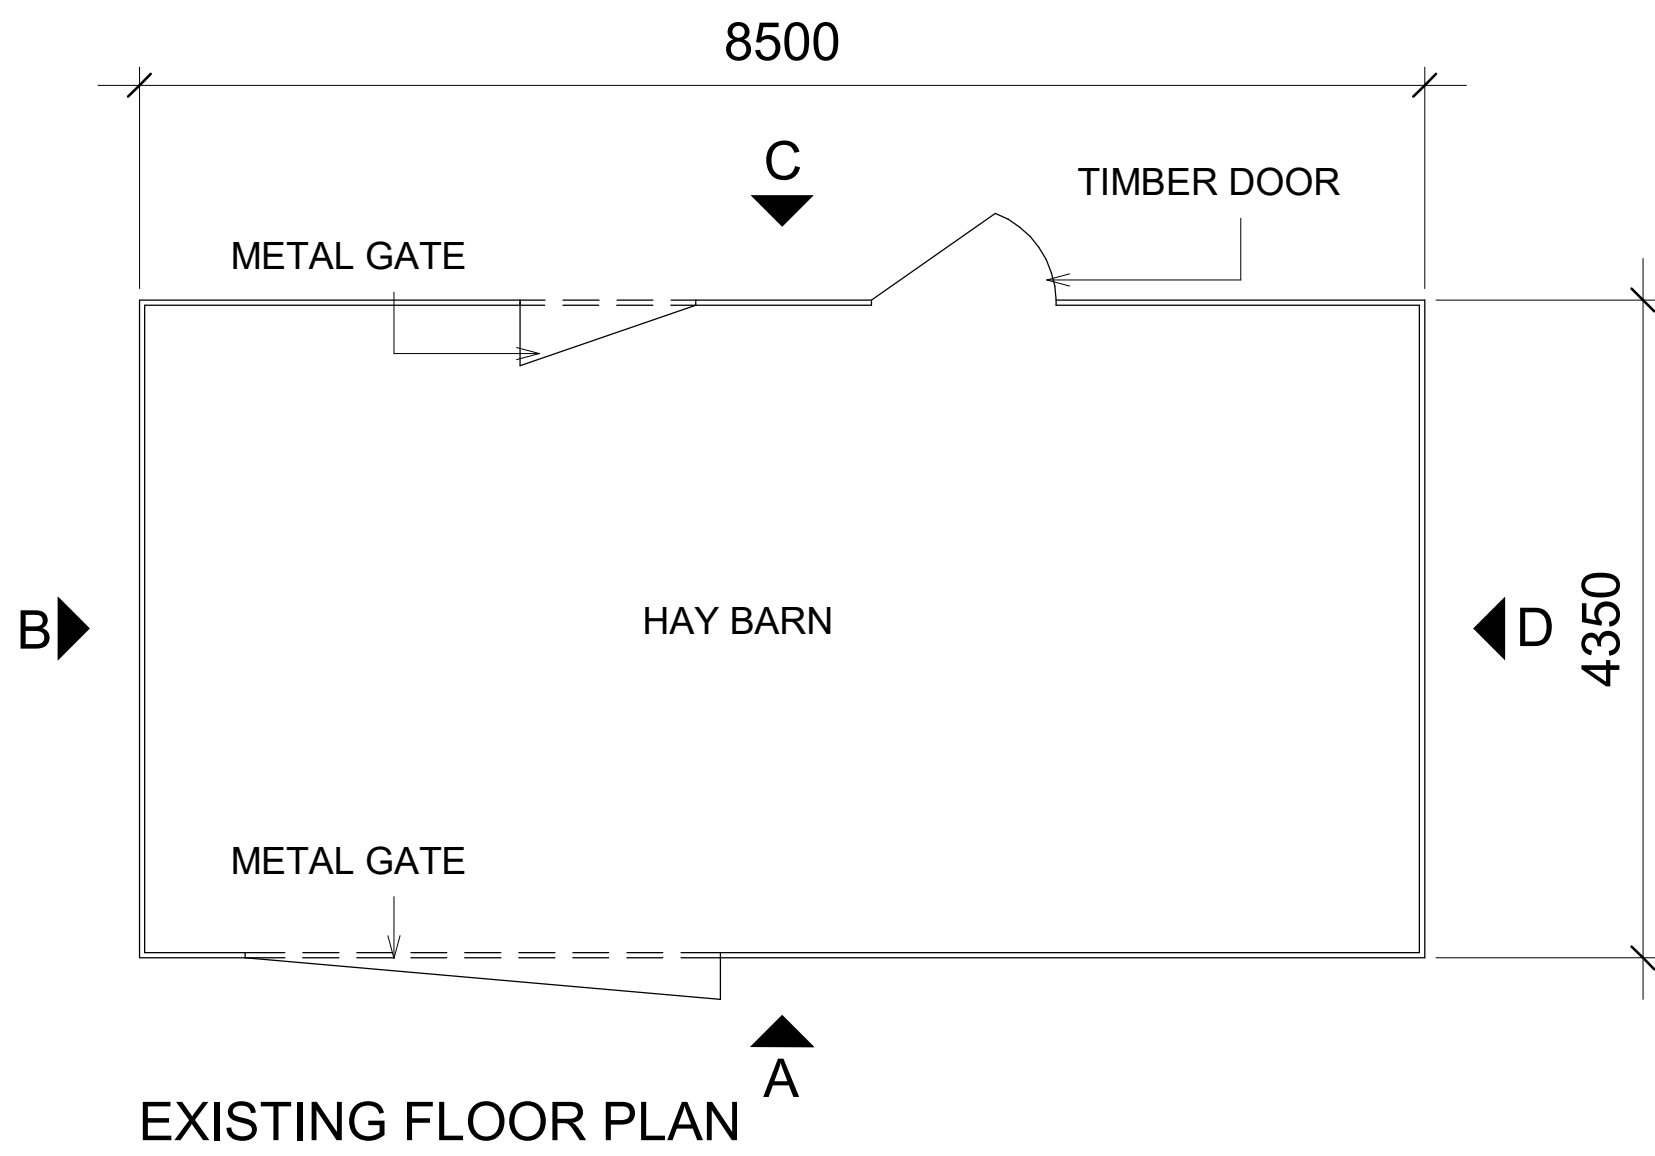


EXISTING FLOOR PLAN

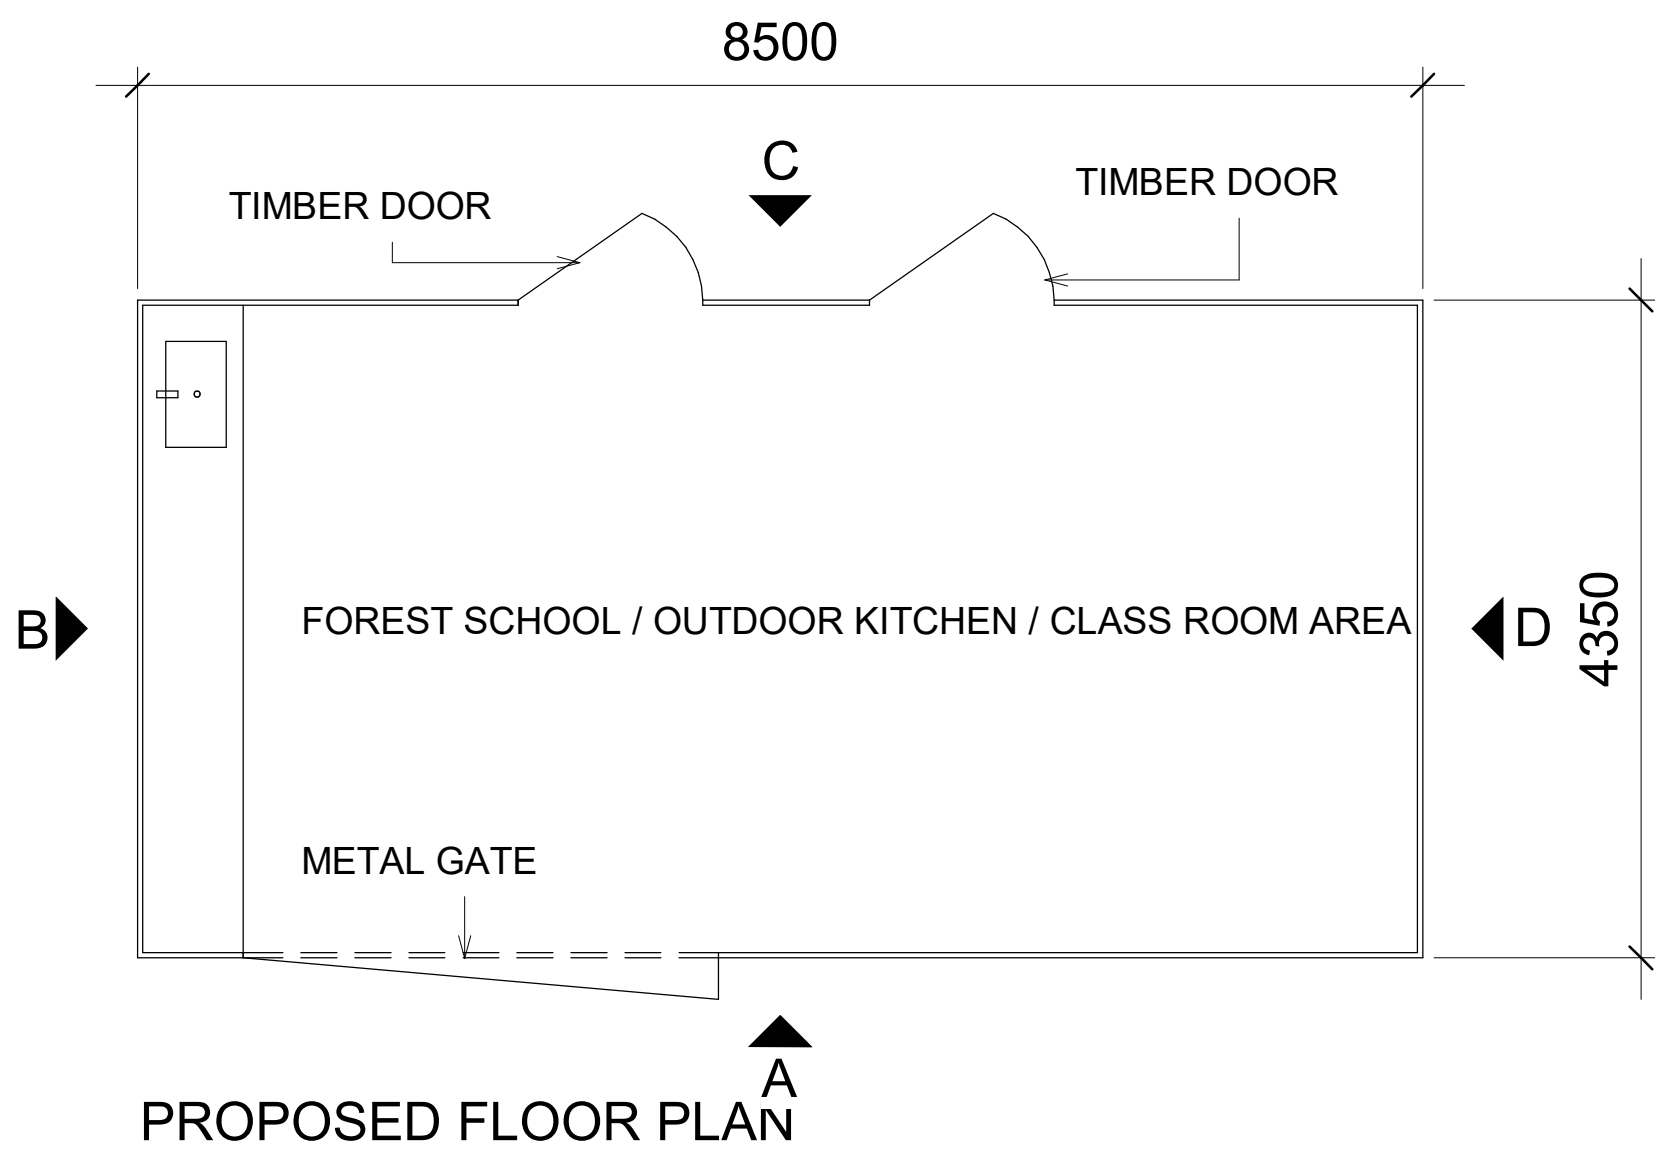


PROPOSED FLOOR PLAN

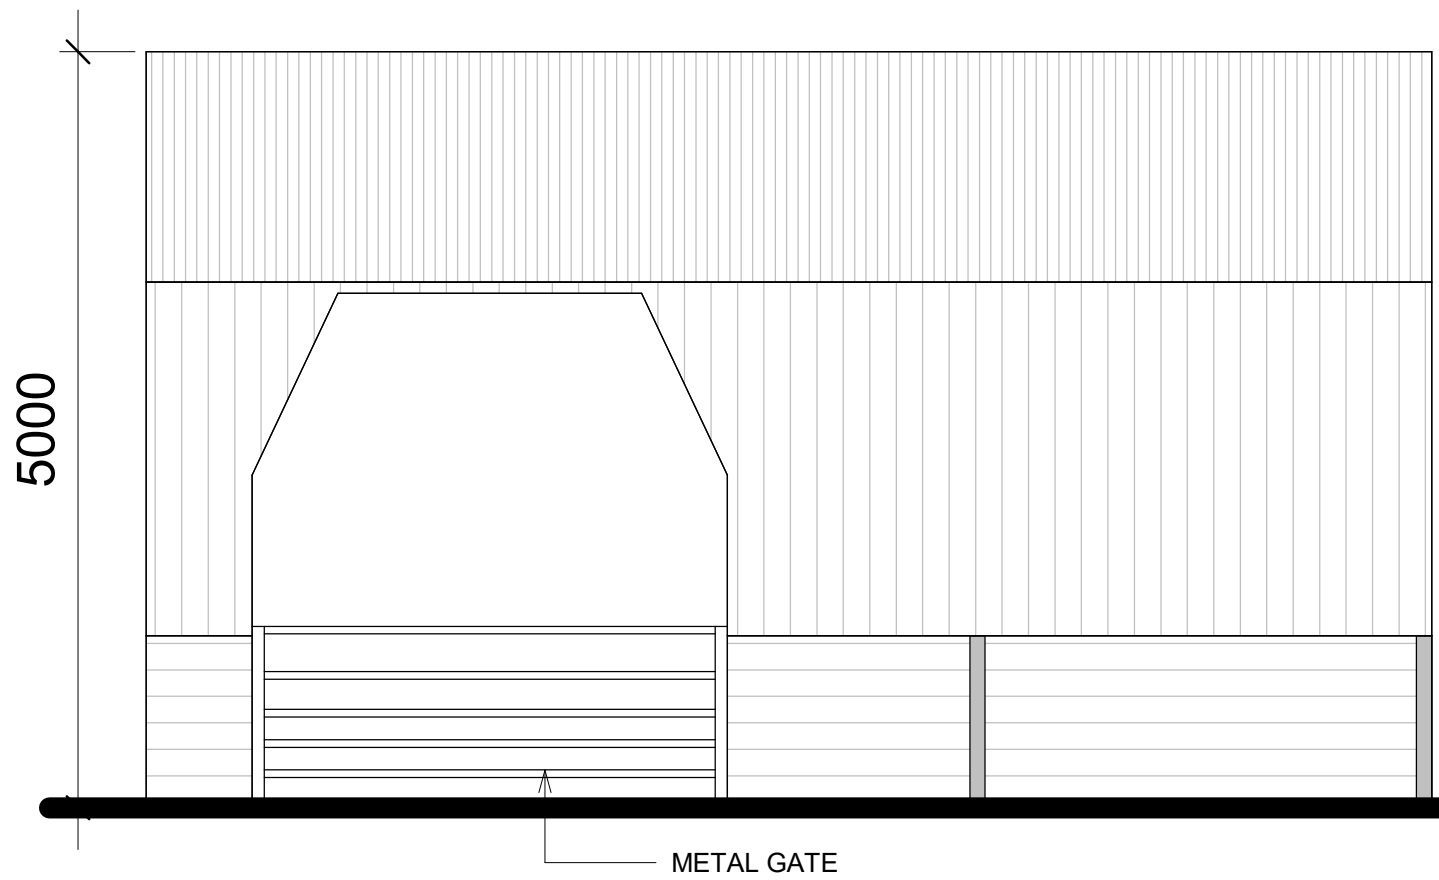


EXISTING ELEVATION A

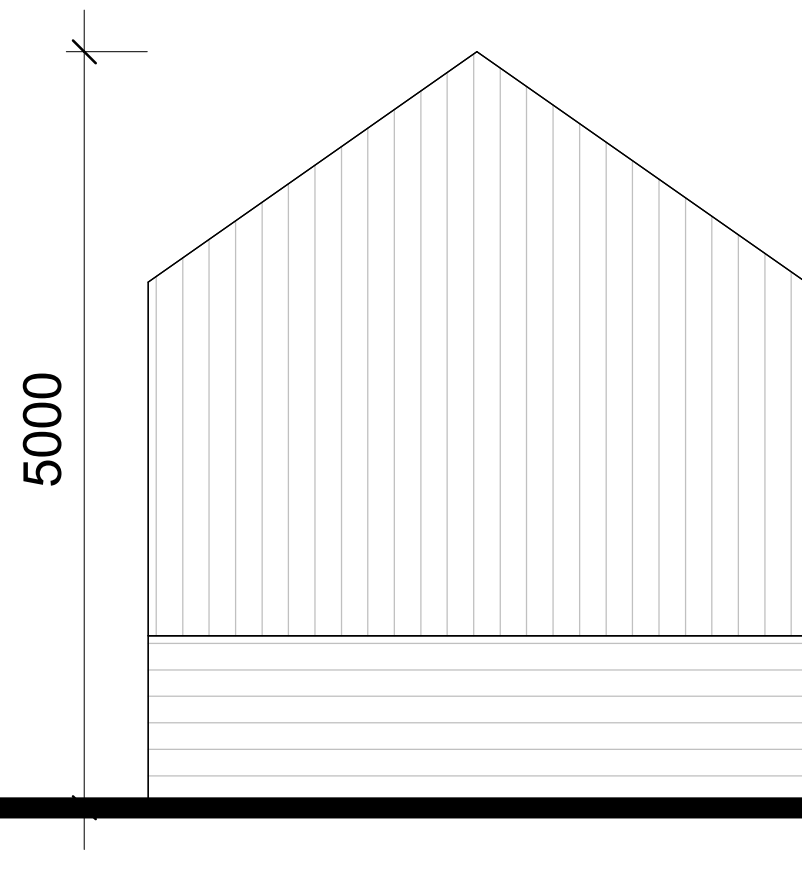


EXISTING ELEVATION B

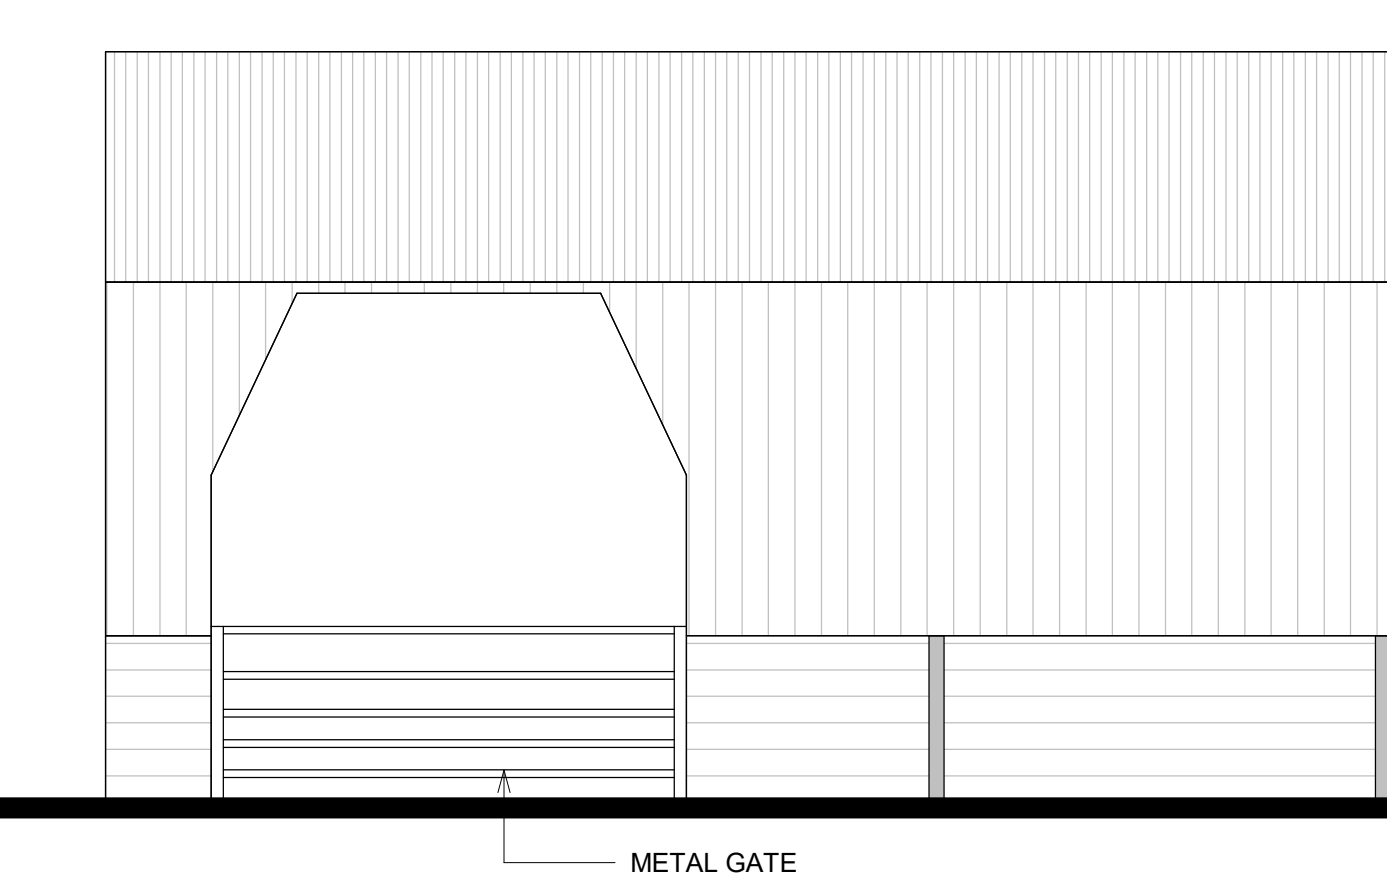


PROPOSED ELEVATION A

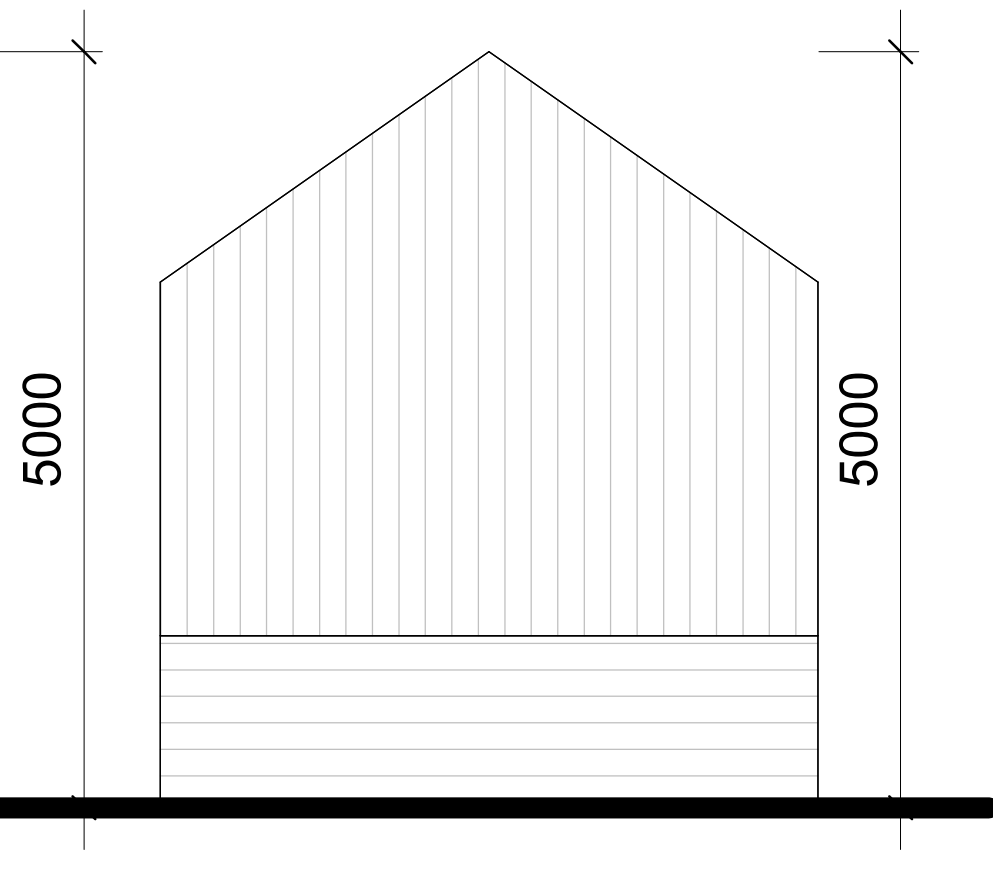


PROPOSED ELEVATION B

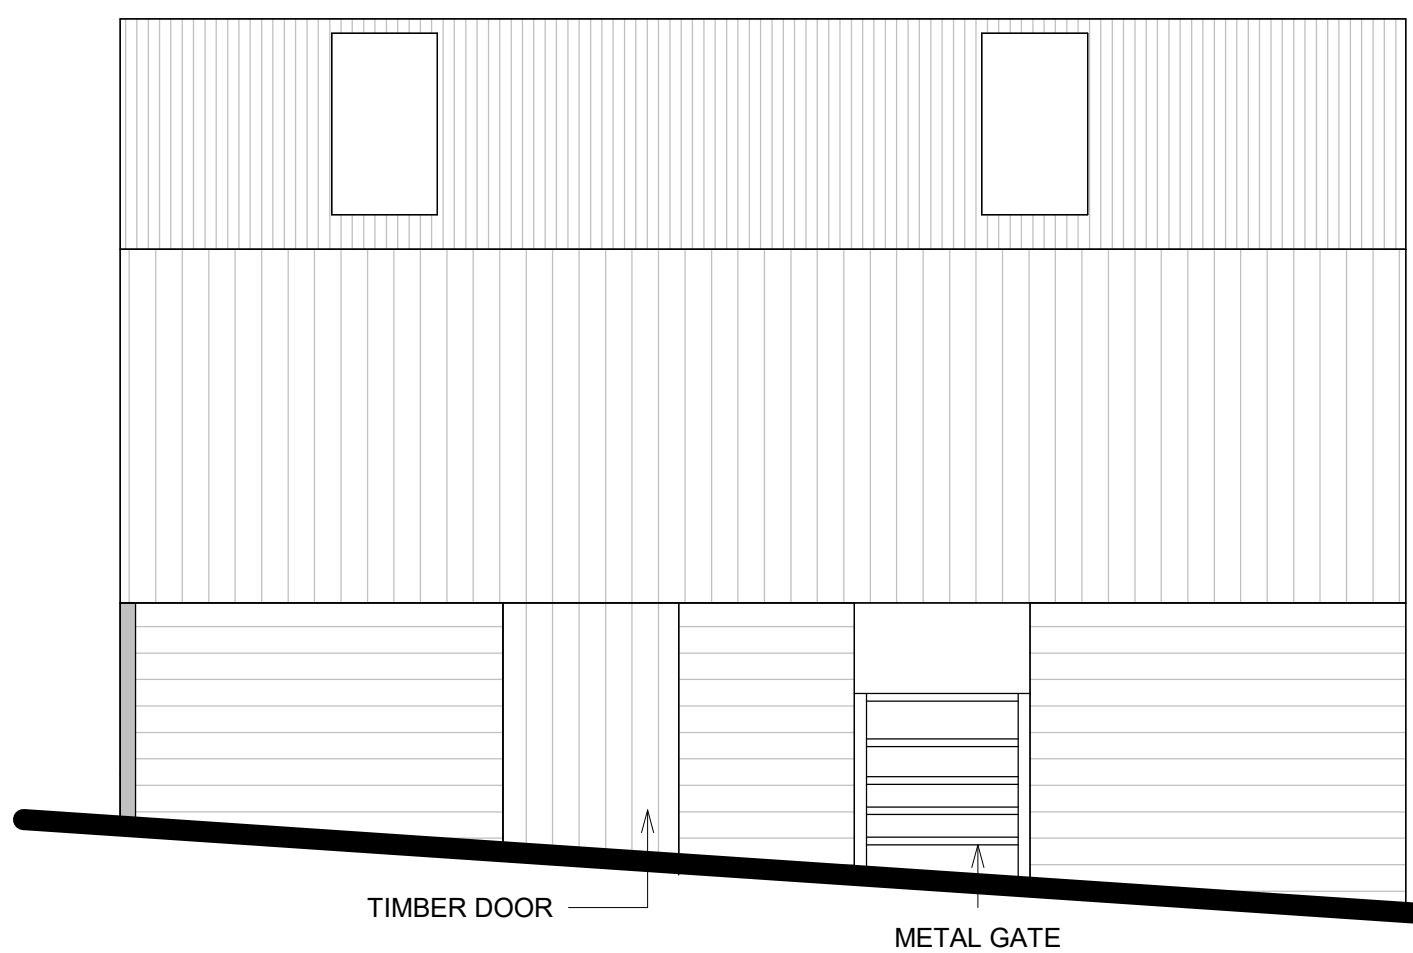


EXISTING ELEVATION C

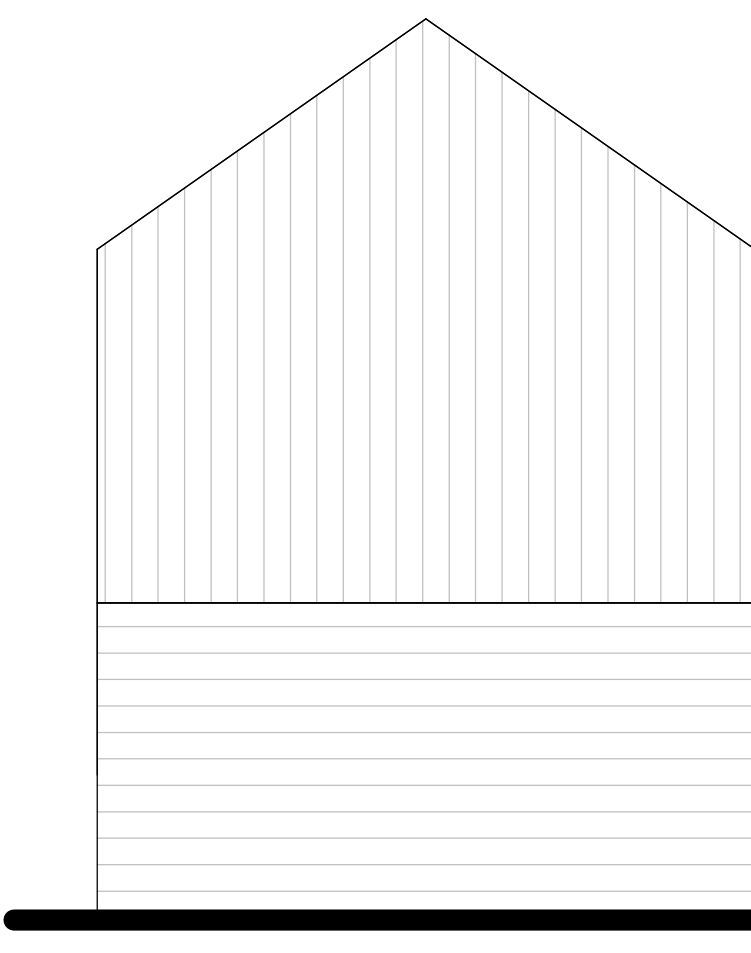



EXISTING ELEVATION D

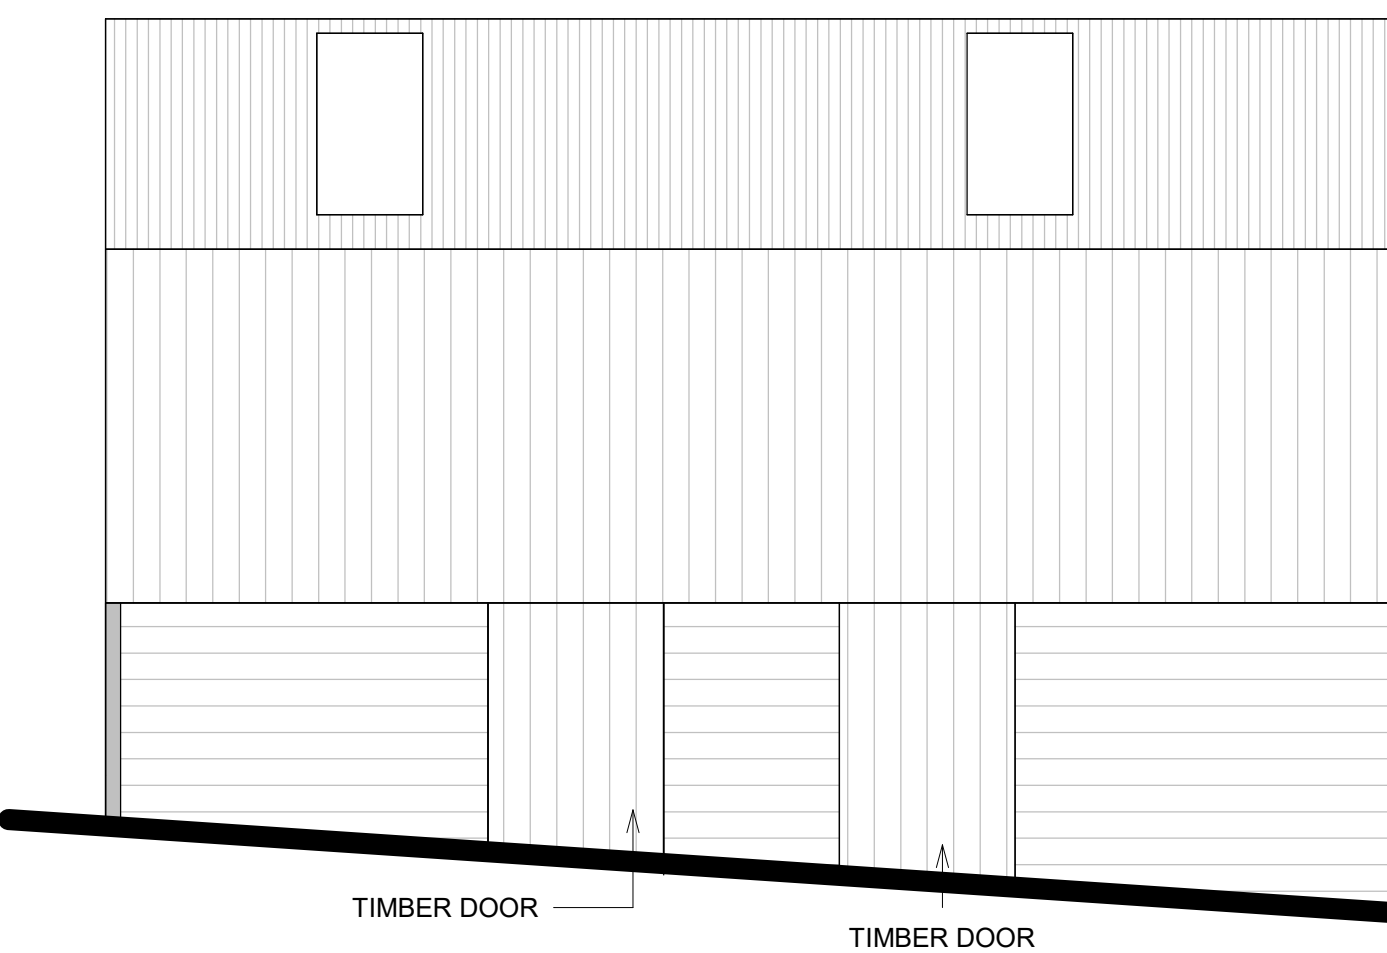

PROPOSED ELEVATION C

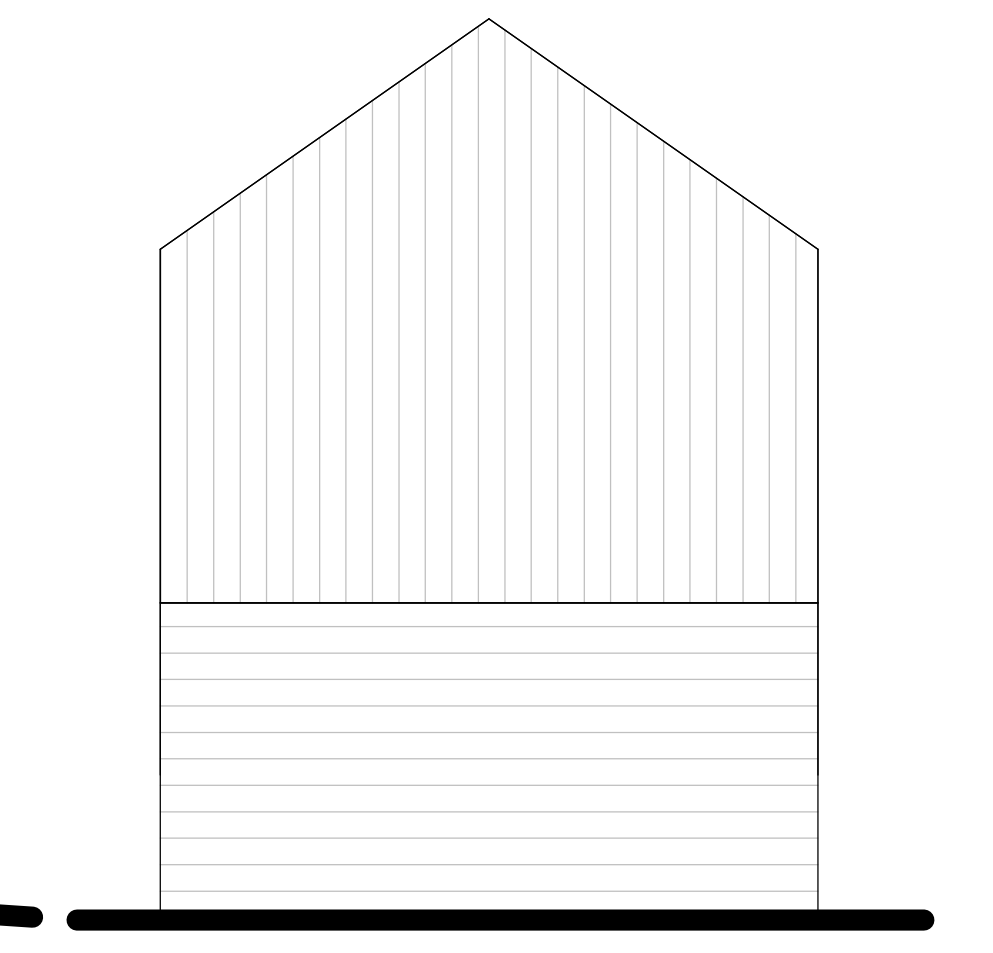

PROPOSED ELEVATION D

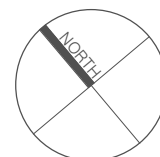 

A		19/01/2026		Planning Drawing Submission		NS	CB
R.Nb	DATE	DESCRIPTION				Iss	App

UNAPPROVED ISSUE UNLESS SIGNED ABOVE

Comfort Being Ltd
Tel: +44 (0)777 1271 888 Email: chetna@comfortbeing.com

© Comfort Being
www.comfortbeing.com

TITLE
HAY BARN
EXISTING AND PROPOSED
PLANS AND ELEVATIONS

ADDRESS
MARSH SIDE FARM
MACCLESFIELD

CLIENT MATTHEW AND CAROLINE	SCALE 1:50
--------------------------------	---------------

DRAWING NUMBER 260101 -CBL-ZZ-00-DR-A-0005	ISSUE A
---	------------