


Existing side elevation
(Easterly)
Scale 1:100


Existing front elevation
(Northerly)
Scale 1:100

Existing side elevation
(Westerly)
Scale 1:100

Existing rear elevation
(Southerly)
Scale 1:100

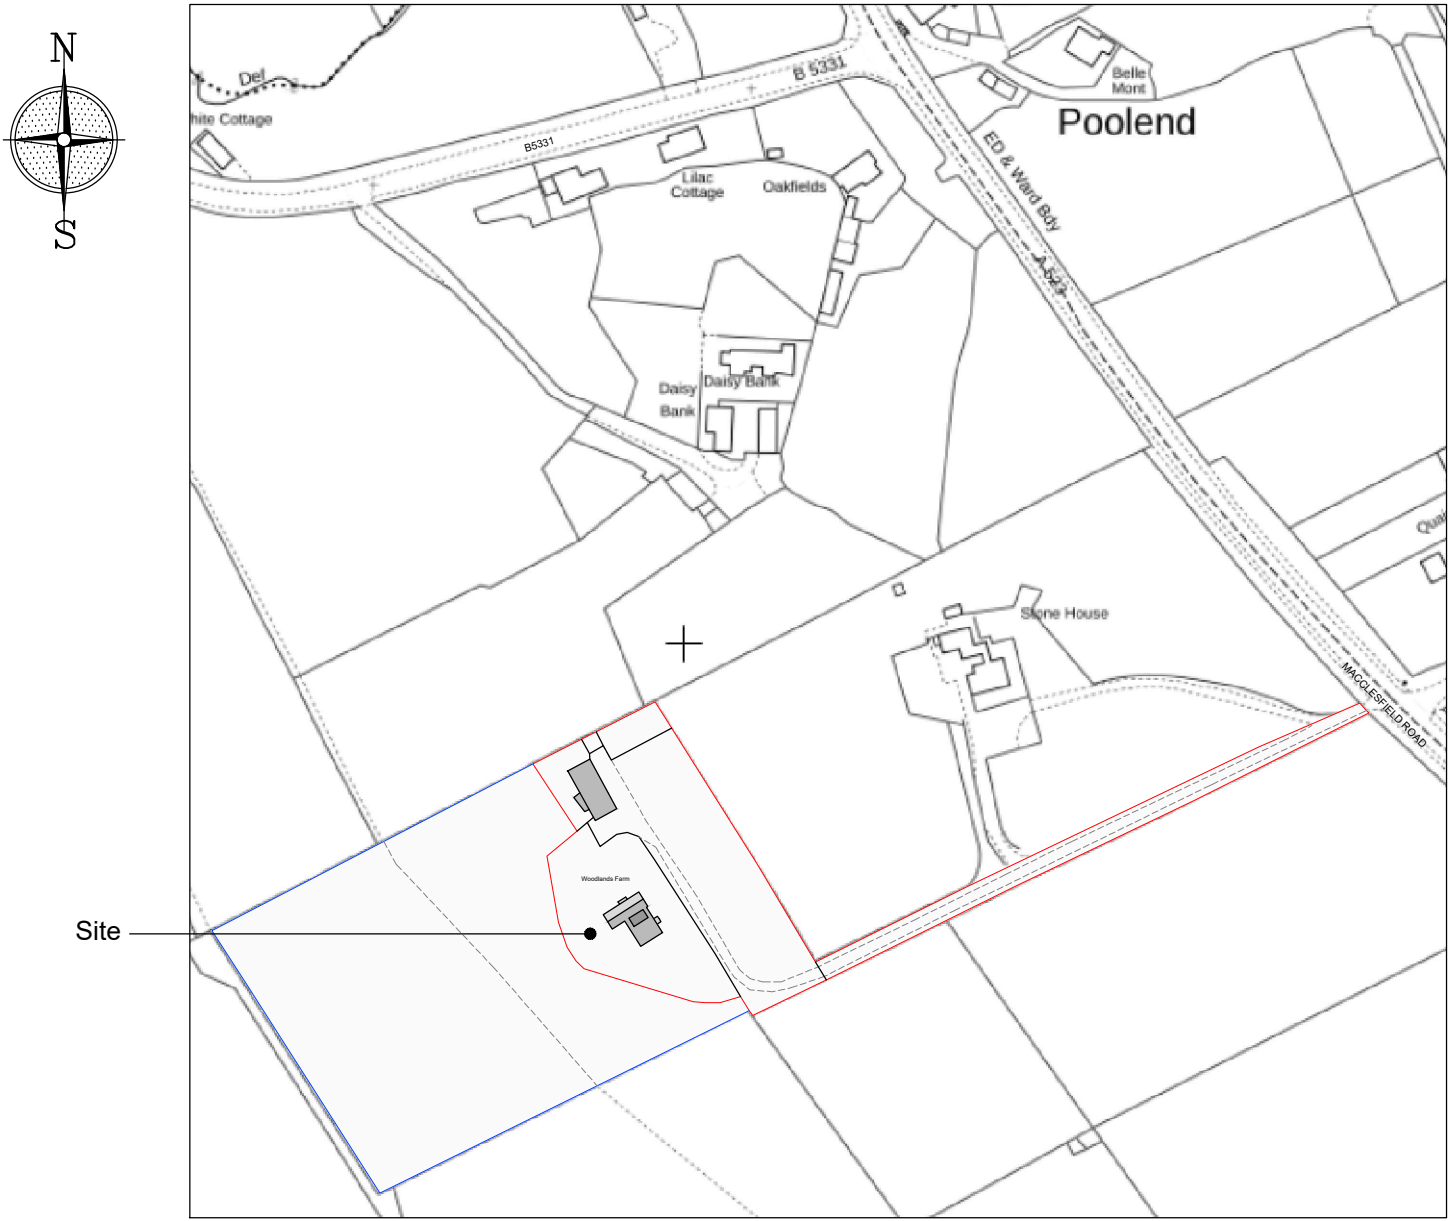

Site location plan
Scale 1:1250

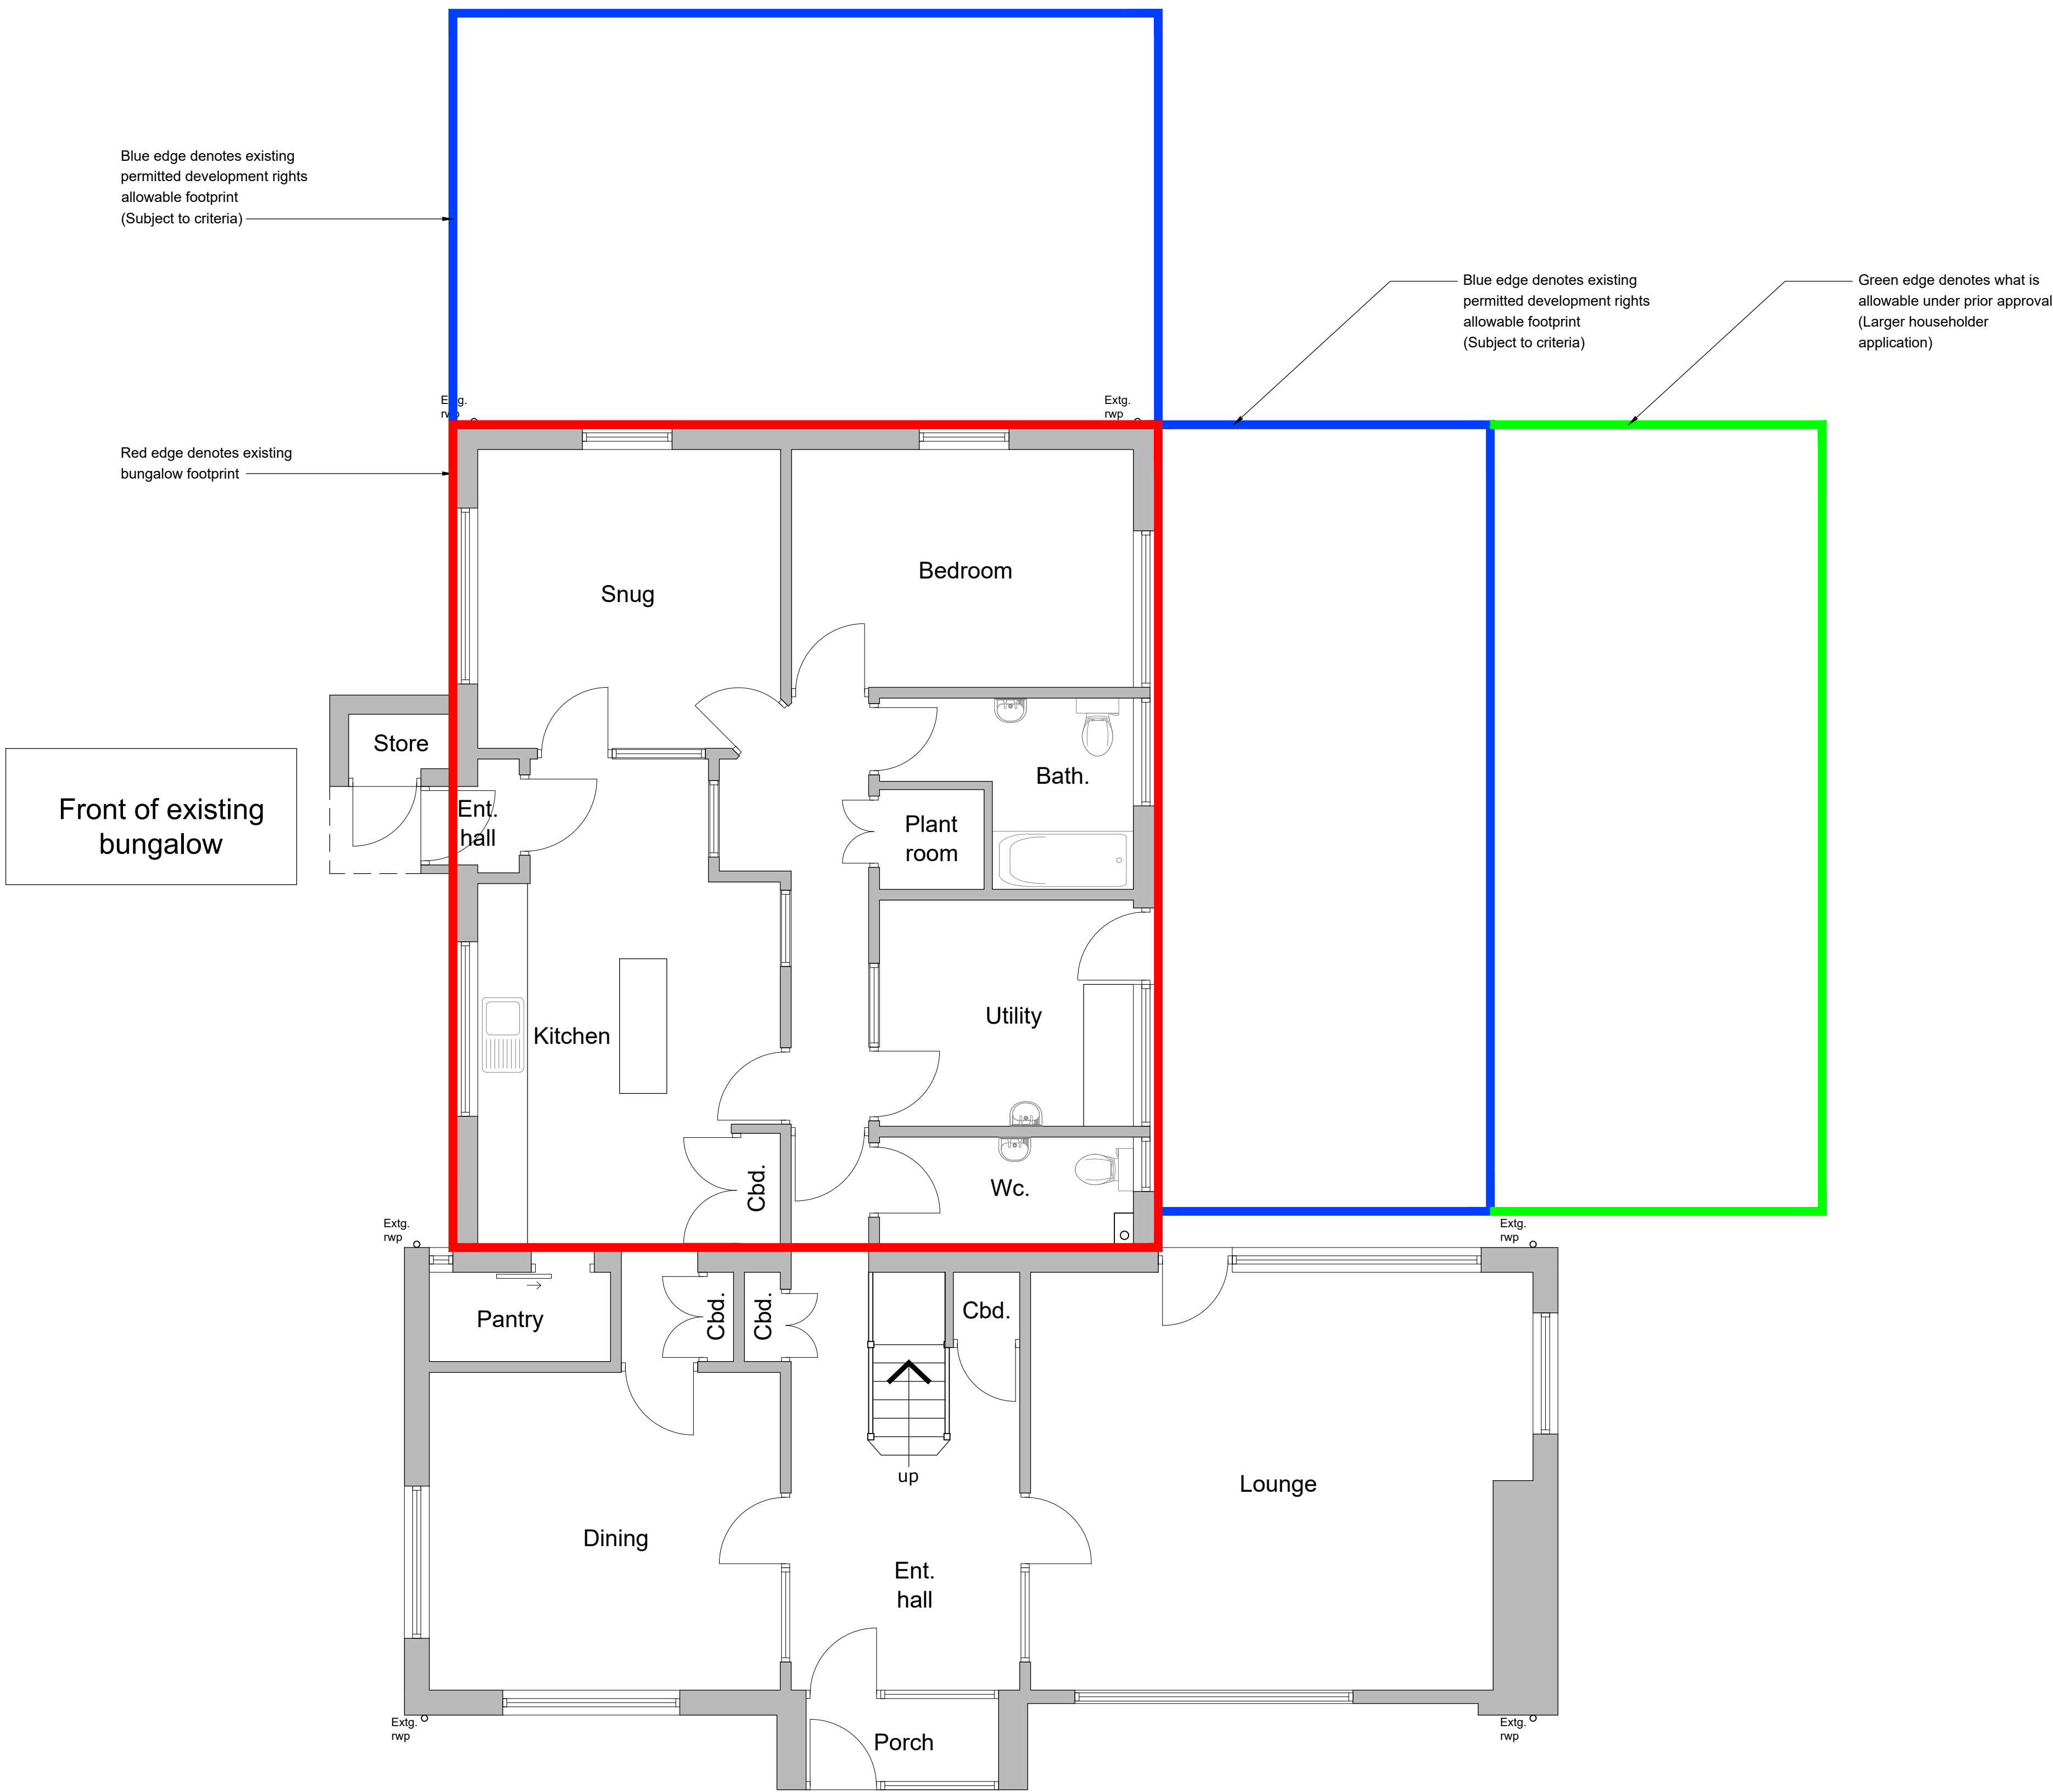


Blue edge denotes existing permitted development rights allowable footprint (Subject to criteria)

Red edge denotes existing bungalow footprint

Blue edge denotes existing permitted development rights allowable footprint (Subject to criteria)

Green edge denotes what is allowable under prior approval (Larger householder application)

Existing ground floor plan
Scale 1:50

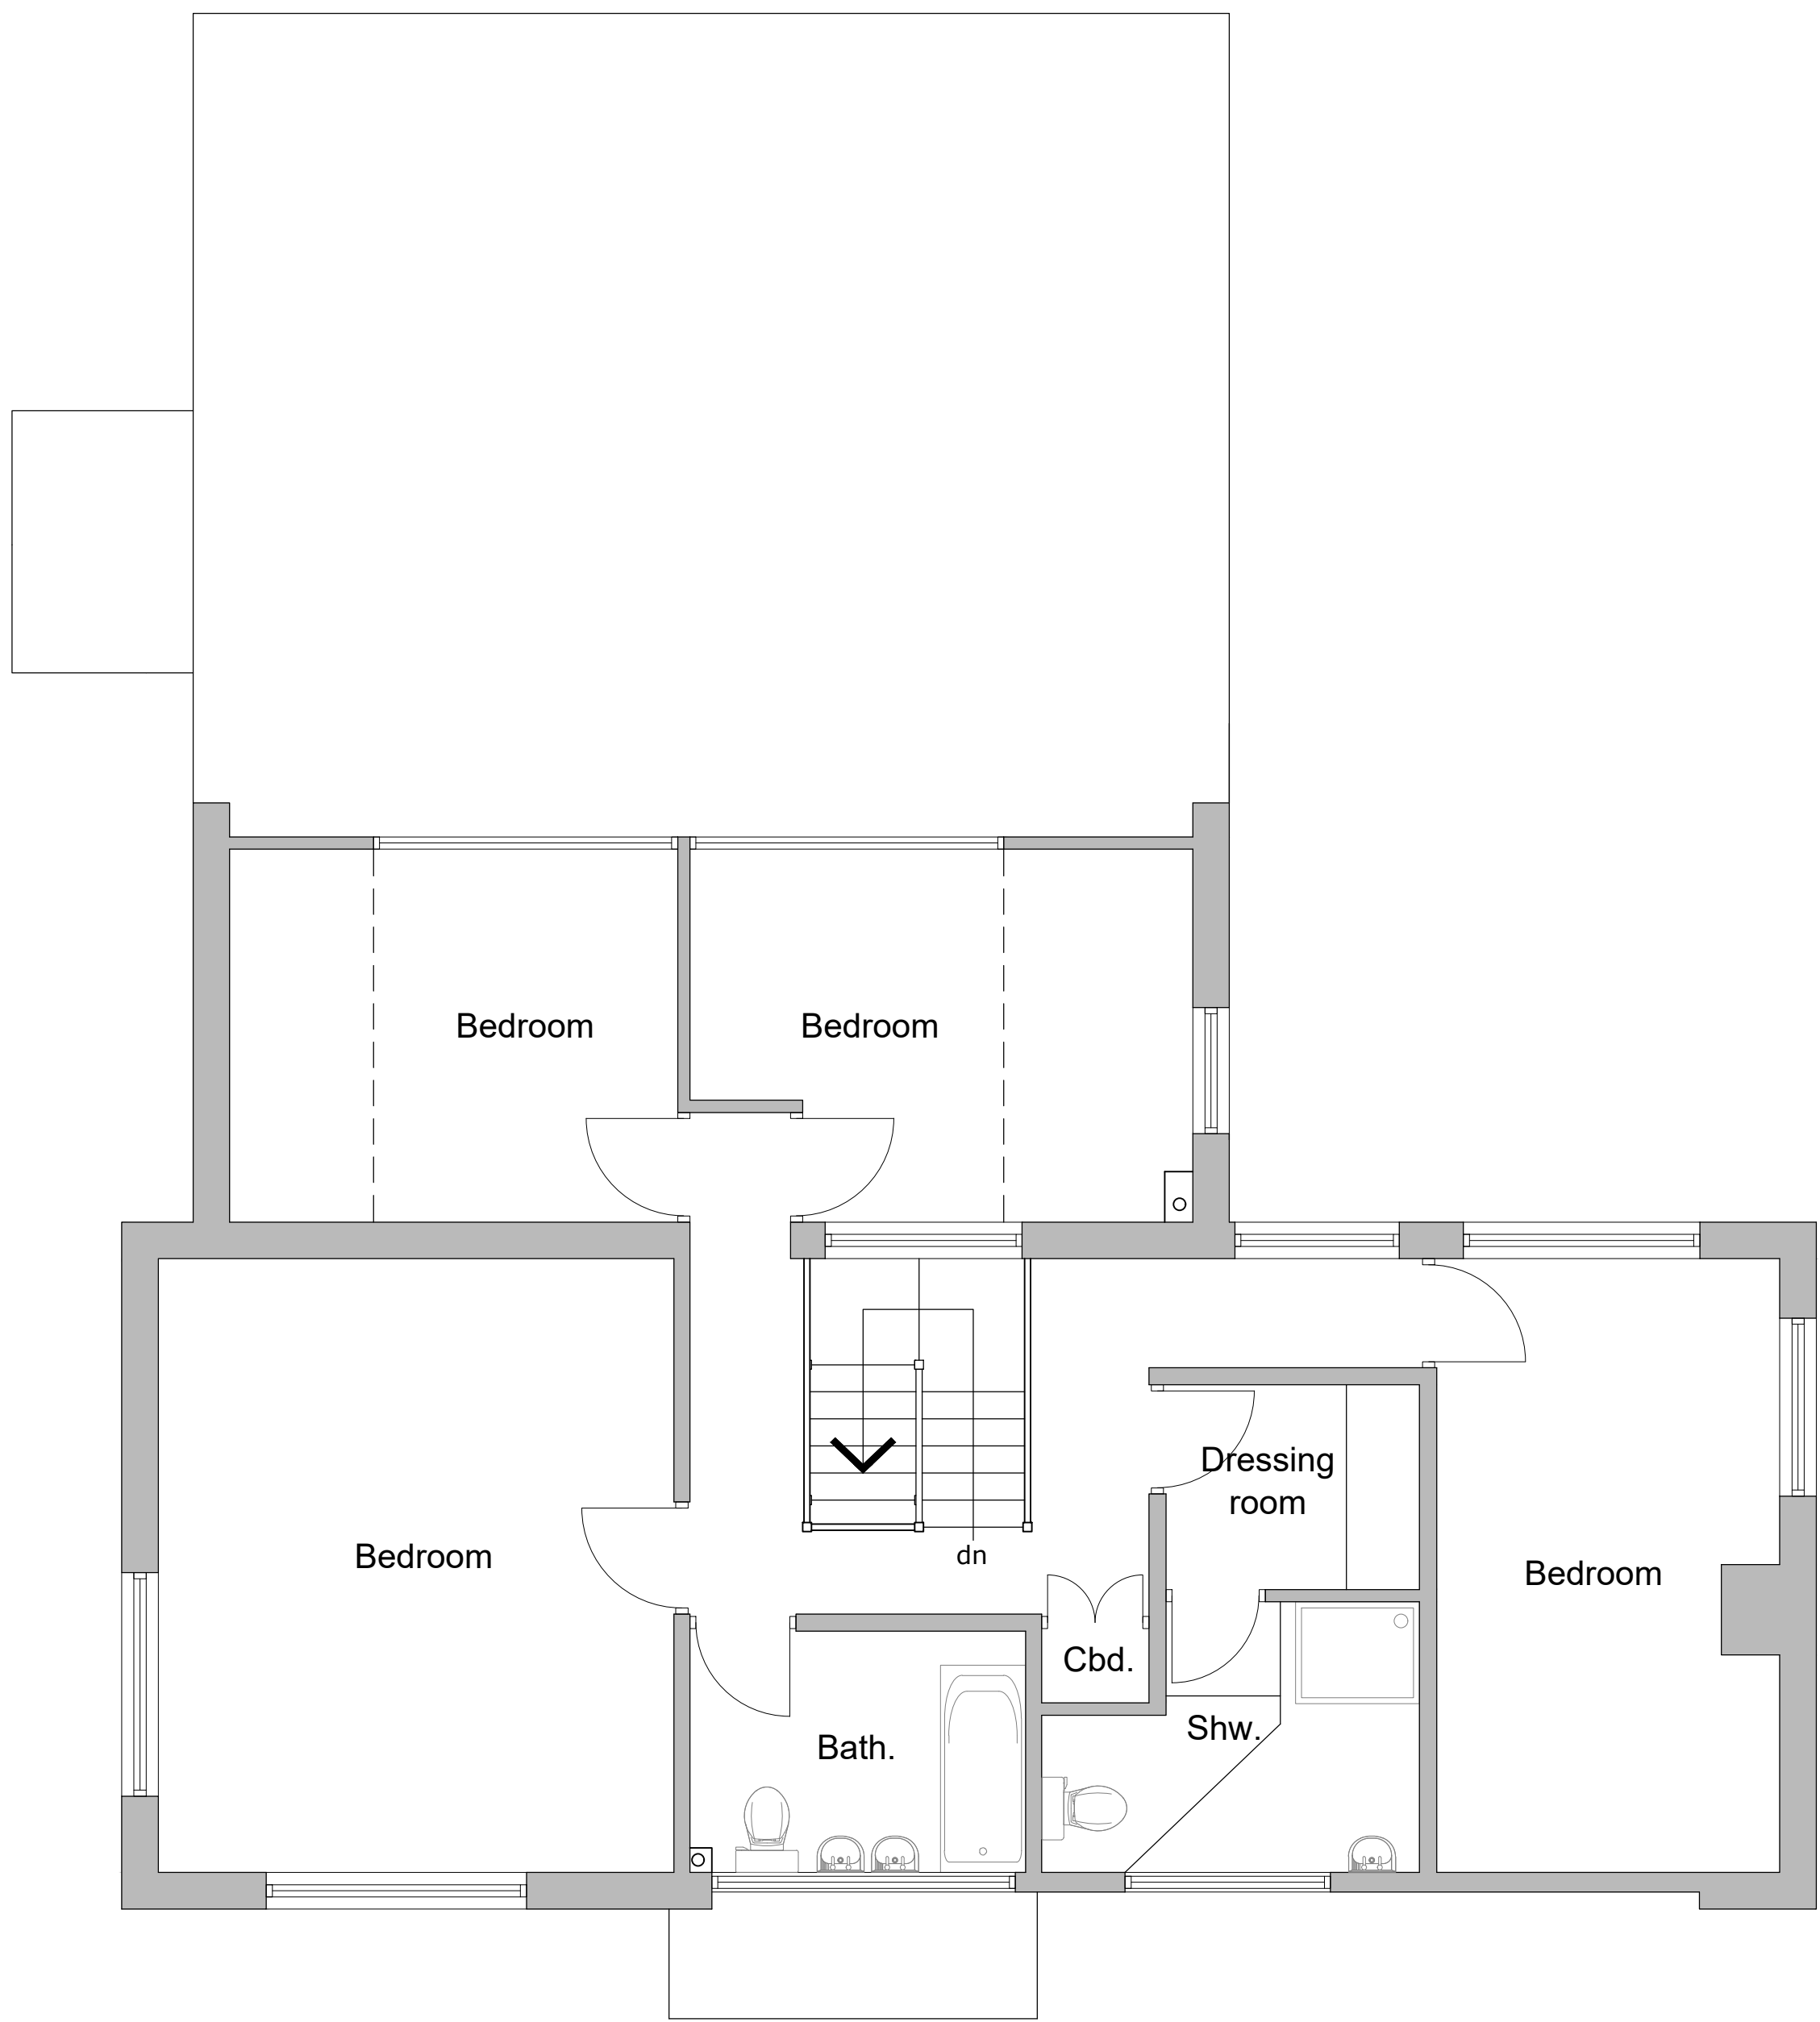

Existing first floor plan
Scale 1:50



Site plan
Scale 1:500

Reproduced from the Ordnance Survey map with the permission of Ordnance Survey on behalf of The Controller of Her Majesty's Stationery Office.
Licence No. AL 100001834



Tel: 079391714290
Email: info@MEDesignsolutions.co.uk
www.MEDesignsolutions.co.uk

Client:	MRS		
Project:	PROPOSED ALTERATIONS & EXTENSION TO WOODLANDS FARM, LEEK, ST13 8SE		
Title:	EXISTING PLANS		
Status:	PLANNING PERMISSION		
Date:	OCTOBER 2025	Drawn:	ME
Scale:	AS SHOWN	Checked:	
Project No:	100-01	Drawing No:	
Rev:			
Copyright ©ME Design Sol. 2019. All rights reserved.			