

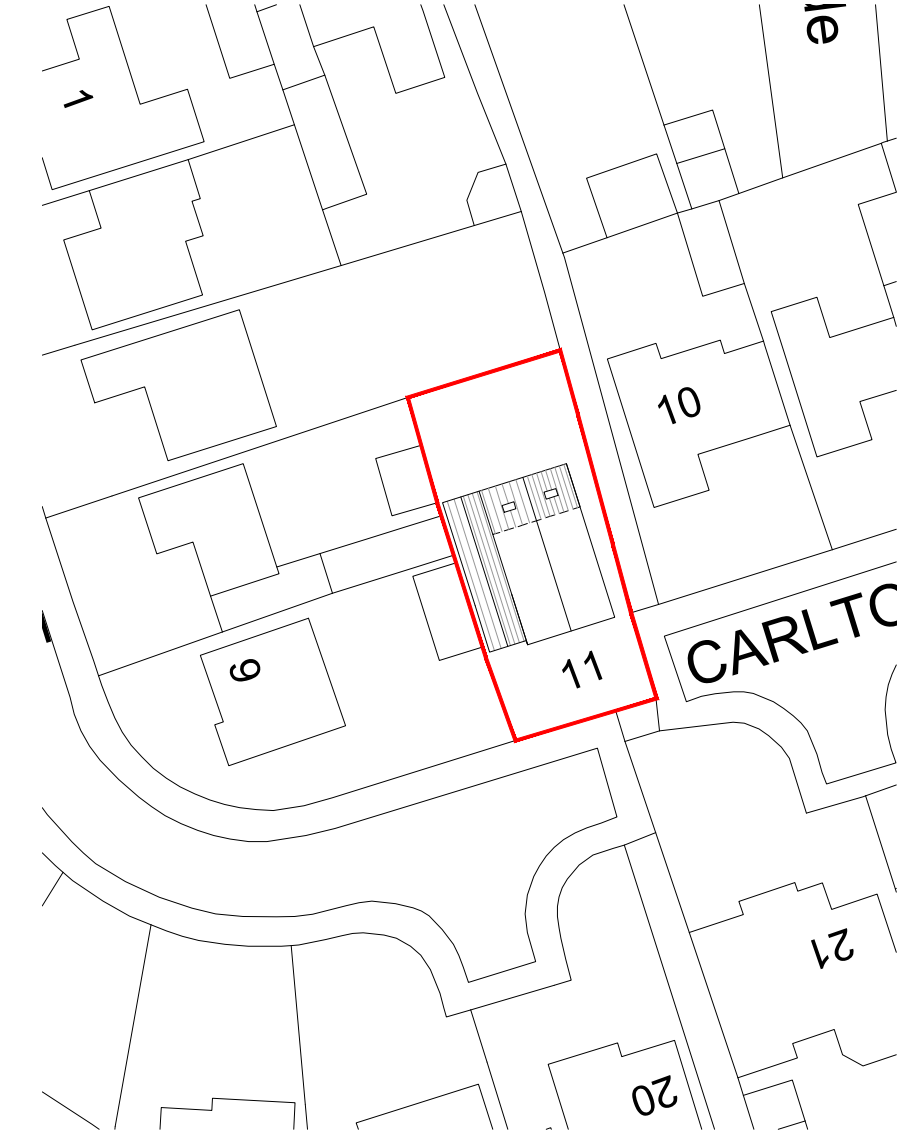


This drawing is the copyright of Forefront Development Consulting Ltd and should not be reproduced without our written consent.

The contractor is to check dimensions and levels on site prior to the commencement of works. Any discrepancies are to be reported immediately.

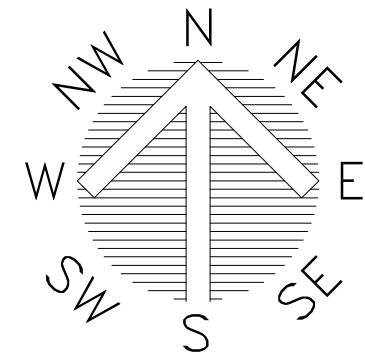

PROPOSED SITE PLAN - 1:500

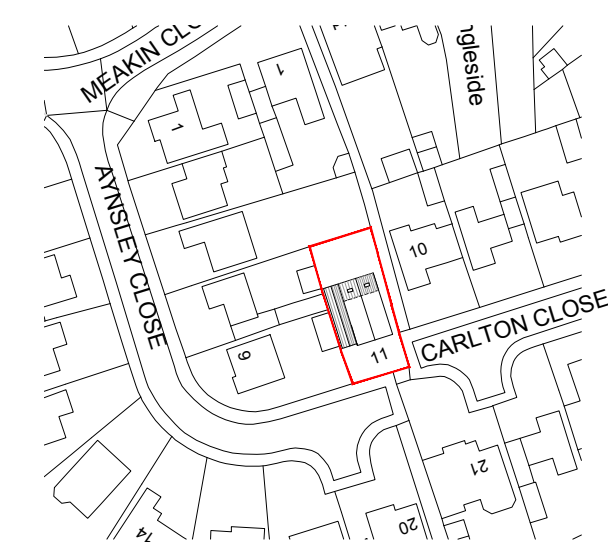

PROPOSED LOCATION PLAN - 1:1250



FOREFRONT
DEVELOPMENT CONSULTING


4 Ridge House, Ridge House Drive, Festival Park, S-O-T. ST1 5SJ
Office 01782 216912 WWW.FOREFRONTDC.COM

CLIENT
MR N JOHNSON-ALLEN


PROJECT
Proposed demolition of existing Garage/ Utility and erection of 2 storey side and first floor rear extensions at 11 Aynsley Close, Cheadle, Staffs. ST10 1DP

TITLE
Proposed Floor Plans
Crown Copyright OS Licence - 0100031673

<u>SCALE</u>	<u>DRAWN</u>	
1:50 @ A1	ATG	
<u>DRG NO.</u>	<u>DATE</u>	
26-103-03	15 / 01 / 26	
<u>REV.</u>	<u>DESCRIPTION</u>	<u>DATE</u>

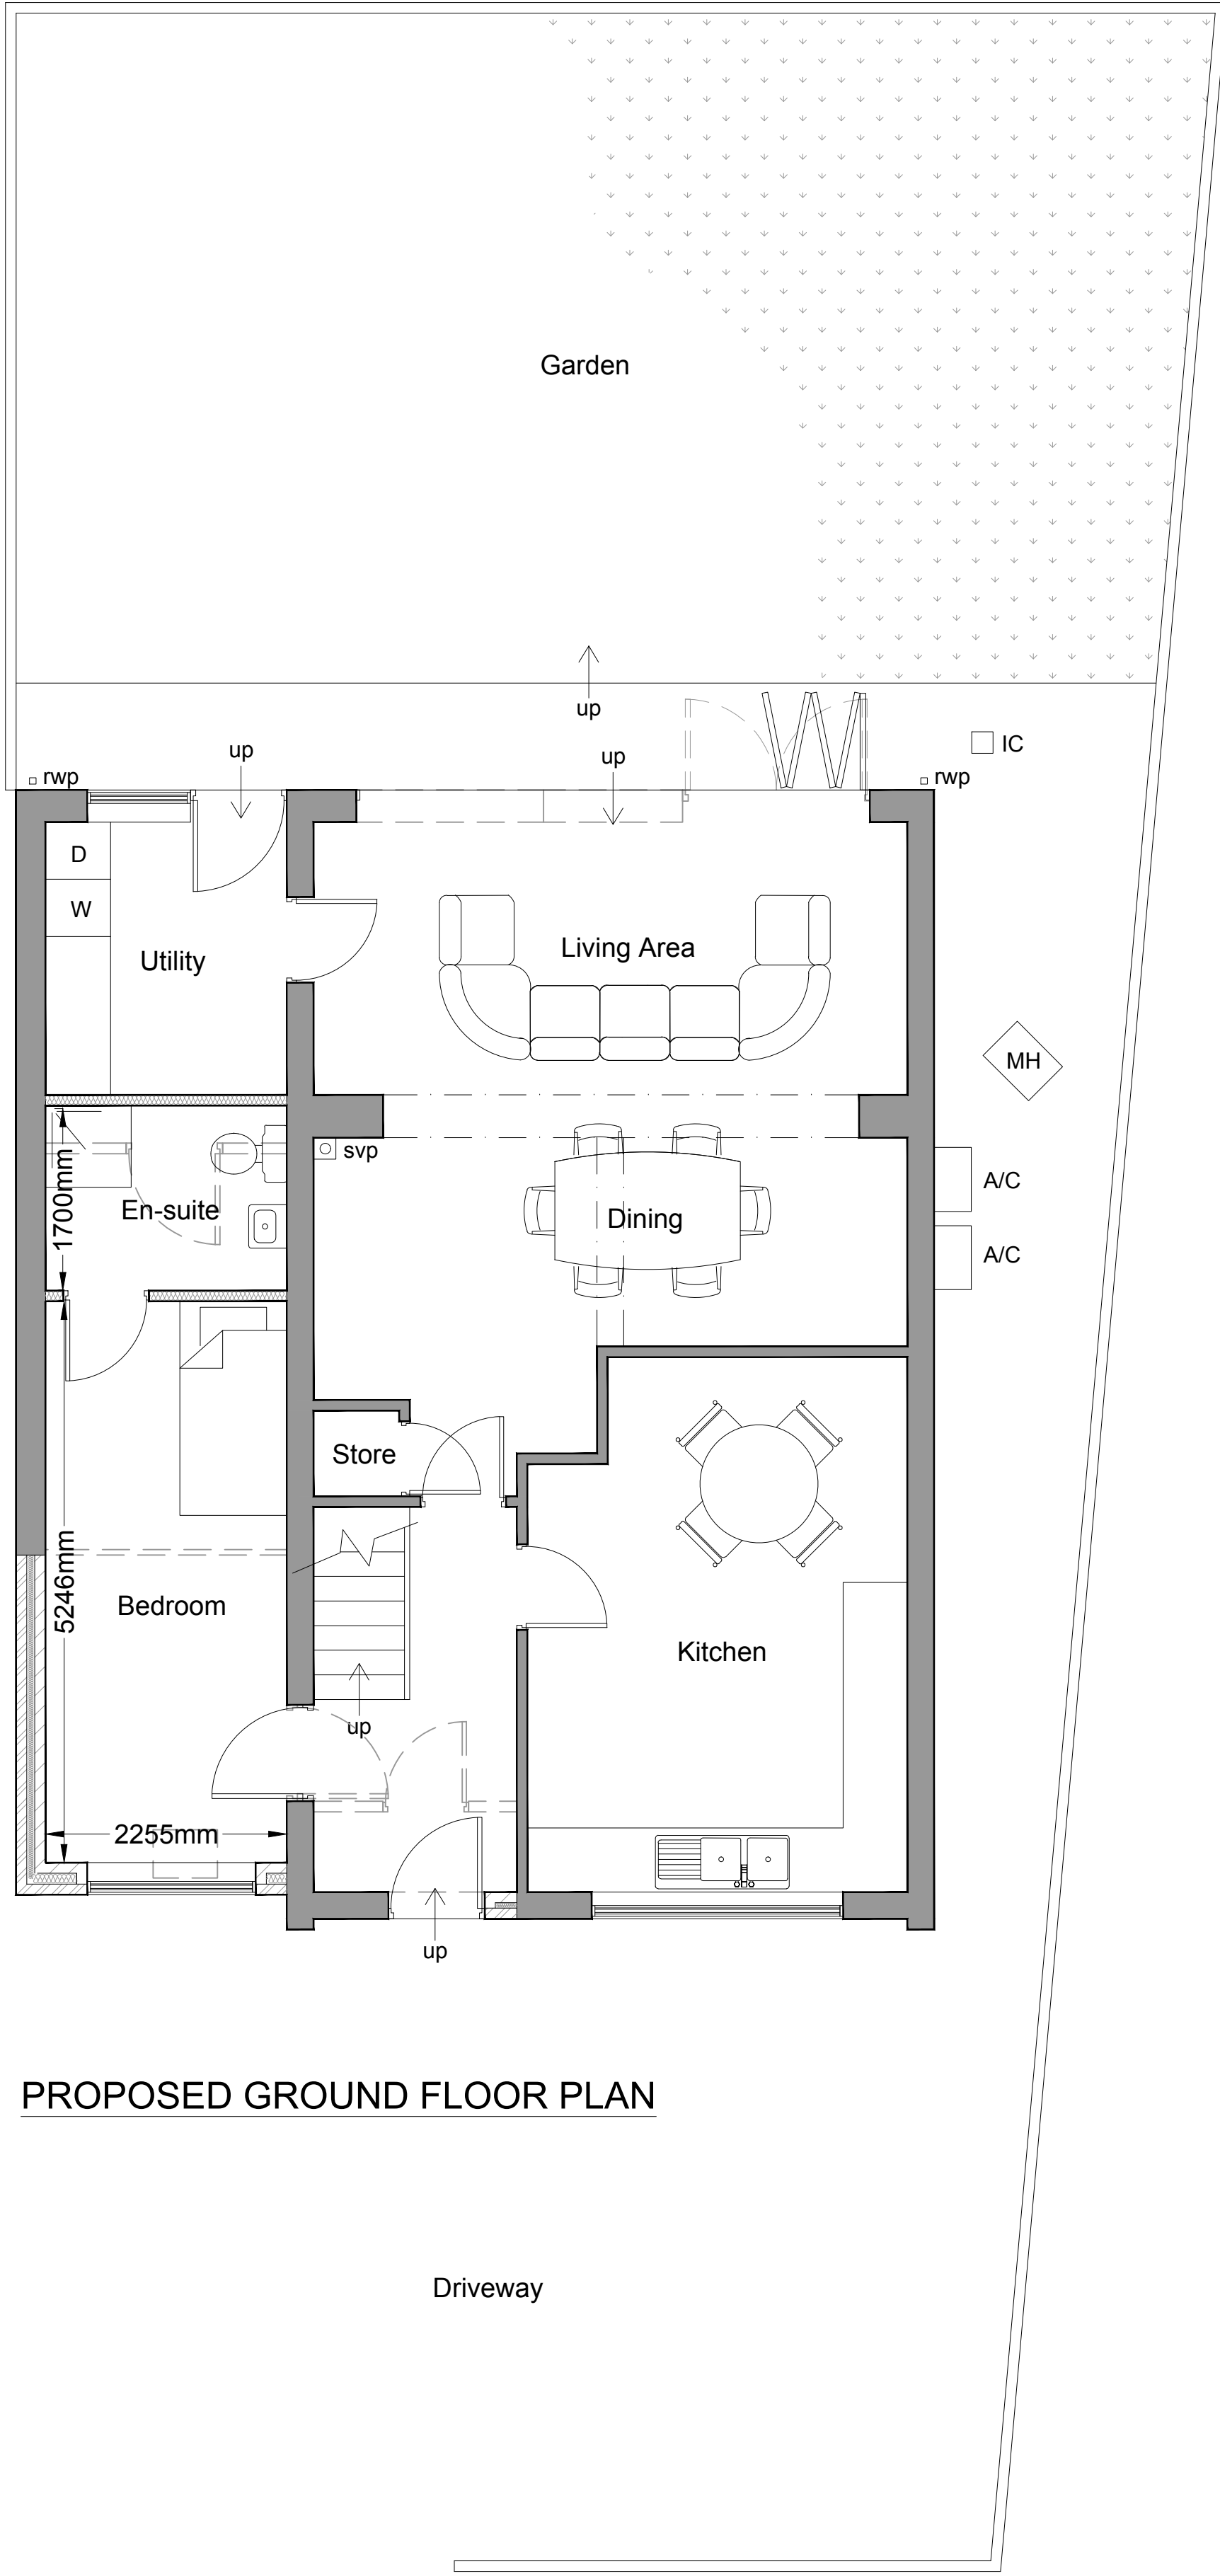

PROPOSED GROUND FLOOR PLAN

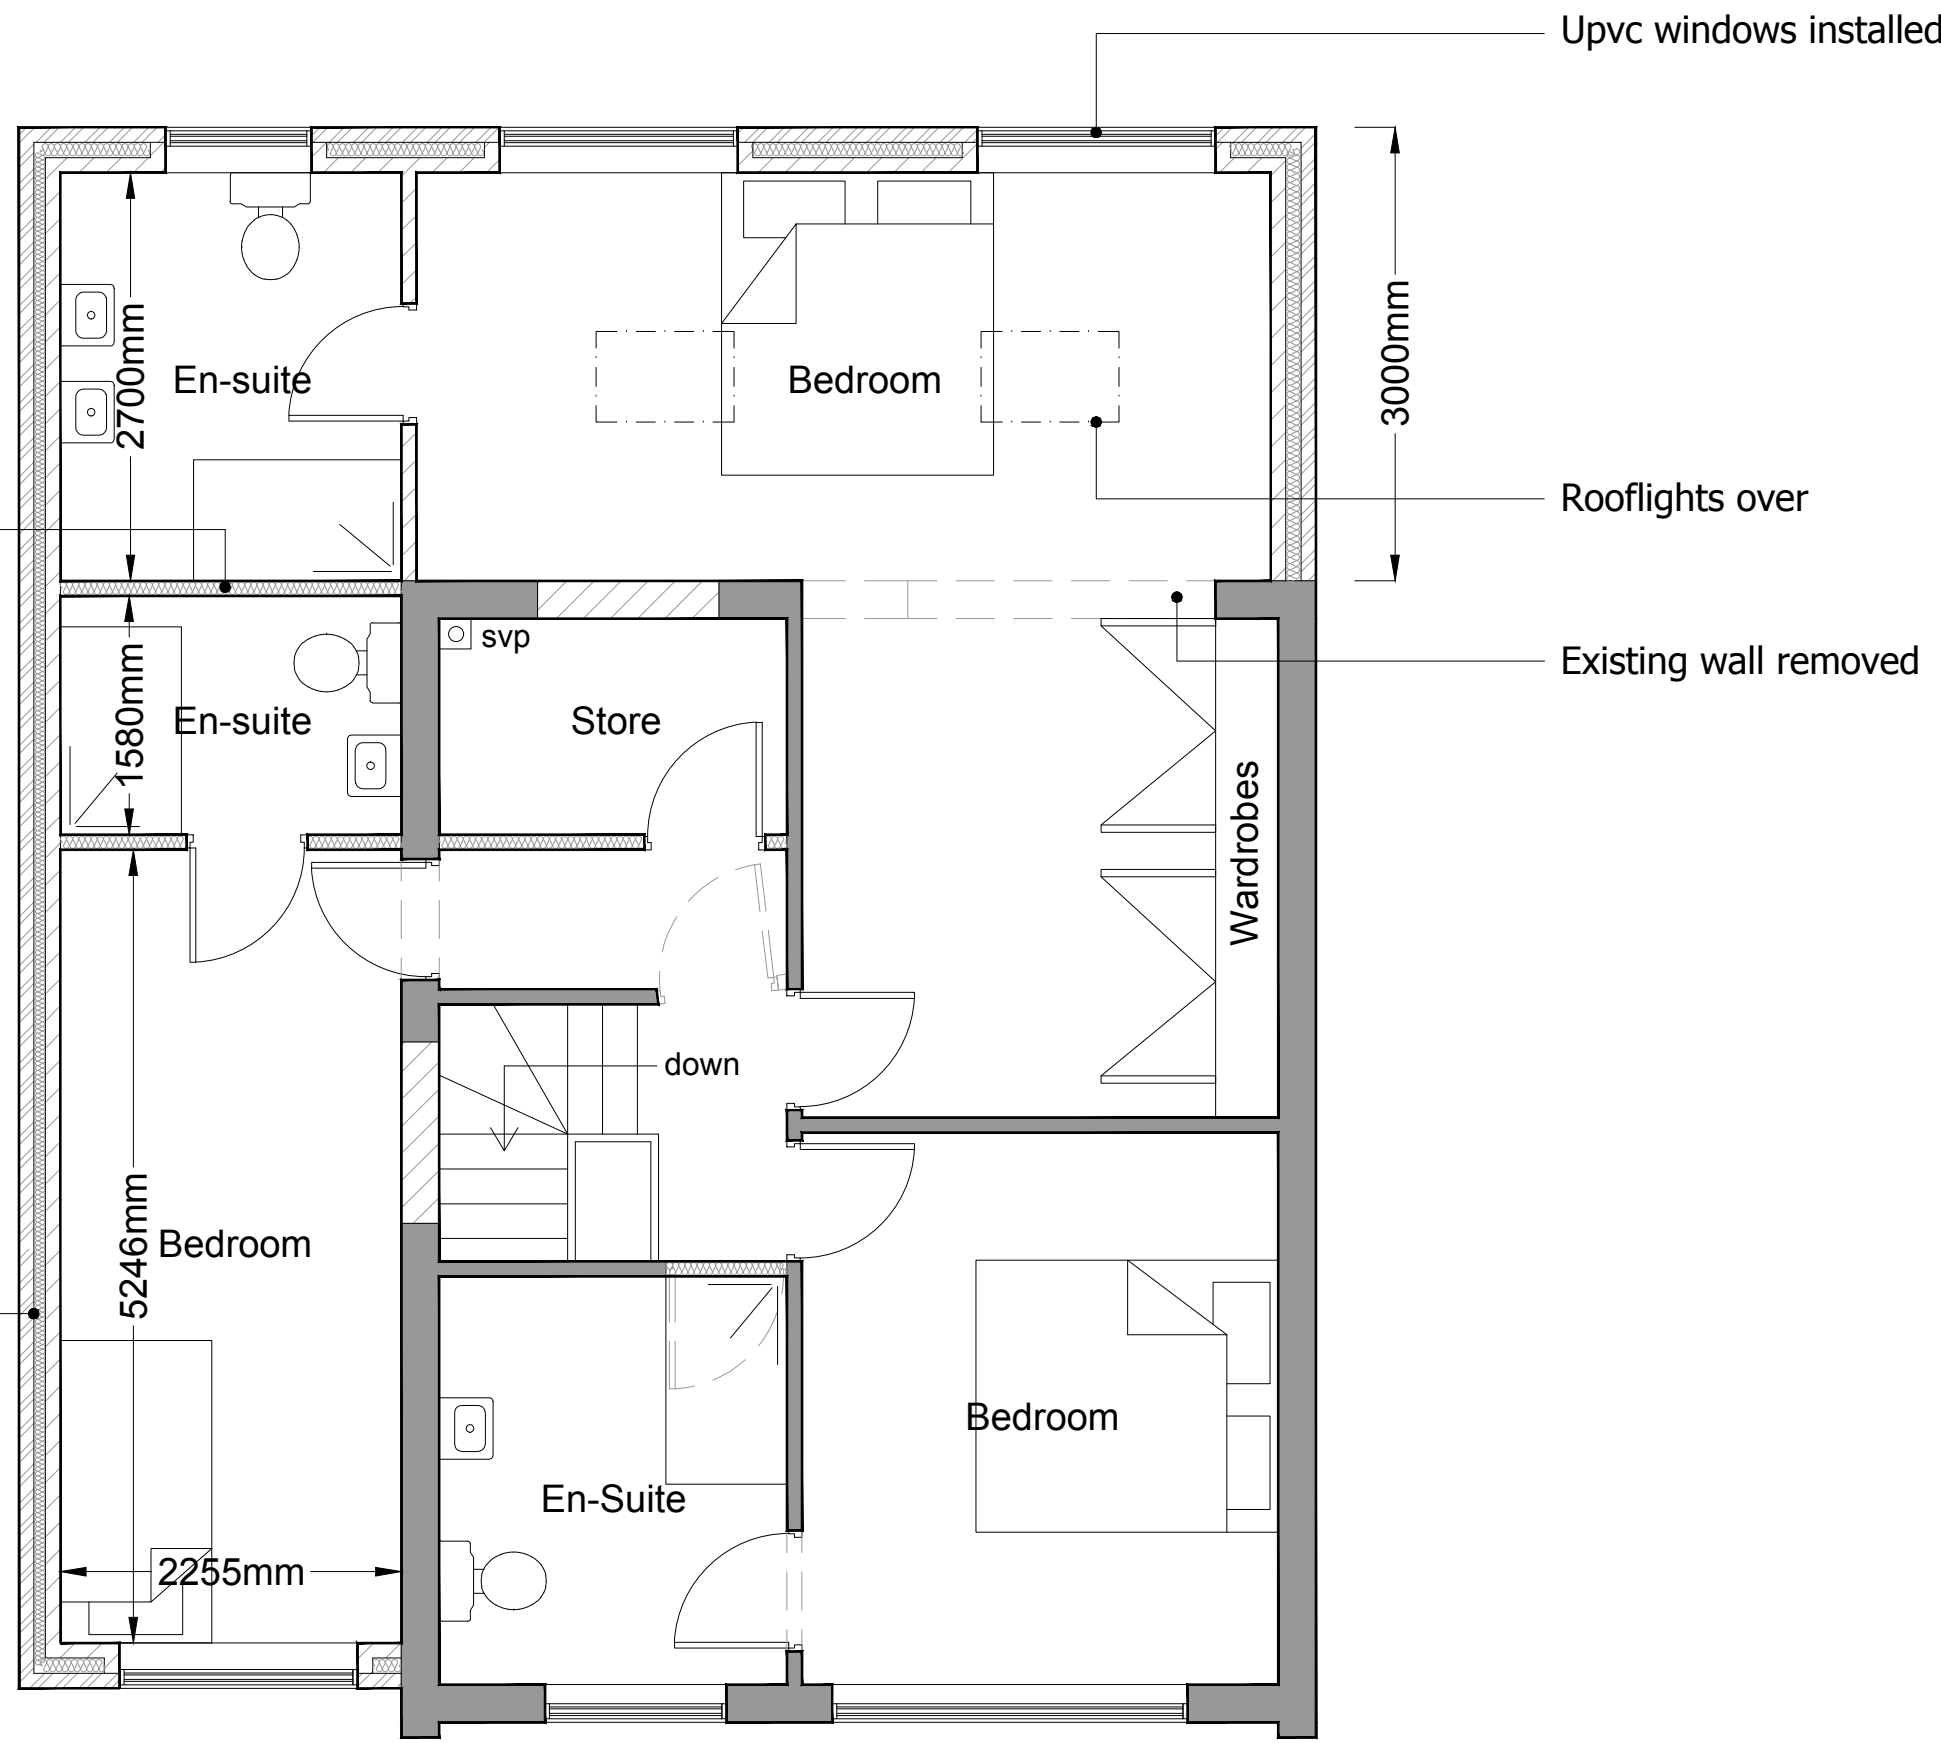

PROPOSED FIRST FLOOR PLAN

PLANNING