

This drawing is the copyright of Forefront Development Consulting Ltd and should not be reproduced without our written consent.


The contractor is to check dimensions and levels on site prior to the commencement of works. Any discrepancies are to be reported immediately.




PROPOSED FRONT ELEVATION



PROPOSED REAR ELEVATION

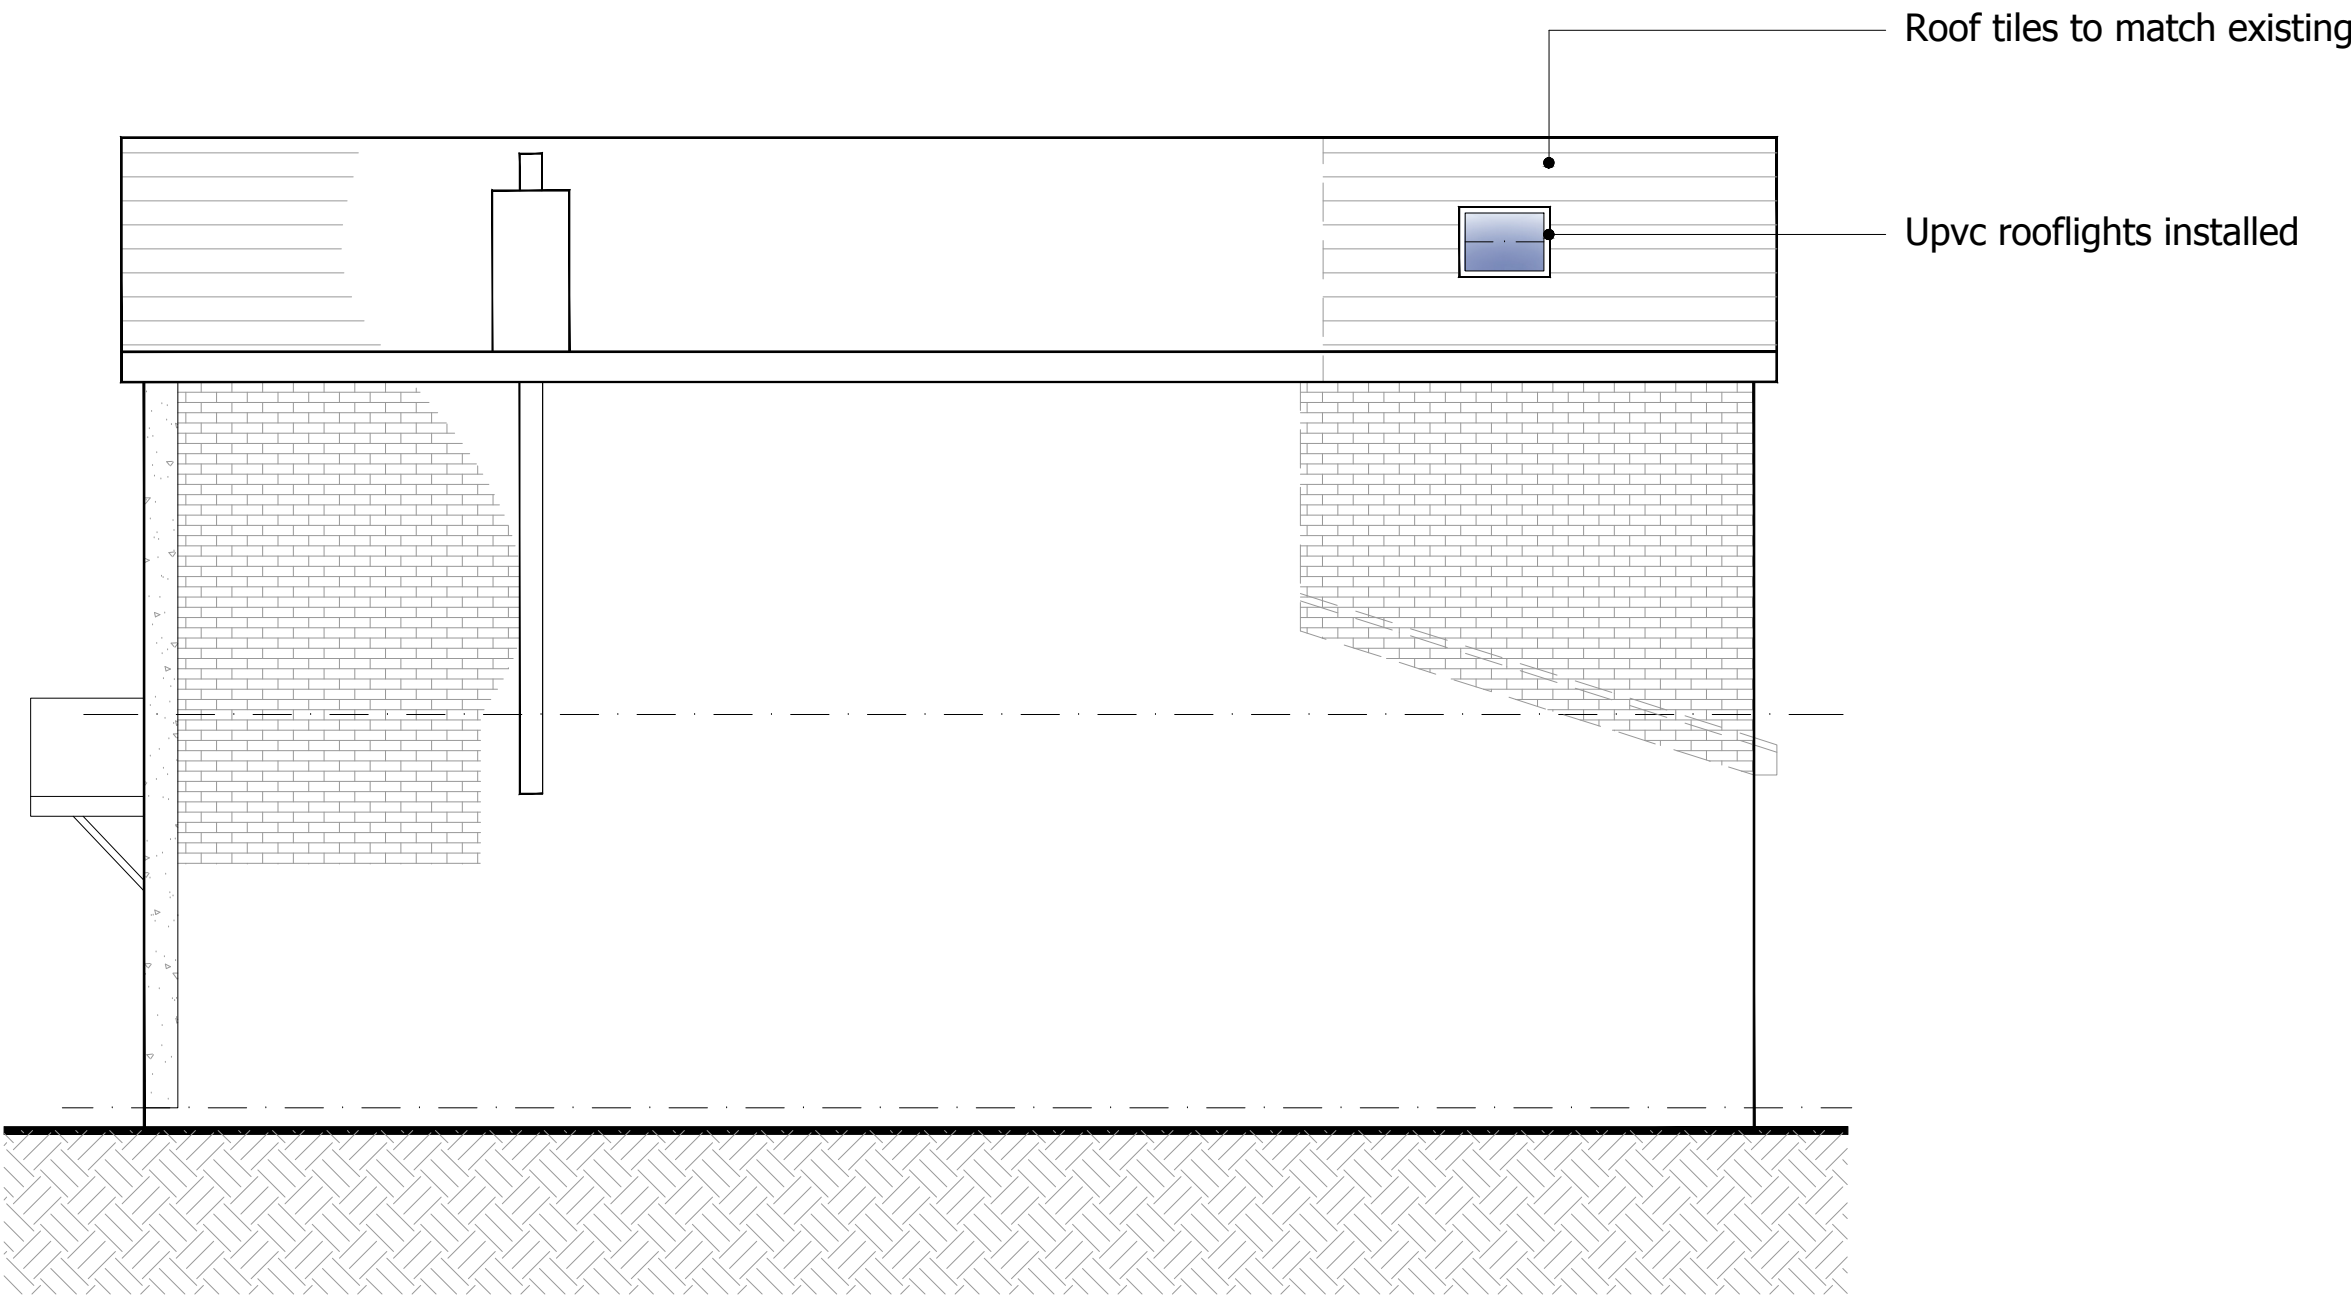

PROPOSED SIDE ELEVATION

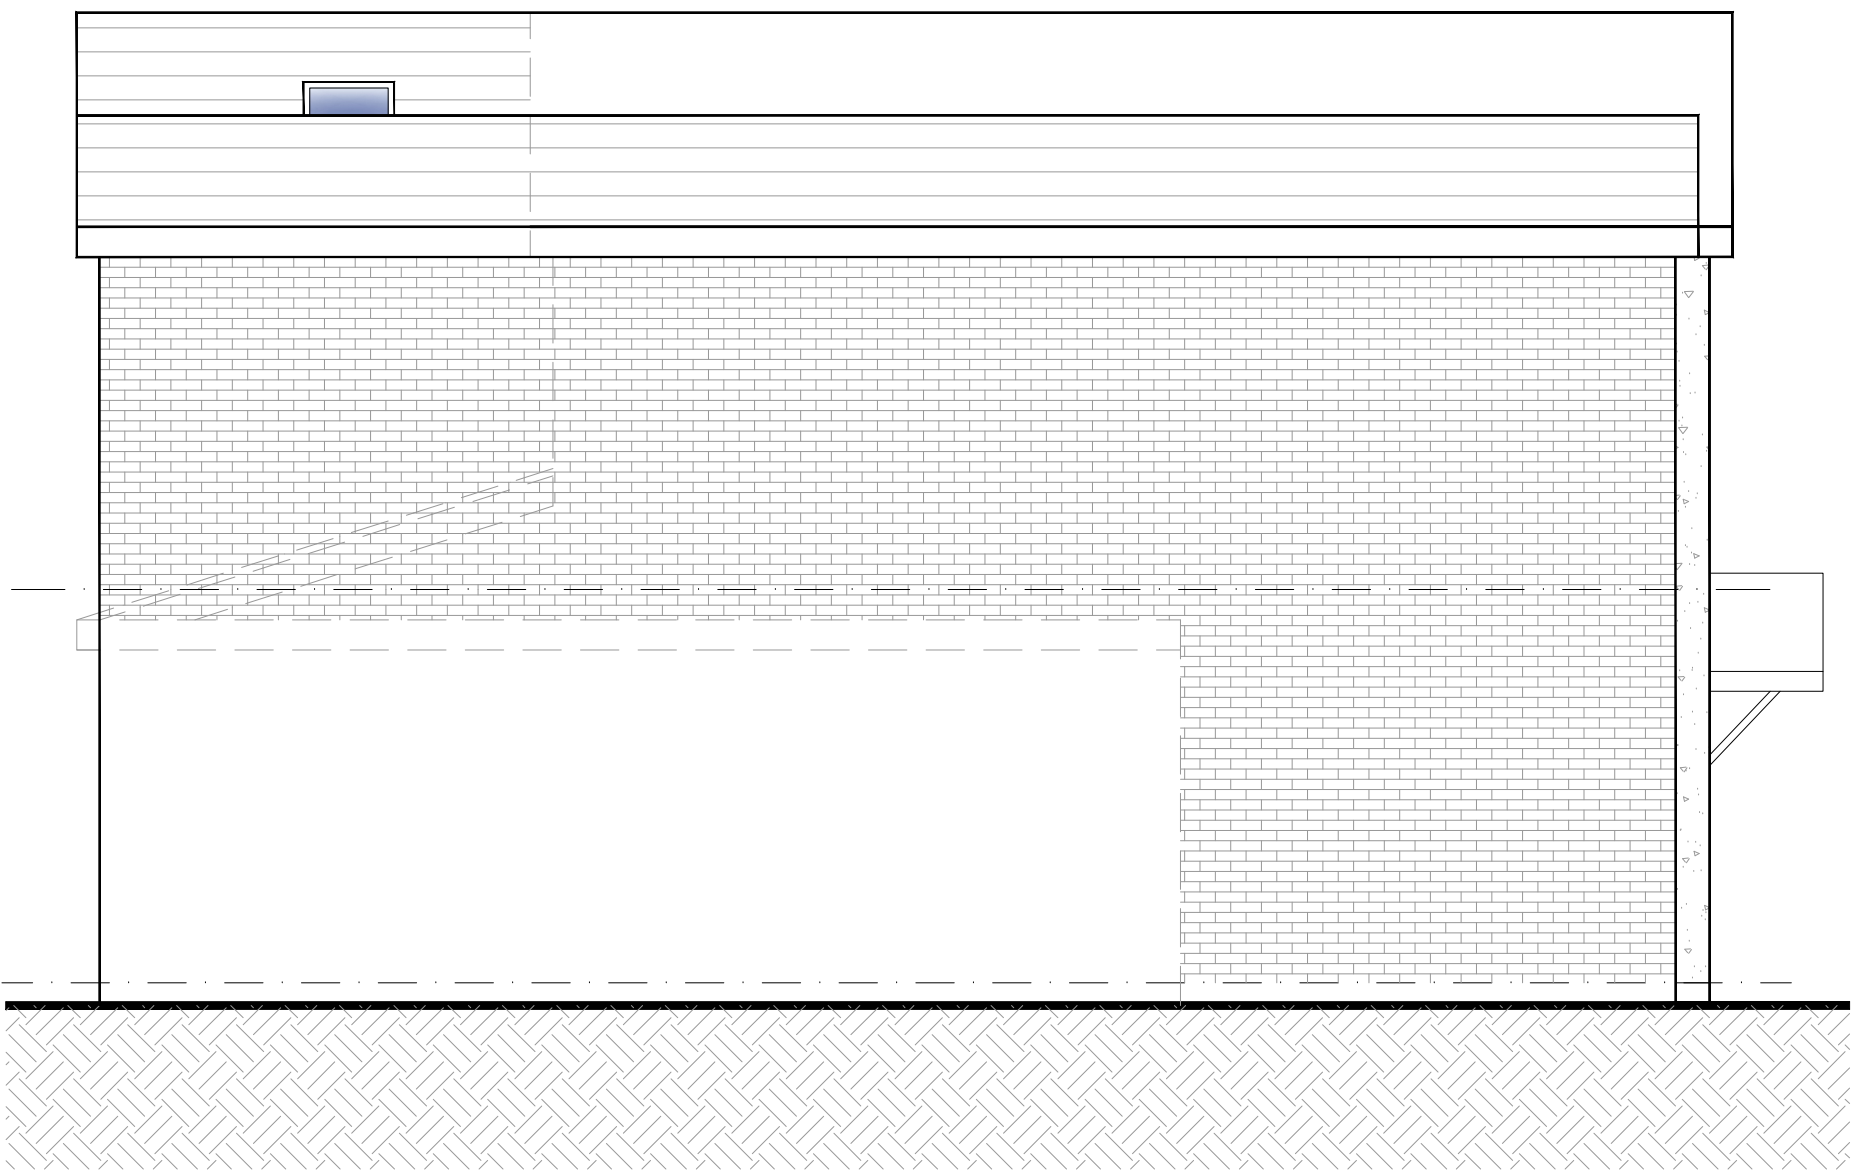

PROPOSED SIDE ELEVATION



FOREFRONT
DEVELOPMENT CONSULTING

4 Ridge House, Ridge House Drive, Festival Park, S-O-T. ST1 5SJ
Office 01782 216912 WWW.FOREFRONTDC.COM

CLIENT
MR N JOHNSON-ALLEN

PROJECT
Proposed 2 storey side extension and first floor side and rear extensions at 11 Aynsley Close, Cheadle, Staffs.
ST10 1DP

TITLE	SCALE	DRAWN
Proposed Elevations	1:50 @ A1	ATG
DRG NO.	DATE	REV.
26-103-04	15 / 01 / 26	
DESCRIPTION	DATE	

PLANNING