


All heights, sizes and dimensions should be checked on site by the contractor before any work is put in hand.

Figured dimensions should be taken in preference to scaling and any errors or omissions reported to the architect at once.


This drawing has been prepared in accordance with the CDM (Construction Design and Management) and all foreseeable design risks to those involved or affected by construction have been avoided wherever possible.




Rear Elevation As Proposed
1 : 50

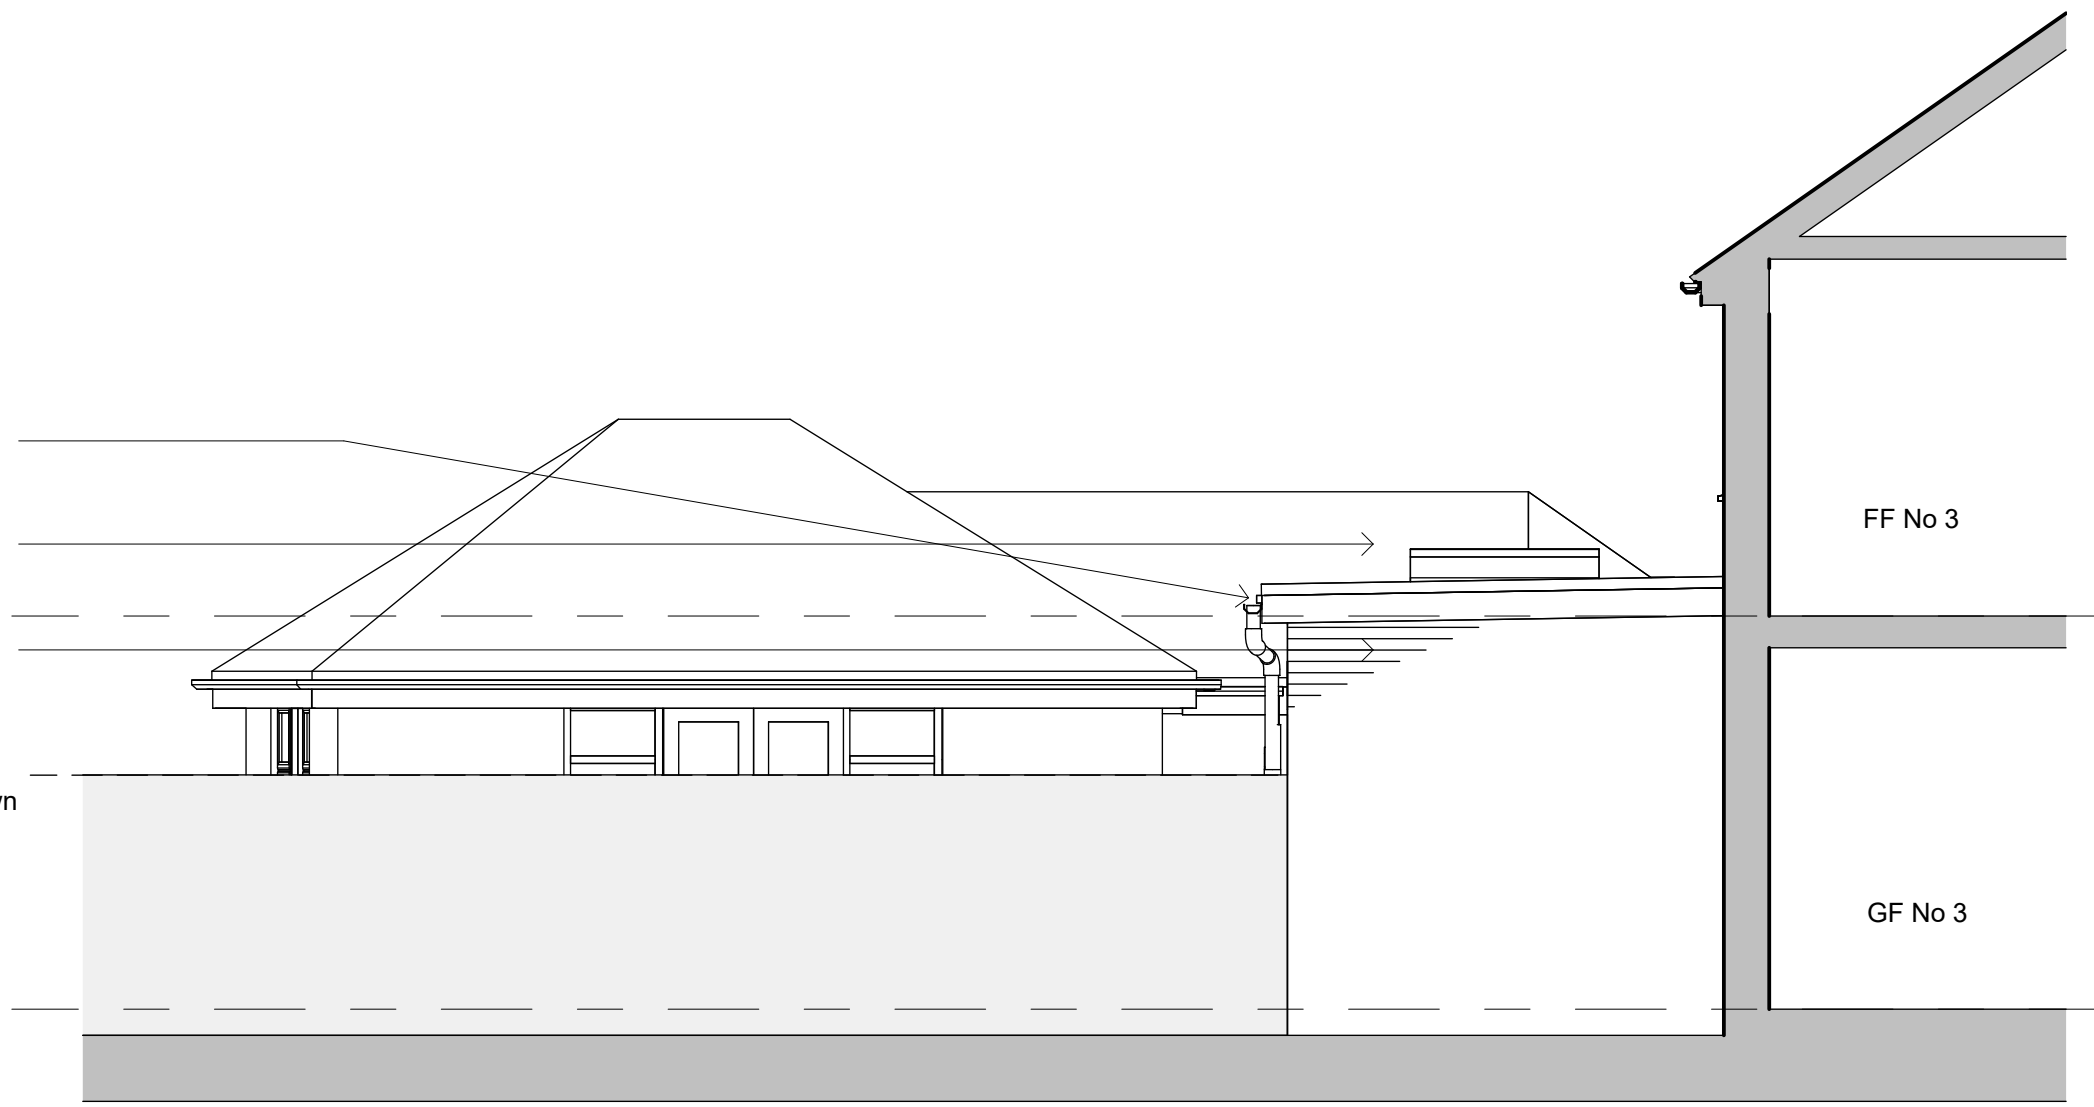


Side Elevation B As Proposed
1 : 50

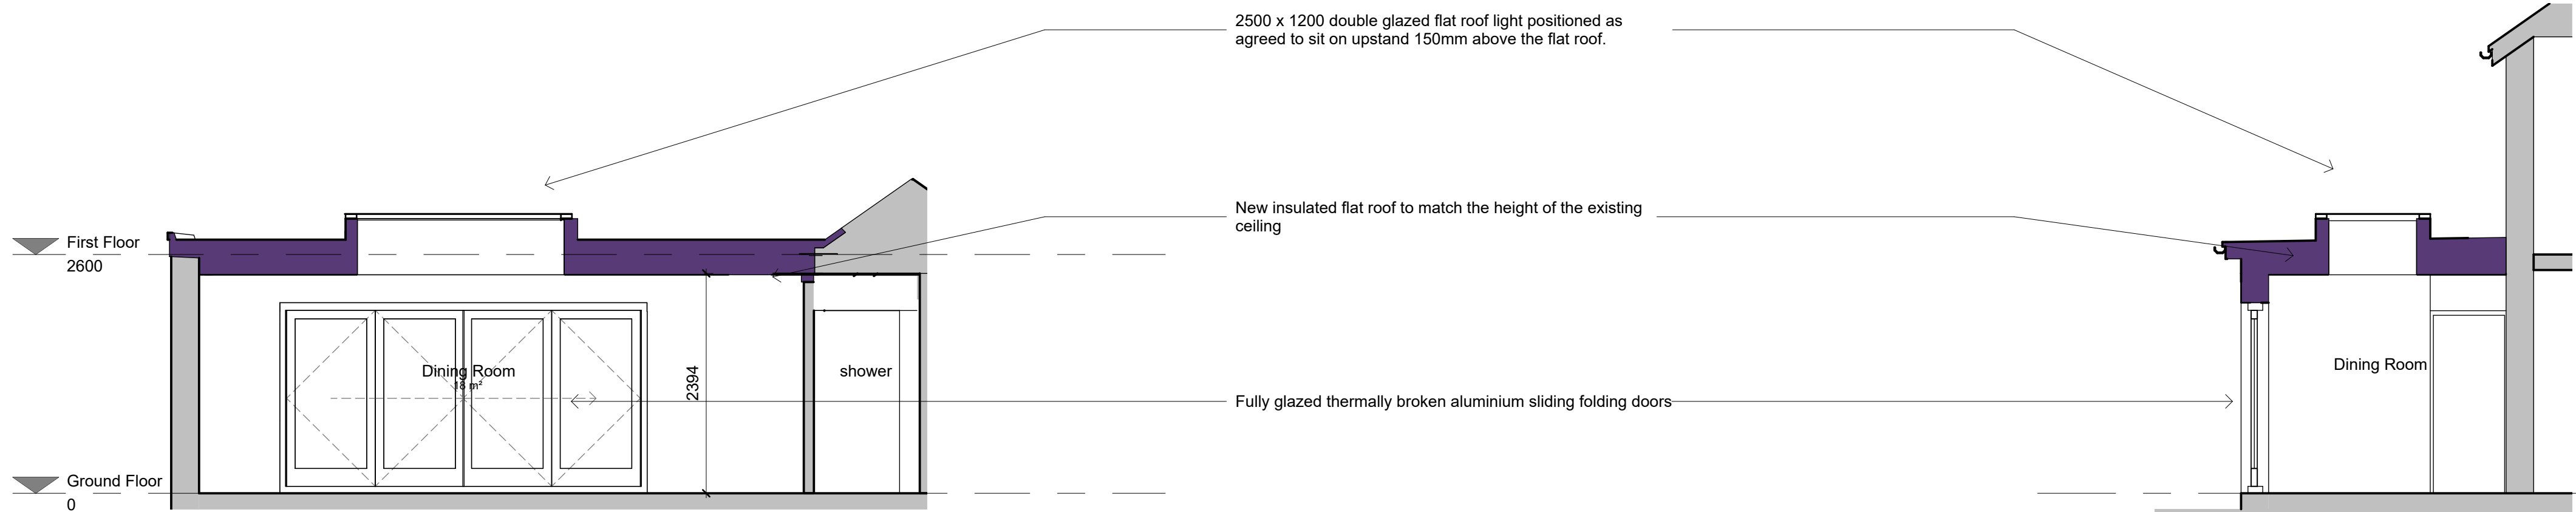


Section AA As Proposed
1 : 50

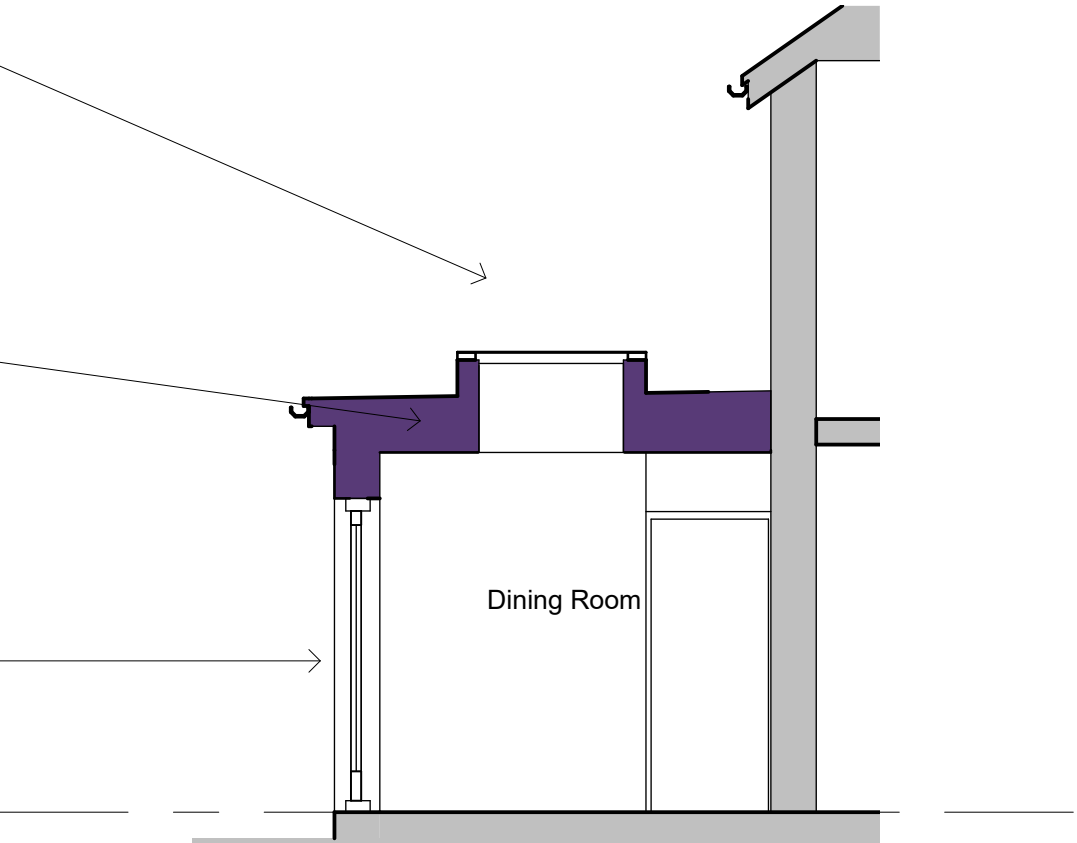


Section BB As Proposed
1 : 50

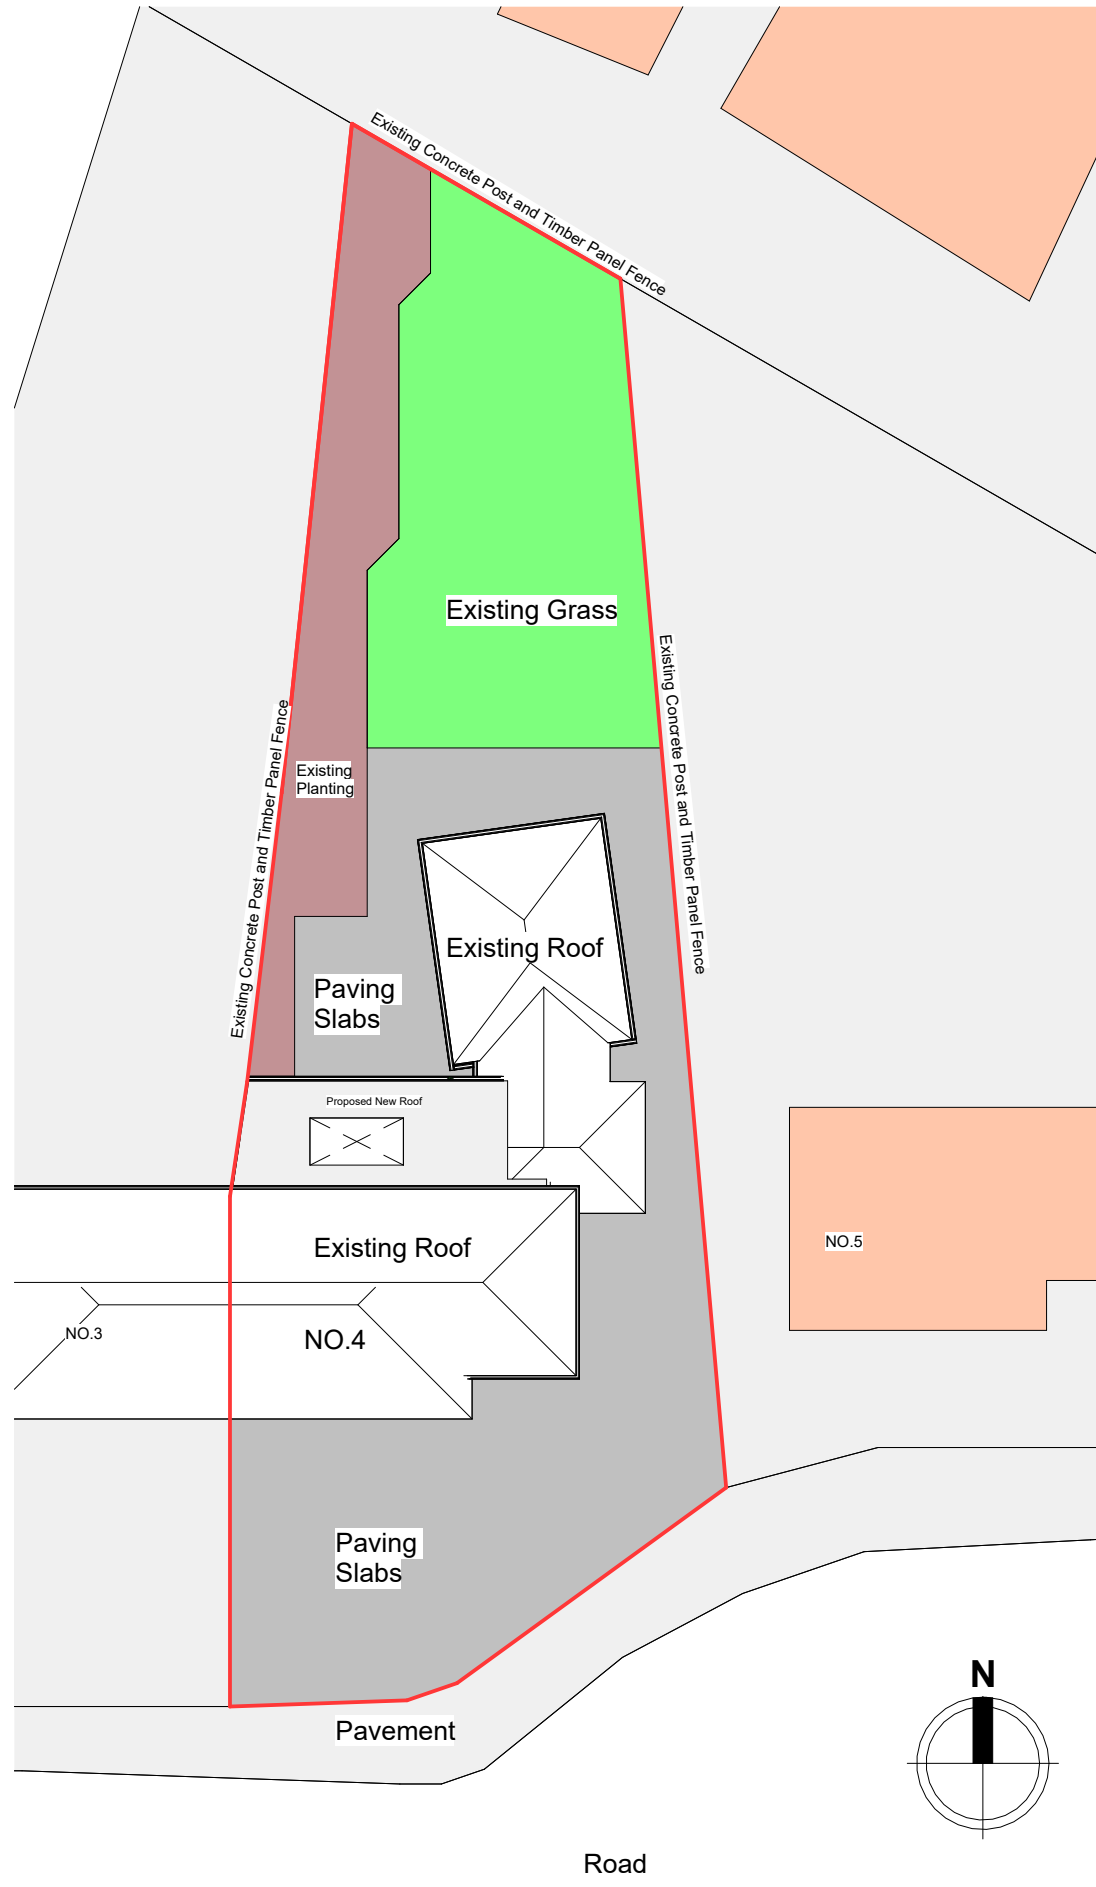


Site Plan As Proposed
1 : 200

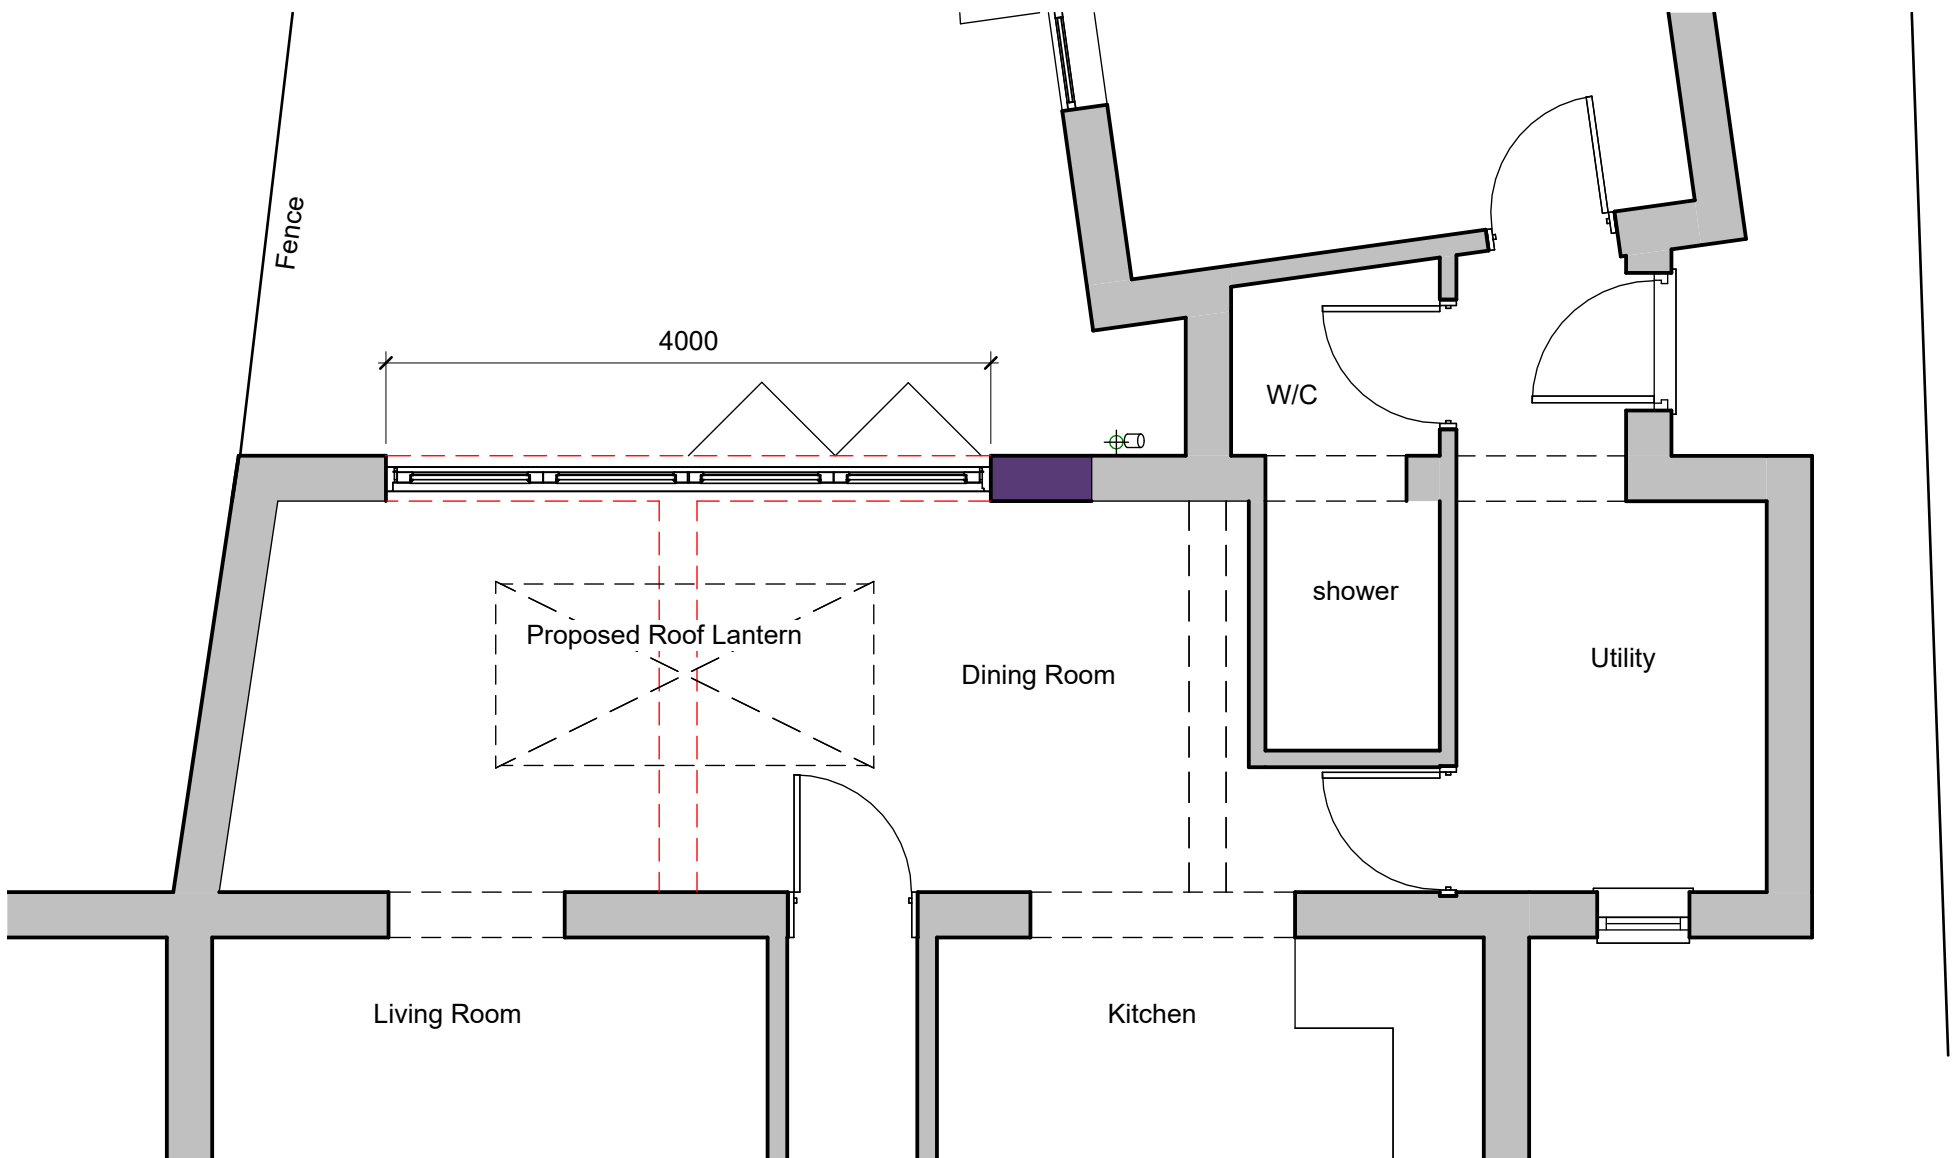

Ground Floor As Proposed
1 : 50

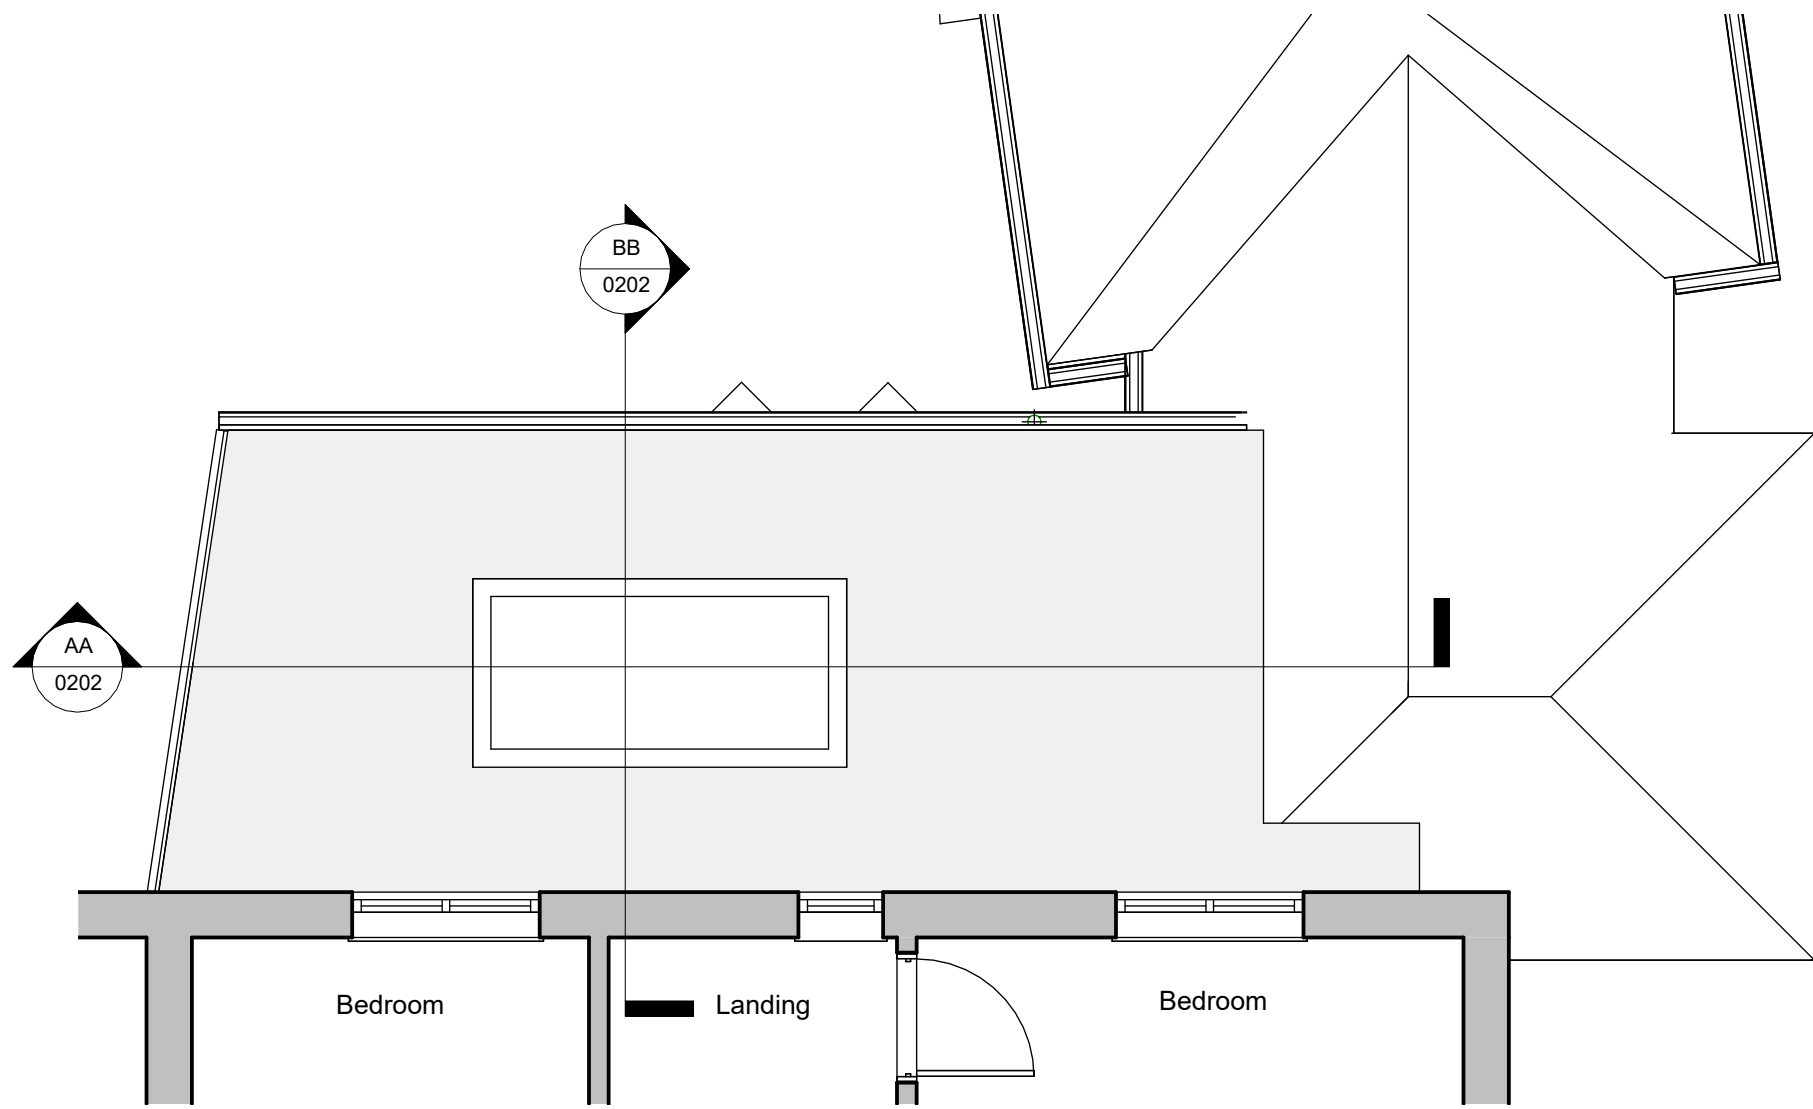

First Floor As Proposed
1 : 50

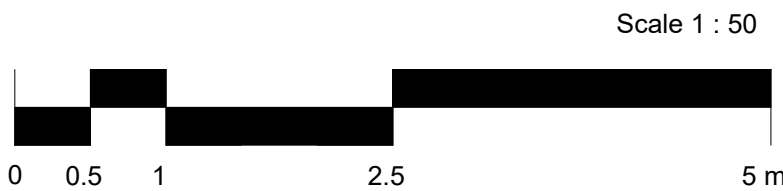

Rev	Date	By	Detail
Drawing status			
P1- Planning			
Client			
Mr and Mrs Fletcher			
Project/Location			

Proposed Rear Extension to
4 Garden Village,
Upper Tean,
Staffordshire,
ST10 4JG.

Drawing title			
Plans and Elevations as Proposed			
Date	Drawn	Checked	Job No.
29.01.26	NC	JS	3345
Scale(s)			
As indicated @A1			
Drawing number		Revision	
JFGV-SA-XX-XX-DR-A-0202			



12 High Street, Tean,
Stoke-on-Trent
ST10 4DZ
T: +44 (0)1538 722097
E: mail@smytheman.co.uk
W: www.smytheman.co.uk

