
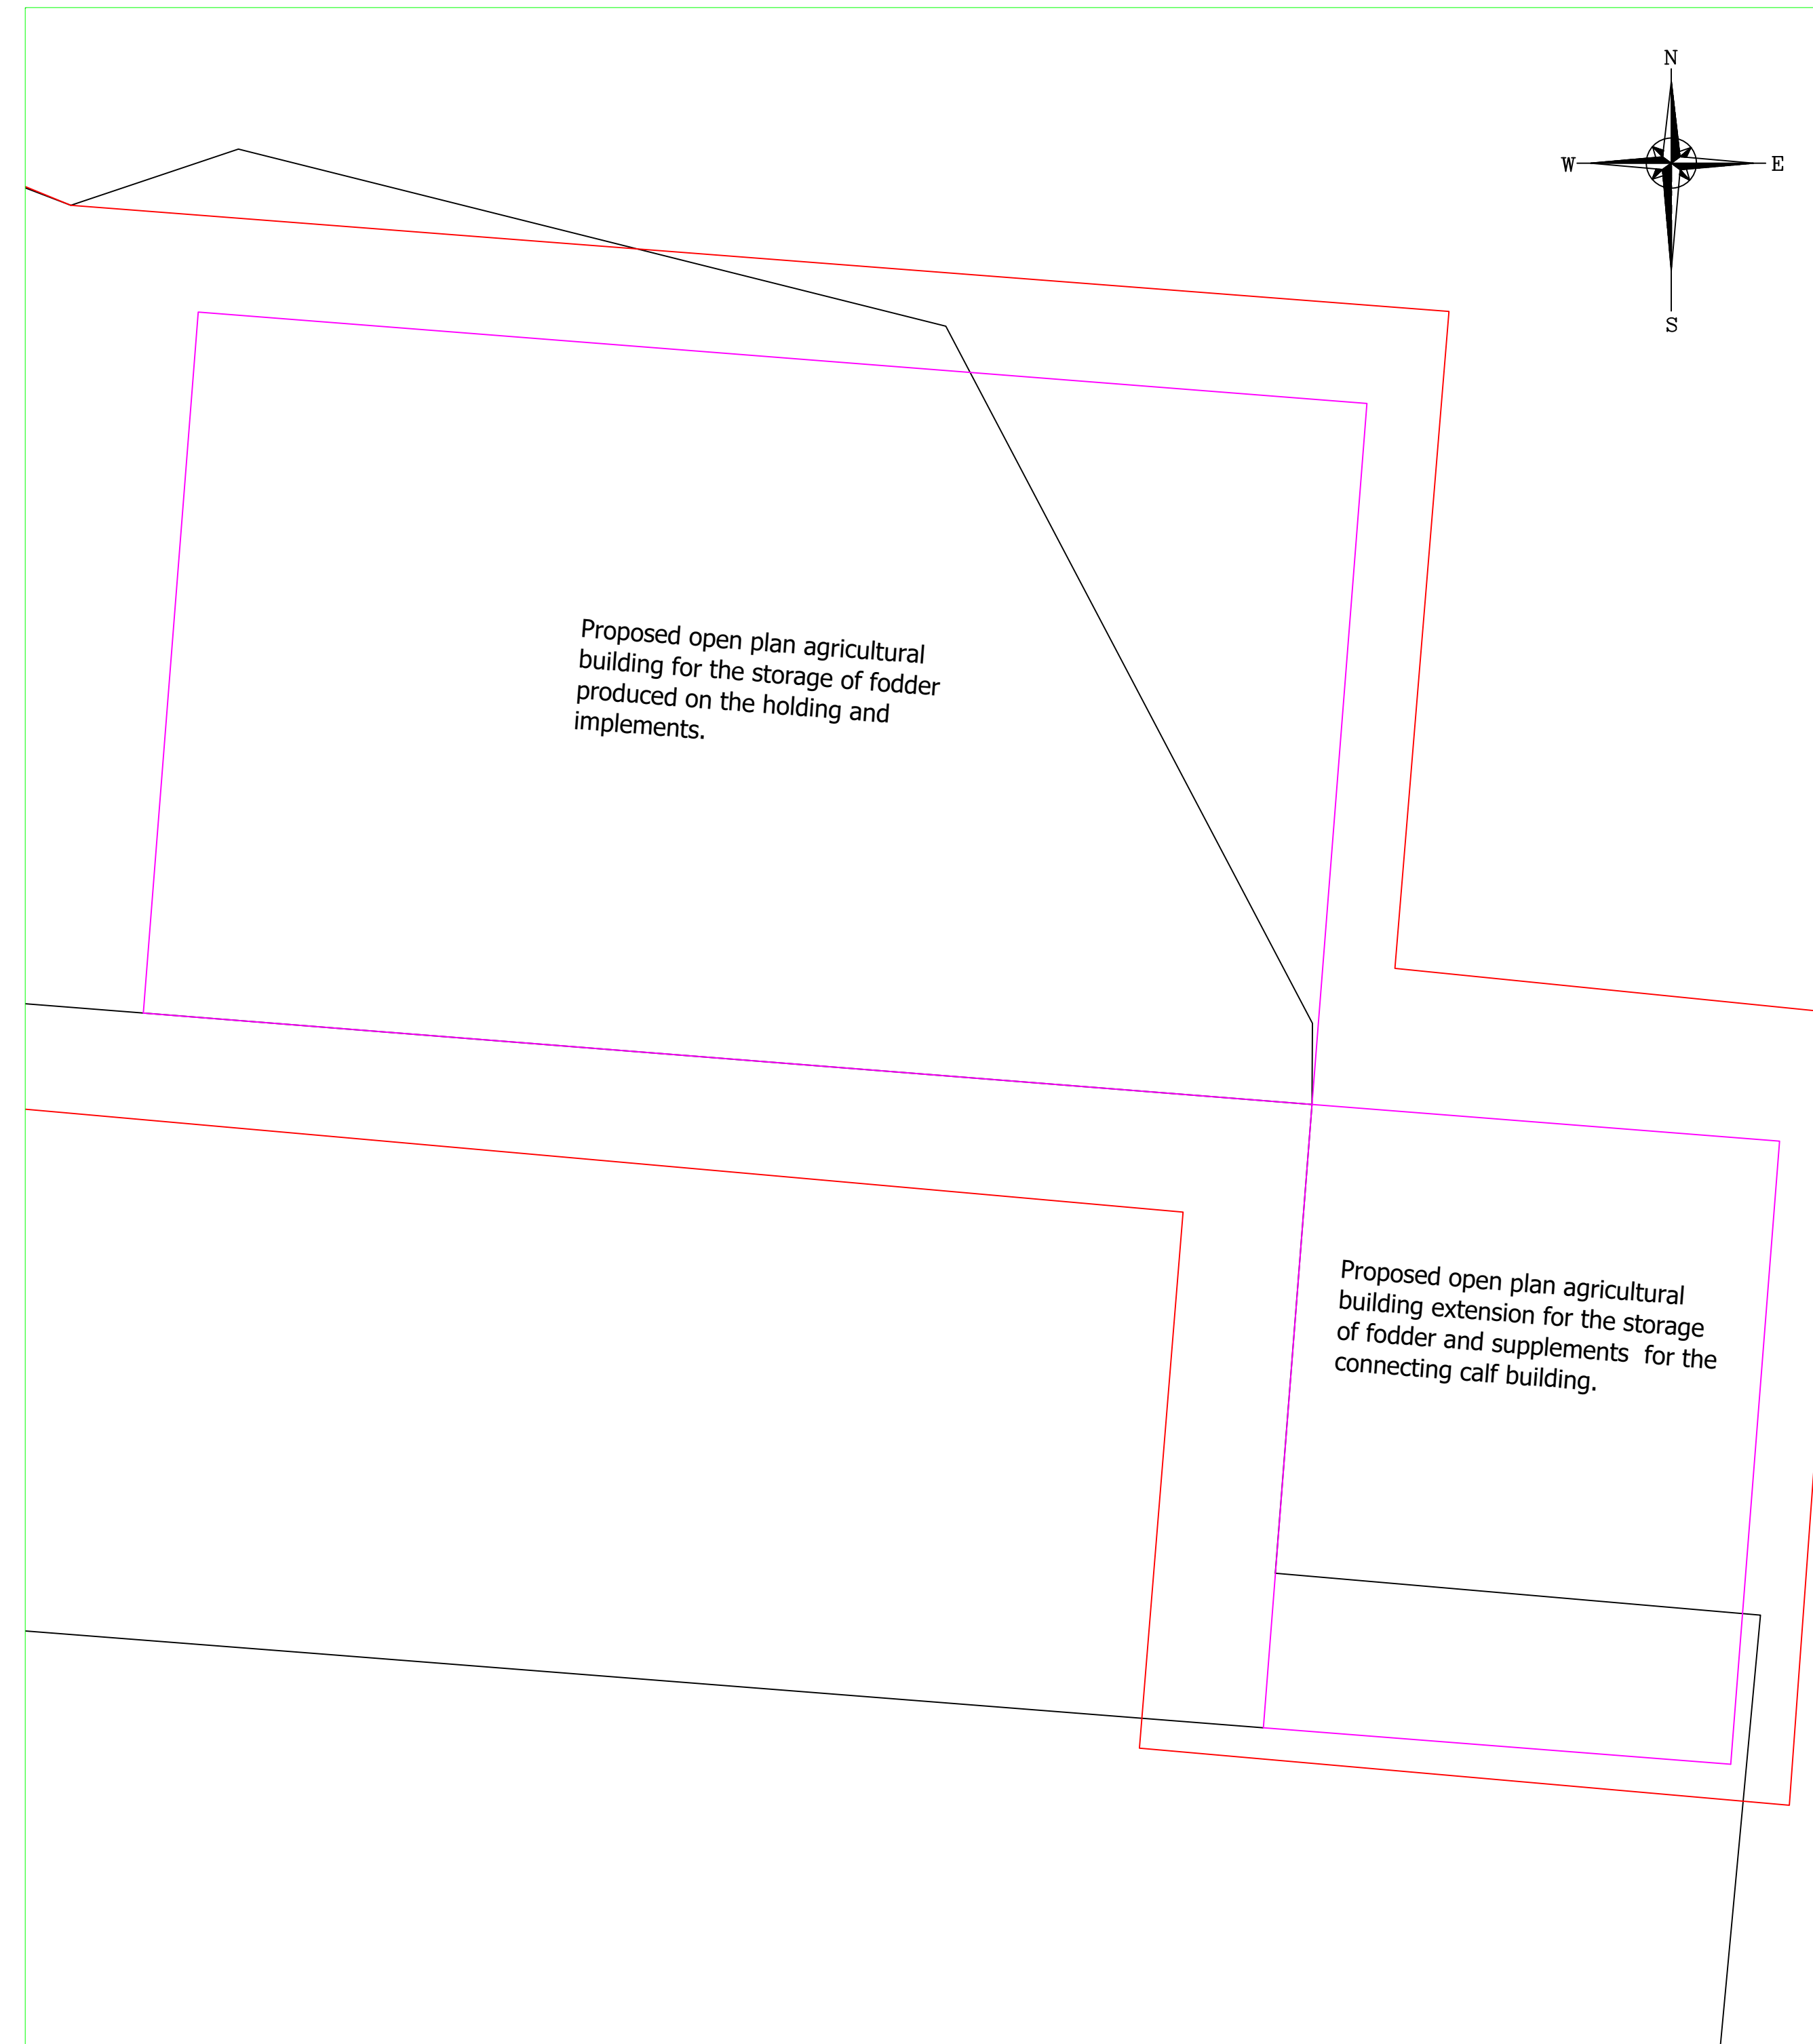
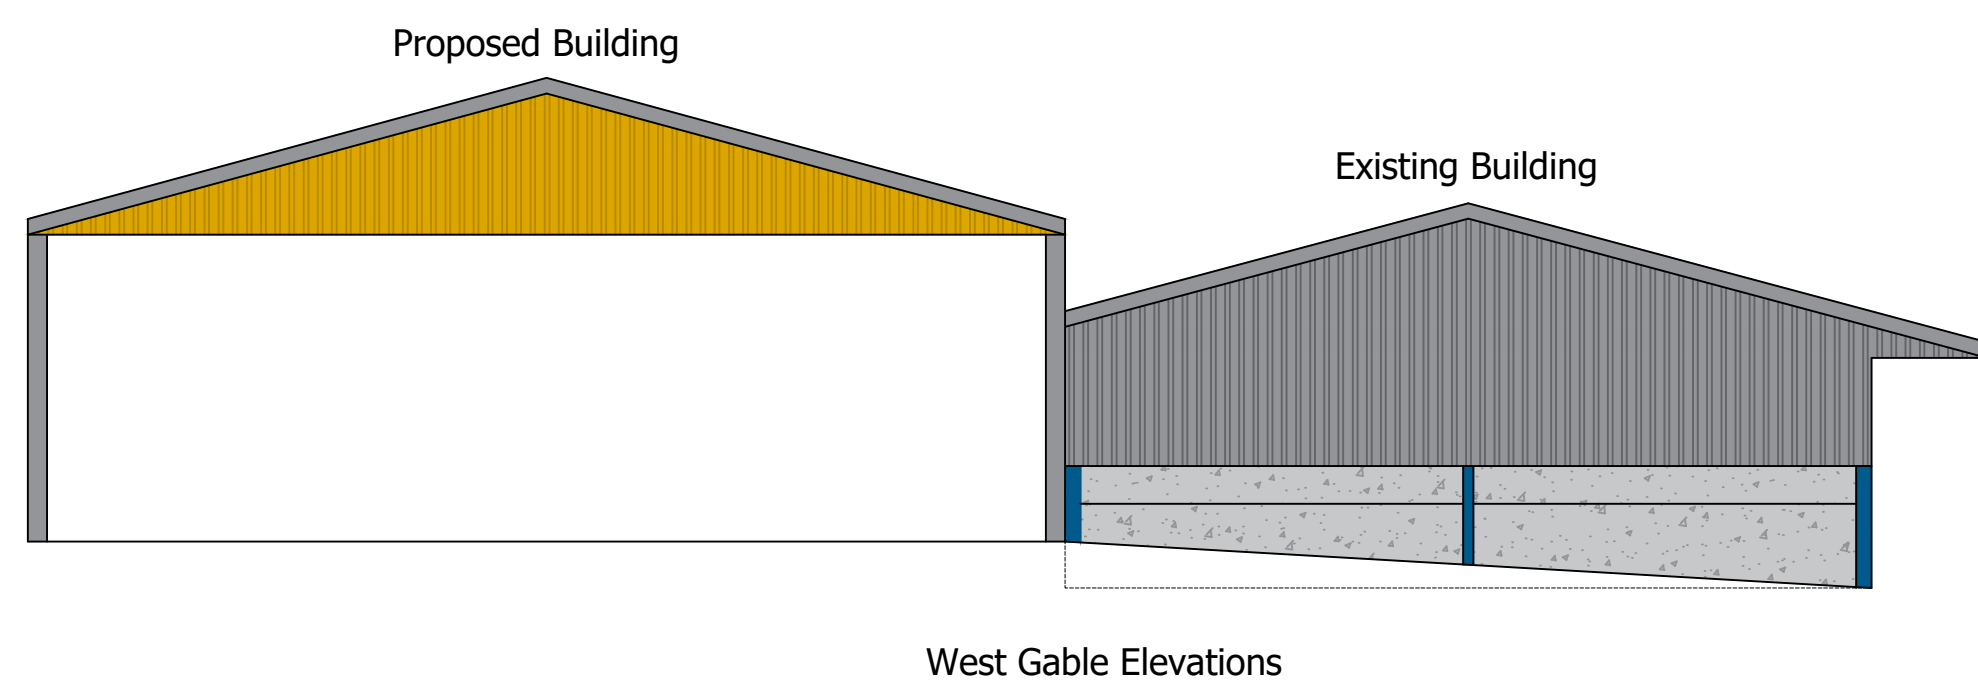
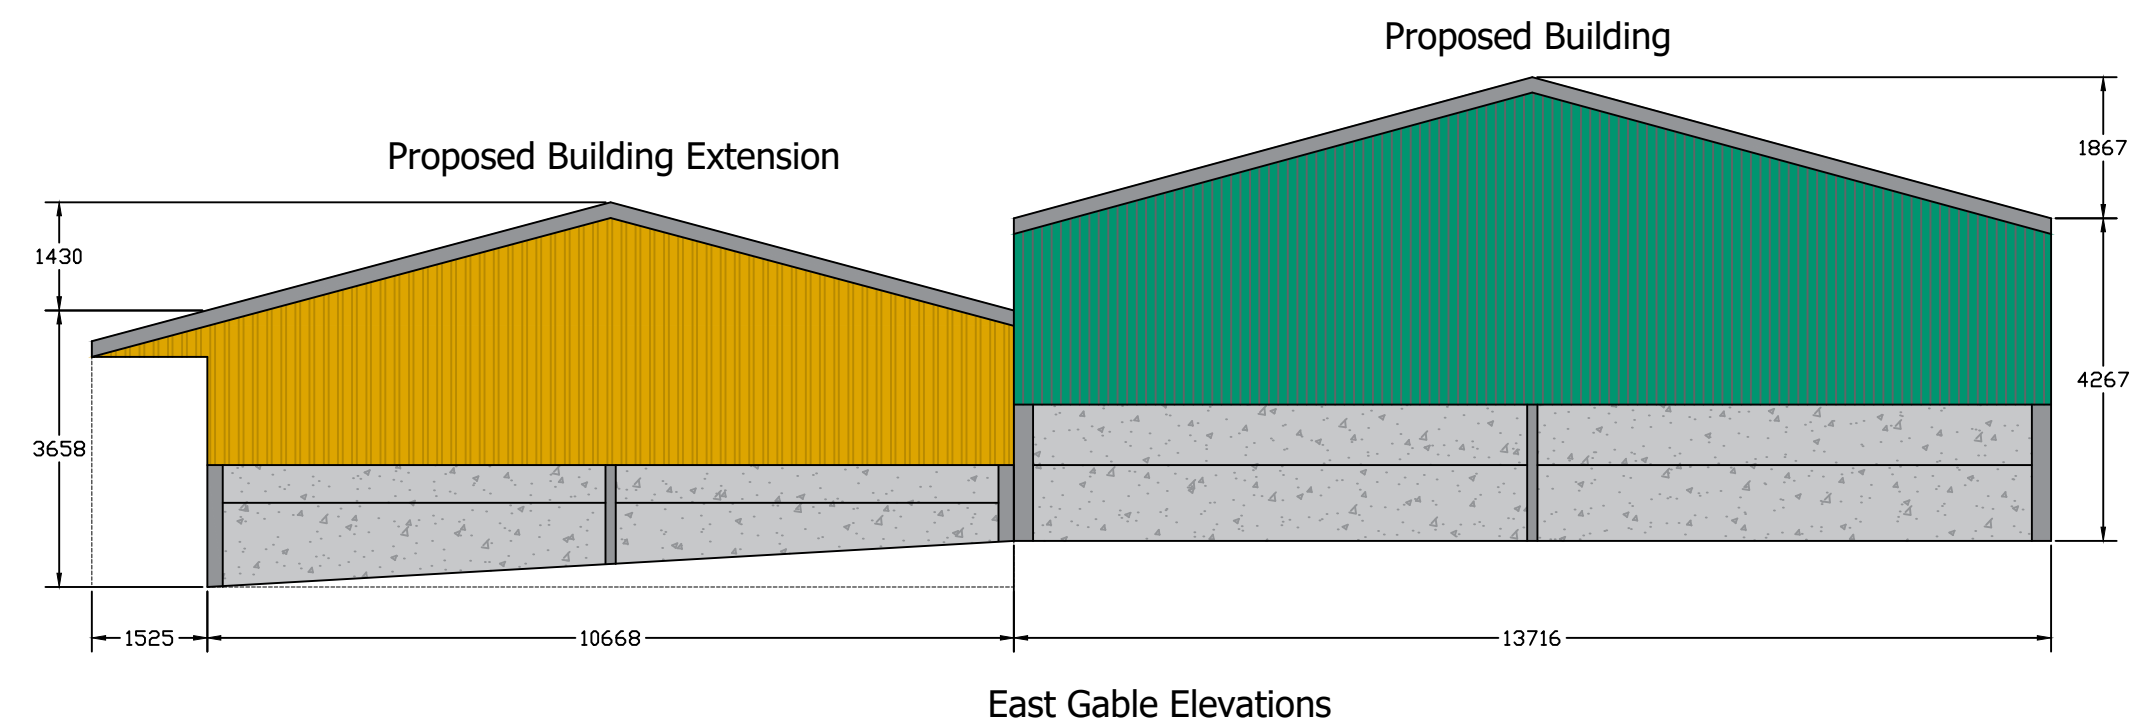
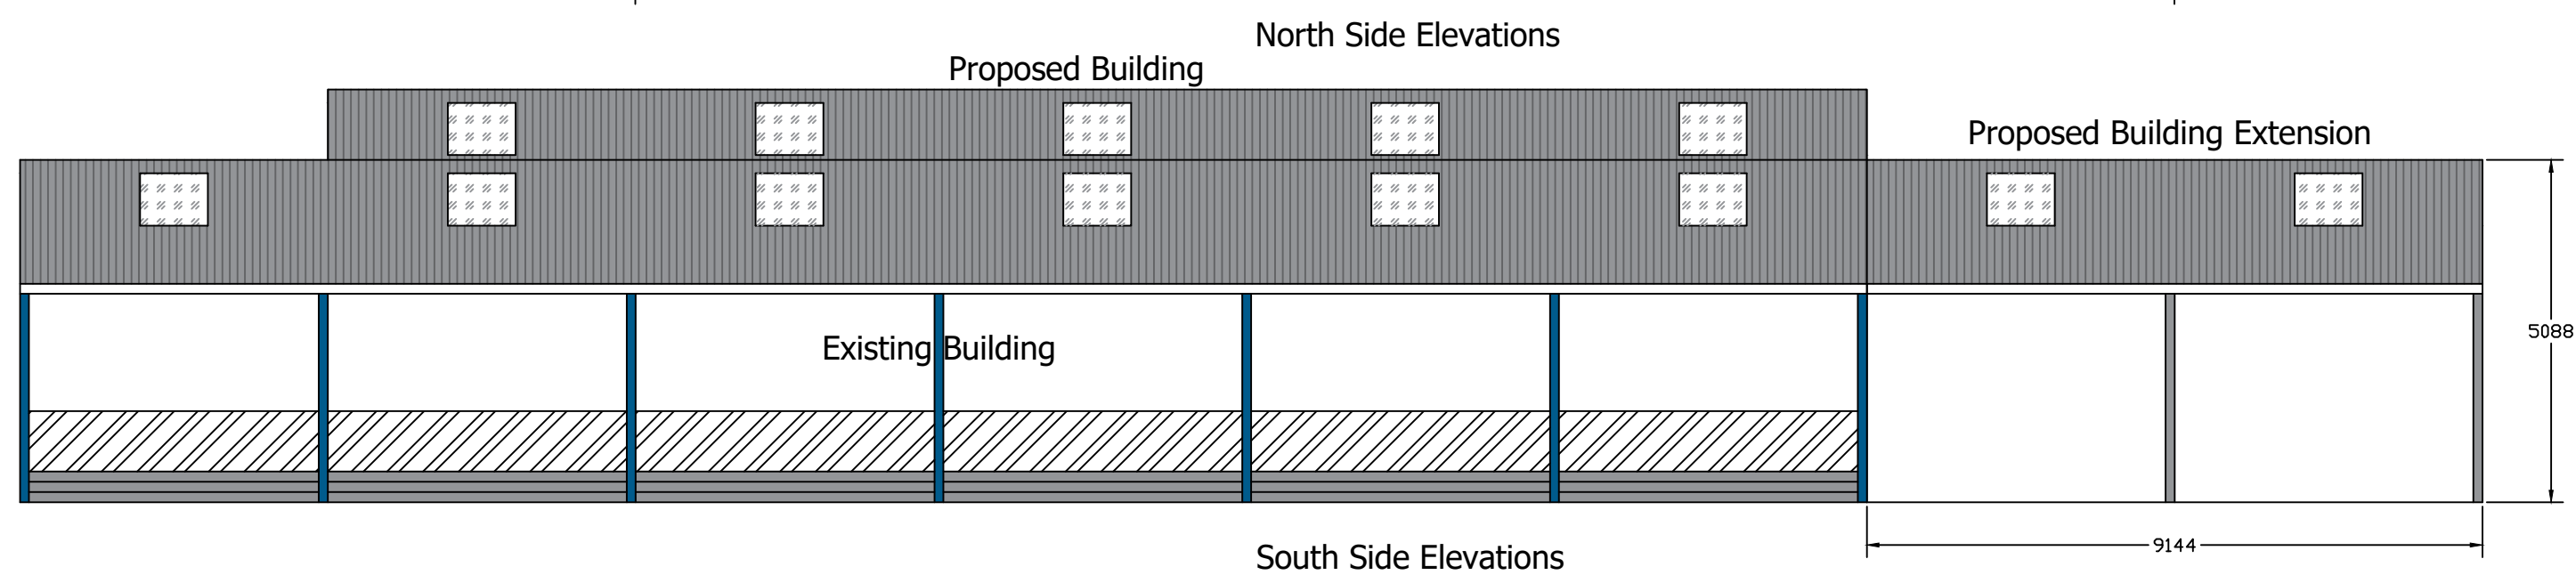


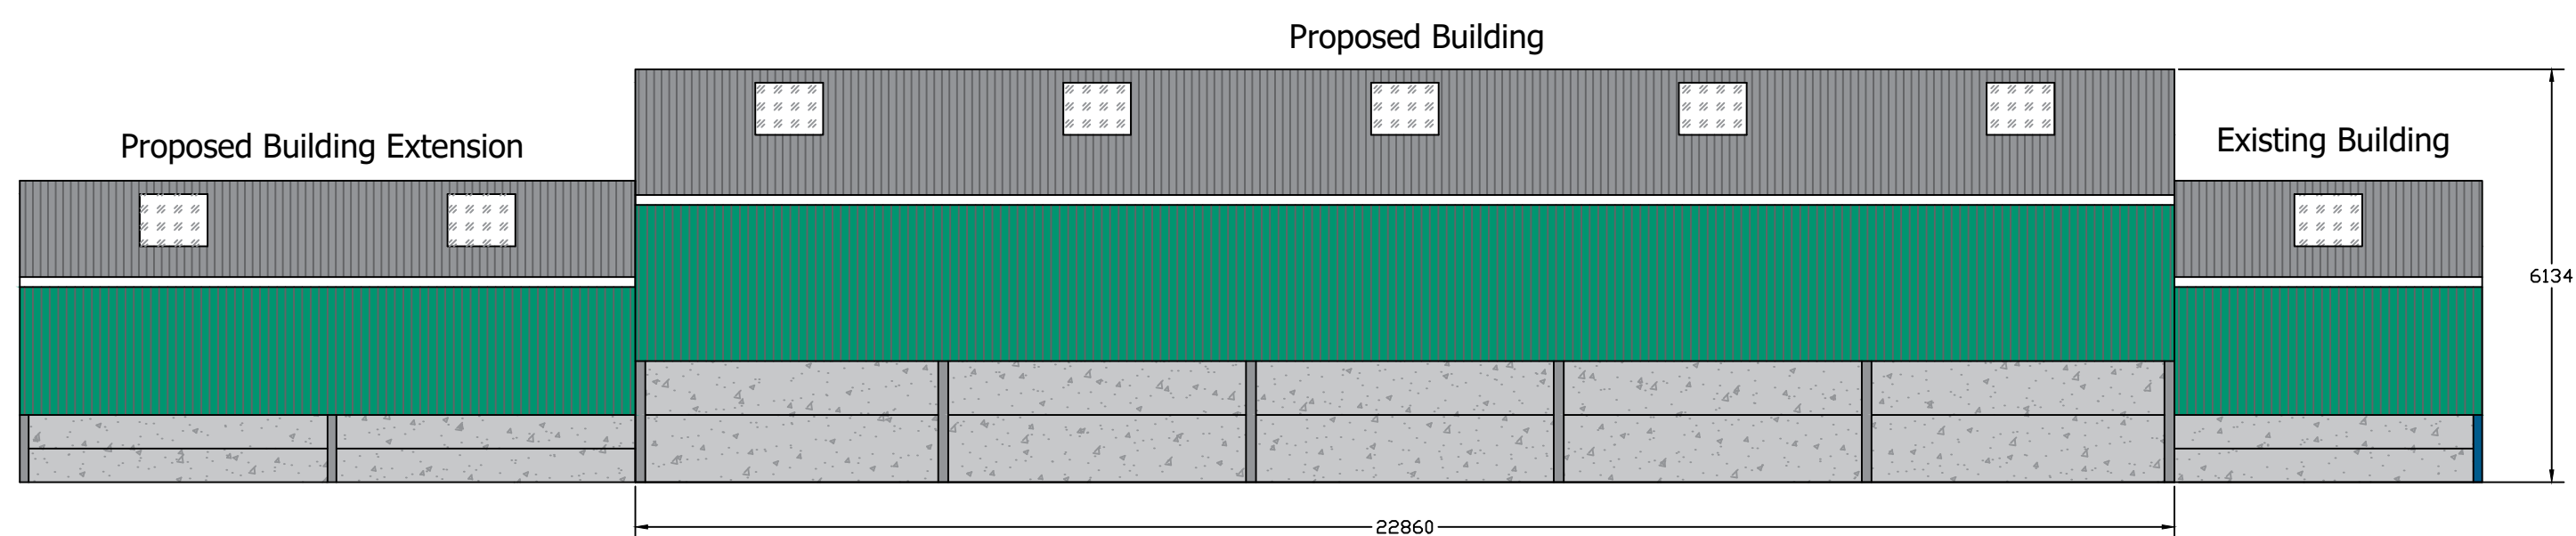

Roof sheeting to be natural coloured fibre cement sheeting, incorporating GRP roof lights.

Vertical cladding to be box profile steel sheeting coloured Juniper Green (12B29) and treated Yorkshire boarding set in a traditional spaced system.

Below cladding to be pre-stressed concrete panels.

All dimensions shown in mm.

© Copyright J C Harrison Planning & Admin Services jo@jcharrison.co.uk 07792 144155	
Client:	MP & BJ Hollins & Son Bate Farm, Dilhorne
Project:	Proposed Agricultural Buildings
Title:	Elevations and Floor Plans
Drawn: J Harrison	Date: 18.02.2026
Scales: 1:100 @ A1	
Drg. No.: 1292-002	Rev.: