




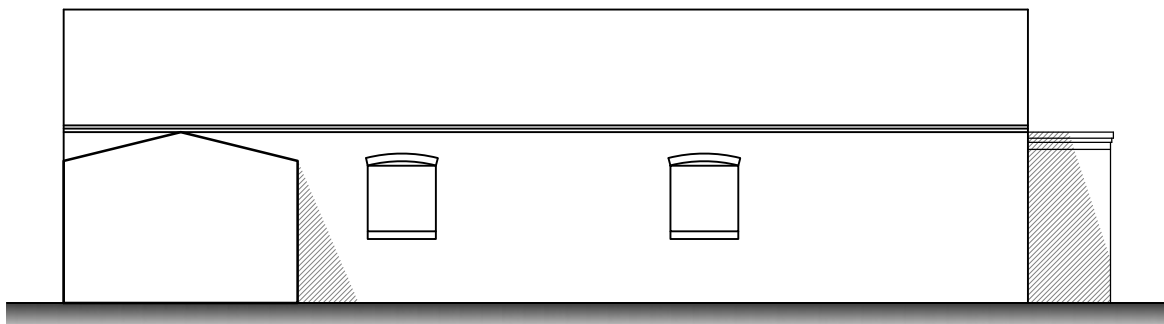


Existing Easterly elevation
Scale 1:100

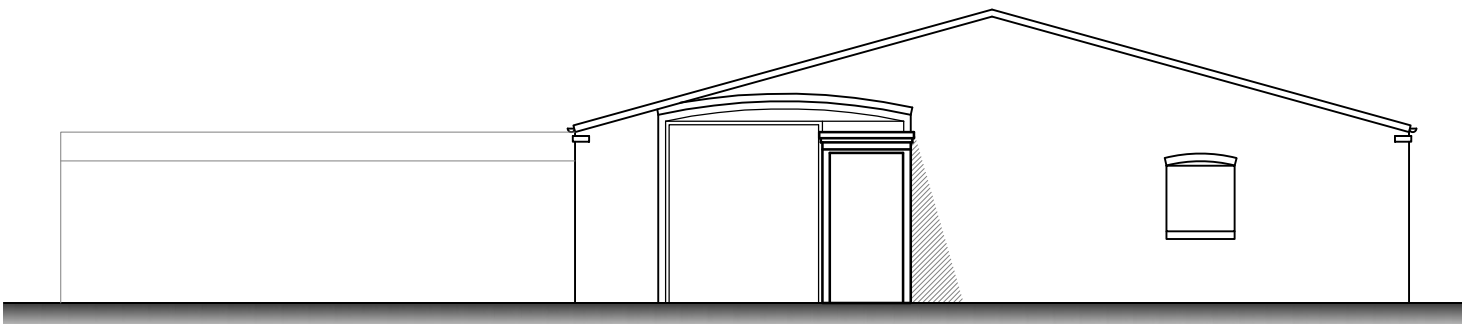


Existing Northerly elevation
Scale 1:100

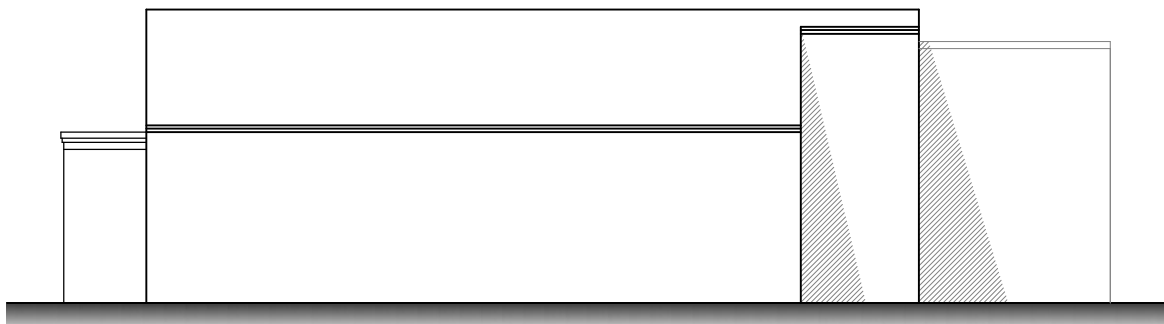

Existing Westerly elevation
Scale 1:100

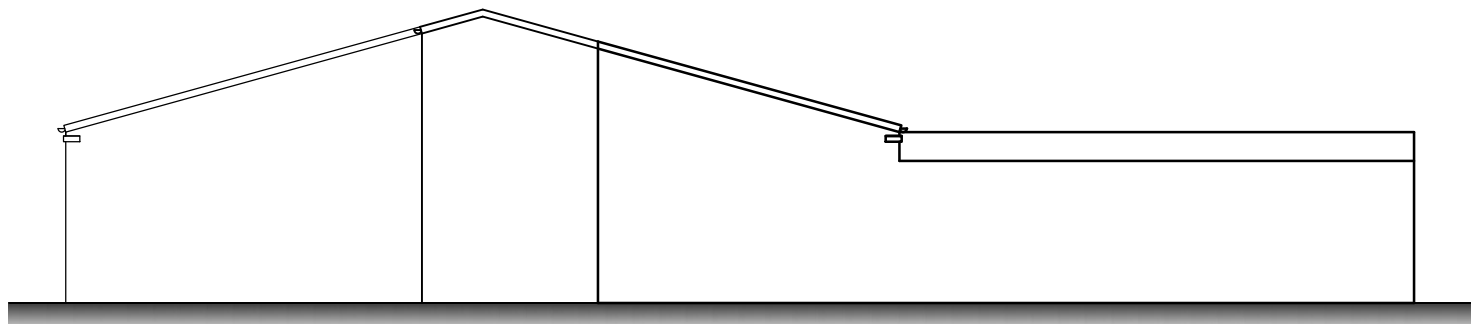

Existing Southerly elevation
Scale 1:100

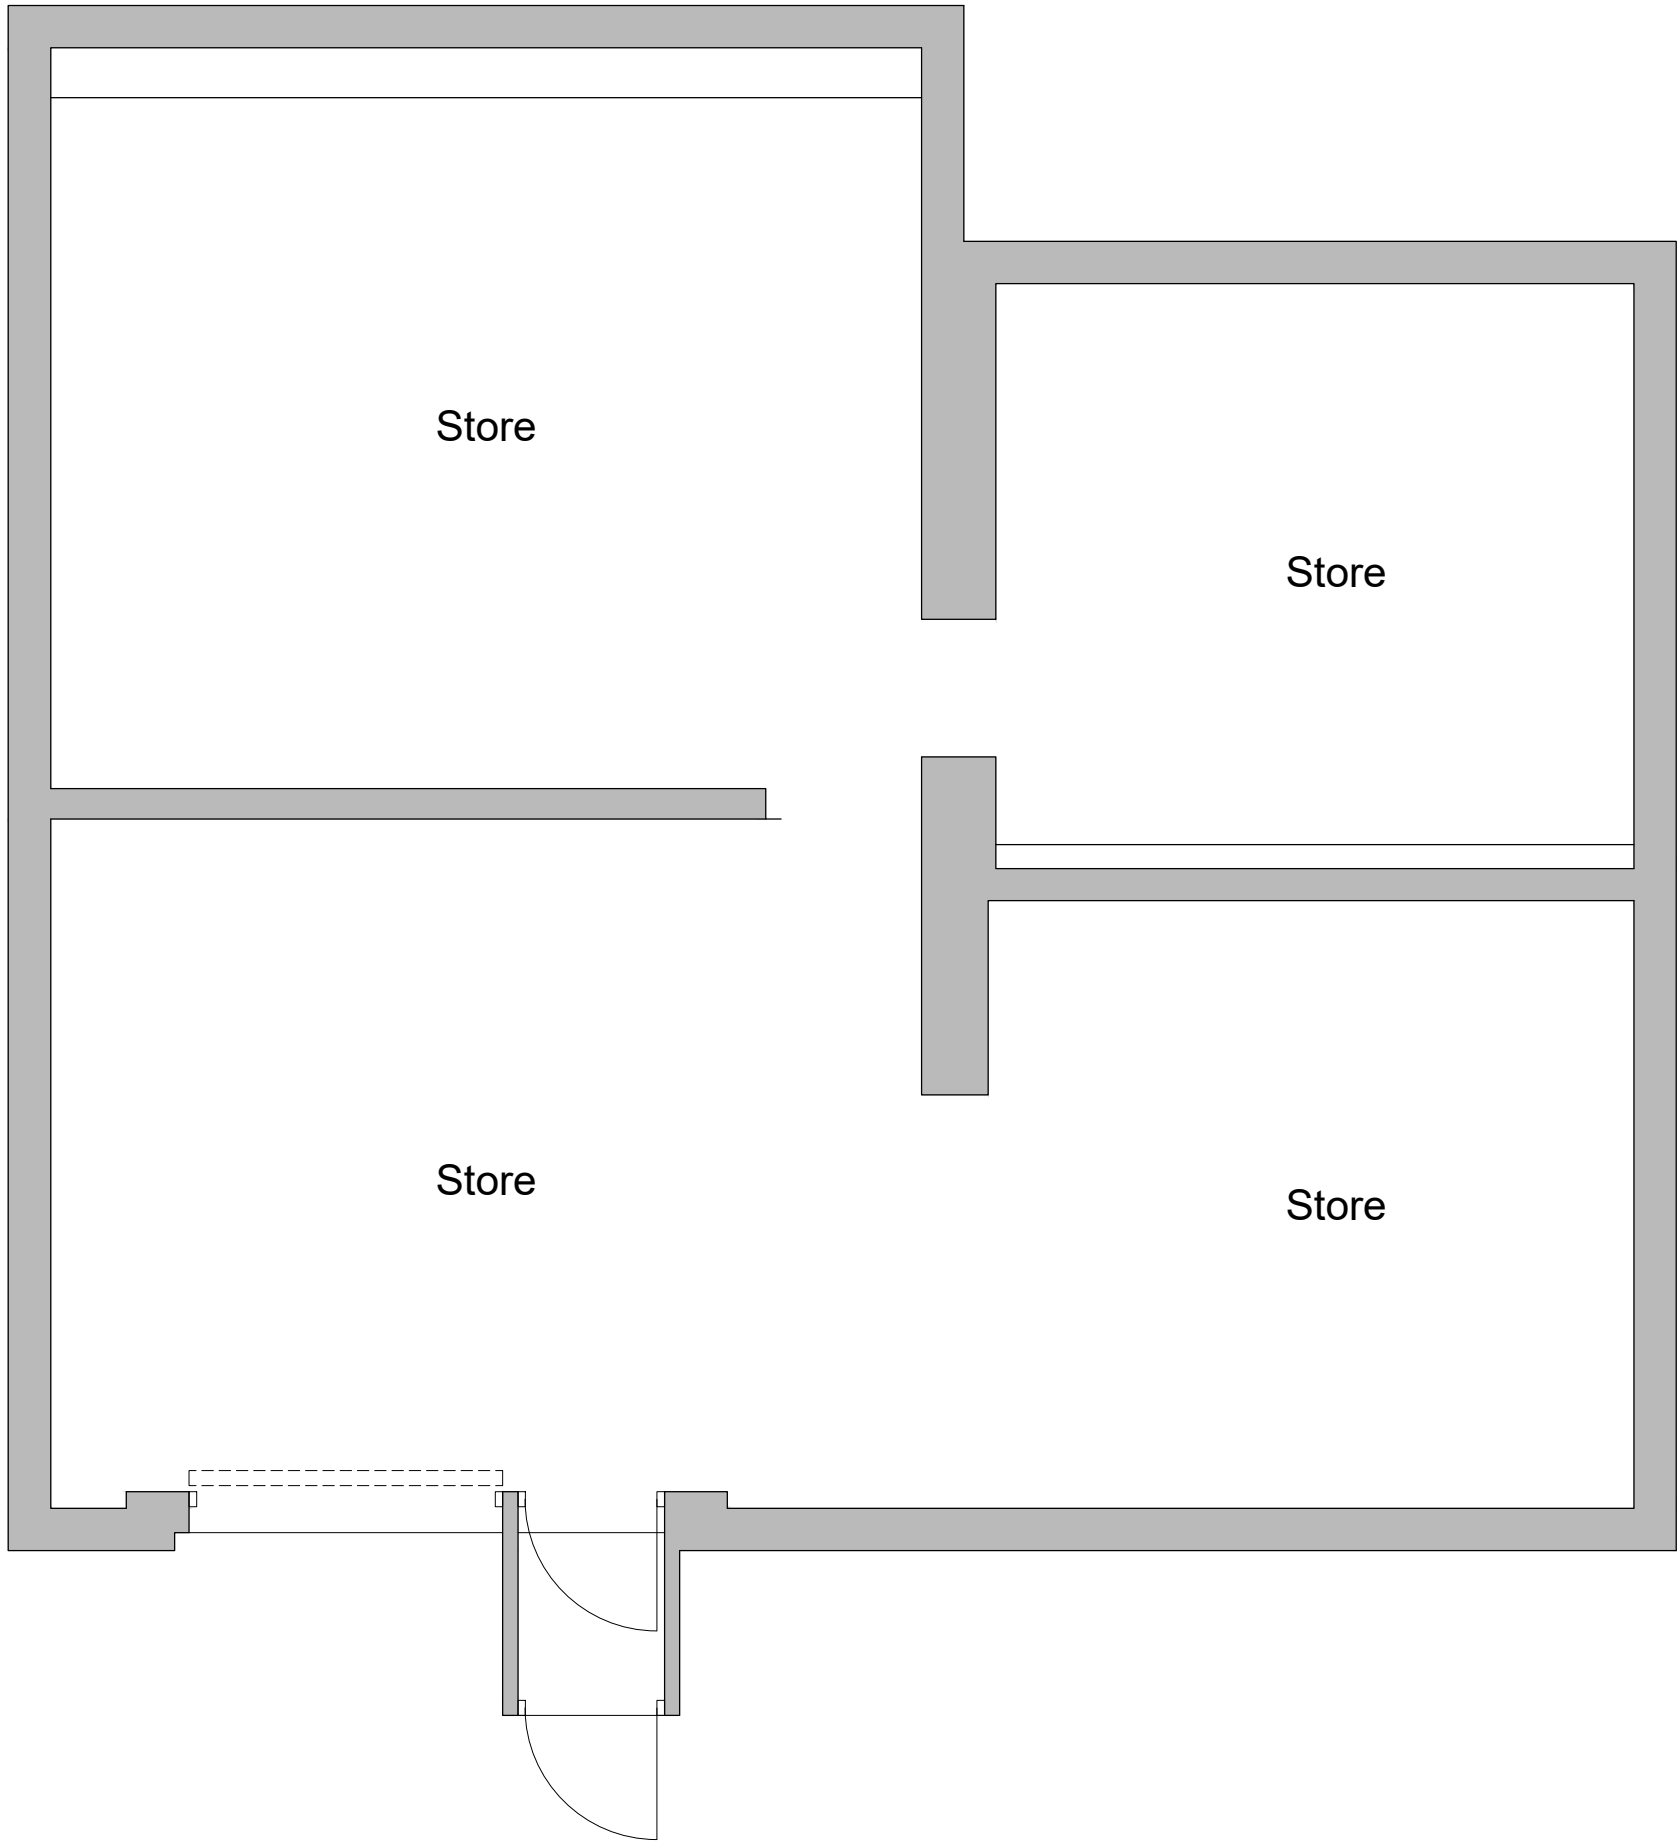

Existing floor plan
Scale 1:50

Reproduced from the
Ordnance Survey map with the permission of Ordnance
Survey on behalf of The Controller of Her Majesty's
Stationary Office
Licence No. AL 100001834



Client
MR L. WINTER & MRS V. MARSHALL

Project
**PROPOSED CHANGE OF USE OF
TOOL STORAGE SHED TO PROVIDE
NEW CATTERY AT
MILLHOUSE FARM,
97 SCHOOL LANE,
WESTON COYNEY, ST11 9EN**

Title
EXISTING PLANS



Status
CHANGE OF USE APPLICATION

Date **JANUARY 2026** Drawn **ME**

Scale @A1 **AS SHOWN** Checked


Project No **100-01** Drawing No. Rev

Copyright ©ME Design Sol. 2019. All rights reserved.

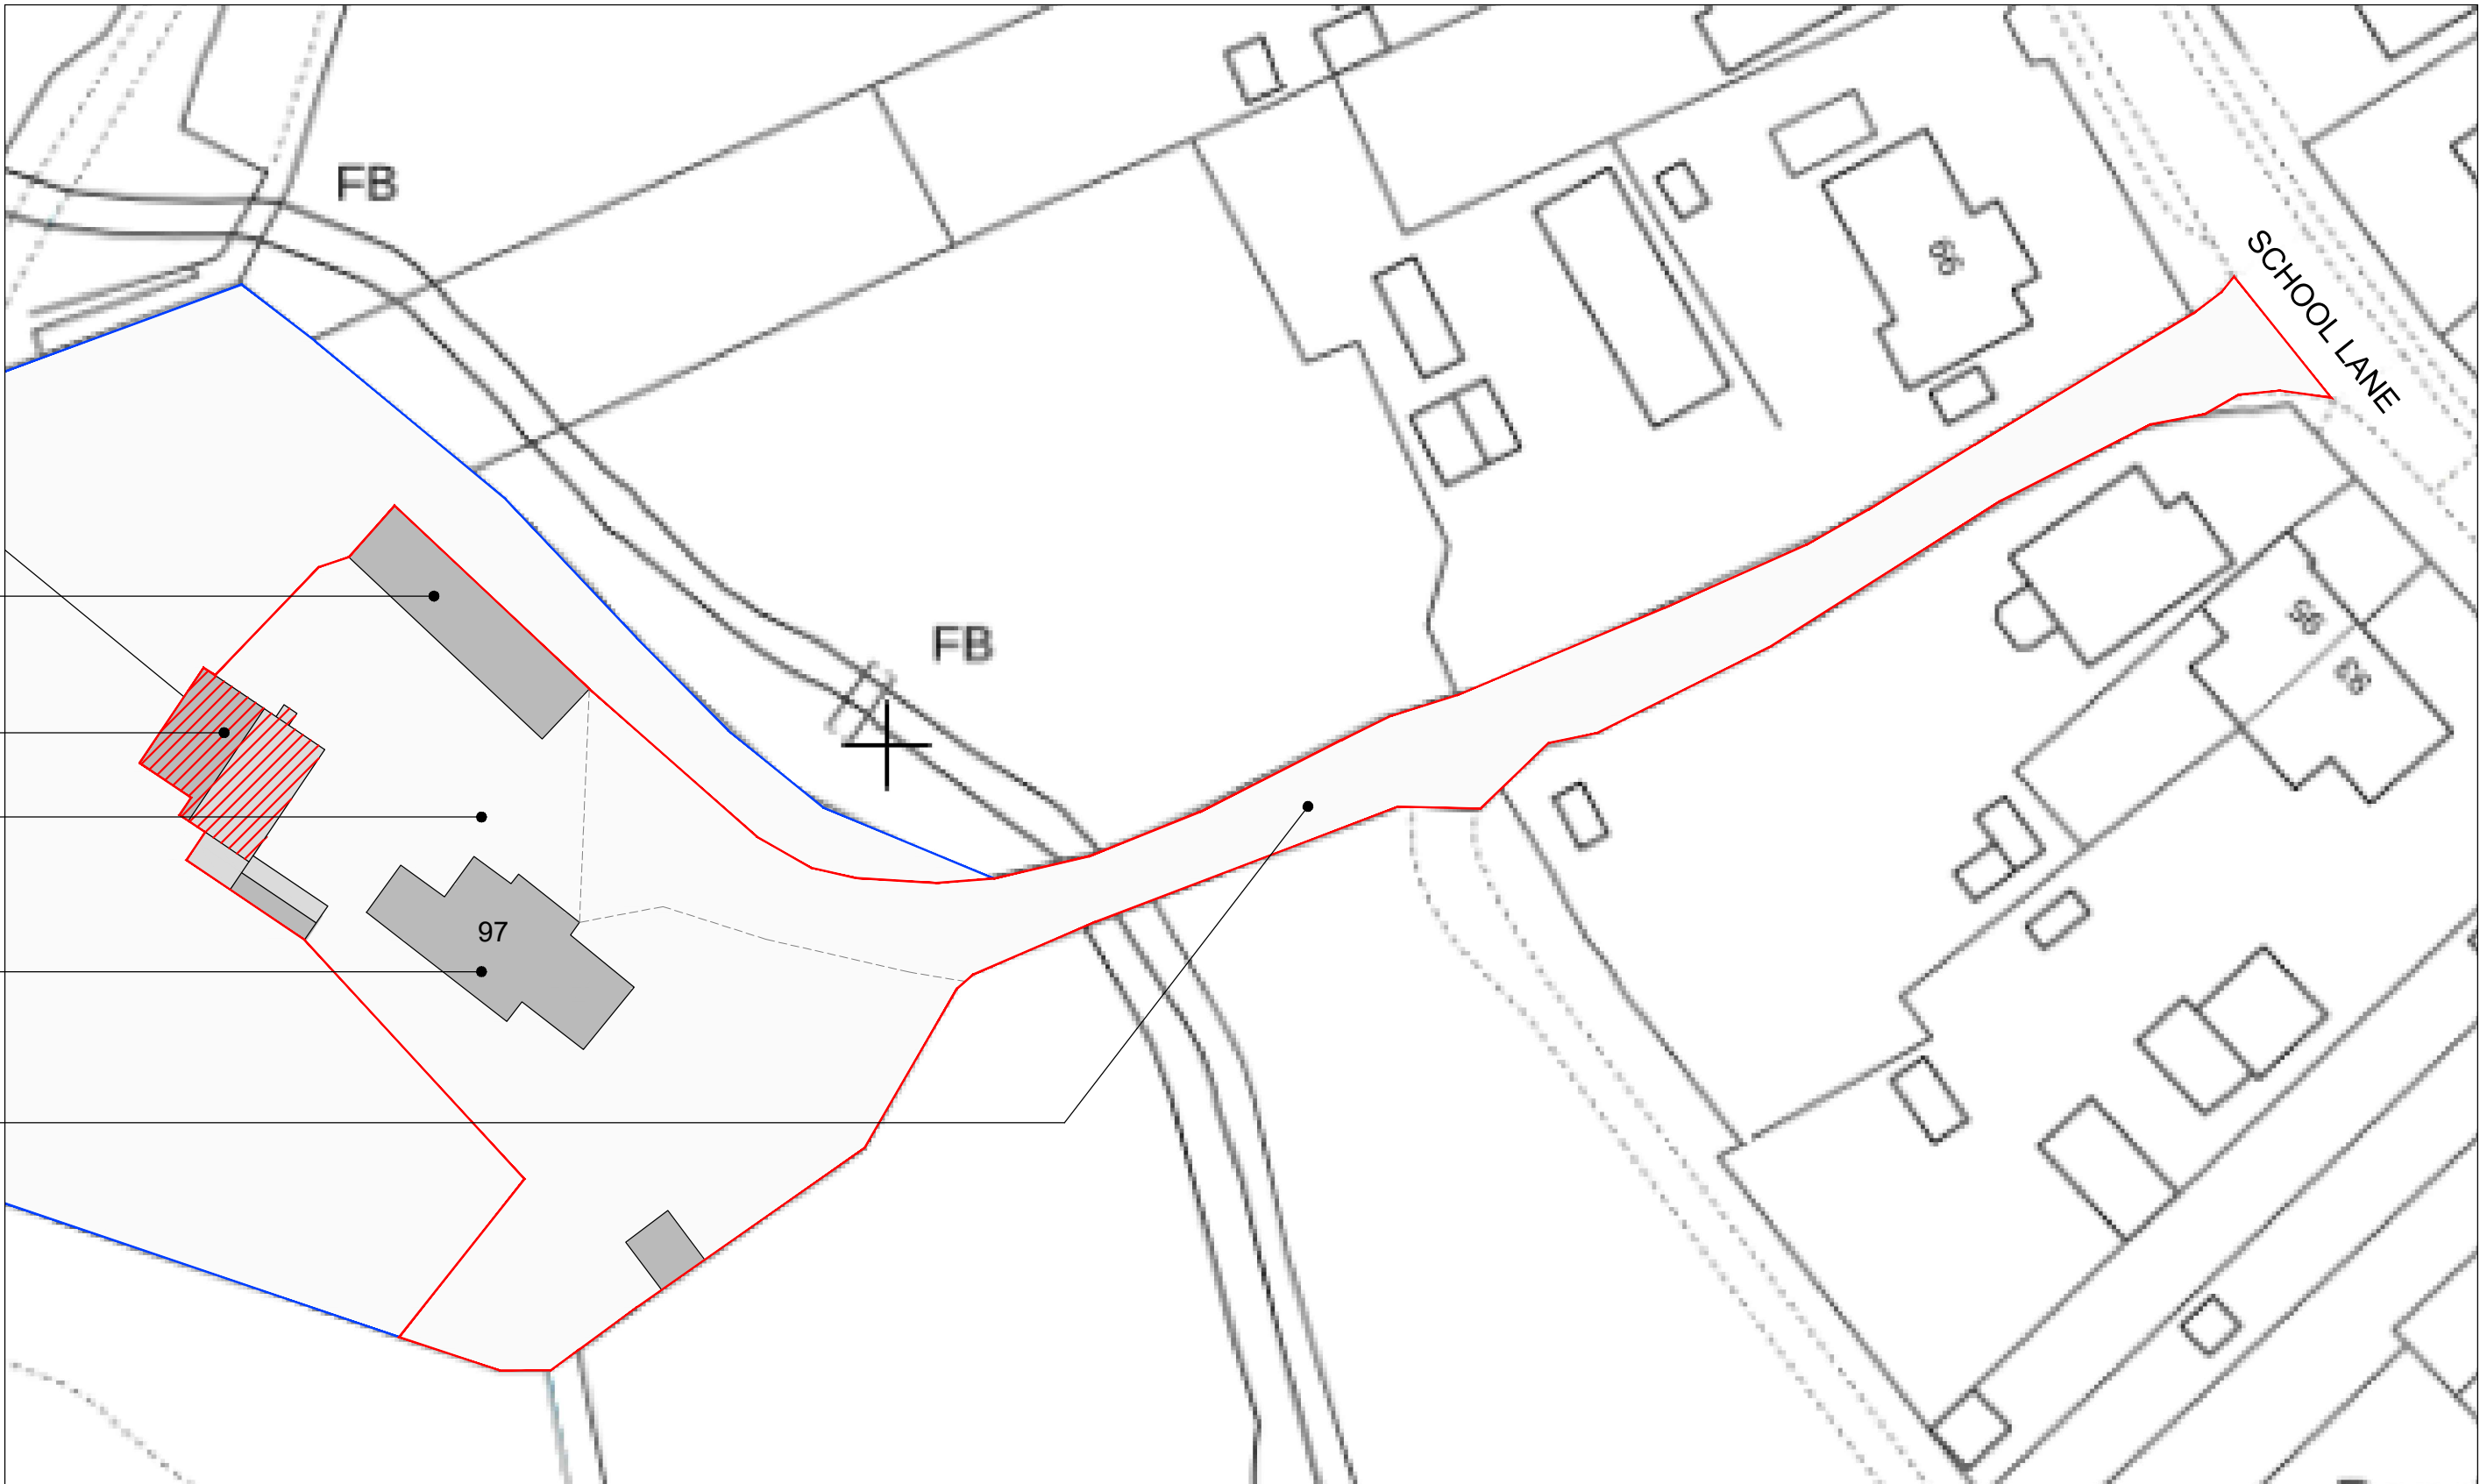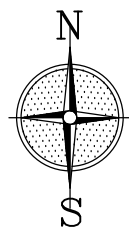


- Existing out-building
- Existing tool storage shed hatched red
- Existing parking area
- Existing farm house (No. 97 School Lane)
- Existing vehicular driveway

Existing site plan
Scale 1:500

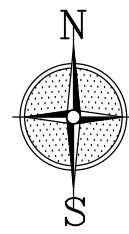

Site

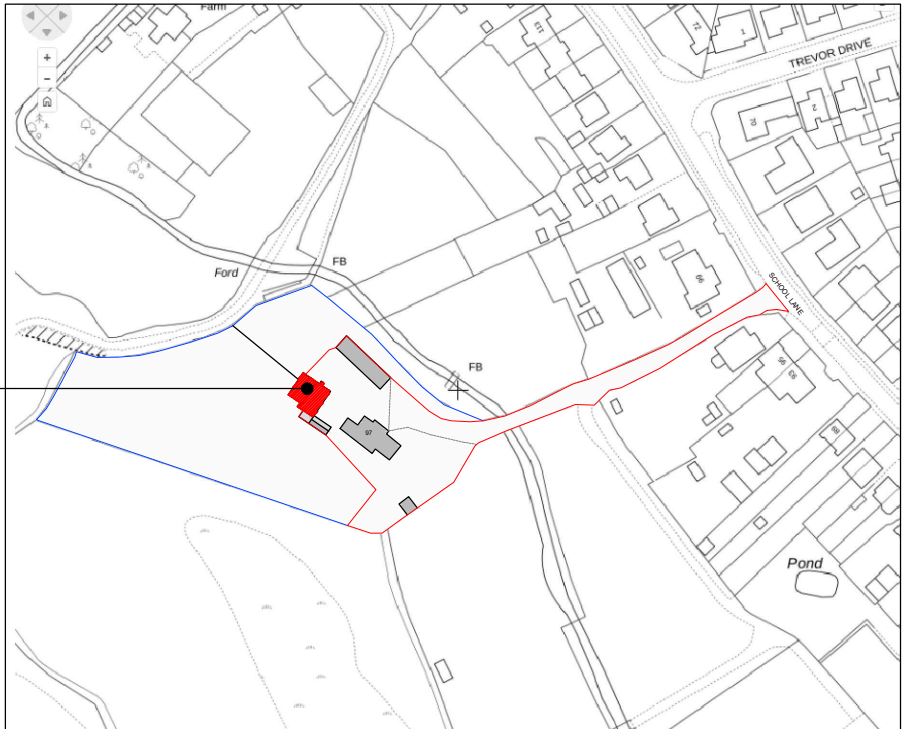

Site location plan
Scale 1:2500